




All dimensions are to be checked on site. This drawing shall not be scaled to ascertain dimensions.

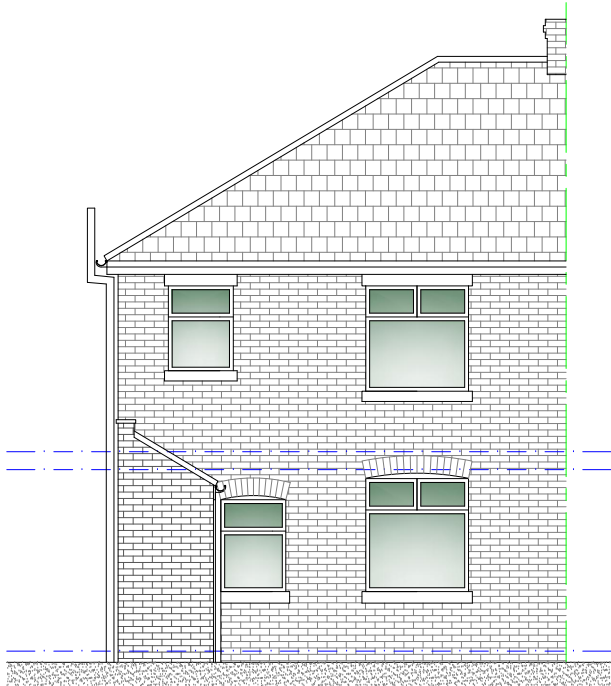



Existing Rear Elevation
Scale 1:100

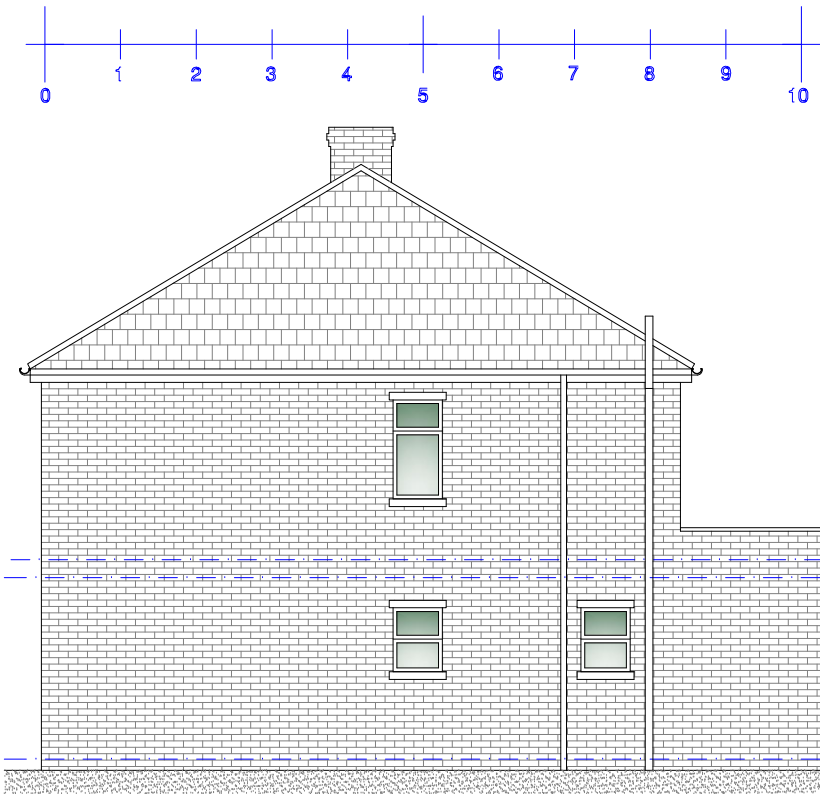

Existing R/H Side Elevation
Scale 1:100

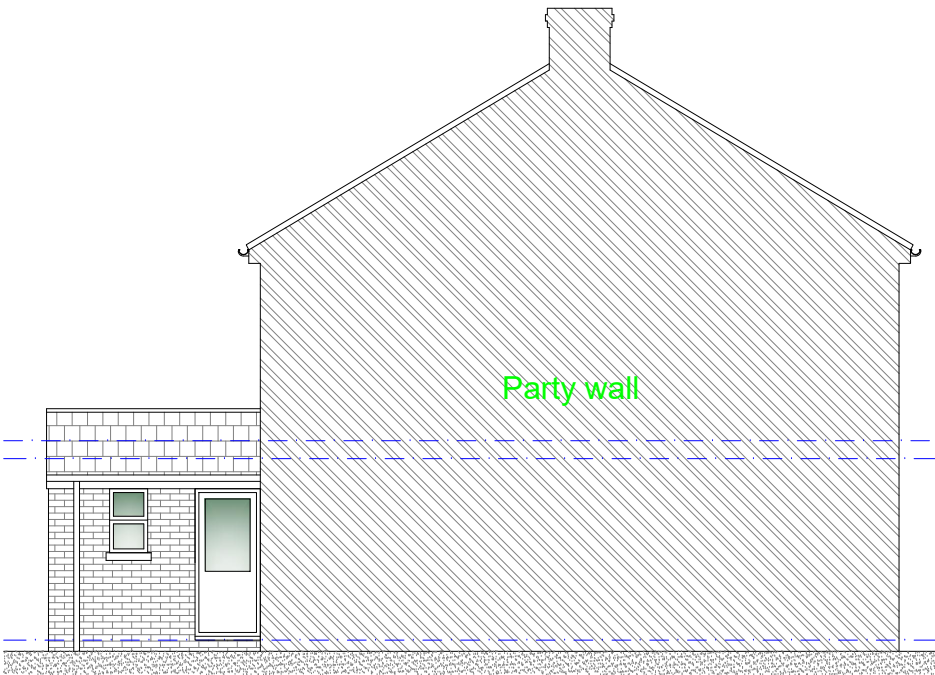

Existing L/H Side Party Wall Elevation
Scale 1:100

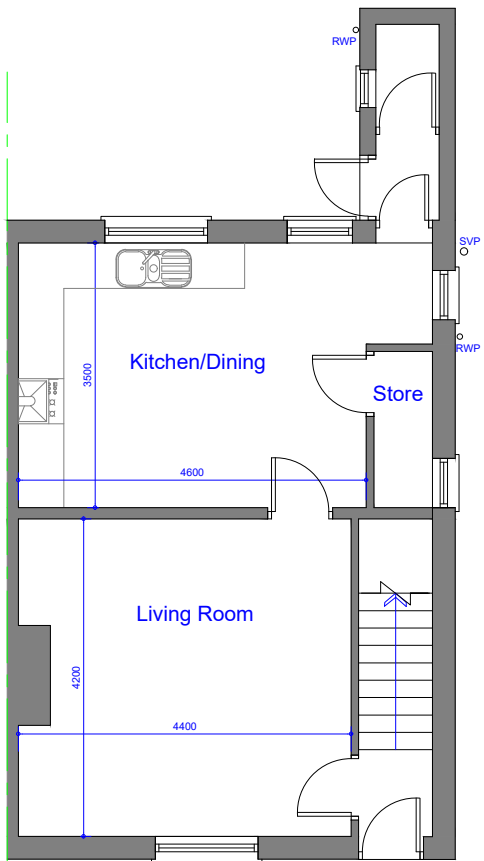 

Existing Ground Floor Plan
Scale 1:100

Rev	Date	Description
Issued For : INFORMATION PURPOSES ONLY		
Client		
Sixtown Housing		
Project		
52 Moyse Avenue, Bury Proposed single storey DDA rear extension.		
Scheme - Drawing Title		
Existing Floor Plans and Elevations.		
01	Date	07.02.22
Drawing No.	Revision	Scale
		1:100 @A3
Plans To Build It Ltd Tel: 0161 728 5730 Mob: 07741175755 www.planstobuildit.com		