



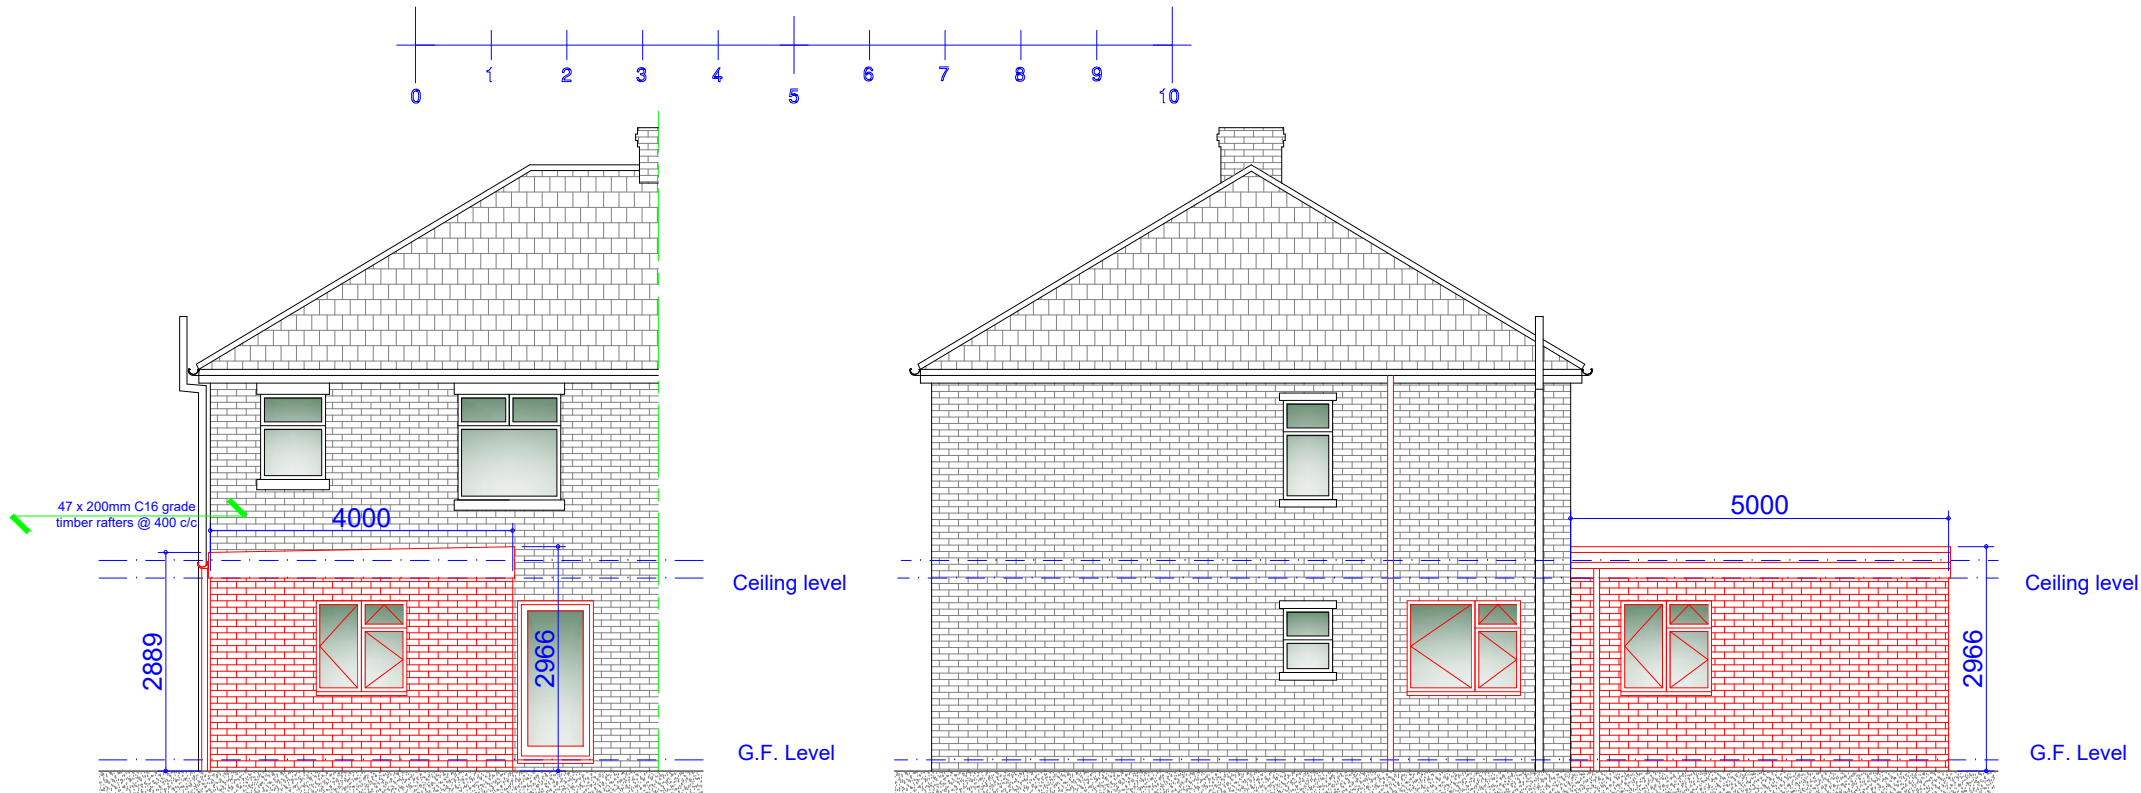

Proposed Rear Elevation
Scale 1:100

Proposed R/H Side Elevation
Scale 1:100

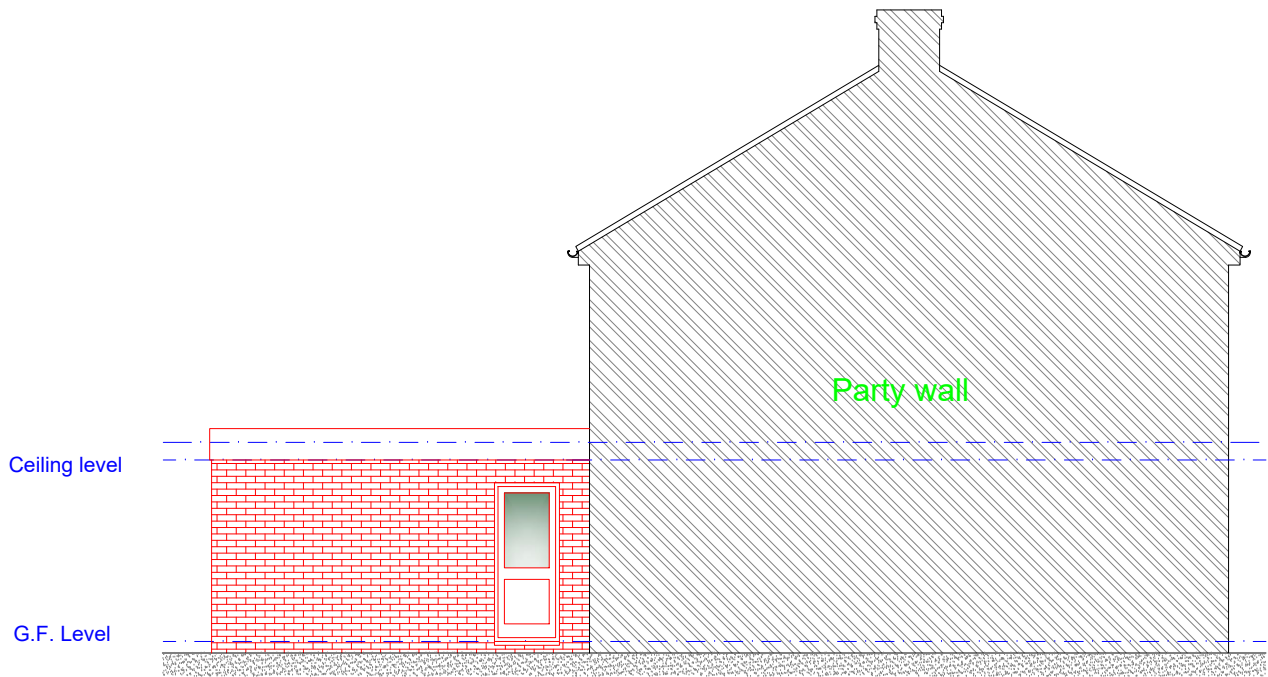

Proposed L/H Side Party Wall Elevation
Scale 1:100

Rev	Date	Description
-----	------	-------------

Issued For : INFORMATION PURPOSES ONLY

Client

Sixtown Housing

Project
52 Moyse Avenue, Bury
Proposed single storey DDA rear extension.

Scheme - Drawing Title
Proposed Elevations.

03	Date	07.02.22
Drawing No.	Revision	Scale
		1:100 @A3



Plans To Build It Ltd
Tel: 0161 728 5730
Mob: 07741175755
www.planstobuildit.com