


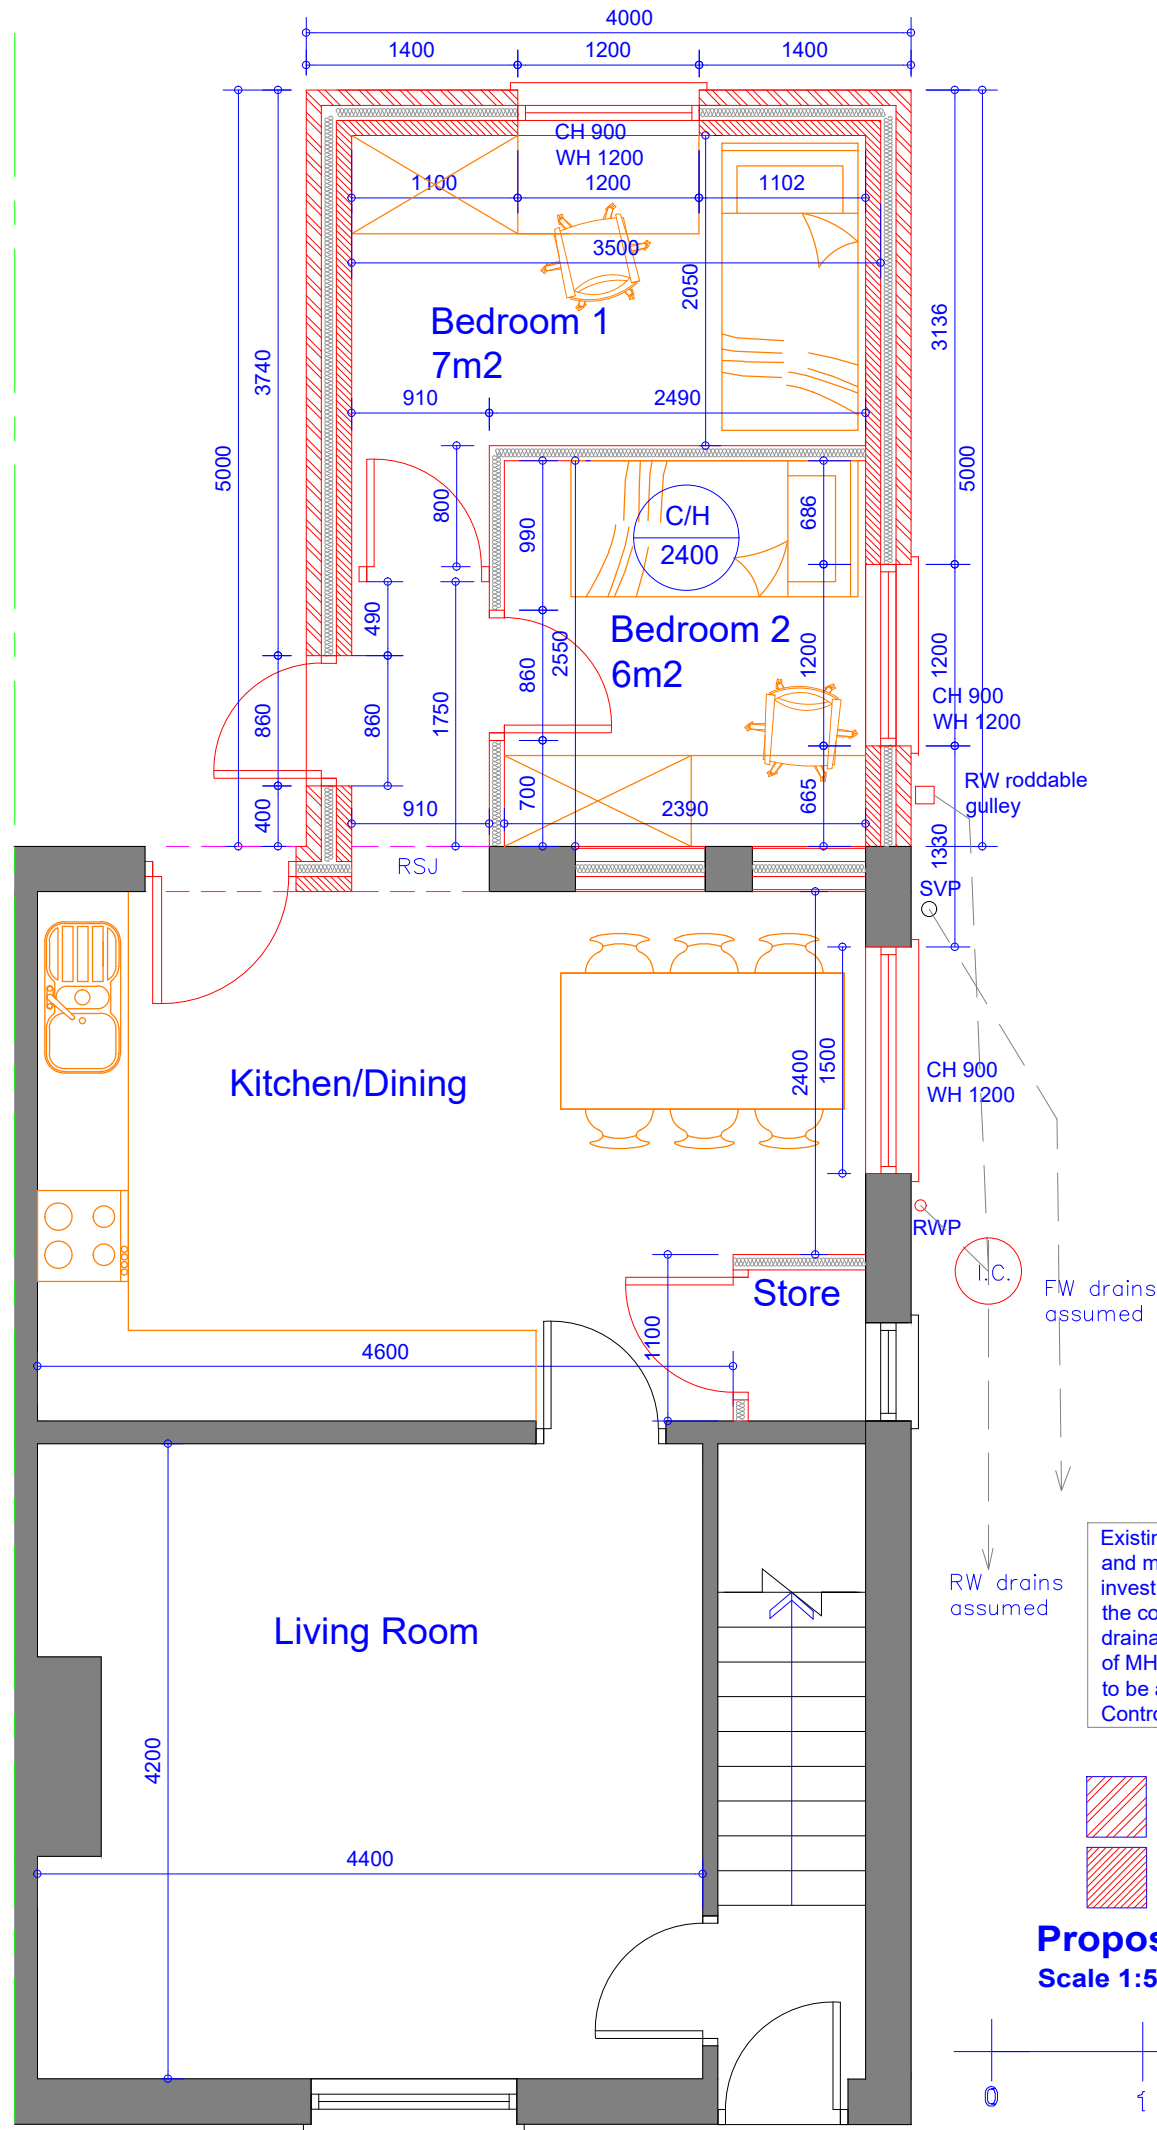

Existing position of drainage and manholes to be investigated on site during the construction. The new drainage laid to suit positions of MH and invert levels and to be approved by Building Control surveyor

- Facing bricks
- Concrete blockwork

Proposed Ground Floor Plan
Scale 1:50

