




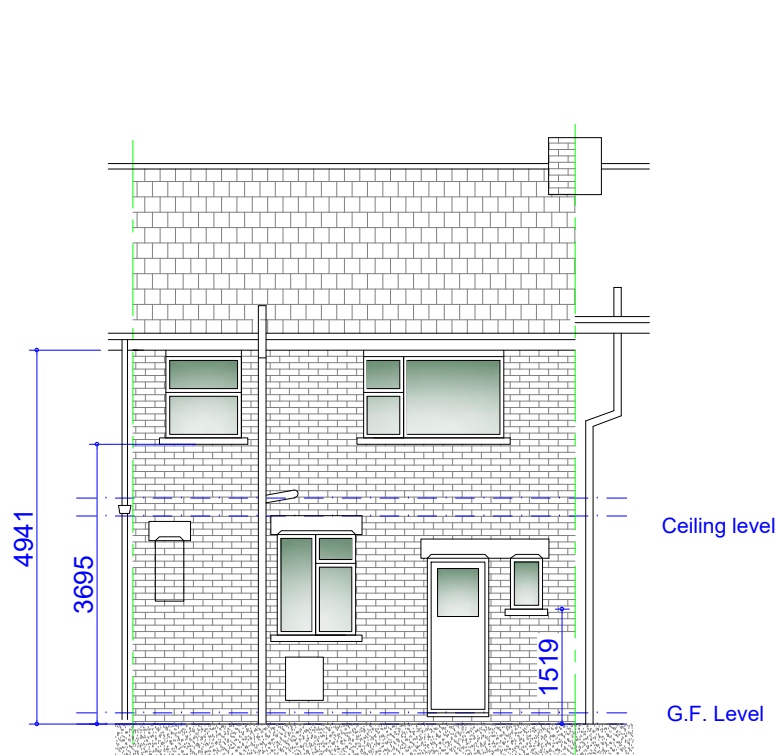


Existing Rear Elevation
Scale 1:100

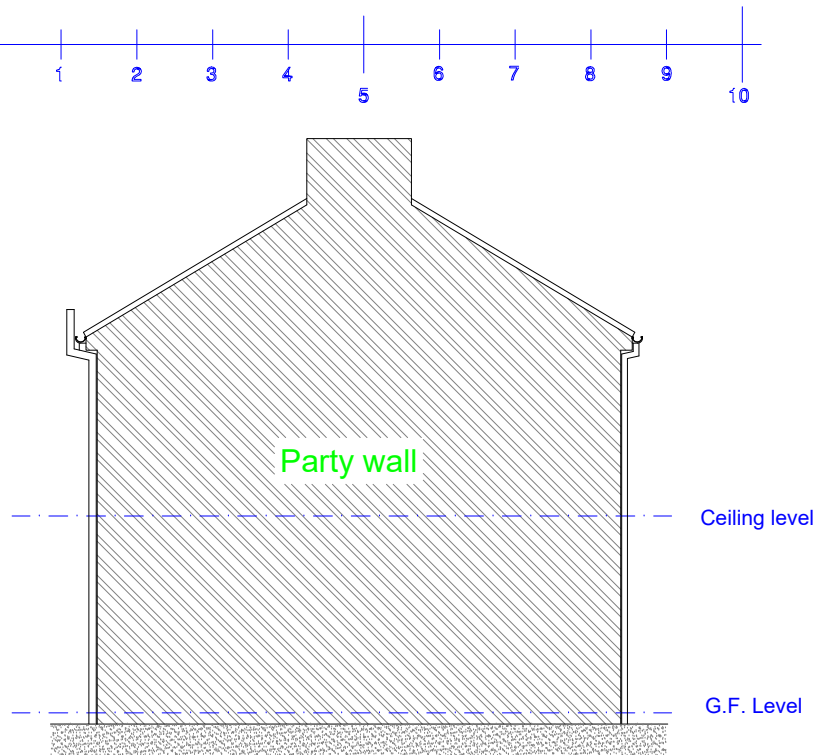

Existing R/H Side Party Wall Elevation
Scale 1:100

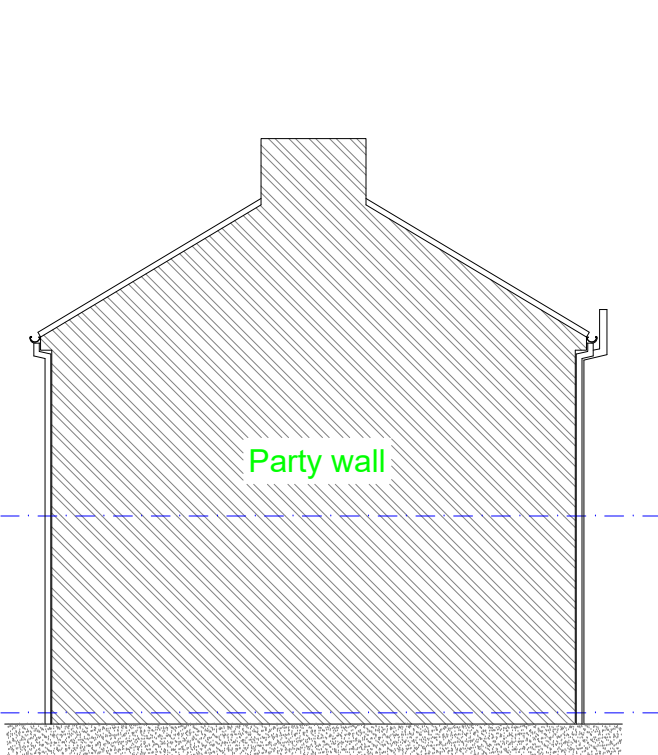

Existing L/H Side Party Wall Elevation
Scale 1:100

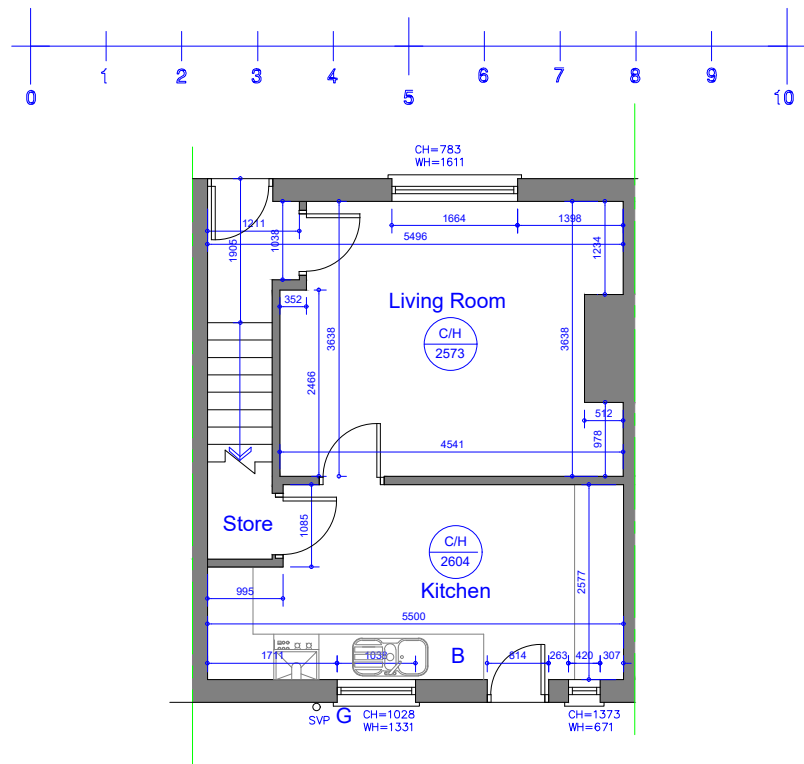

Existing Ground Floor Plan
Scale 1:100



Rev	Date	Description
Issued For : INFORMATION PURPOSES ONLY		
Client		
Sixtown Housing		

Project
39 Lancaster Avenue Whitefield,
Manchester M45 6DE
Proposed single storey DDA rear extension.

Scheme - Drawing Title
Existing Floor Plans and Elevations.

01	Date	18.08.22
Drawing No.	Revision	Scale
		1:100 @A3



Plans To Build It Ltd
Tel: 0161 728 5730
Mob: 07741175755
www.planstobuildit.com