



All dimensions are to be checked on site. This drawing shall not be scaled to ascertain dimensions.

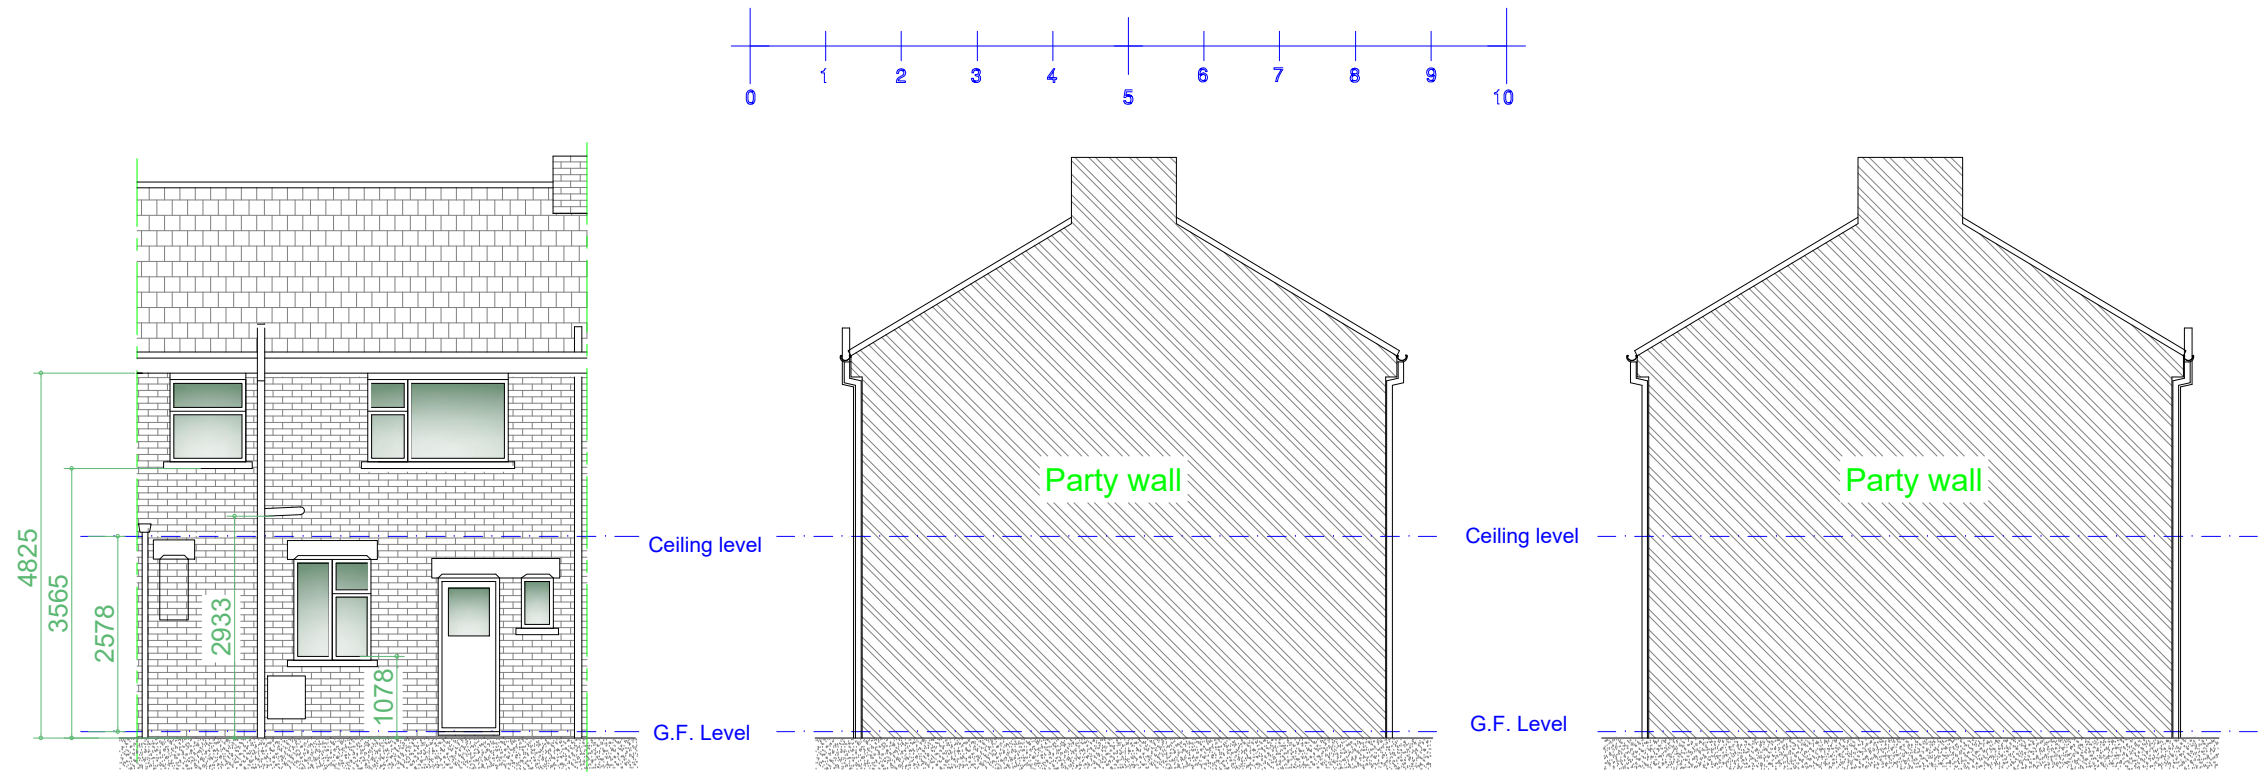

Existing Rear Elevation
Scale 1:100

Existing L/H Side Elevation
Scale 1:100

Existing R/H Side Party Wall Elevation
Scale 1:100

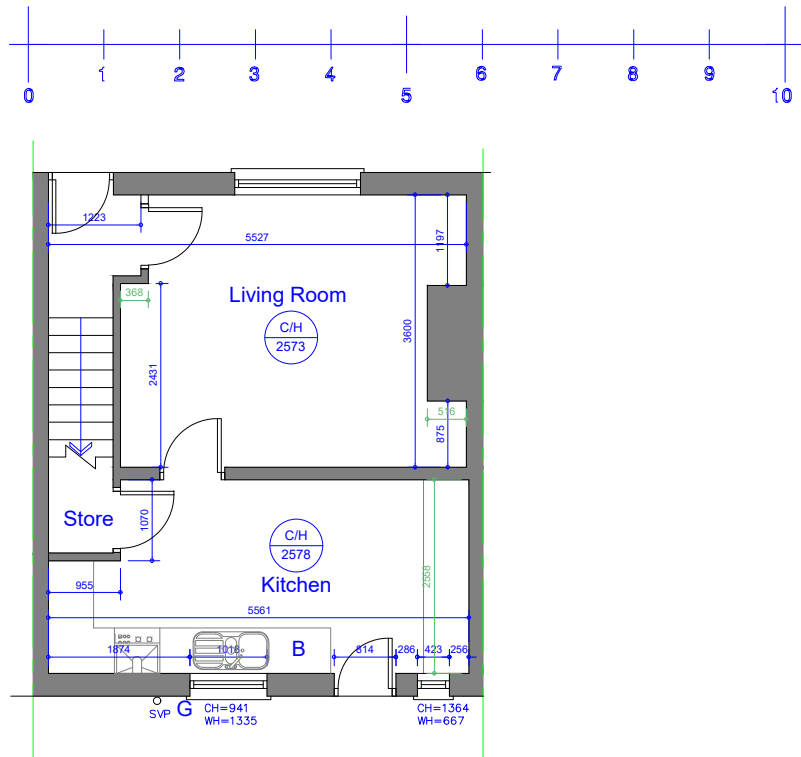

Existing Ground Floor Plan
Scale 1:100