



Proposed Front Elevation
Scale 1:100

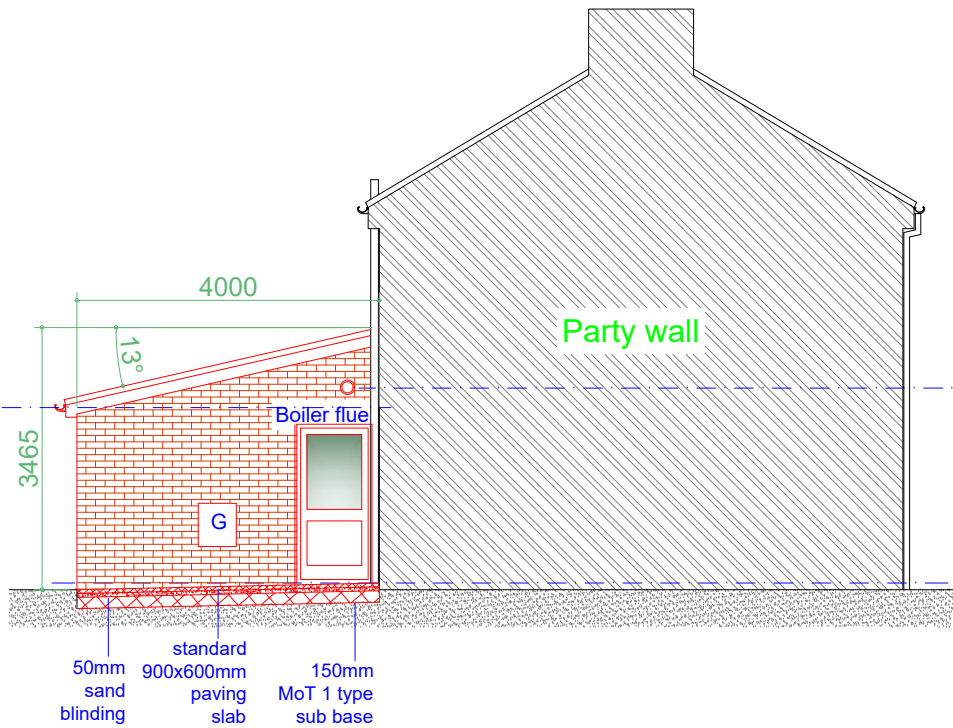

Proposed L/H Side Elevation
Scale 1:100

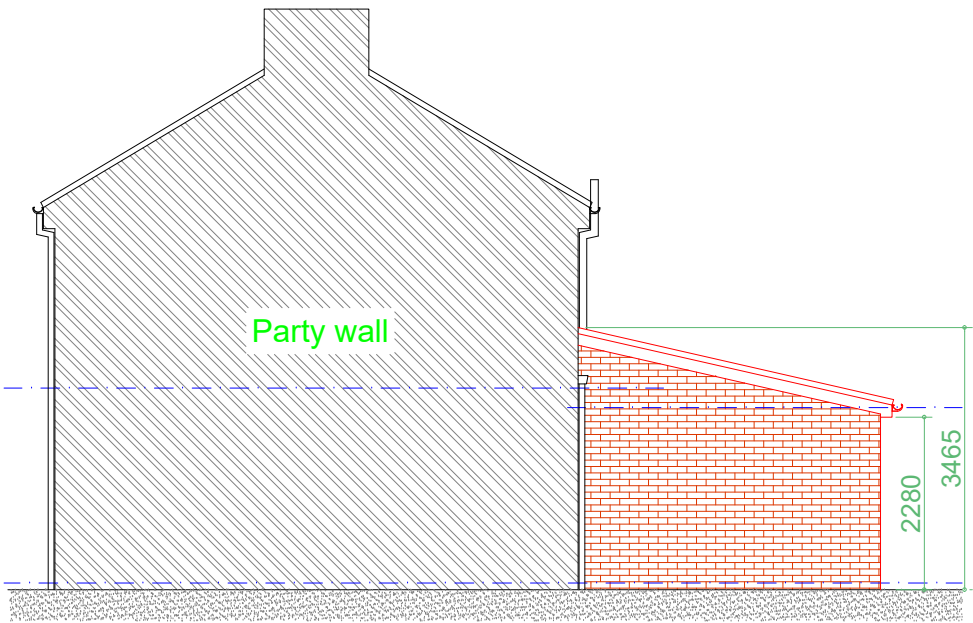

Proposed Rear Elevation
Scale 1:100

Rev	Date	Description
Issued For : INFORMATION PURPOSES ONLY		
Client		
Bury MBC		
Project		
16 Alexandra Avenue, Whitefield, Manchester M45 6DW Proposed single storey DDA rear extension.		
Scheme - Drawing Title		
Proposed Elevations.		
03	Date	14.4.25
Drawing No.	Revision	Scale
		1:100 @A3
		
Plans To Build It Ltd Tel: 0161 728 5730 Mob: 07741175755 www.planstobuildit.com		