




All dimensions are to be checked on site. This drawing shall not be scaled to ascertain dimensions.

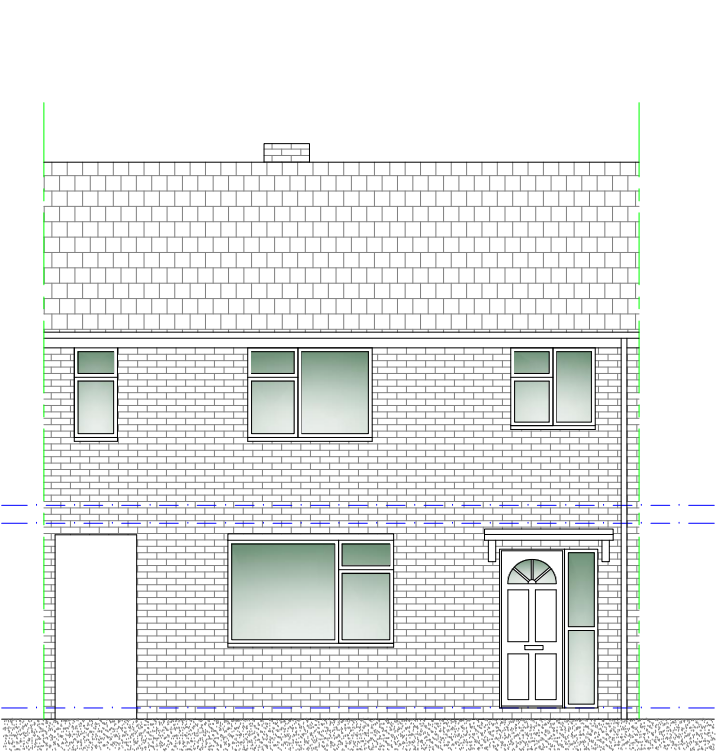


Existing Front Elevation
Scale 1:100

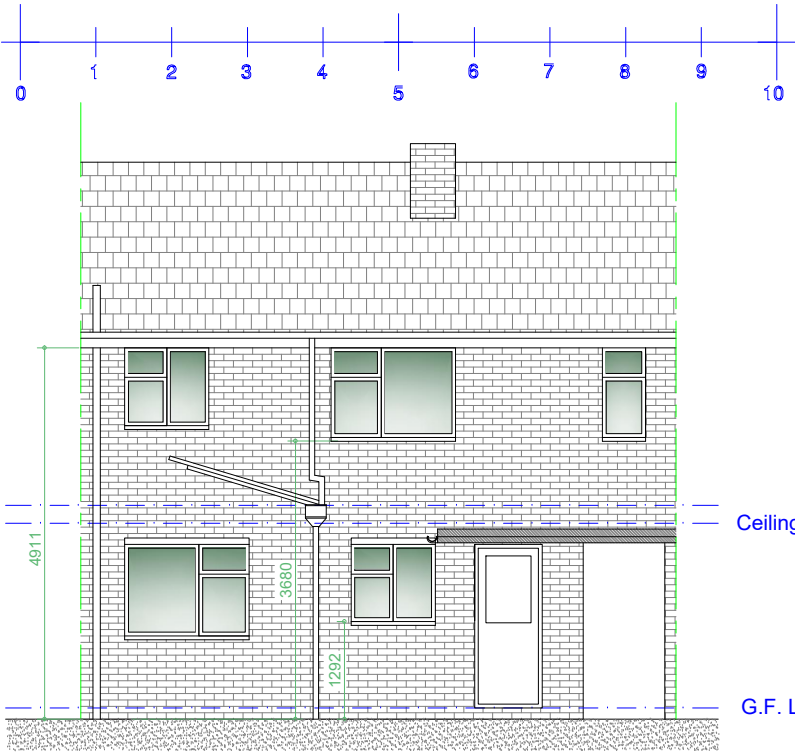


Existing Rear Elevation
Scale 1:100

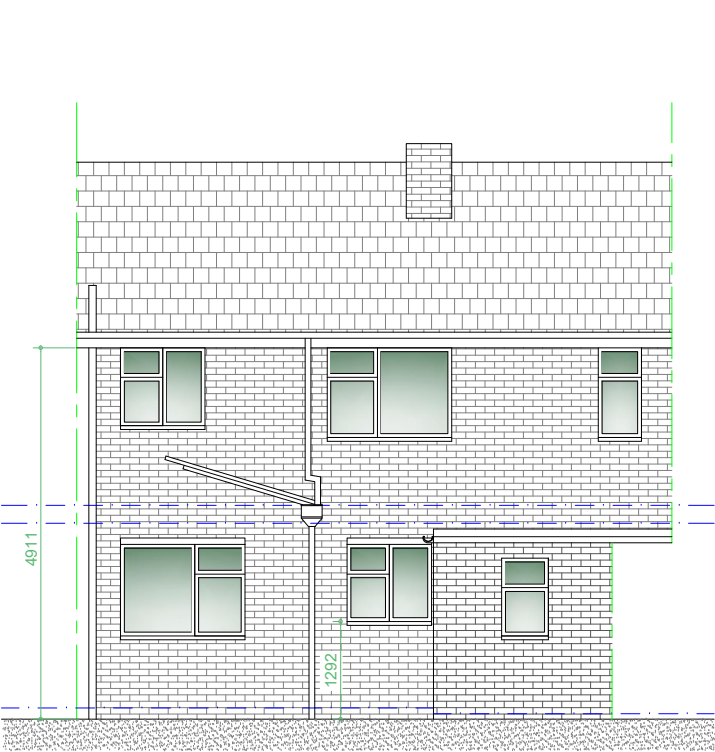


Existing Rear Elevation(outbuilding)
Scale 1:100

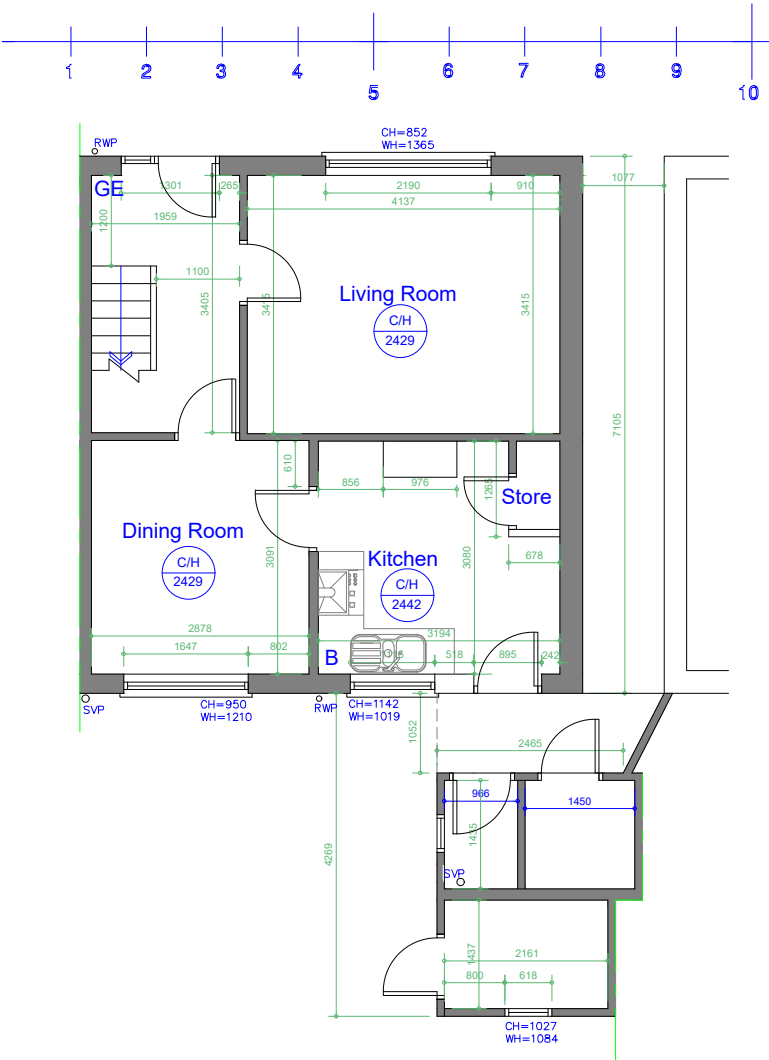

Existing Ground Floor Plan
Scale 1:100

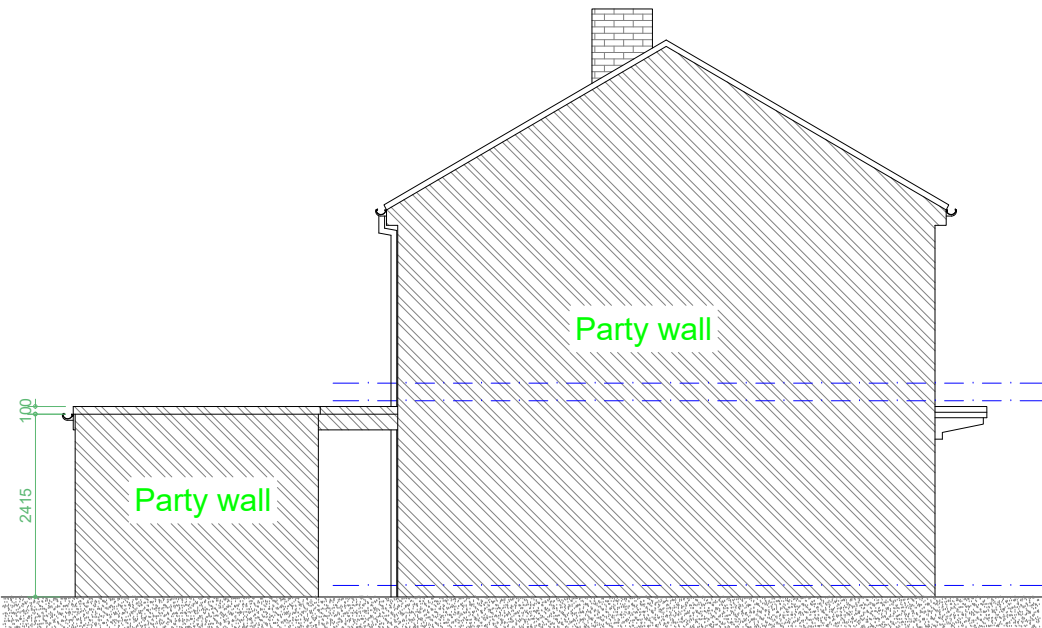

Existing L/H Side
Party Wall Elevation
Scale 1:100

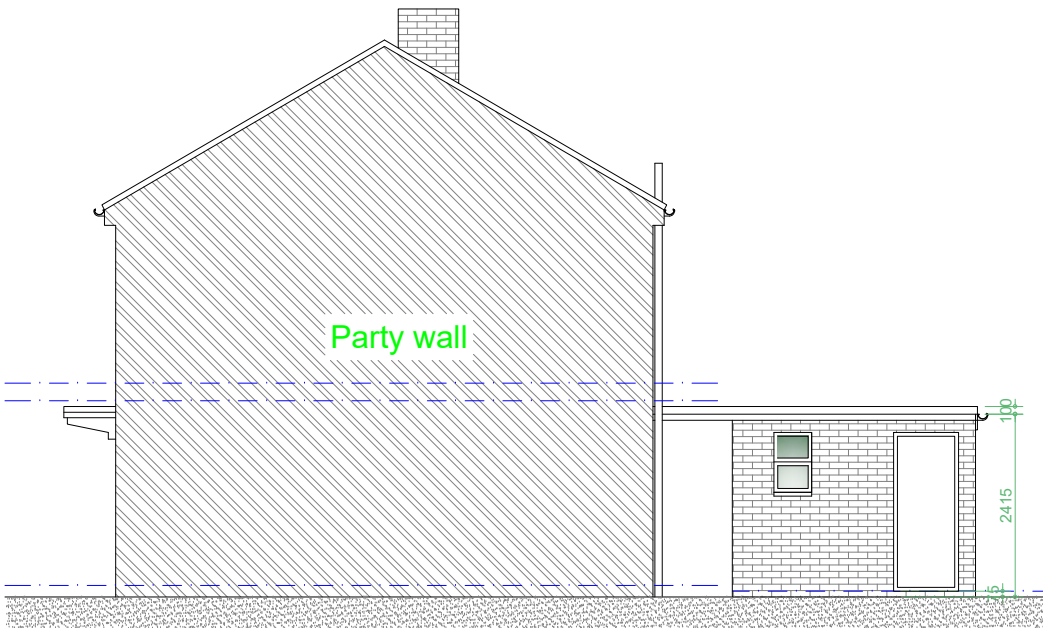

Existing R/H Side
Party Wall Elevation
Scale 1:100

Rev	Date	Description
-----	------	-------------

Issued For : INFORMATION PURPOSES ONLY
Client
Bury MBC

Project
13 Melrose Close Whitefield M45 8XZ
Proposed single storey rear extension and access
ramp to the rear.

Scheme - Drawing Title
Existing Floor Plans and Elevations.

01
Drawing No. Revision Scale 1:100 @A3

