



5228sqm

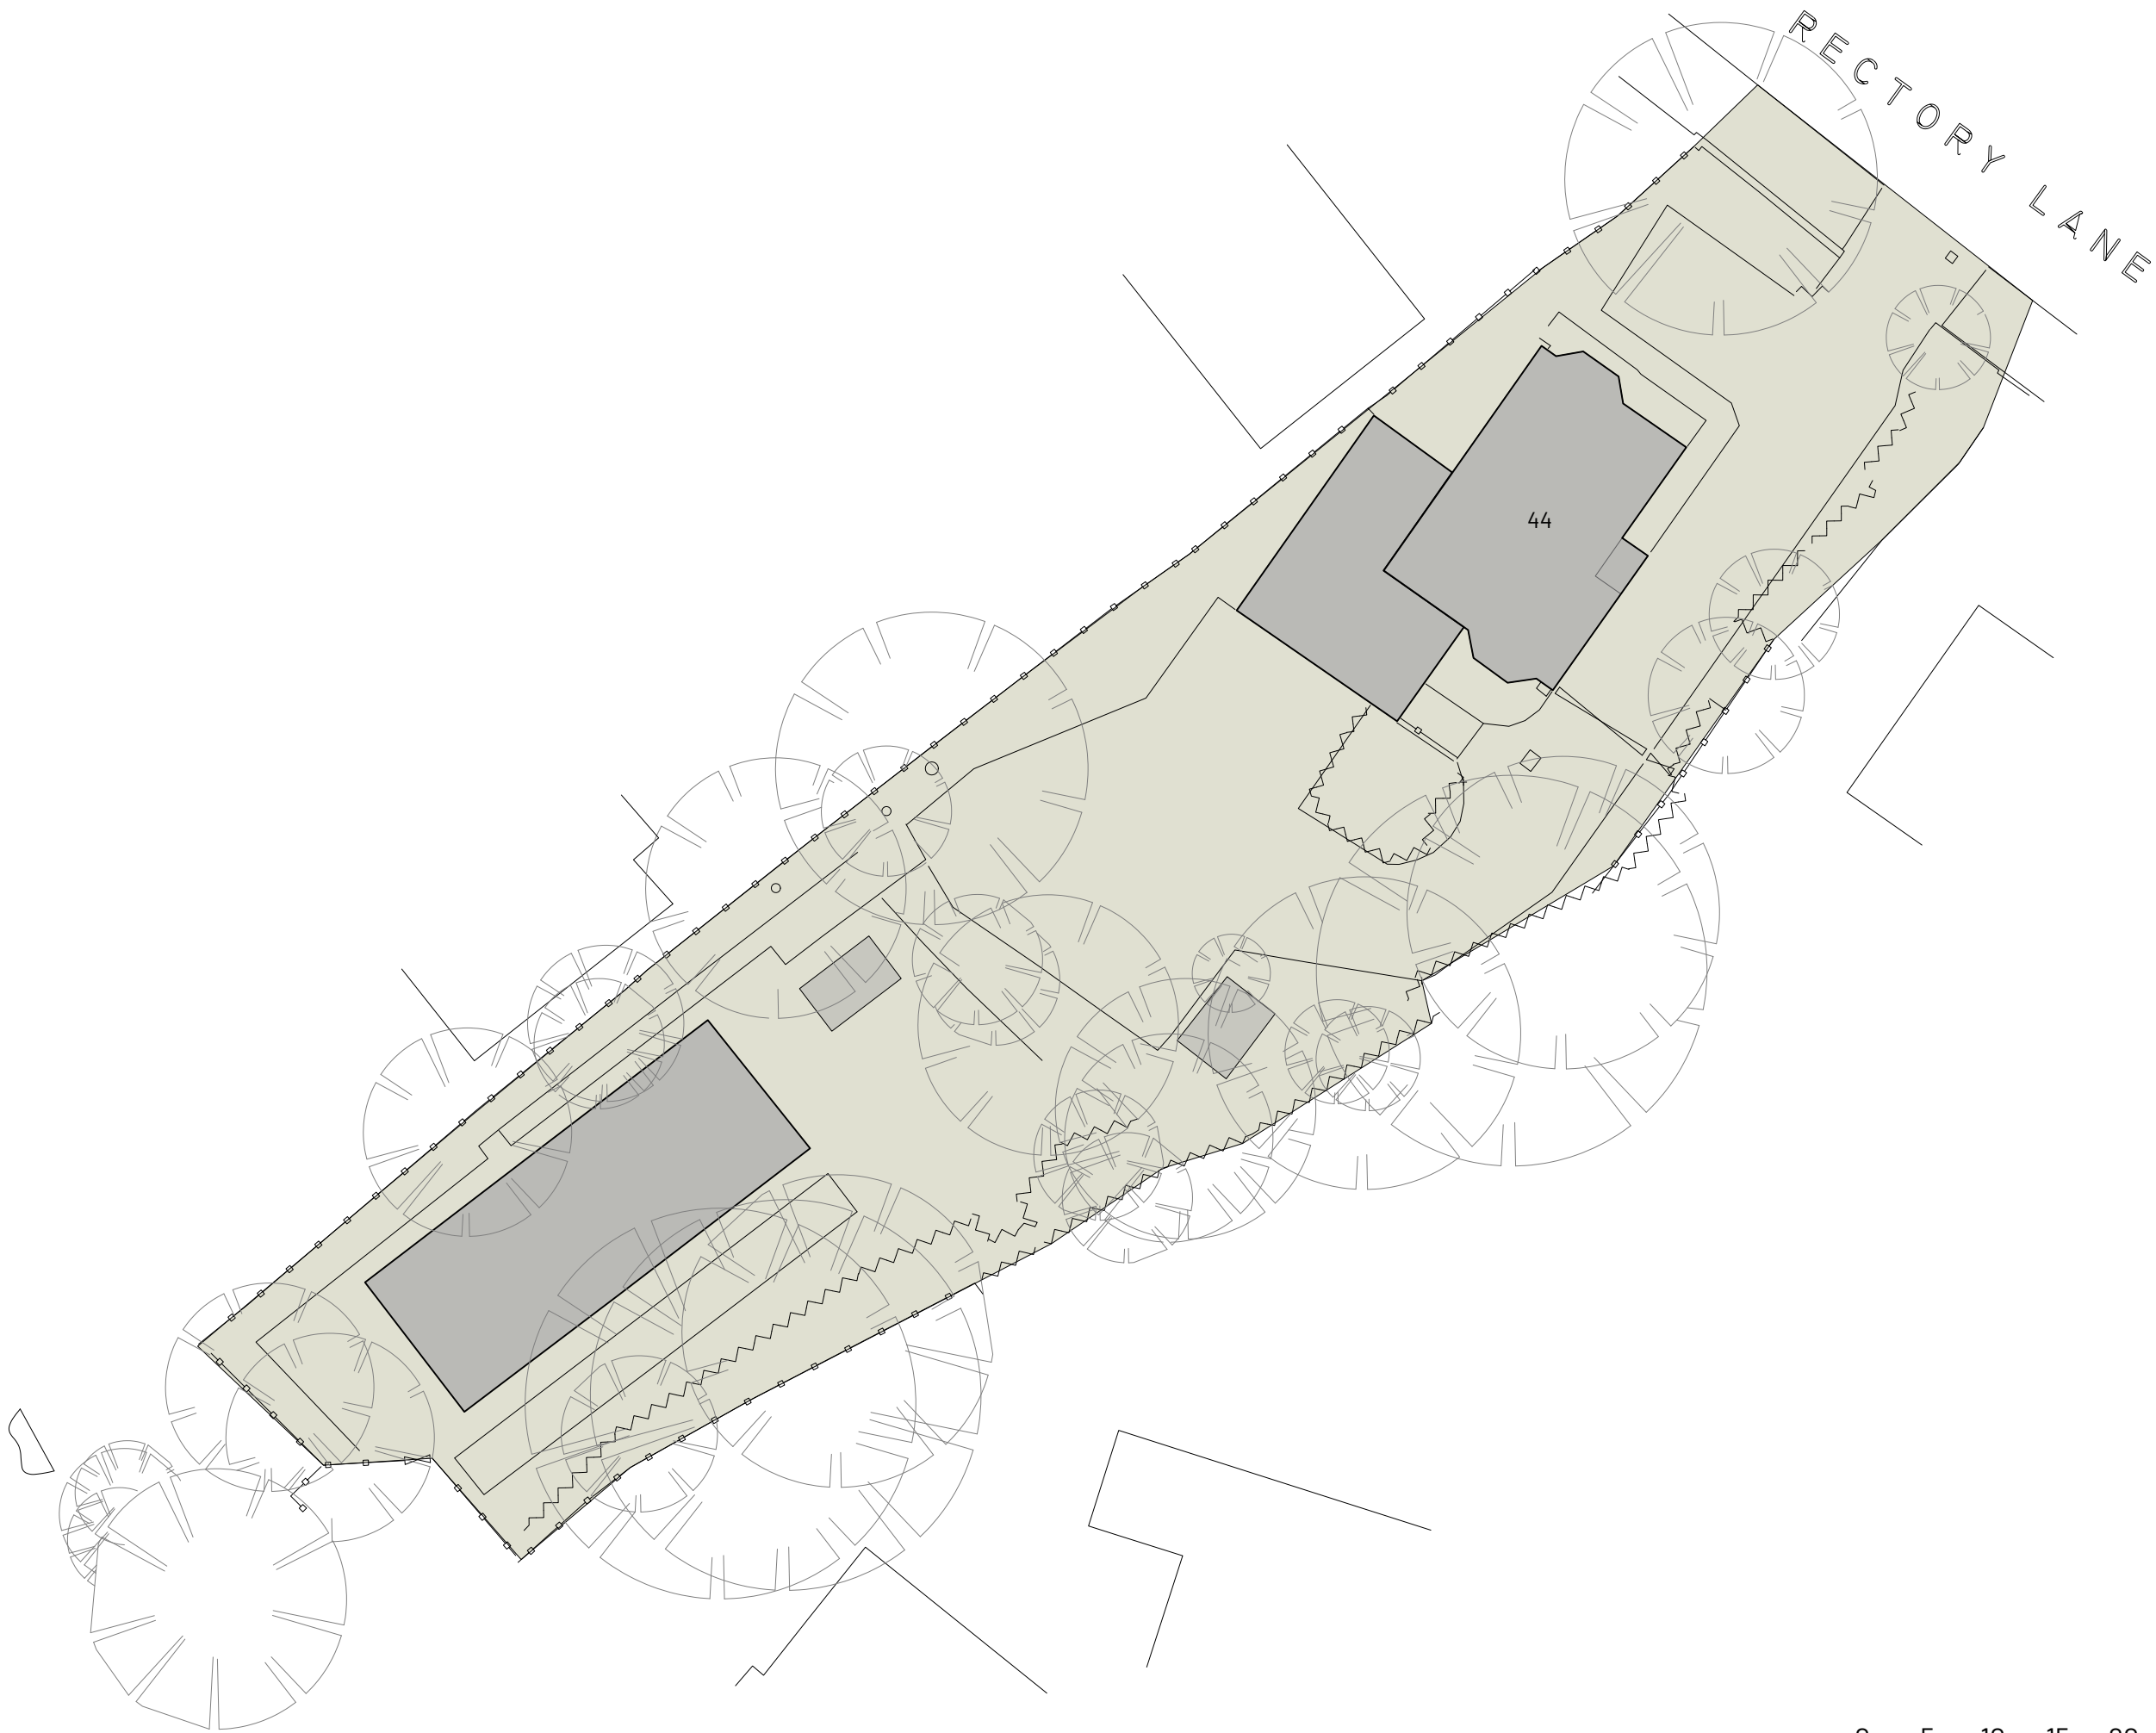

1 Existing Site Plan
Scale: 1:500

 

1:500 @A3

REV	NOTE	DRN/CHK
-----	------	---------

44 Rectory Lane		
44 Rectory Lane M25 IBL		

Existing Site Plan

PROJECT REF.	2098
DRWG NO.	E(500)
REVISION	
SCALE	1:500
DATE 1st	Nov 25
DRAWN	MM

SK sketch E existing P proposed T tender C construction FI final issue

+44 161 236 0051
ARCHITECT@ATELIERMB.CO.UK

ATELIER.MB