


5228sqm

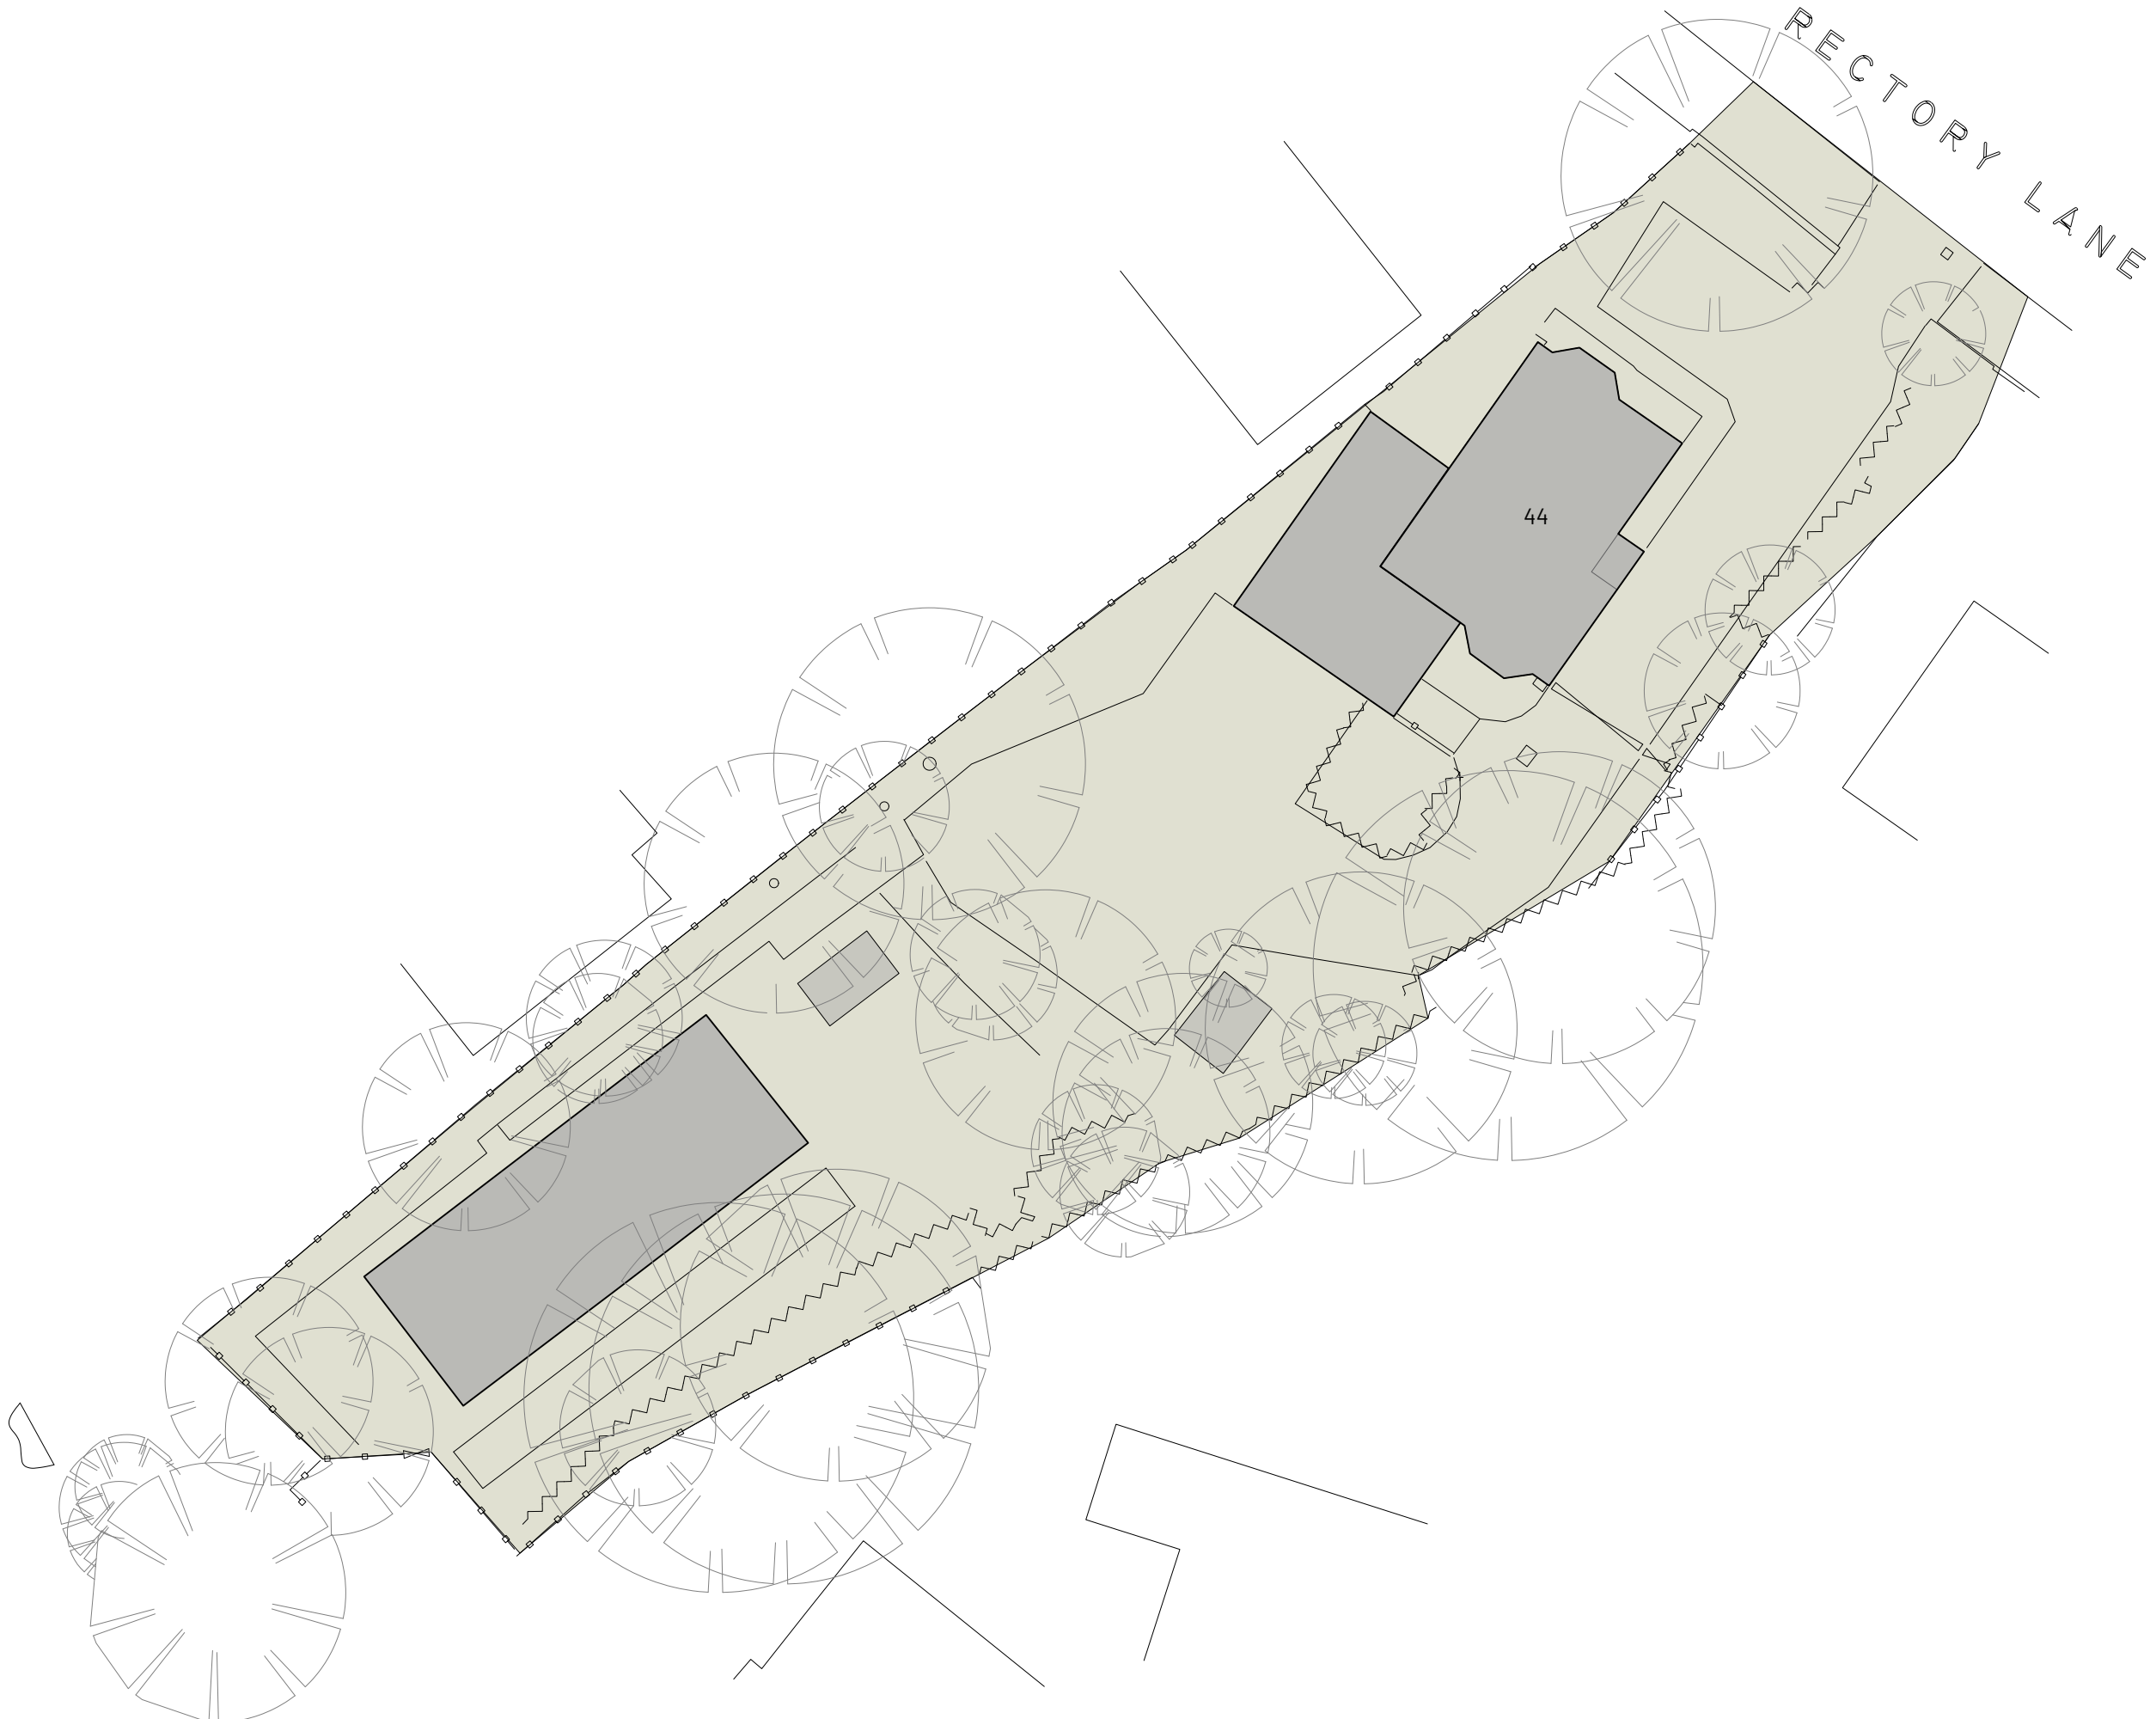

REV	NOTE	DRN/CHK
-----	------	---------

44 Rectory Lane		
44 Rectory Lane M25 IBL		

Proposed Site Plan

PROJECT REF.	2098
DRWG NO.	P(500)
REVISION	
SCALE	1:500
DATE 1st	Nov 25
DRAWN	MM

SK sketch E existing P proposed T tender C construction FI final issue

+44 161 236 0051
ARCHITECT@ATELIERMB.CO.UK

ATELIER.MB

1 Proposed Site Plan
Scale: 1:500

0 5 10 15 20 25m
1:500 @A3