

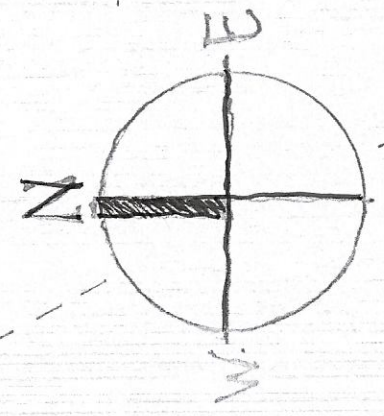


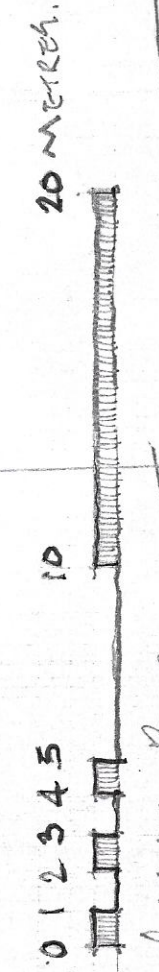

Proposed 5500mm x 11200mm
single storey flat roof
with roof lantern extension.

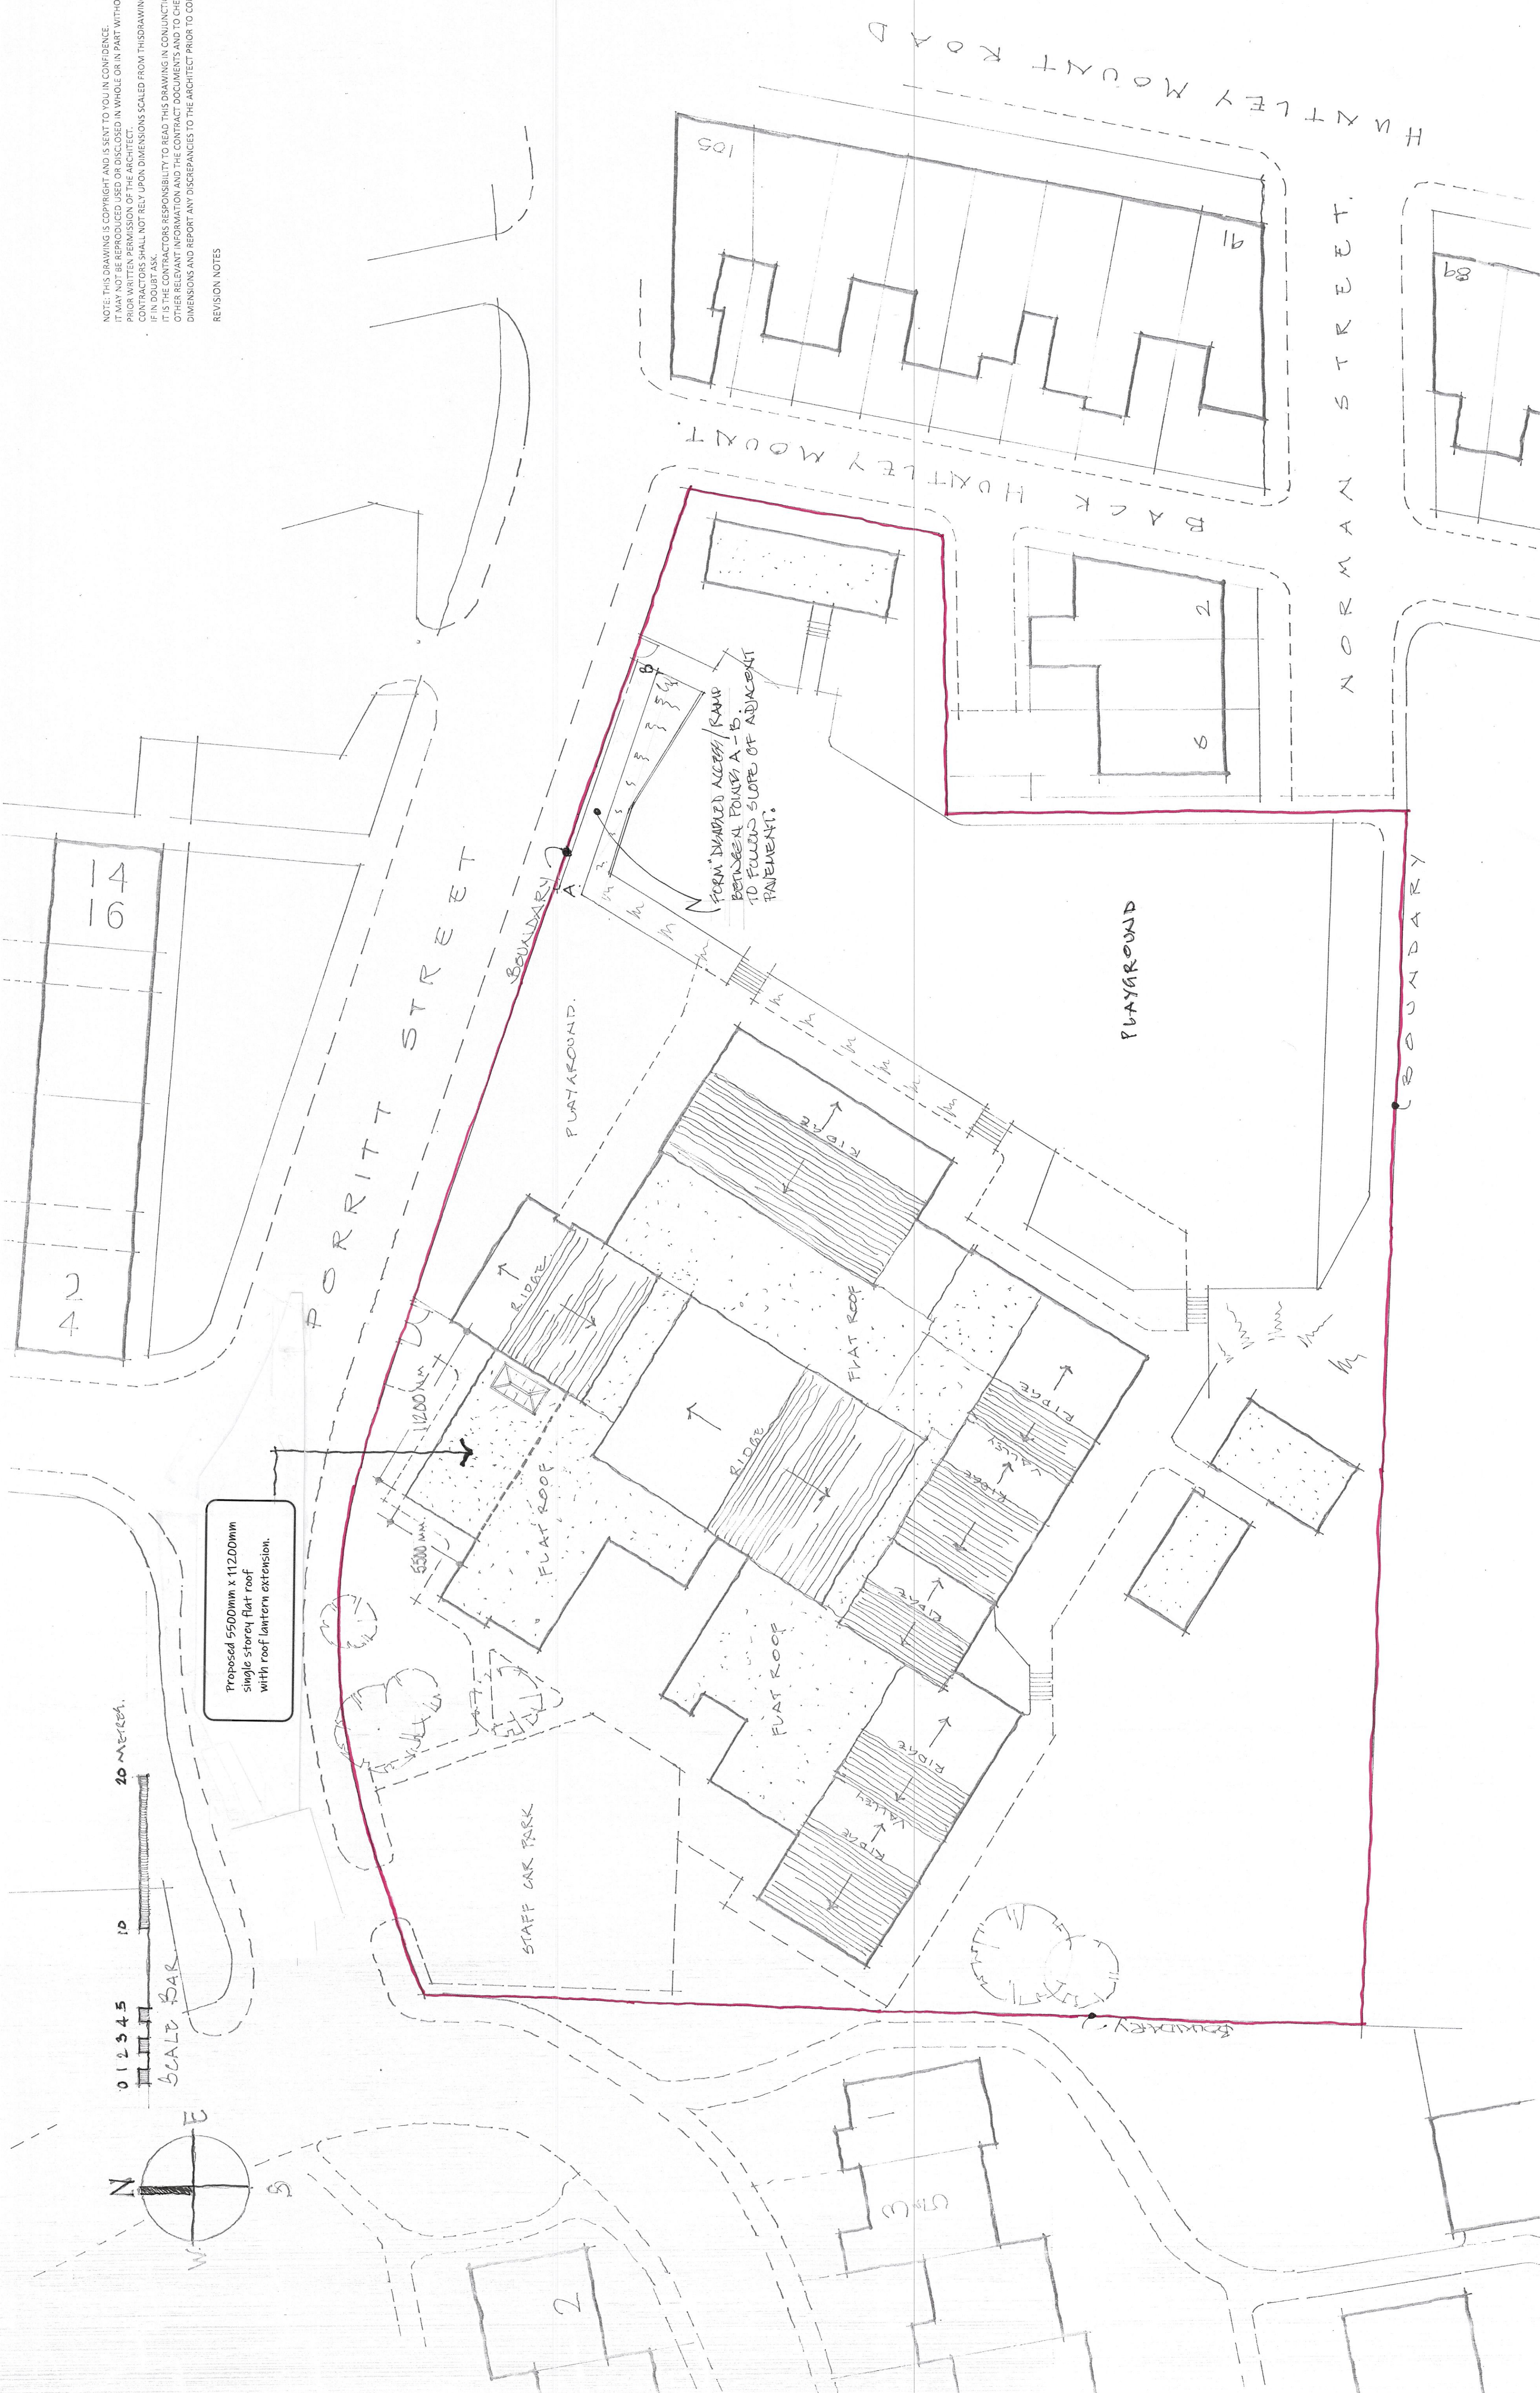

NOTE: THIS DRAWING IS COPYRIGHT AND IS SENT TO YOU IN CONFIDENCE
IT MAY NOT BE REPRODUCED OR DISCLOSED IN WHOLE OR IN PART WITHOUT THE
PRIOR WRITTEN PERMISSION OF THE ARCHITECT.
CONTRACTORS SHALL NOT RELY UPON DIMENSIONS SCALED FROM THIS DRAWING.
IF IN DOUBT ASK.
IT IS THE CONTRACTOR'S RESPONSIBILITY TO READ THIS DRAWING IN CONJUNCTION WITH ALL
OTHER RELEVANT INFORMATION AND THE CONTRACT DOCUMENTS TO ENSURE THAT THE
DIMENSIONS AND REPORT ANY DISCREPANCIES TO THE ARCHITECT PRIOR TO CONSTRUCTION.

REVISION NOTES

Greenhalgh + Williams architects
3 Manchester road, Bury BL9 0DR
Tel: 0161 784 6995
Client / site - St Pauls C of E Primary school, Bury, BL9 6LJ
Drawing title - Block / site plan as PROPOSED.
Scale - 1:125 @ A1
Date - May 2022
Drawing no - 4848 - 003
Rev
PURPOSE OF DRAWING
Planning application & demonstrate scope of works to obtain budget estimates