





SCALE BAR

NOTE: THIS DRAWING IS COPYRIGHT AND IS SENT TO YOU IN CONFIDENCE.
IT MAY NOT BE REPRODUCED USED OR DISCLOSED IN WHOLE OR IN PART WITHOUT THE
PRIOR WRITTEN PERMISSION OF THE ARCHITECT.
CONTRACTORS SHALL NOT RELY UPON DIMENSIONS SCALED FROM THIS DRAWING.
IF IN DOUBT ASK.
THE ARCHITECT ACCEPTS RESPONSIBILITY TO READ THIS DRAWING IN CONJUNCTION WITH ALL
OTHER RELEVANT INFORMATION AND THE CONTRACTOR SHALL REPORT ANY DISCREPANCIES TO THE ARCHITECT PRIOR TO CONSTRUCTION.
DIMENSIONS AND REPORT ANY DISCREPANCIES TO THE ARCHITECT PRIOR TO CONSTRUCTION.


REVISION NOTES

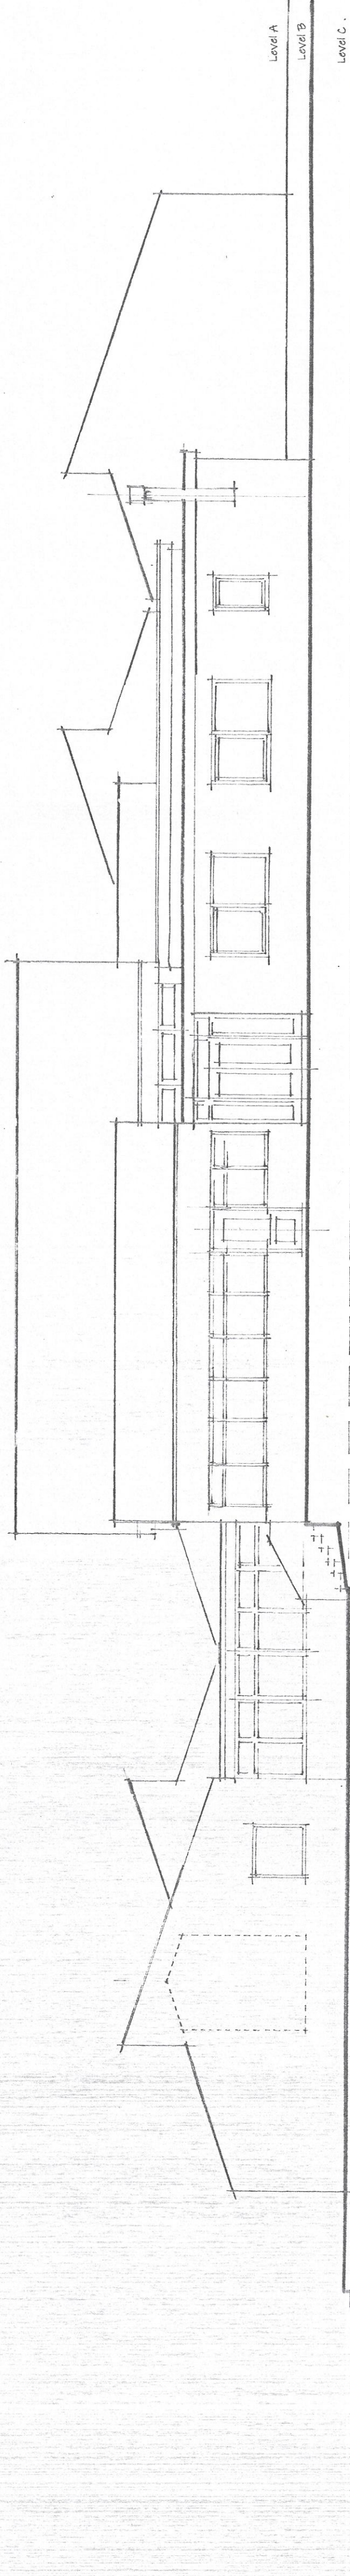


NORTH ELEVATION. (To Parritt st.)

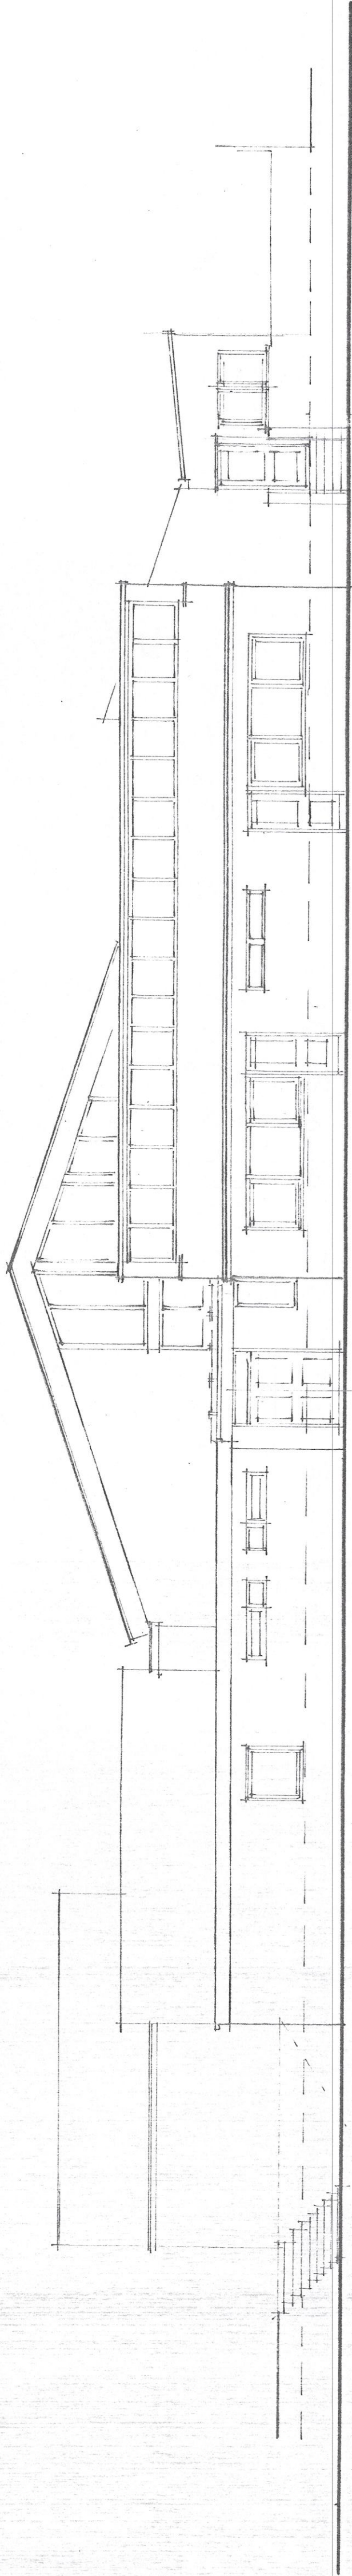

EAST ELEVATION.

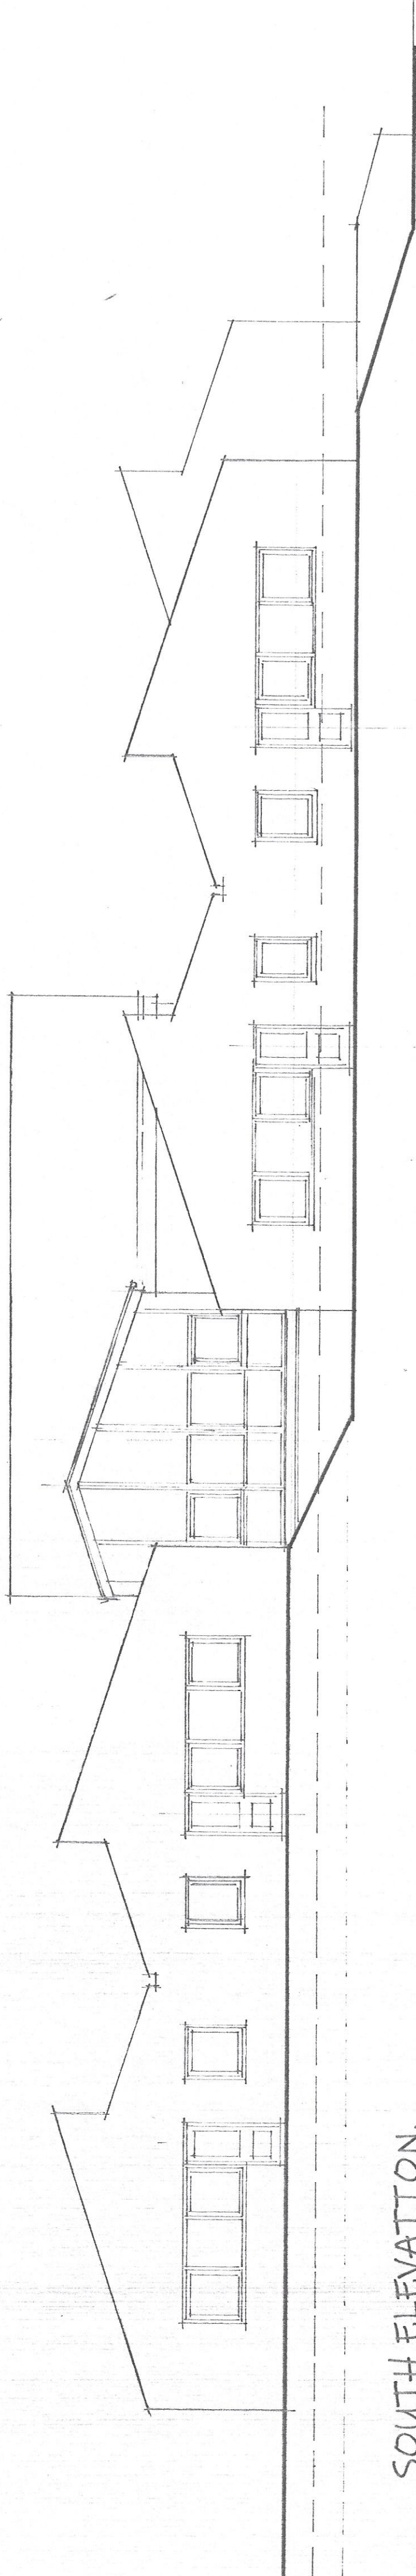

SOUTH ELEVATION.

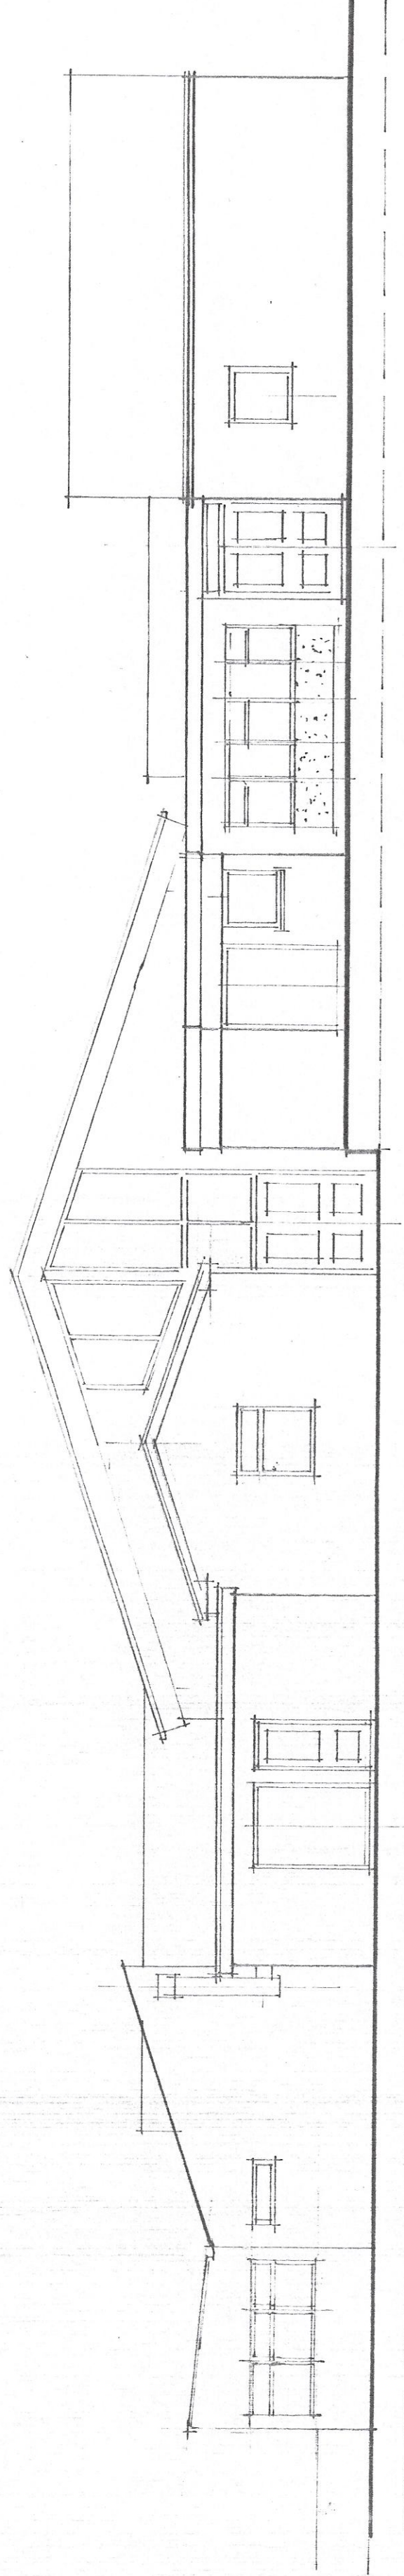

WEST ELEVATION.

Greenhalgh + Williams architects
3 Manchester road, Bury BL9 0DR Tel: 0161 764 6995

Client / site - St Pauls C of E Primary school, Bury, BL9 6LJ
Drawing title - Elevations as Existing
Scale - 1 : 100 @ A1
Date - May 2023
Drawing no - 4848 - 006

Rev

PURPOSE OF DRAWING
Planning application & demonstrate scope of works to obtain budget estimates