

Studio Charrette will not be responsible for any principal designer duties under CDM 2015.
No site work is to be carried out until permissions are in place. Site searches to be carried out before any works to site.
All structural elemental/associated calculations to be confirmed and provided by structural engineer.

NOTES:

This drawing is not a working drawing, and is only to be prepared at the following:

A - Planning Submission
B - Building Regulations Submission


The main contractor is responsible for obtaining the best design of any discrepancy as it arises. The drawing and/or other documents are not to be used for any other purpose.

All existing walls, foundations and drains or other structures must not be removed and existing and proposed to be increased safety where necessary prior to any construction.

Any existing walls to be removed are to be confirmed and existing prior to any work.

Boundaries, angles, and dimensions are to be checked for any discrepancy prior to work commencing.

All other dimensions are to be used from this drawing. If it is found that the best design for construction.

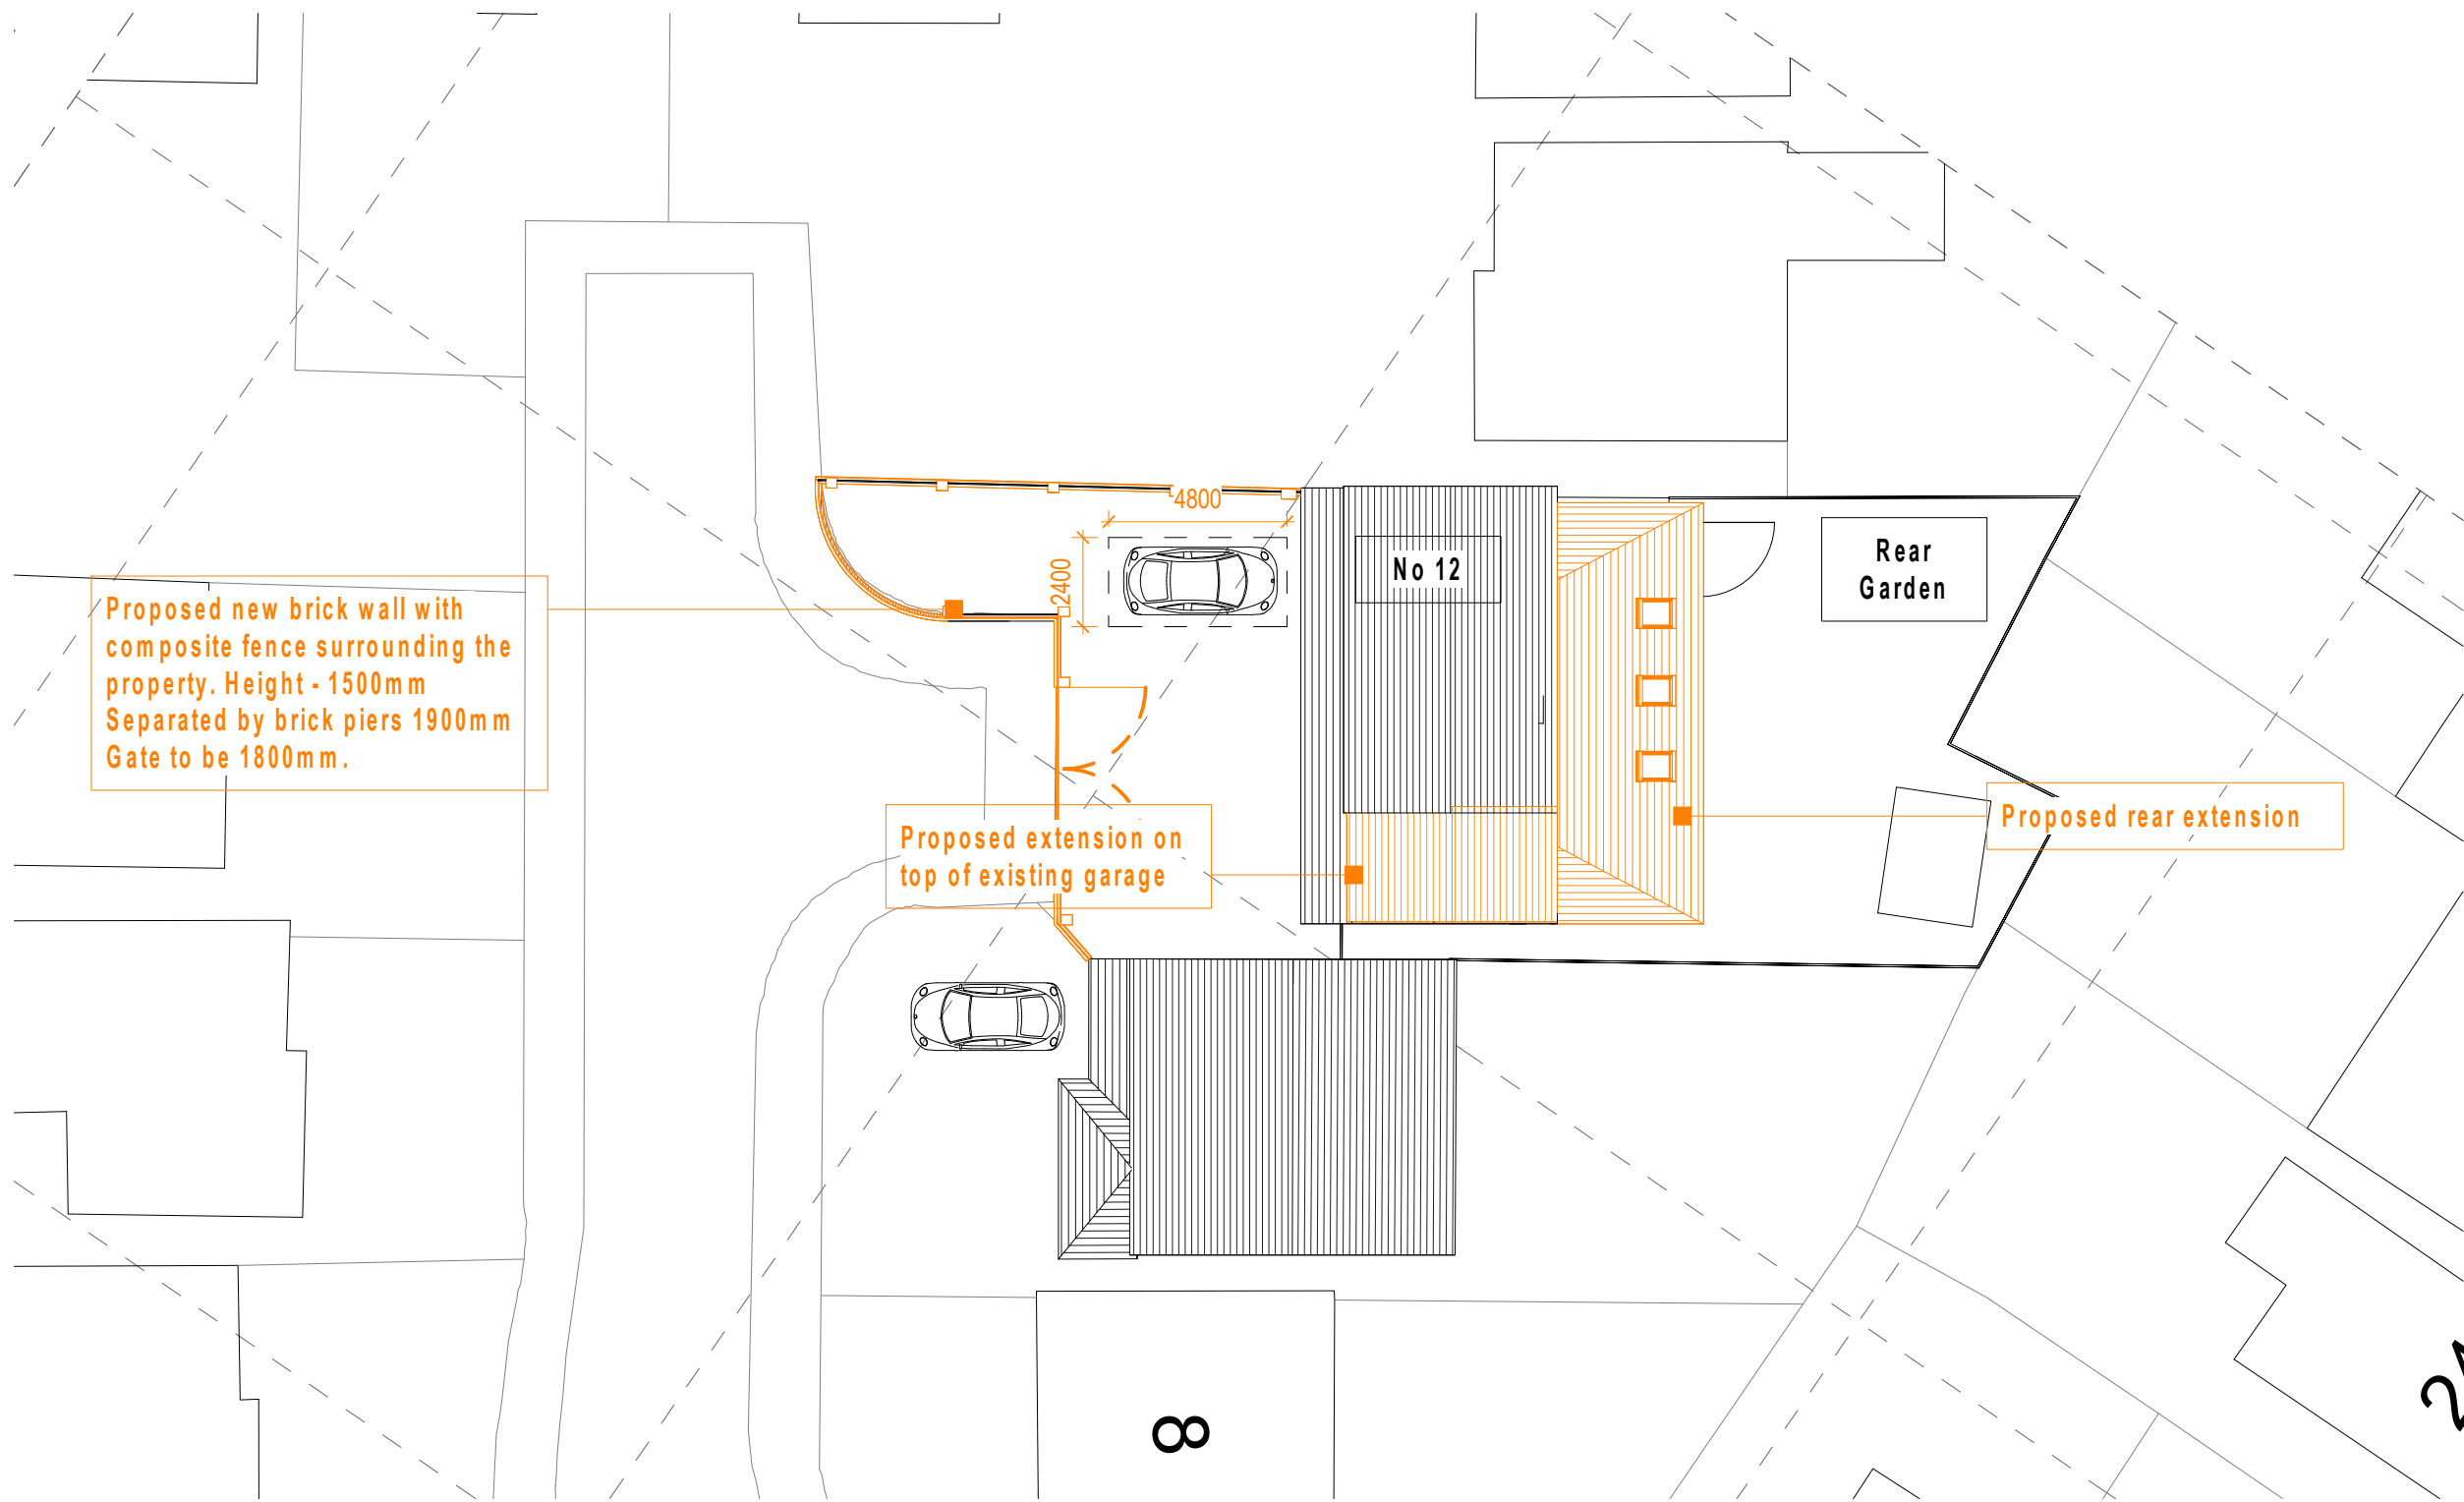

1 Proposed Site Plan
1 : 200



VISUAL SCALE 1:200 @ A1