




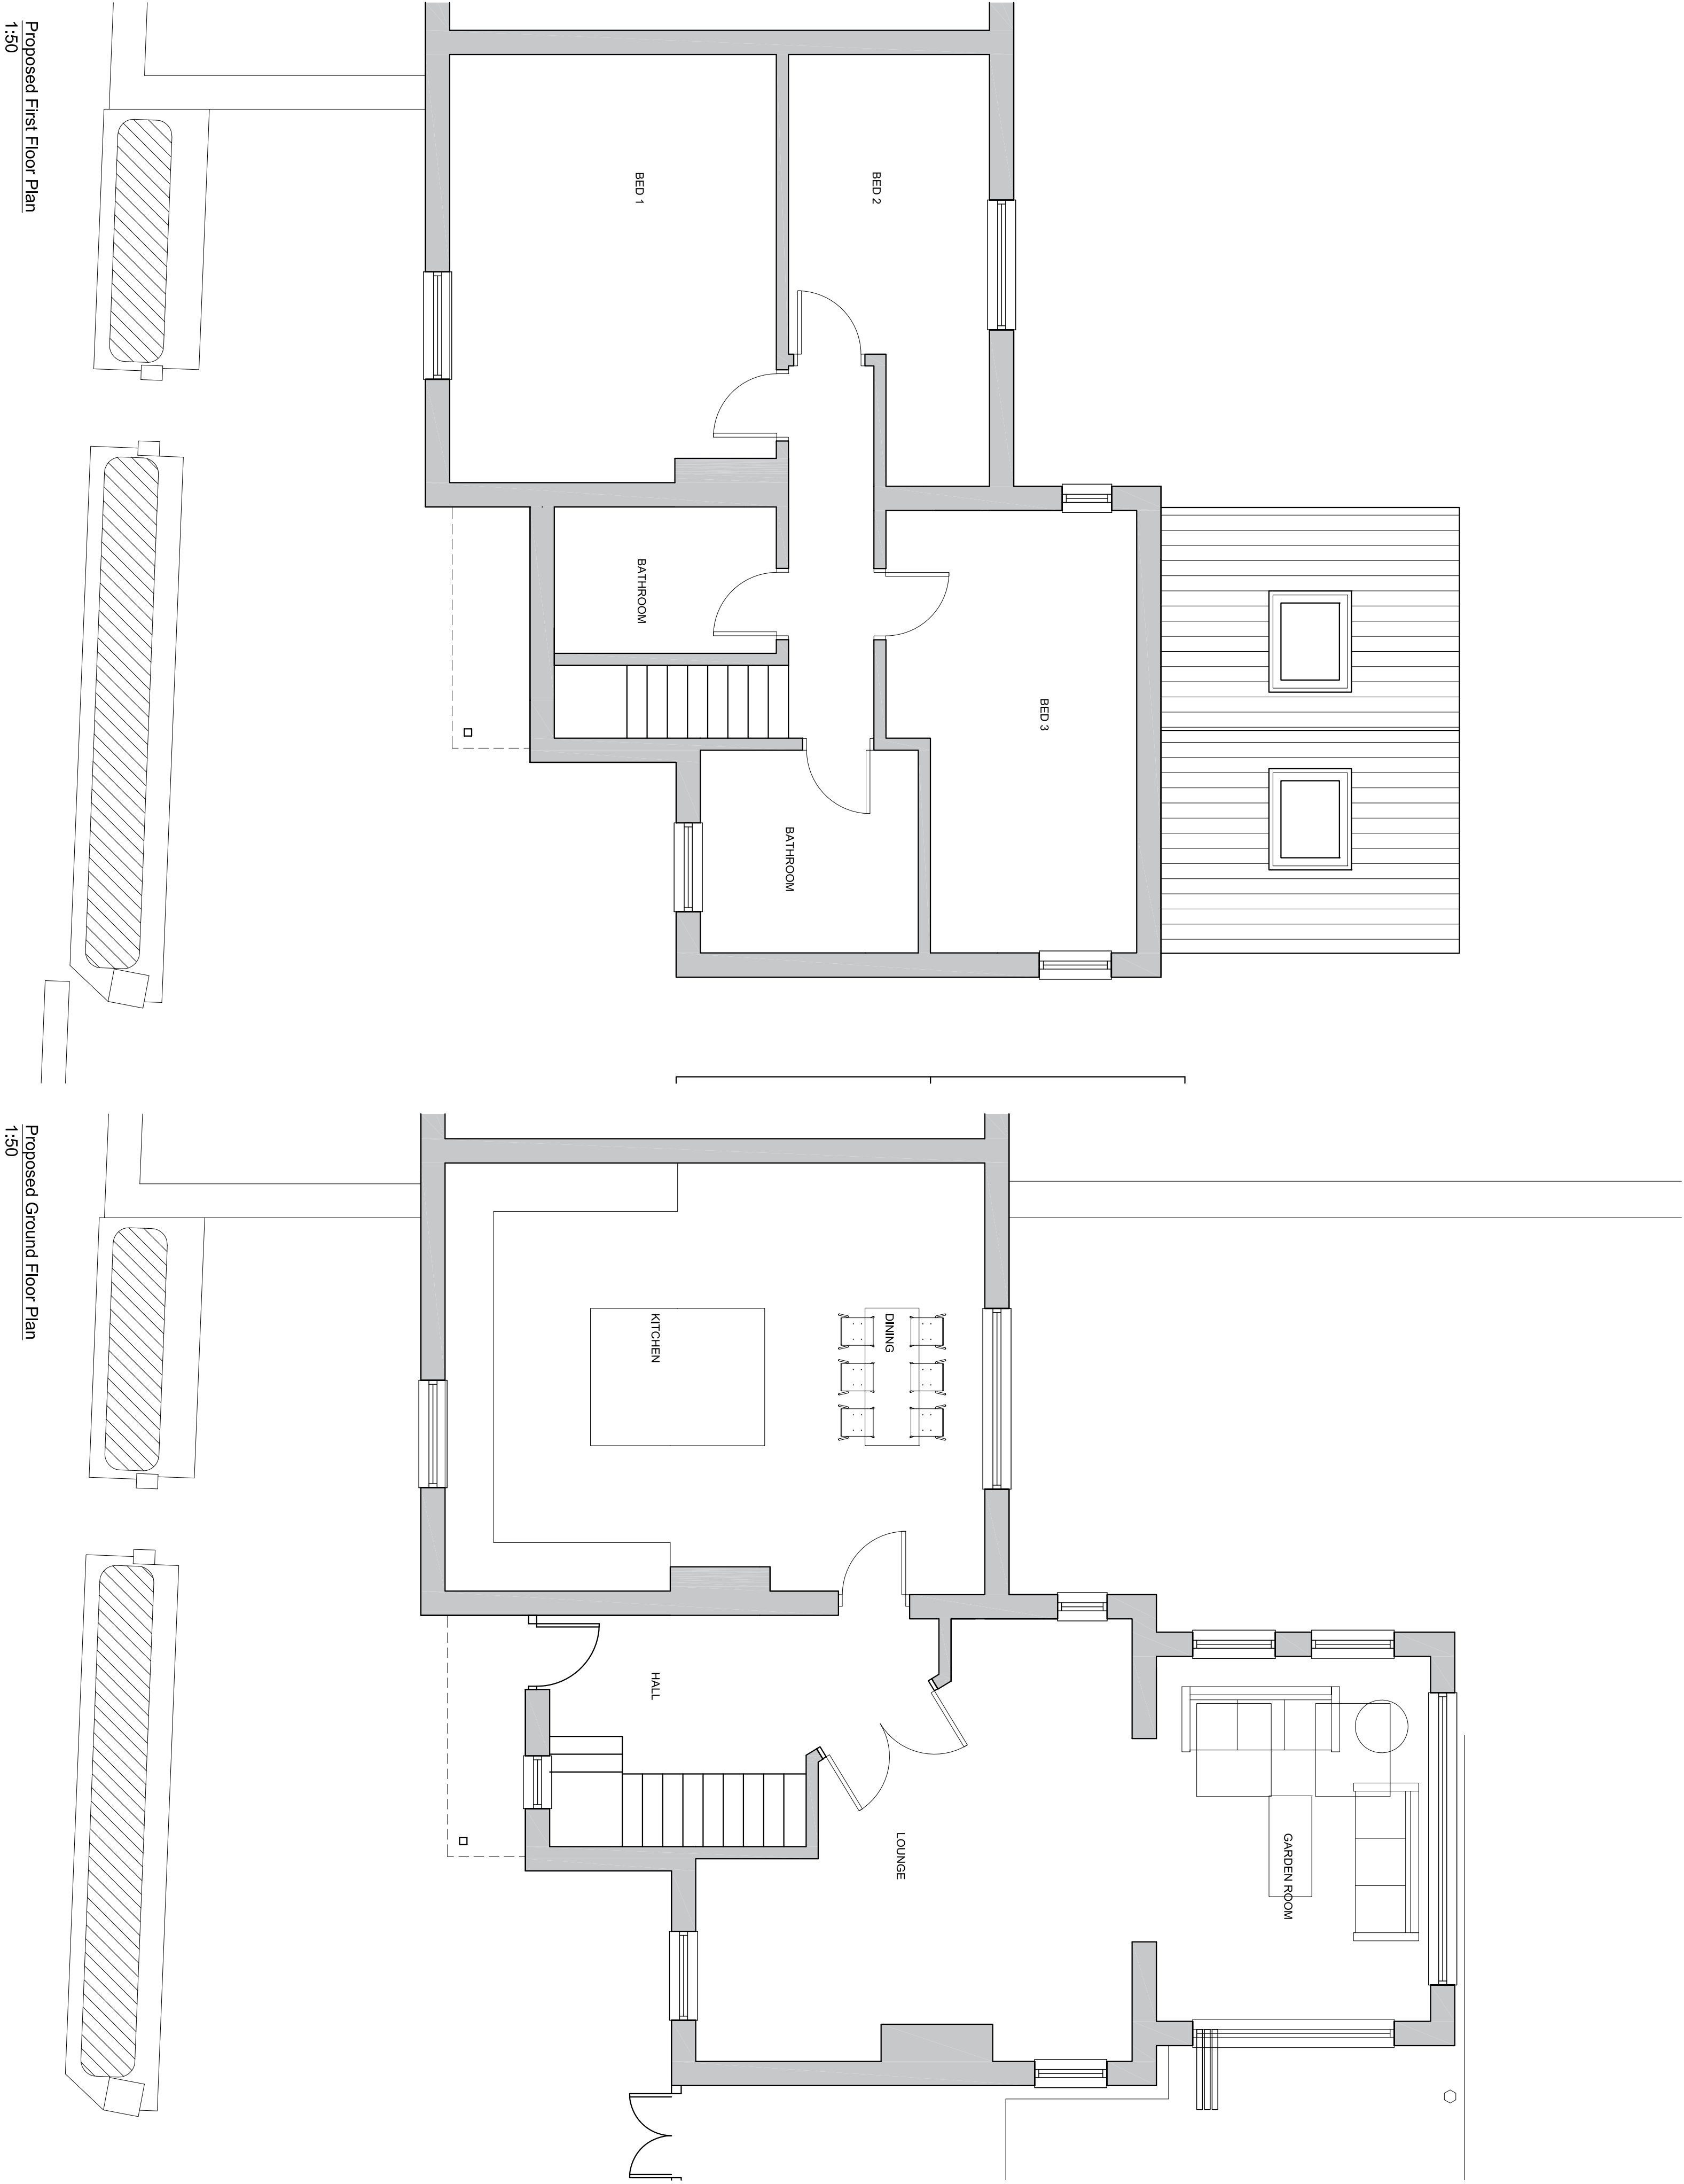

Proposed Site Plan
1:200

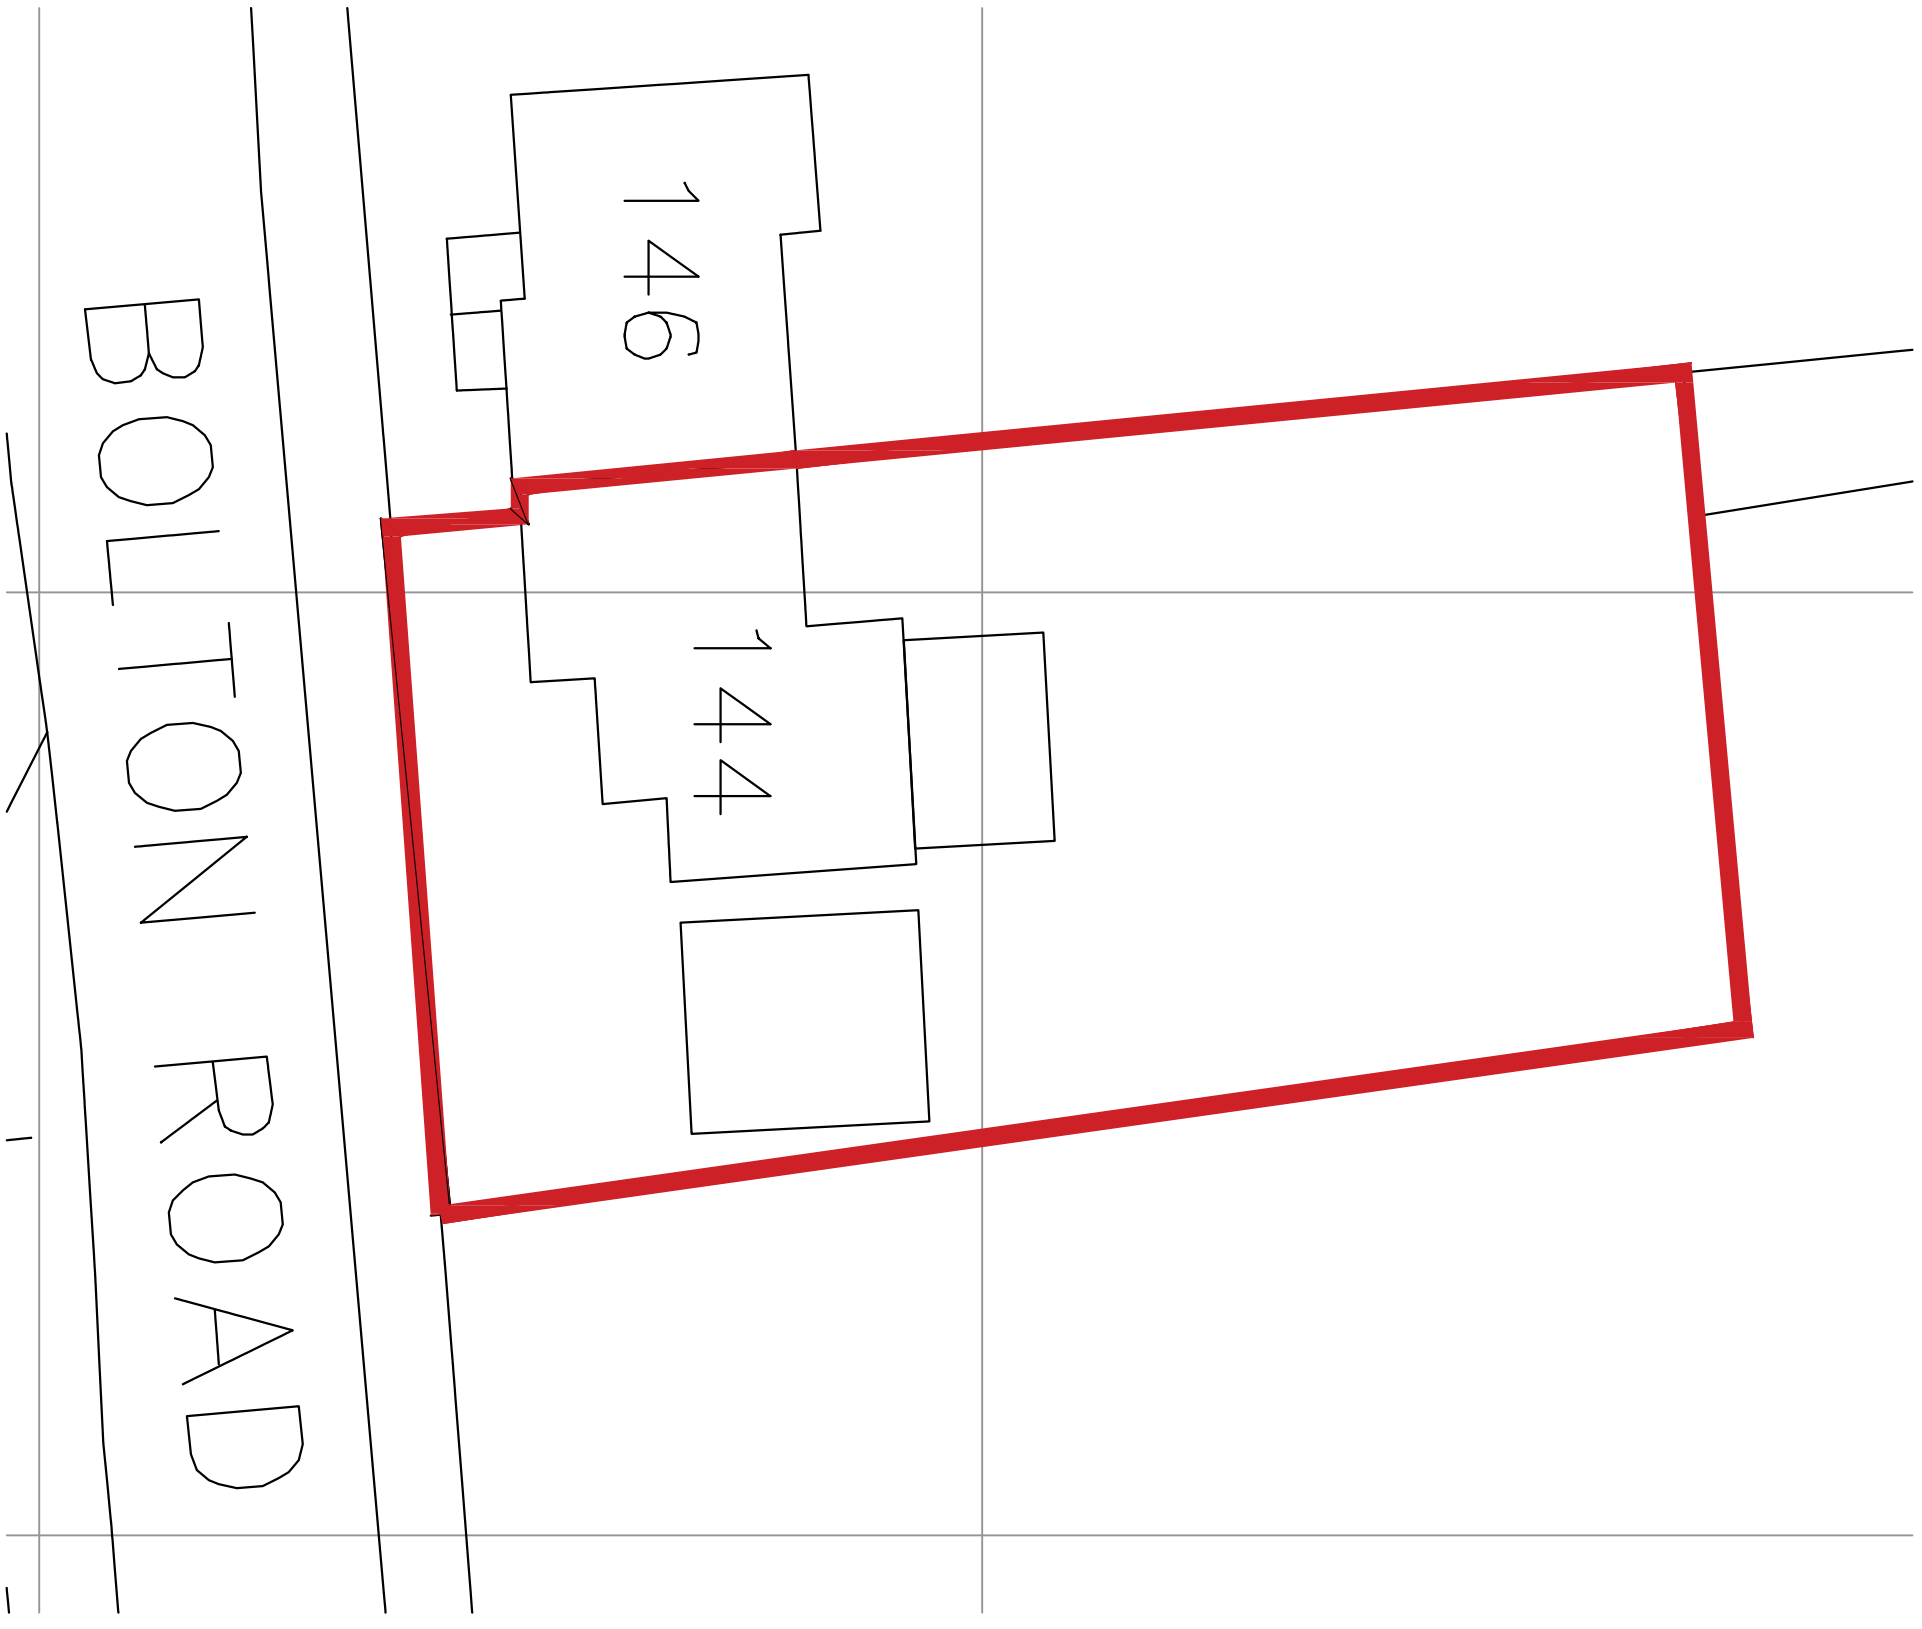

Existing Site Location Plan
1:1250

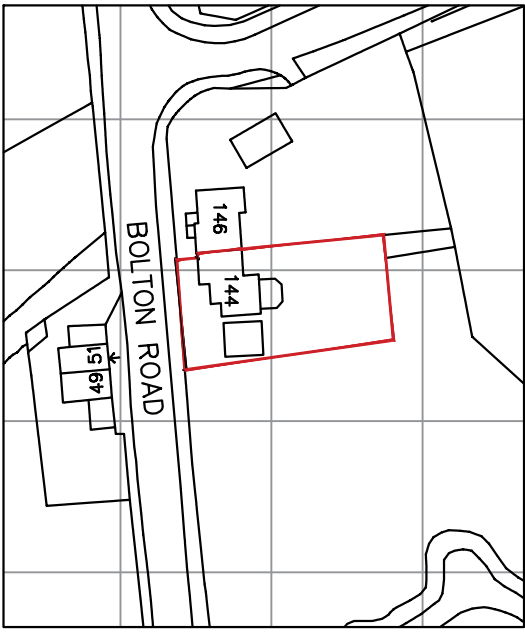

P1: Initial Issue to Client				20.10.21
Revision:				
Client: Mr & Mrs T Coulman 144 Bolton Road, Hawkshaw. BL8 4JA				
Project: Extension and Internal Reconfiguration				
Title:				
Proposed Plans				
Dwg No:	Revision:	Date:	Scale:	
GH_001 / 03	P1	Oct21	As shown @ A1	
Status: Planning Application Submission				