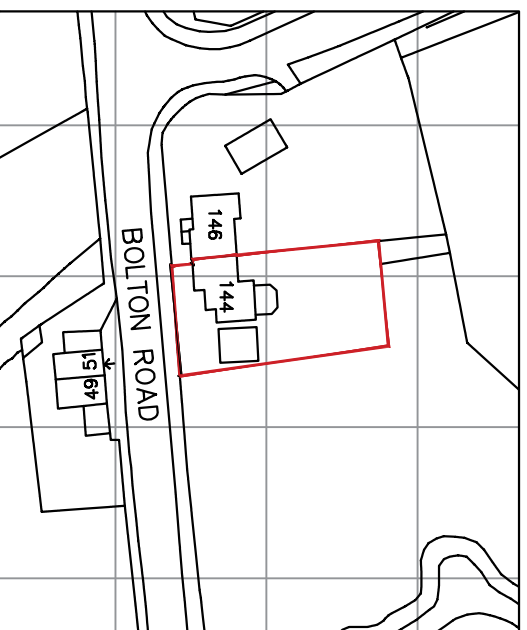
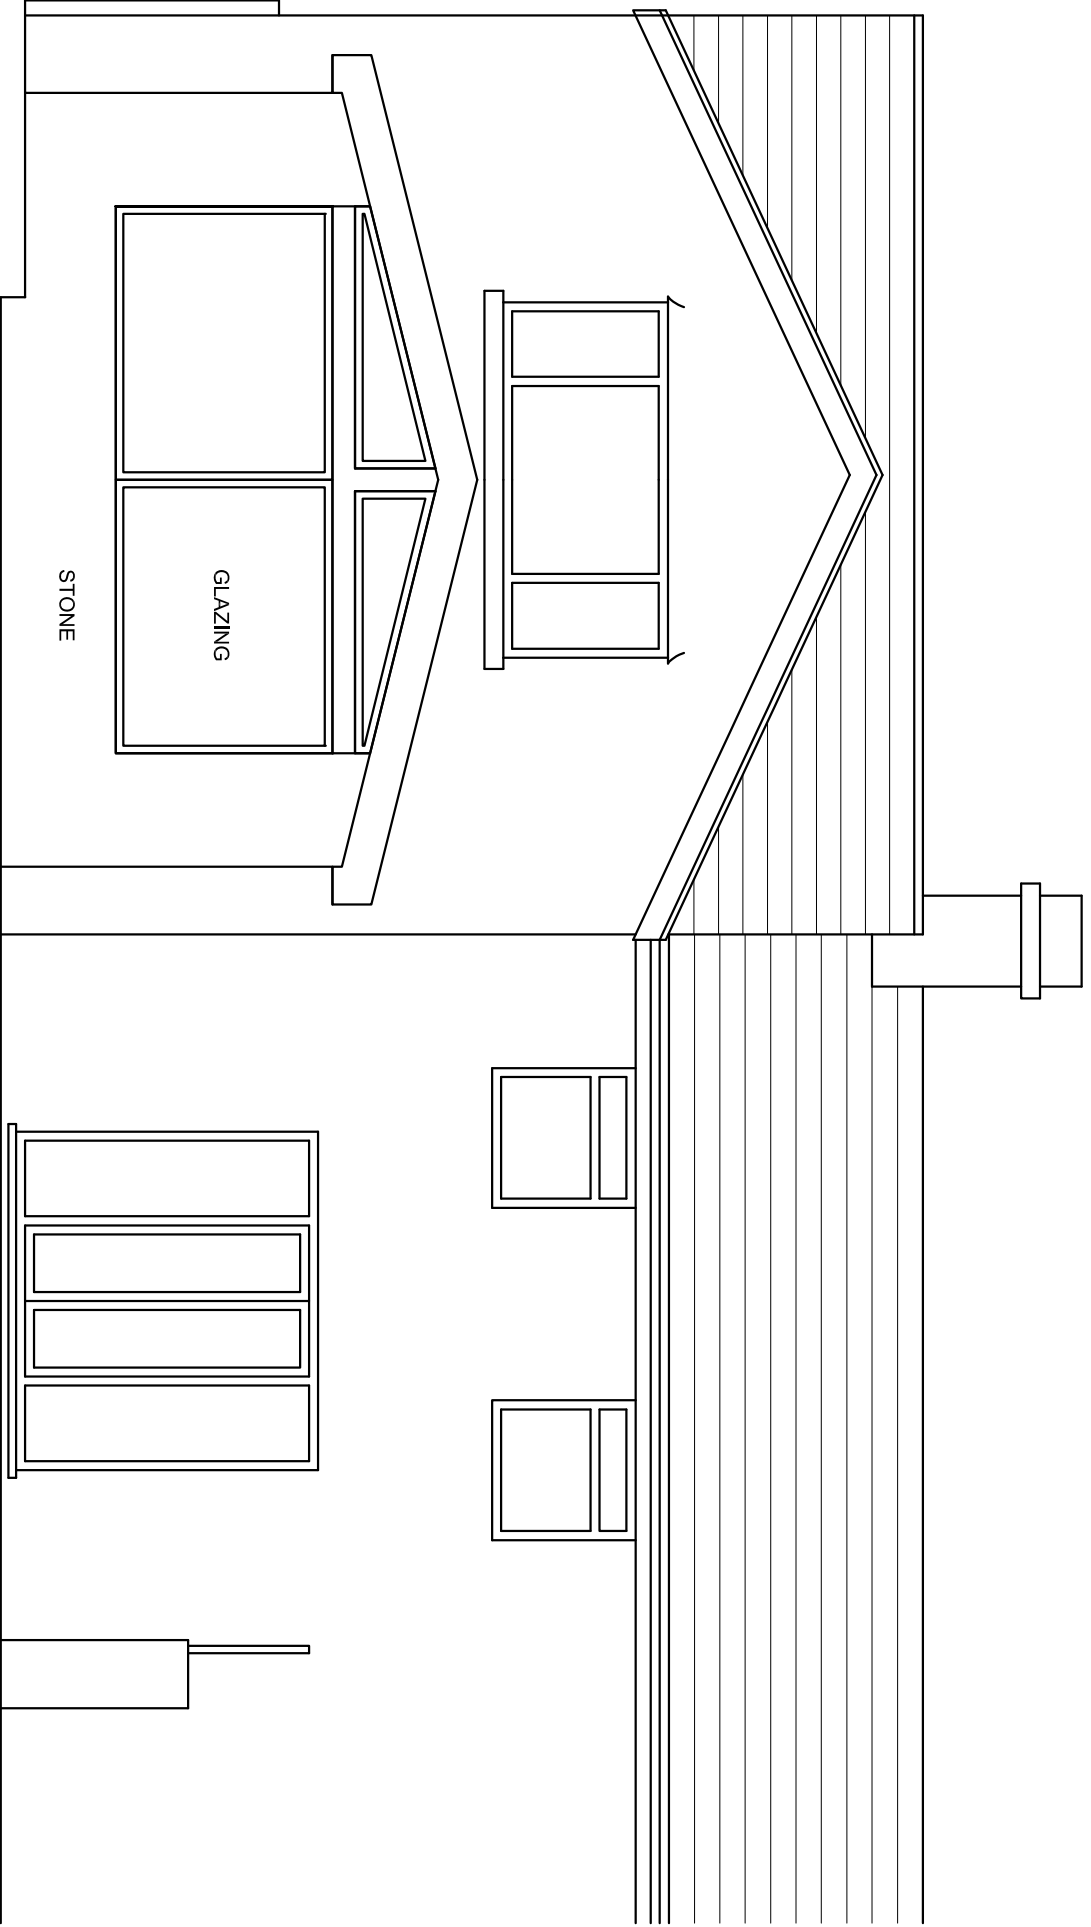
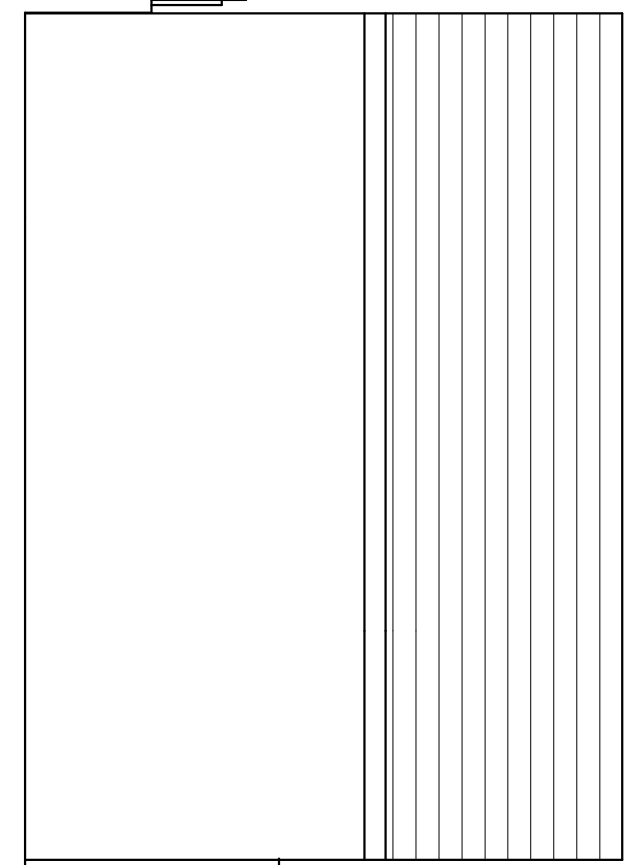
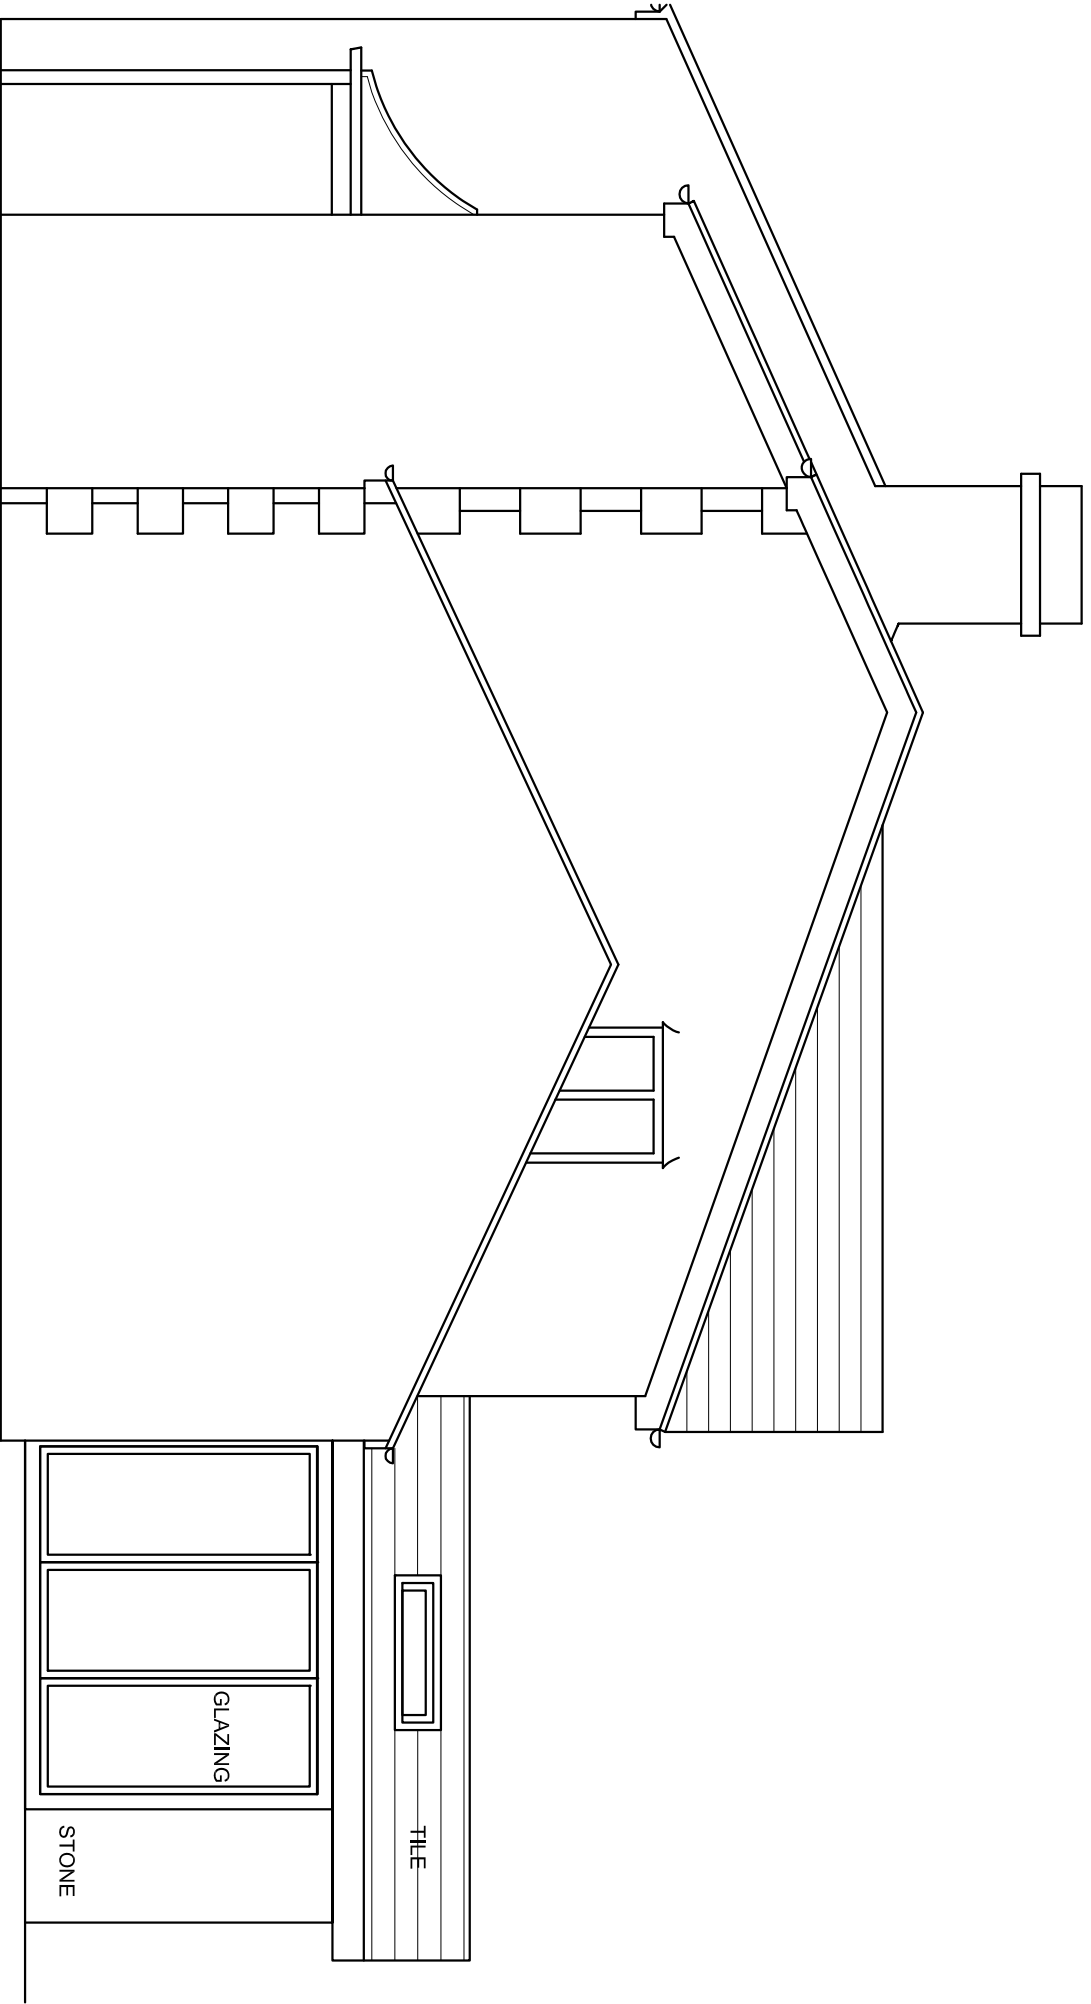
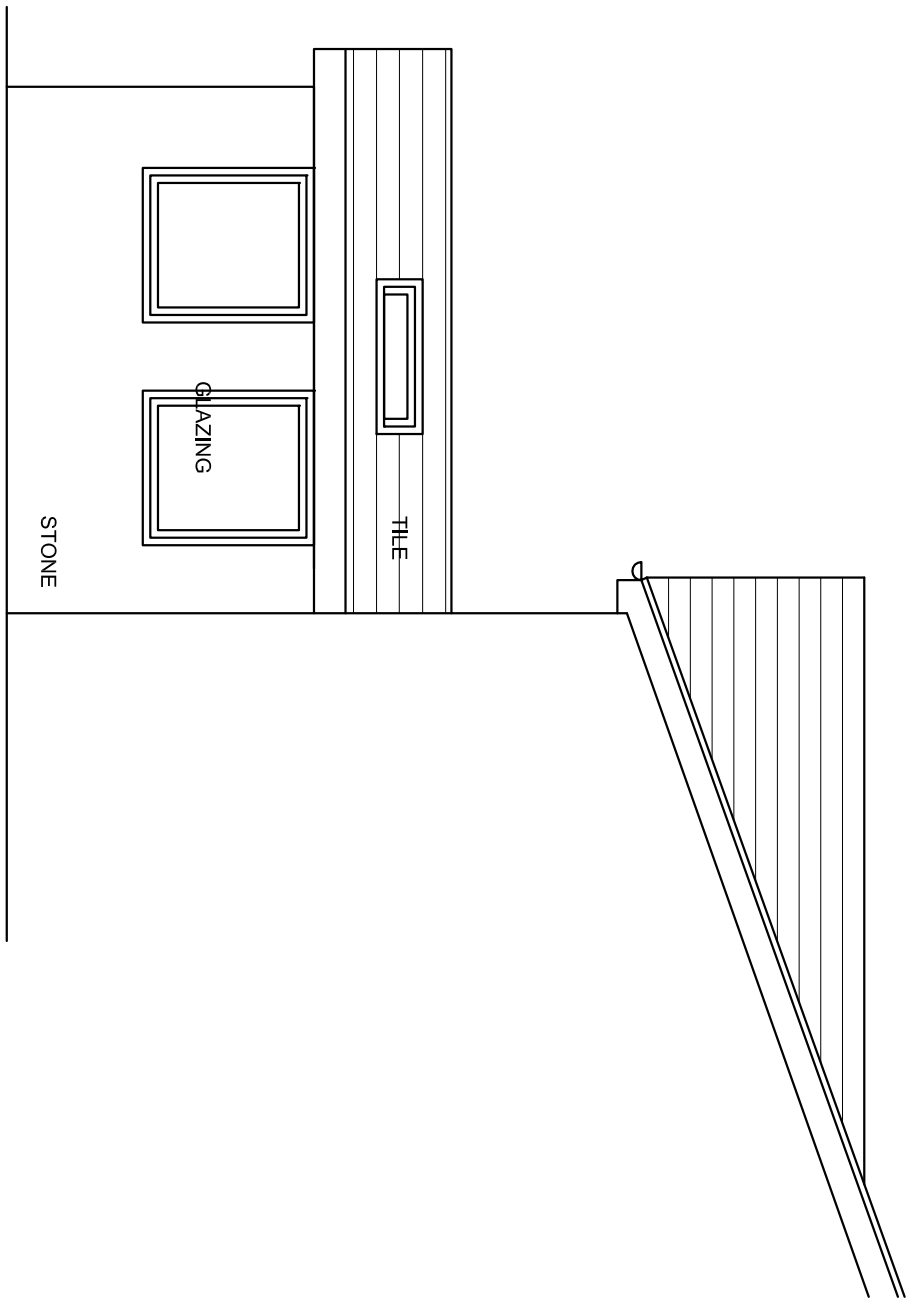
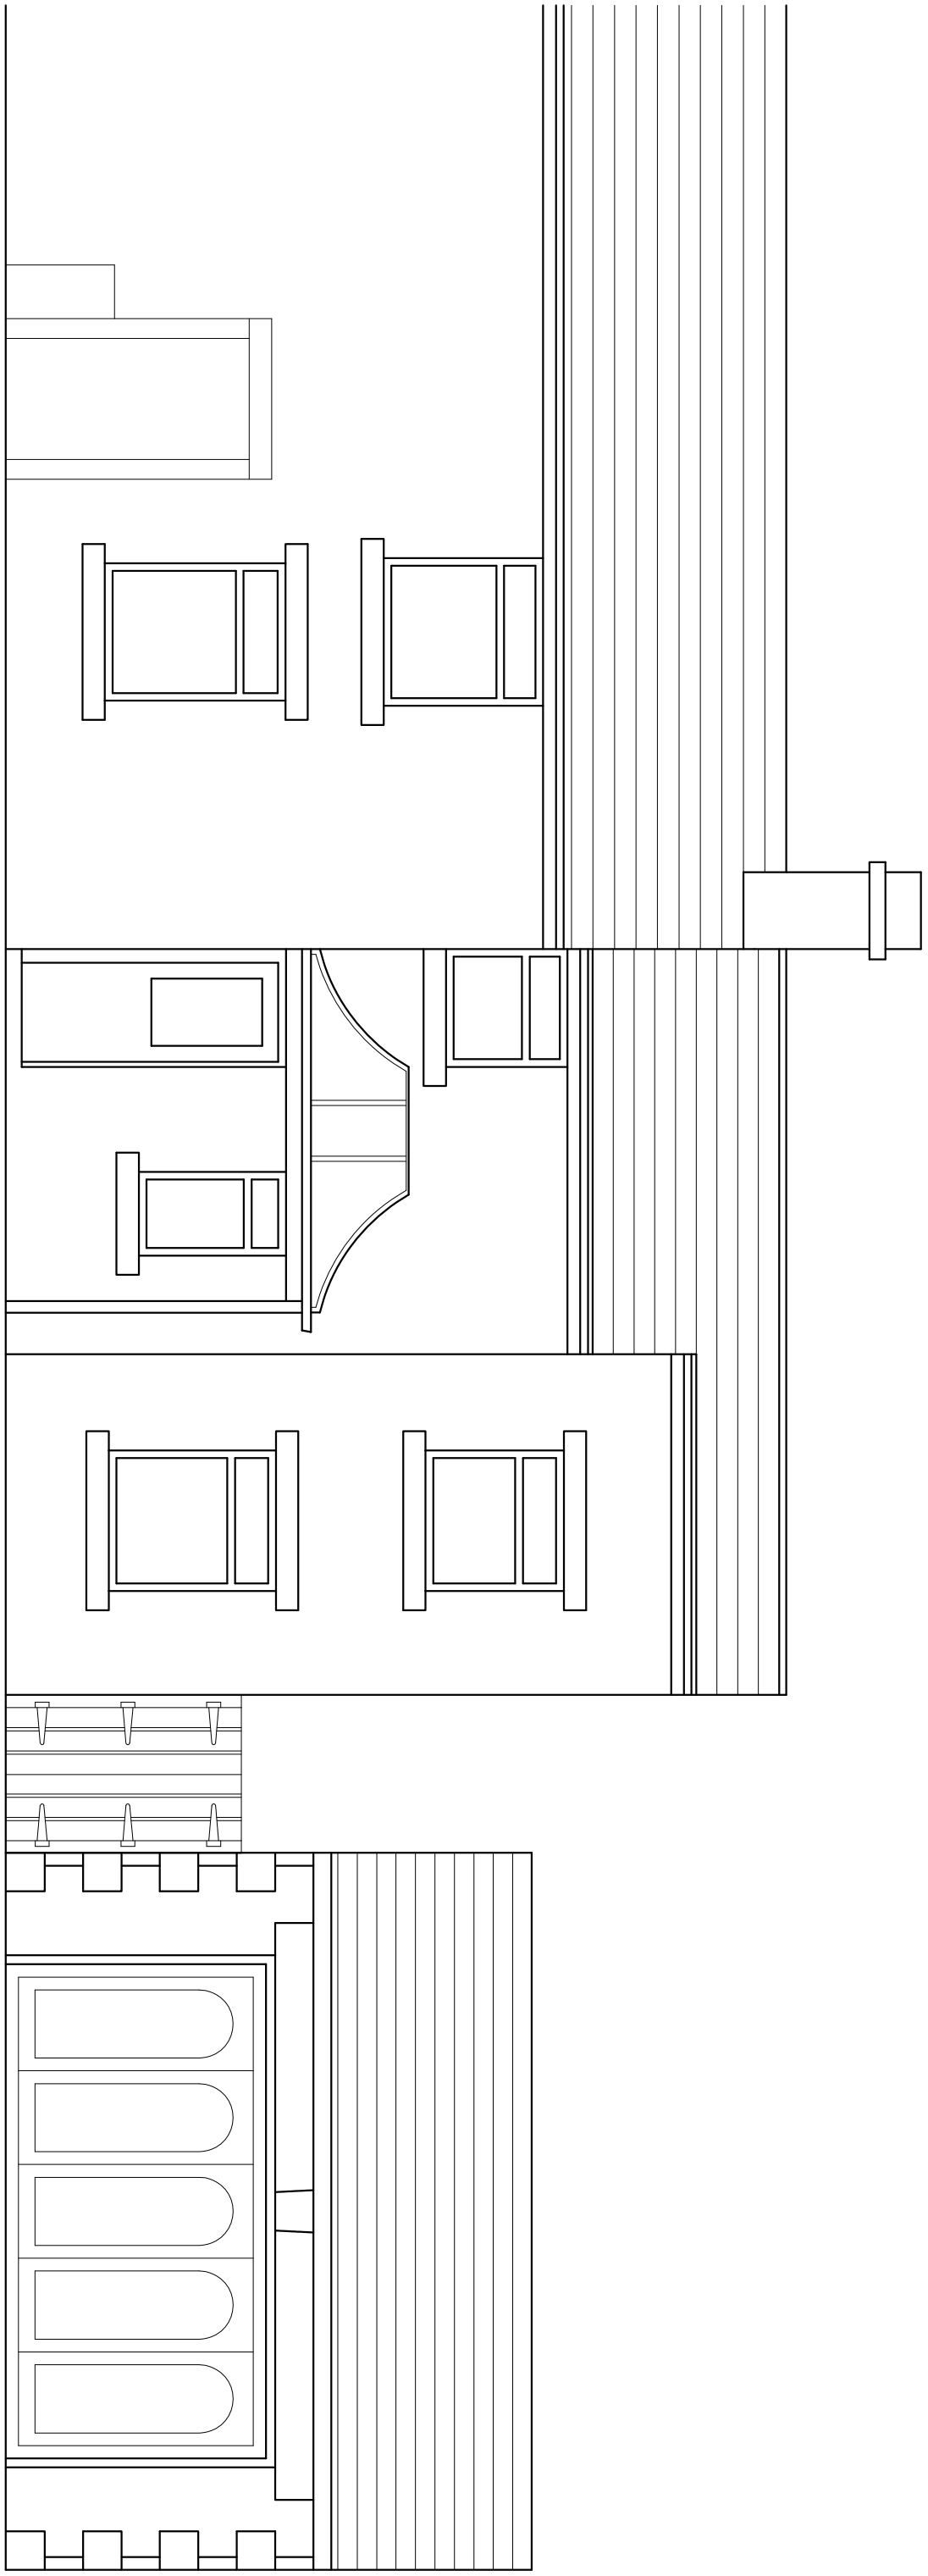


Proposed Side Elevation
1:50

Proposed Rear Elevation
1:50

Proposed Front Elevation
1:50

P1: Initial Issue to Client			20.10.21
Revision:			
Client: Mr & Mrs T Coulman 144 Bolton Road, Hawkshaw. BL8 4JA			
Project: Extension and Internal Reconfiguration			
Title:			
Proposed Elevations			
Dwg No:	Revision:	Date:	Scale:
GH_001 / 04	P1	Oct21	As shown @ A1
Status: Planning Application Submission			