


© This Drawing & Design is the copyright of Jenkins Design Services Ltd and should not be reproduced without written consent.


Contractors are to check all levels & dimensions on site prior to site works commencing & report discrepancies to the Designers.

DO NOT SCALE FROM THIS DRAWING


PLANNING

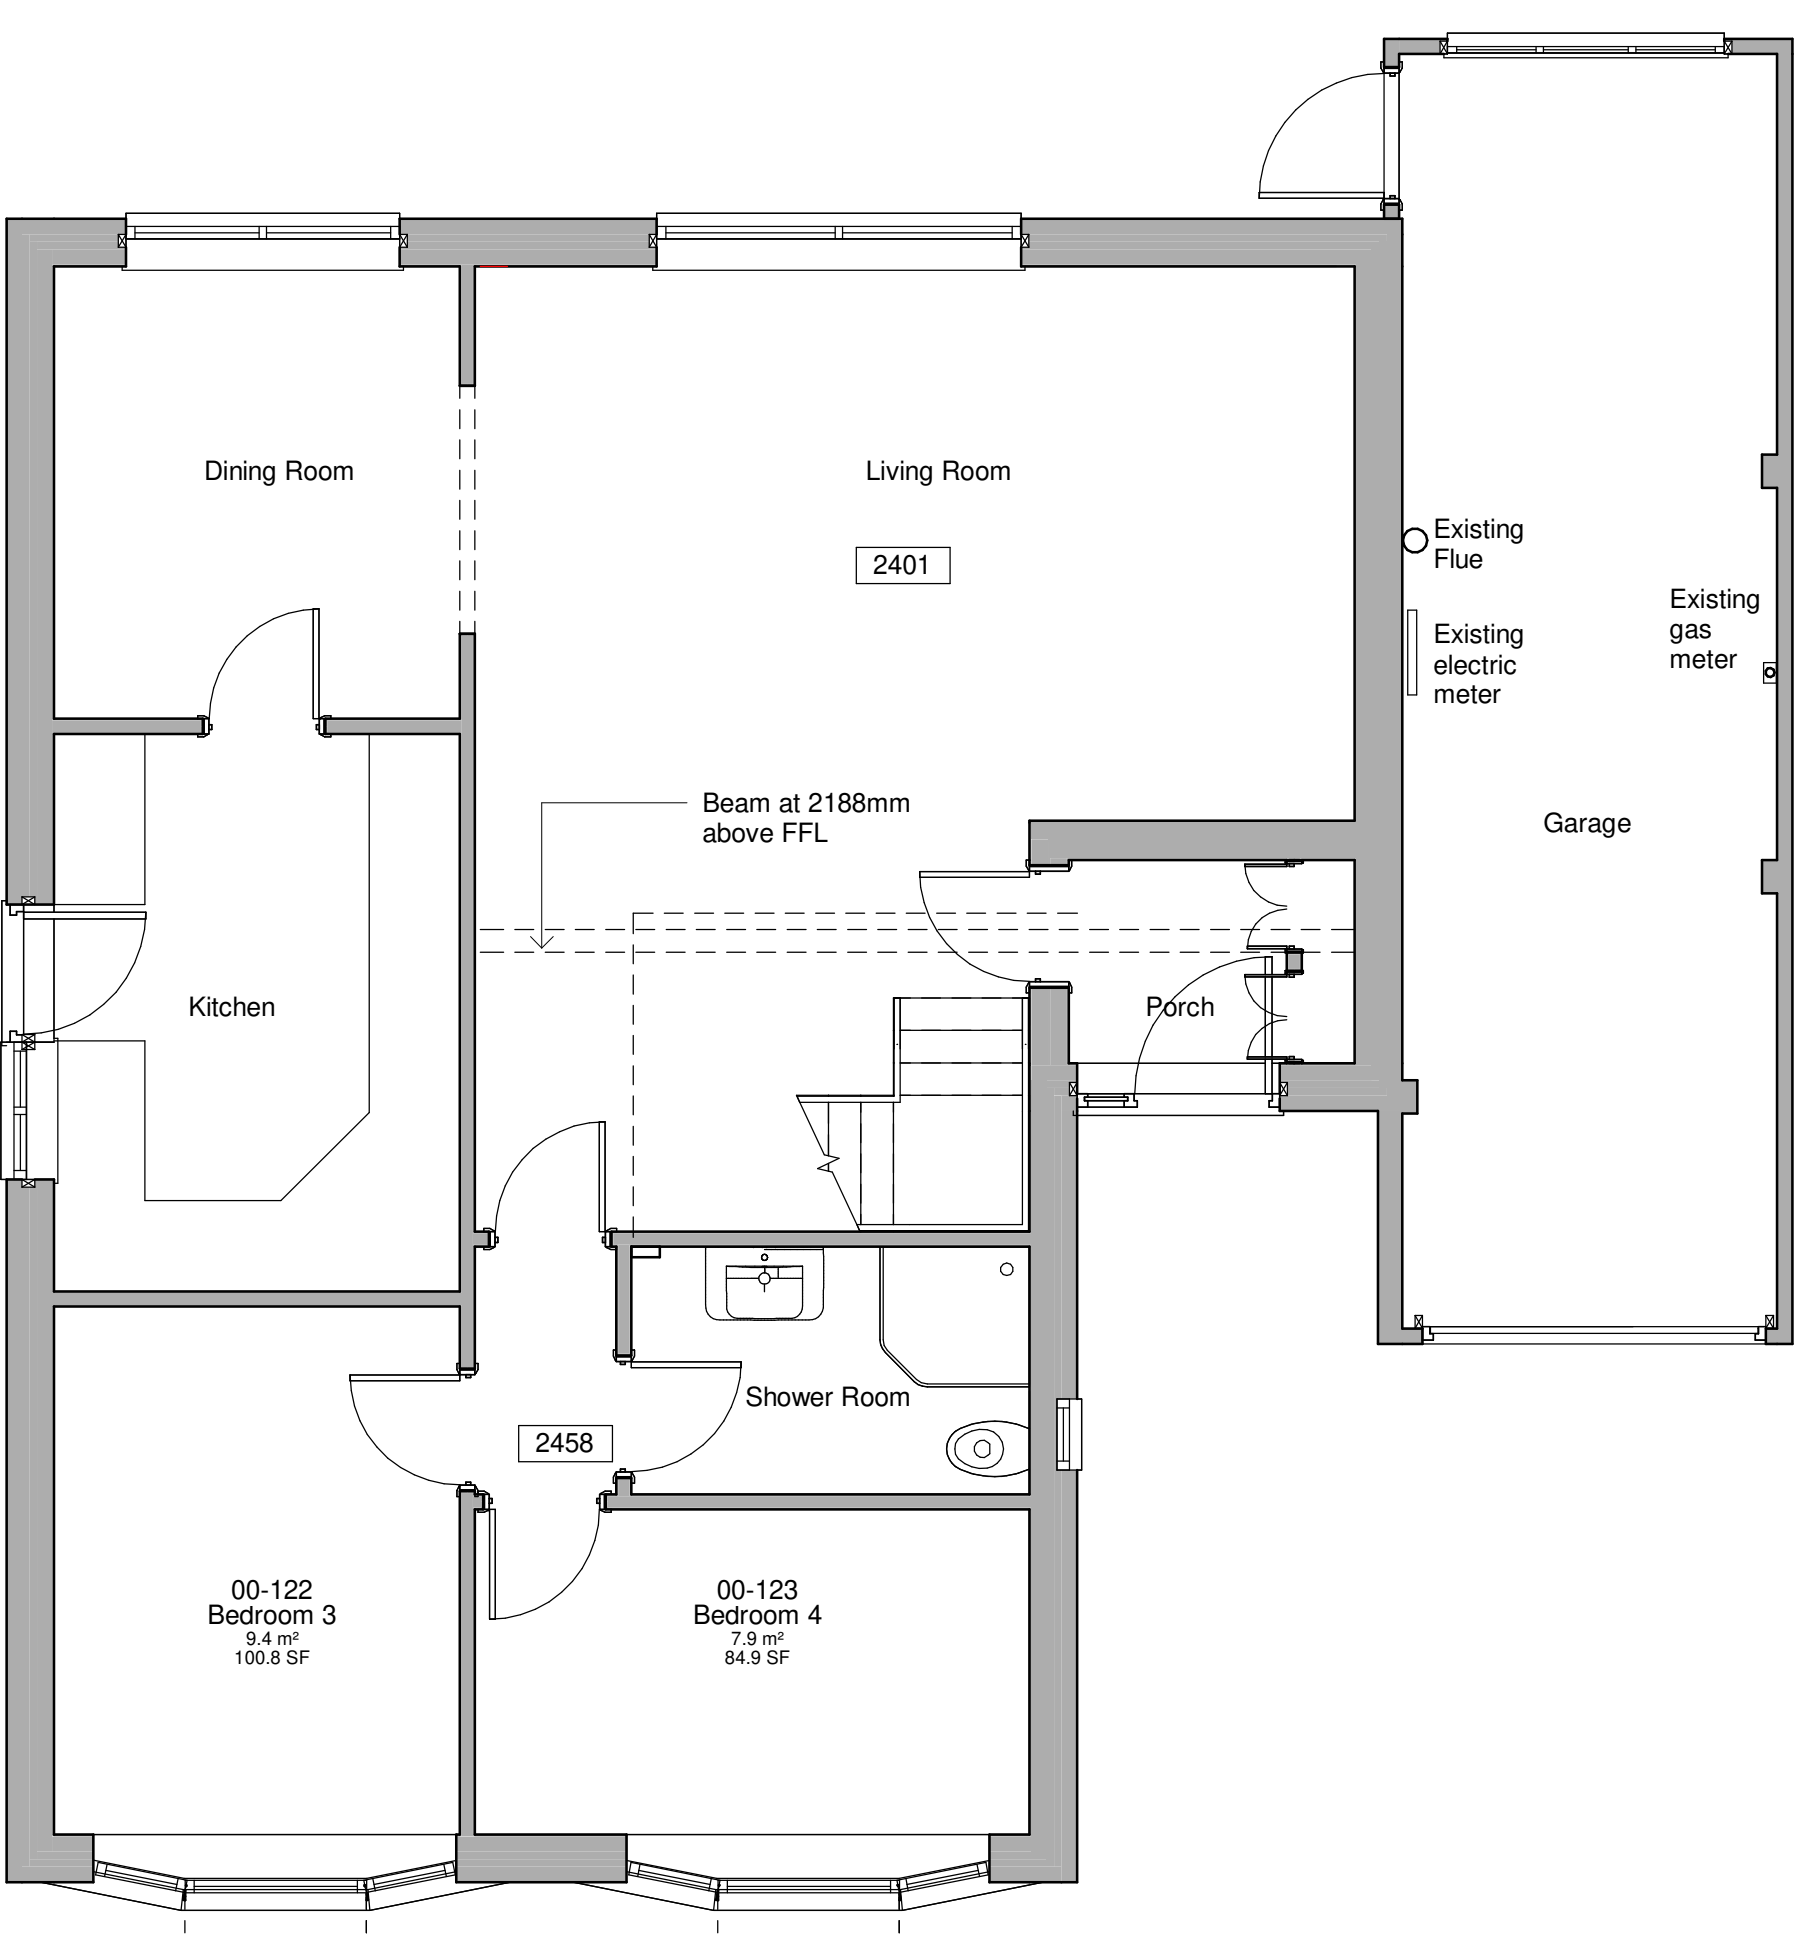

Existing Ground Floor Plan
1 : 50

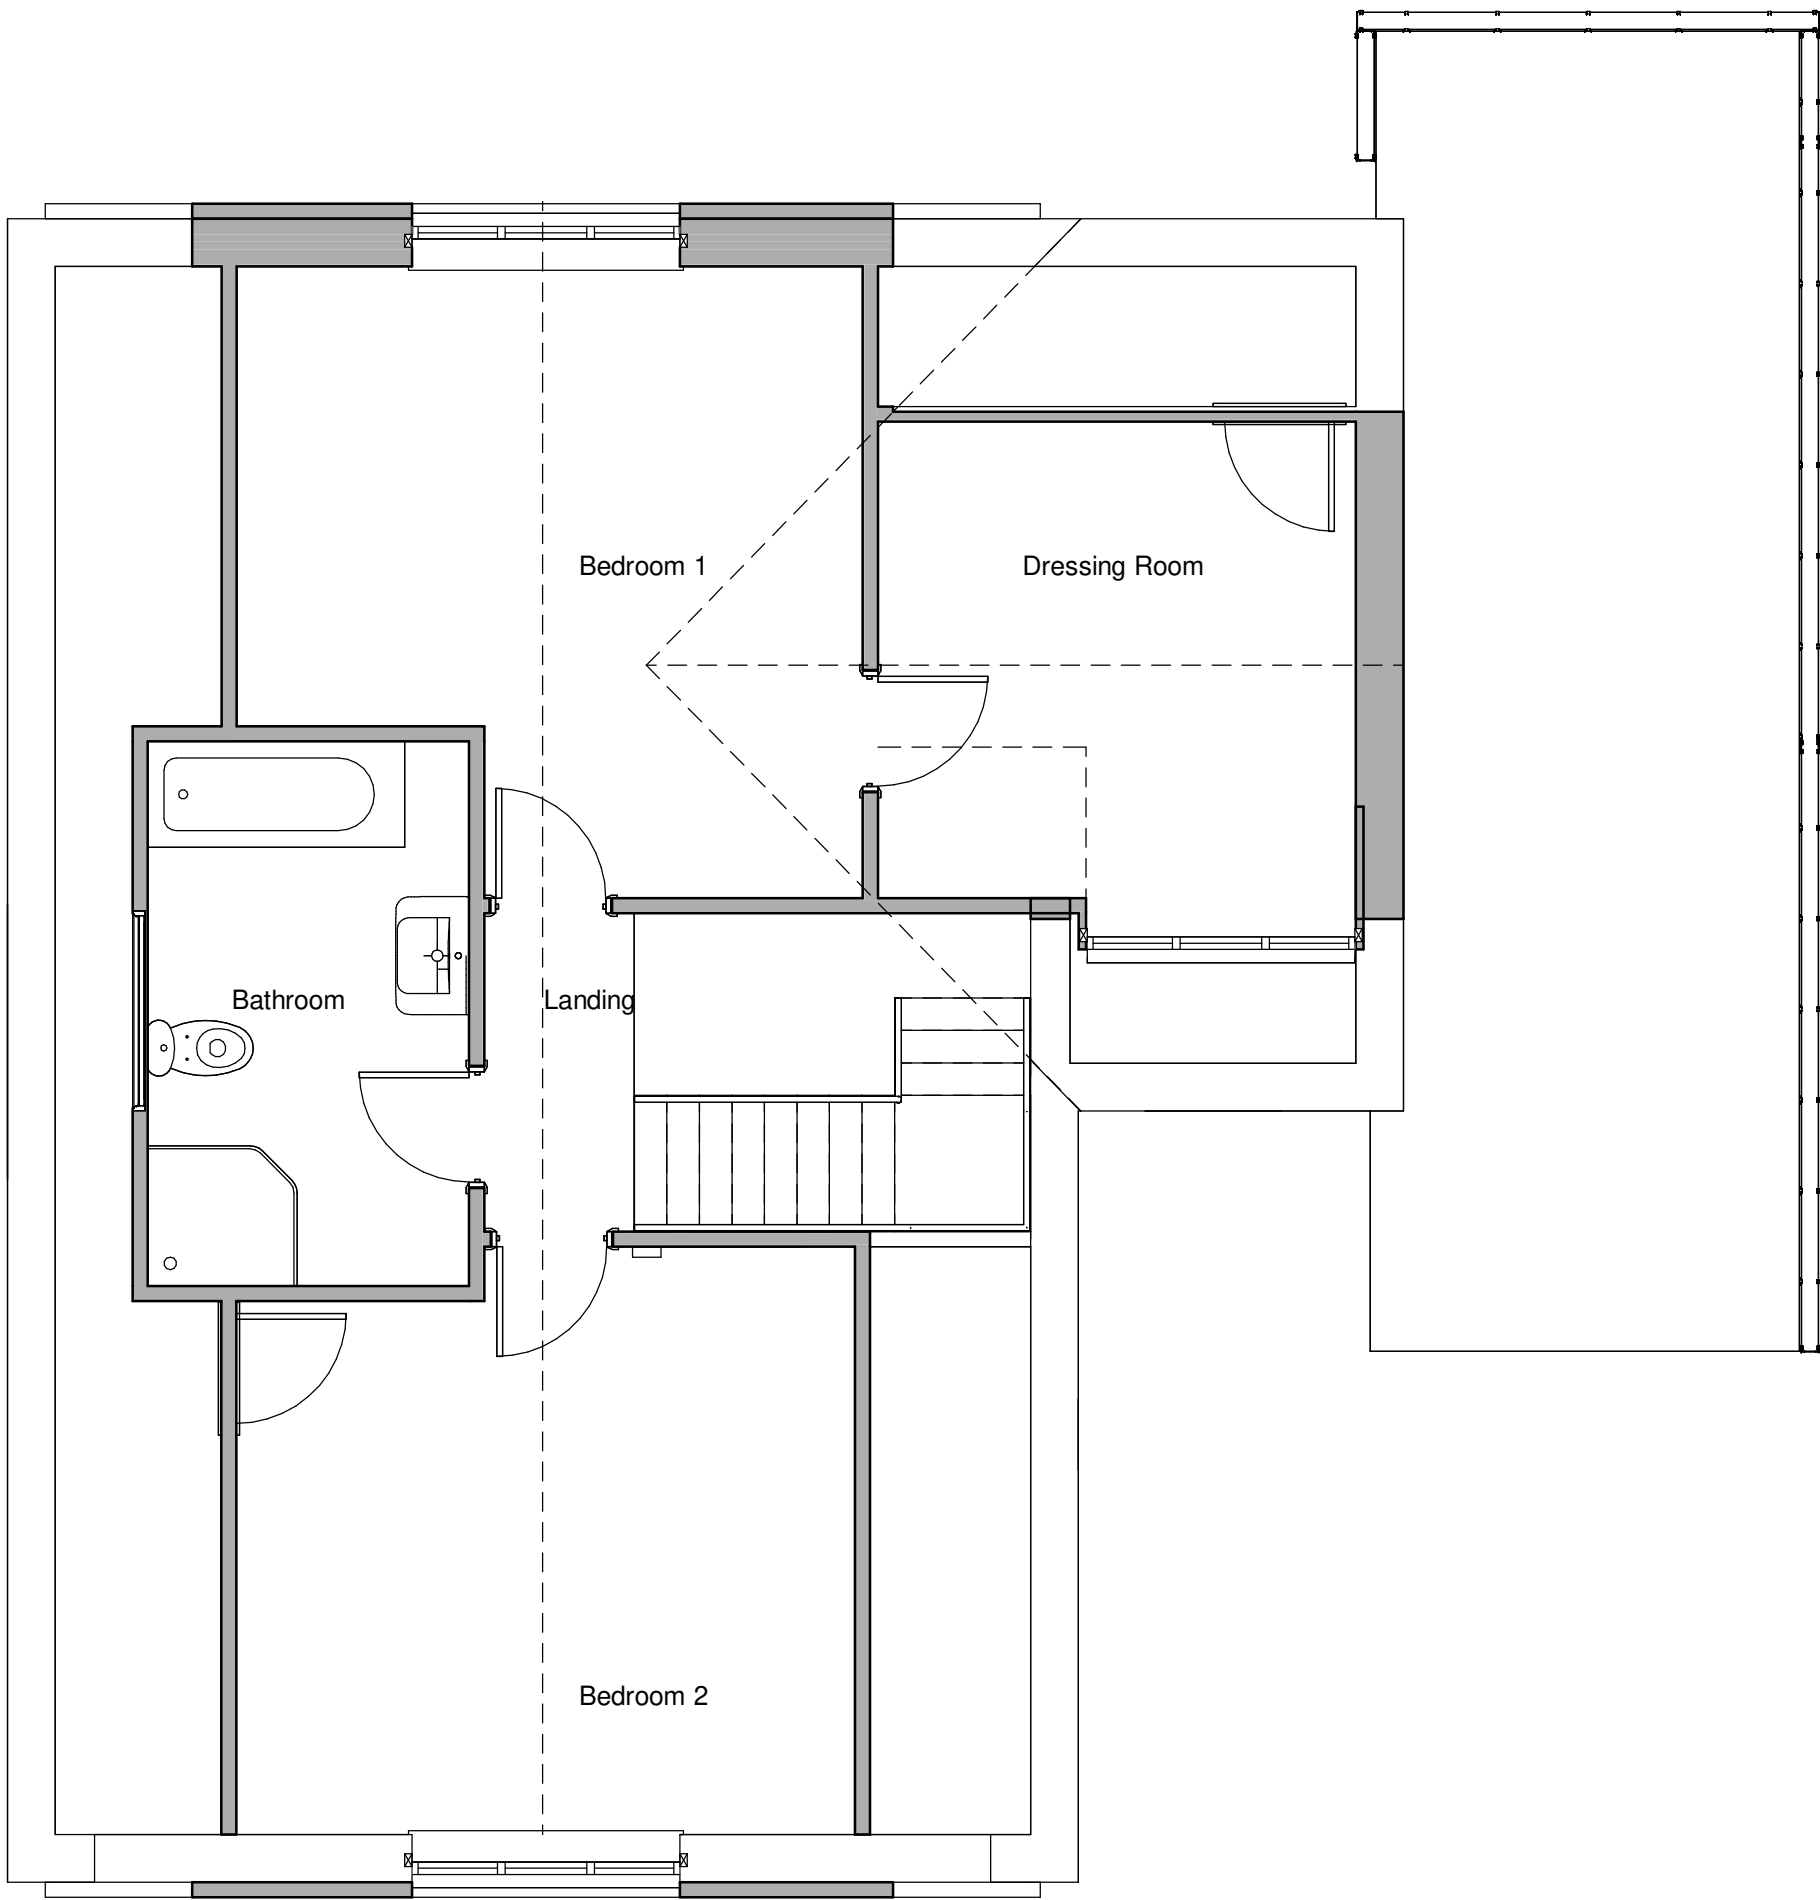

Existing First Floor Plan
1 : 50

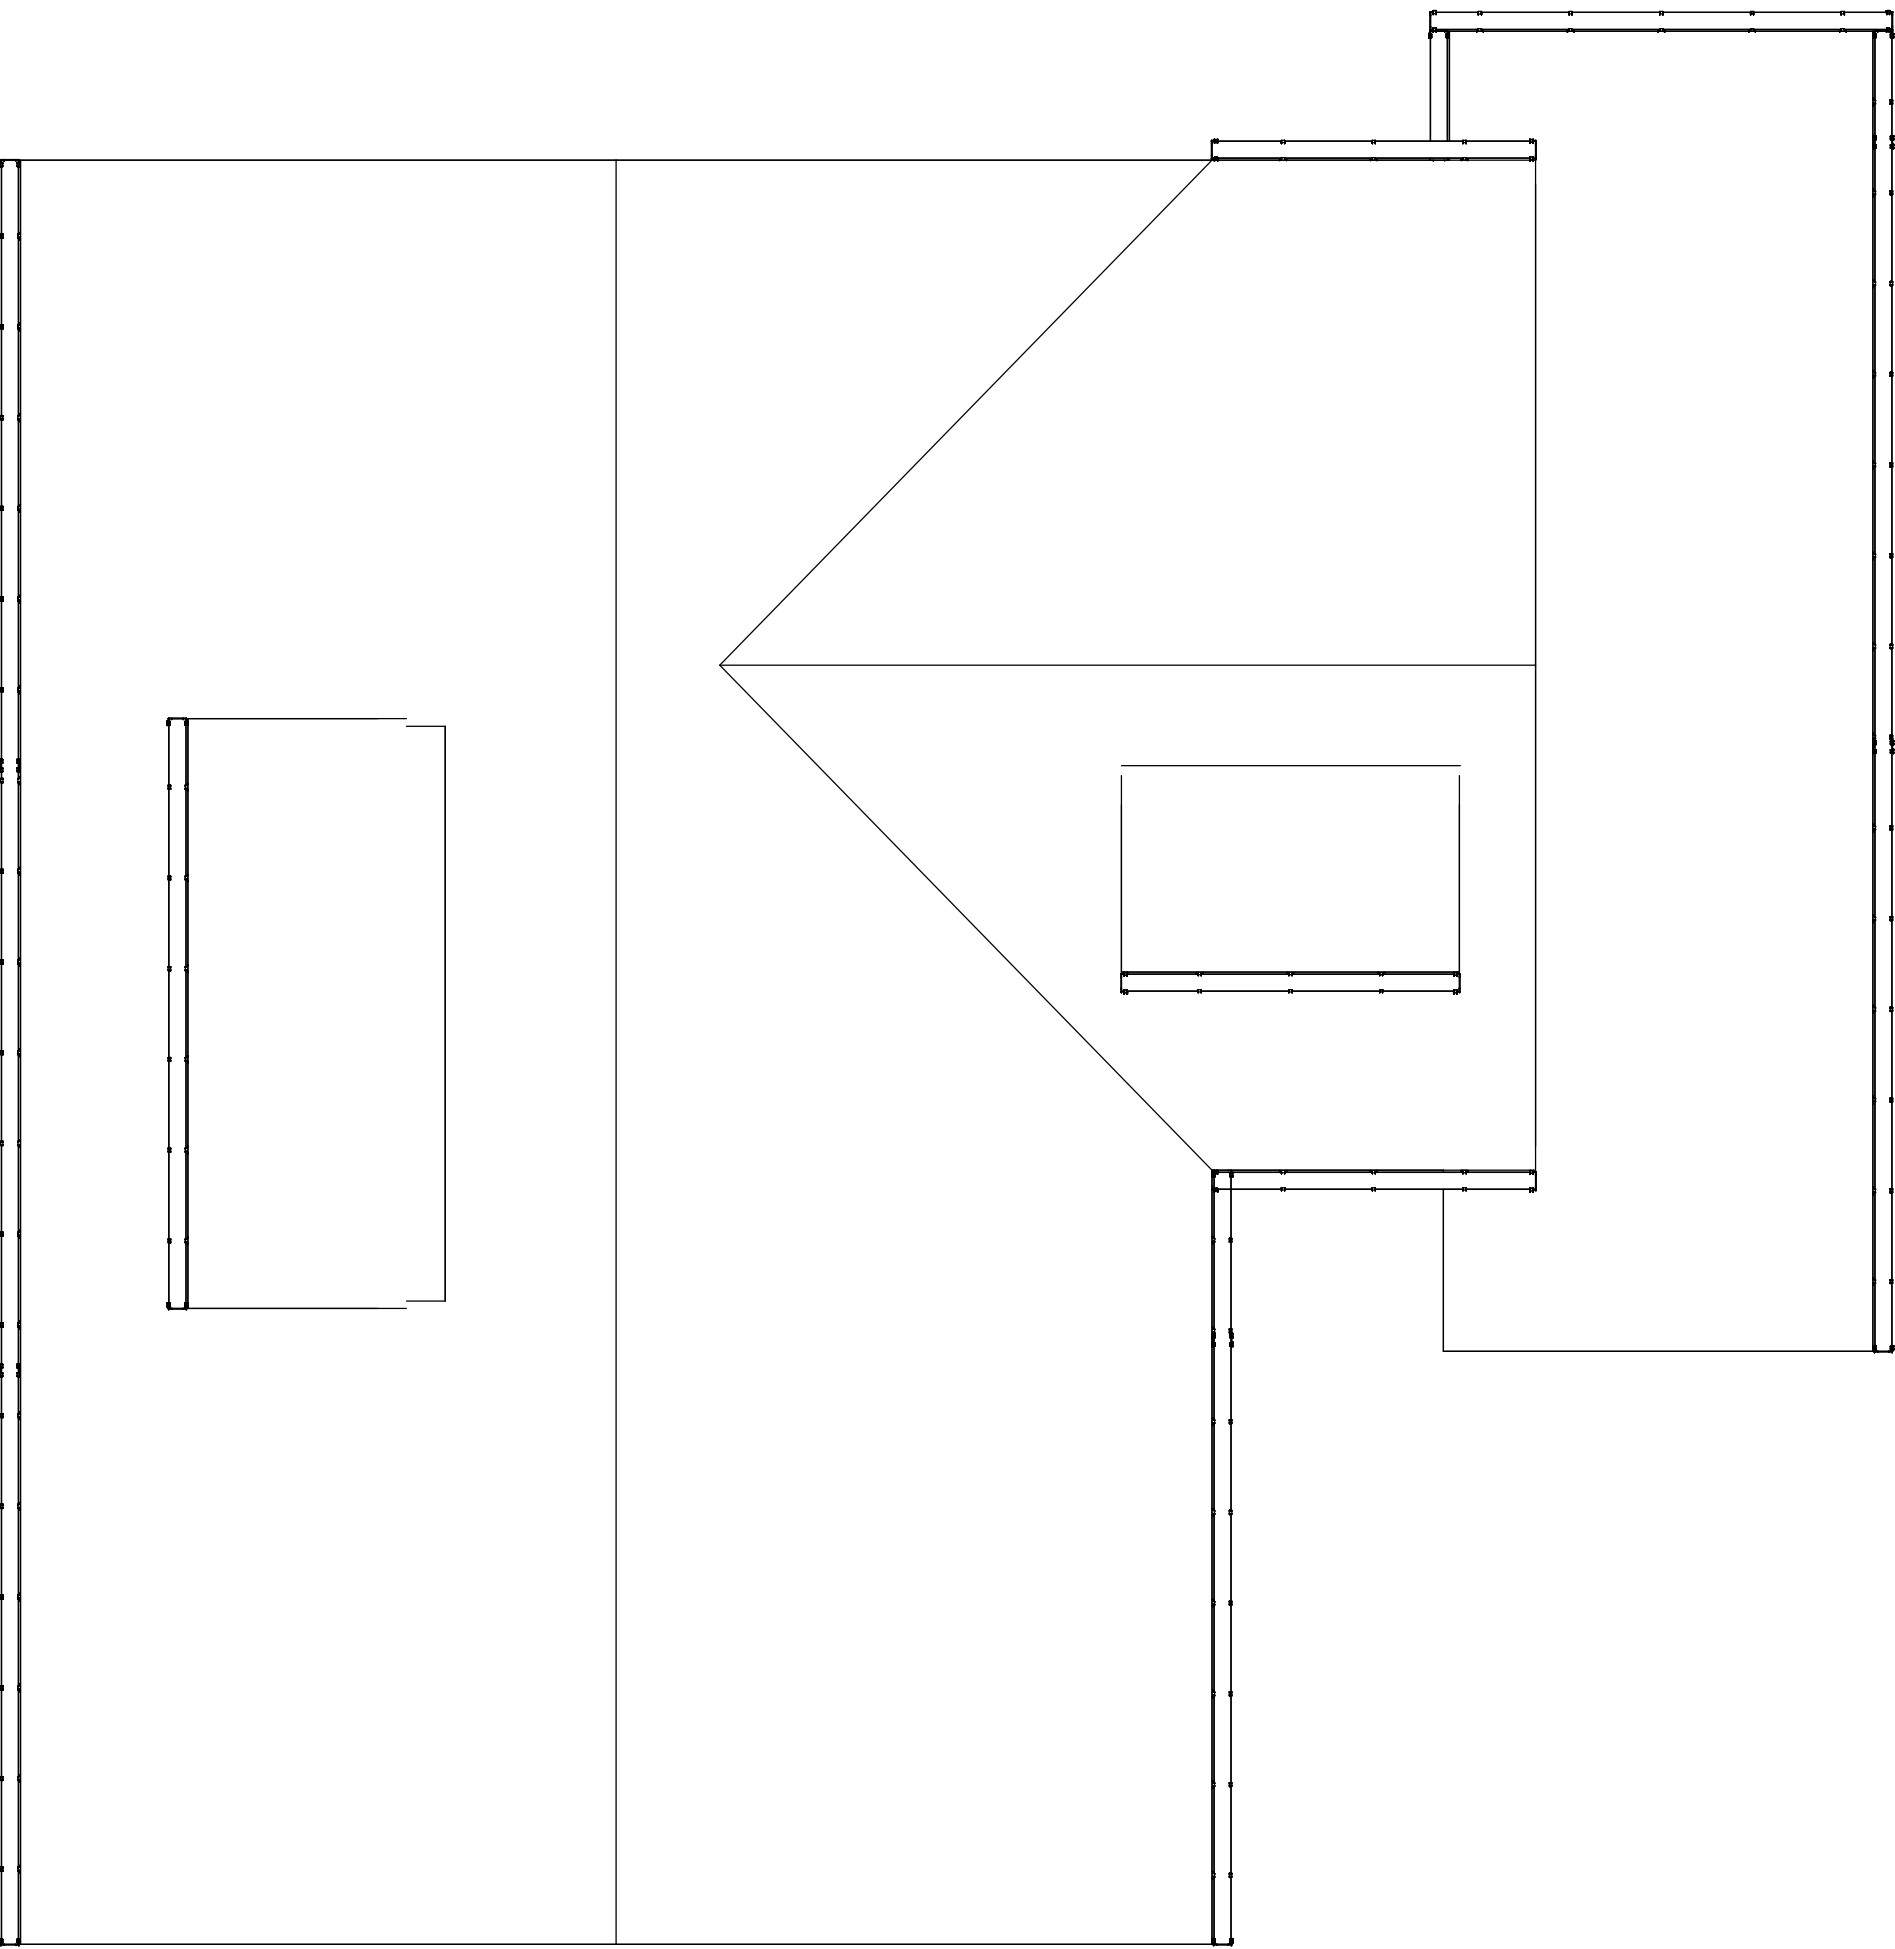

Existing Roof plan
1 : 50

Rev	Description	By	Chk	Date
Project: Proposed Extension at 8 Slaidburn Drive, Walshaw, Bury, BL8 3DG				
Title: Existing Floor Plans				
Client: Mr Toni Hankins				
Drawn By: AL		Checked By: BJ		on
Original Size: A1		Project Number: 22113		
Drawing Number: B1-XX-DR-A-0801		REV		

JENKINS

DESIGN SERVICES

JENKINS DESIGN SERVICES LTD
100-102, Slaidburn Drive, Walshaw, Bury, BL8 3DG
0161 254 7779
E:TD@JENKINSDESIGN.CO.UK