

notes


1. Drawings are based on survey data and may not accurately represent what is physically present.
2. Do not scale from this drawing. All dimensions to be site verified by the contractor before proceeding.
3. All dimensions are in millimeters unless noted otherwise.
4. Your Practice Name Ltd shall be notified in writing of any discrepancies.

revisions


REV	DATE	DRAWN	APP.	NOTES
--	--/--	XX	XX	XX



Proposed Front Elevation - 1:50

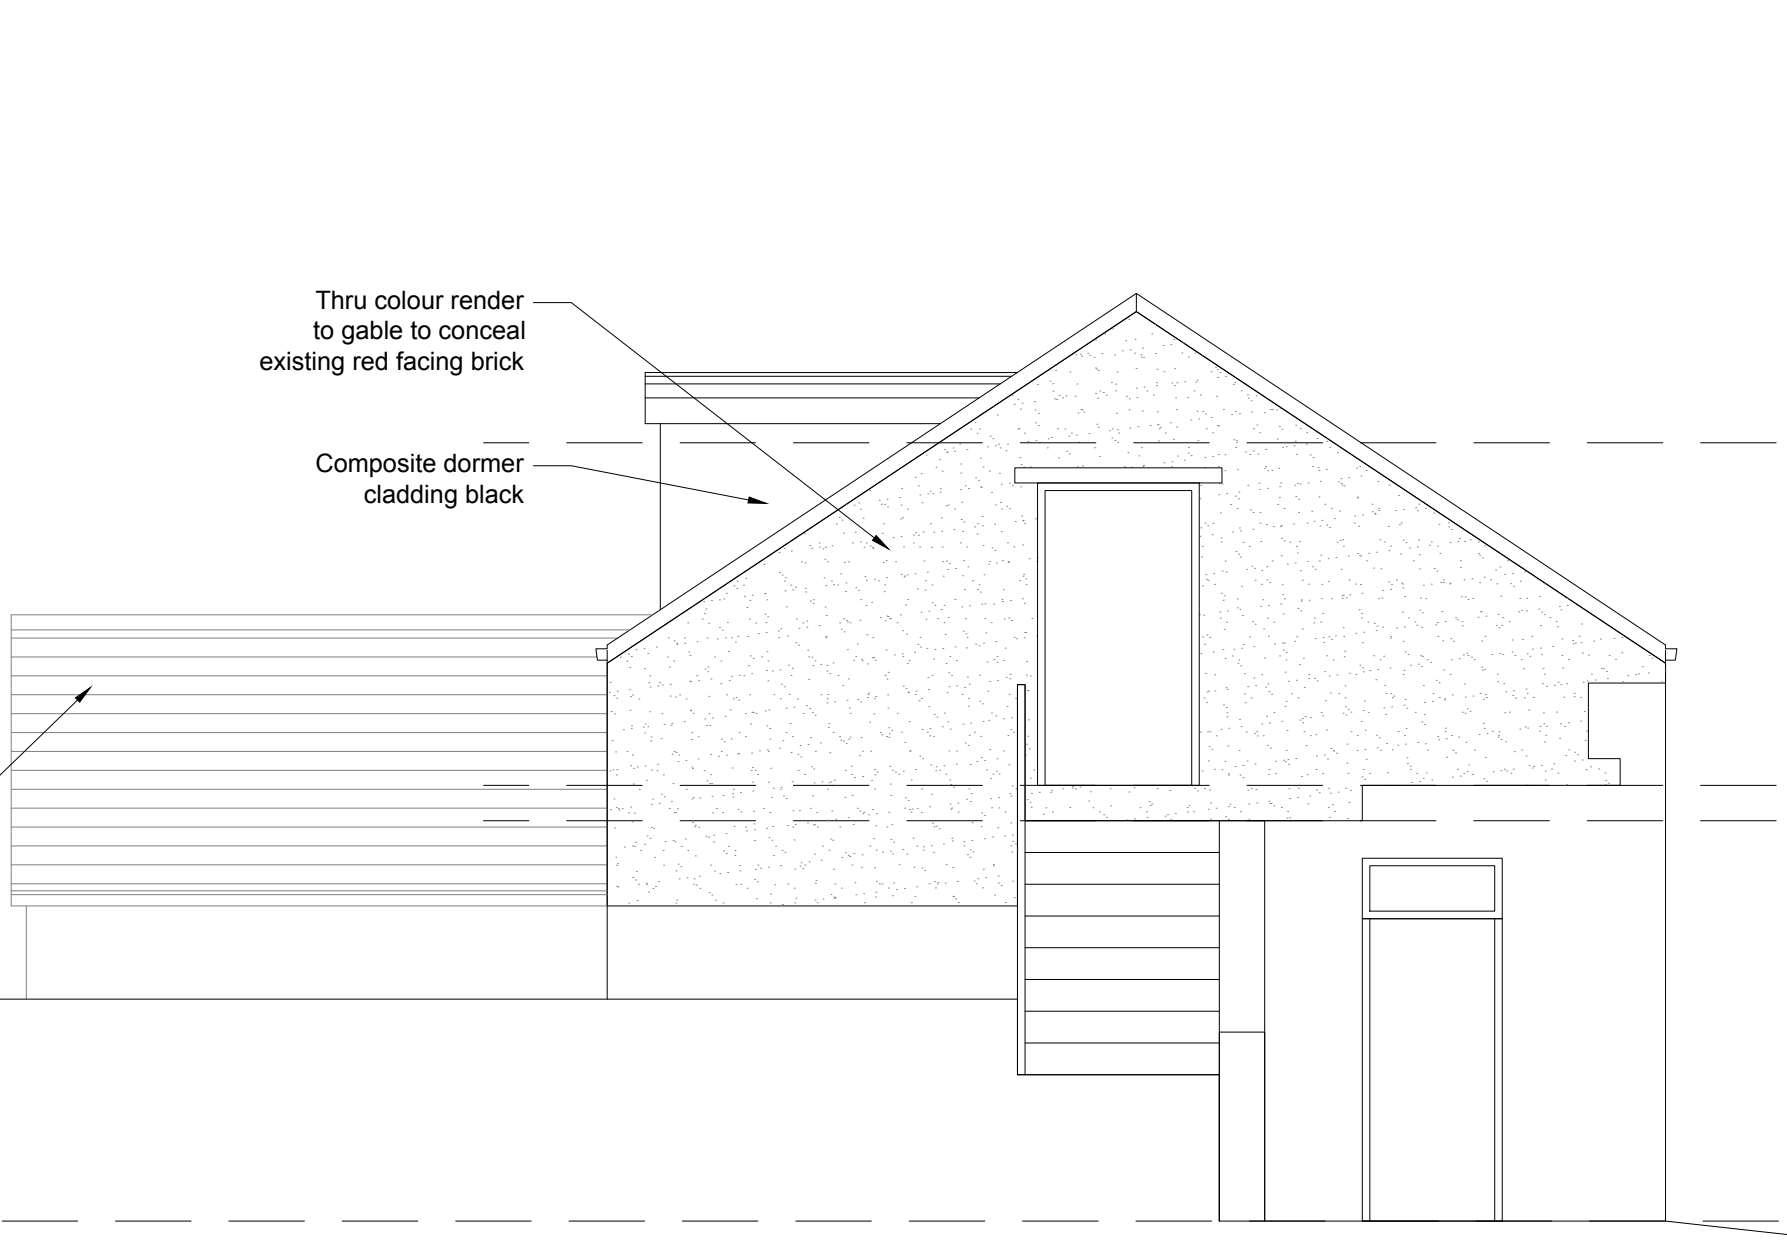

Proposed Side Elevation - 1:50

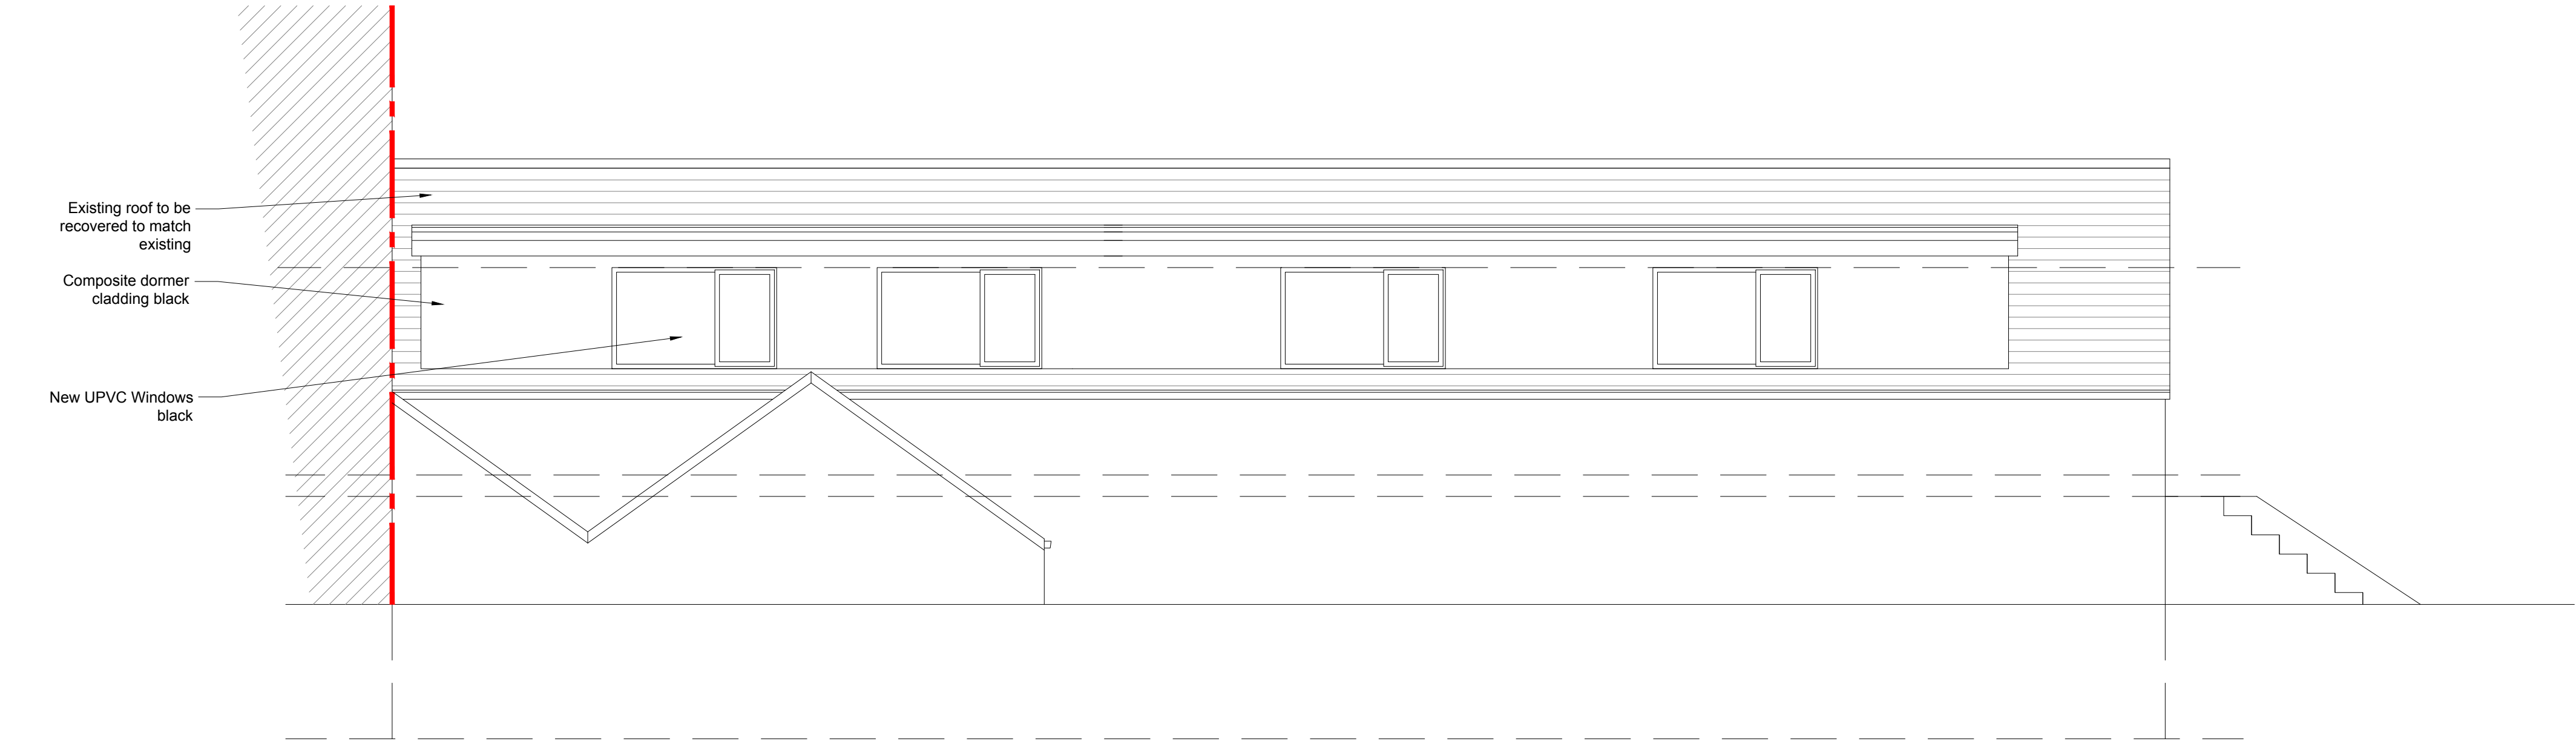

Proposed Rear Elevation - 1:50

status: S1 - CONCEPT

client: MR C PEPPER

project: CENTRAL ST
RAMSBOTTOM

title: PROPOSED ELEVATIONS

revision: XX

drawn by: XX

approved by: XX

date: 03/26

job no: 046BUR

scale + size: 1:50@A1L

drawing no:

004

