



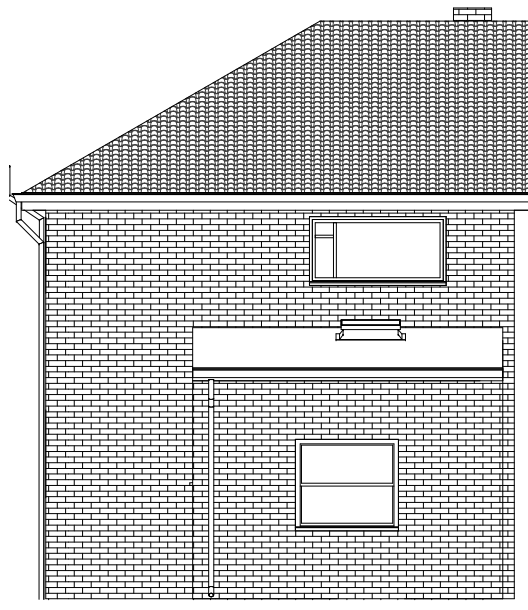

Proposed North
1 : 100




Proposed South
1 : 100

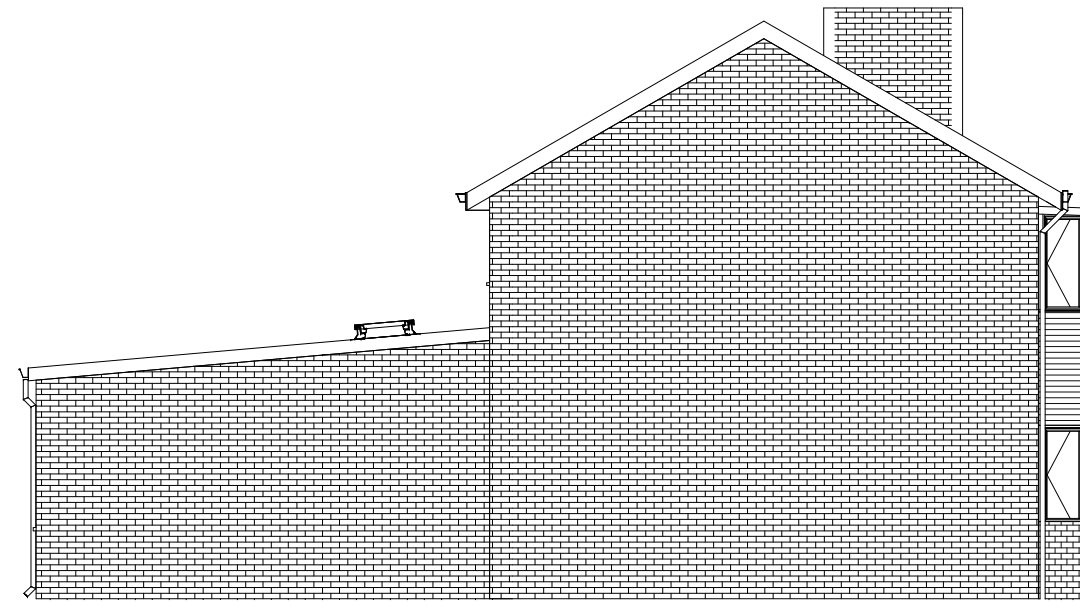


Proposed East
1 : 100




Proposed West
1 : 100

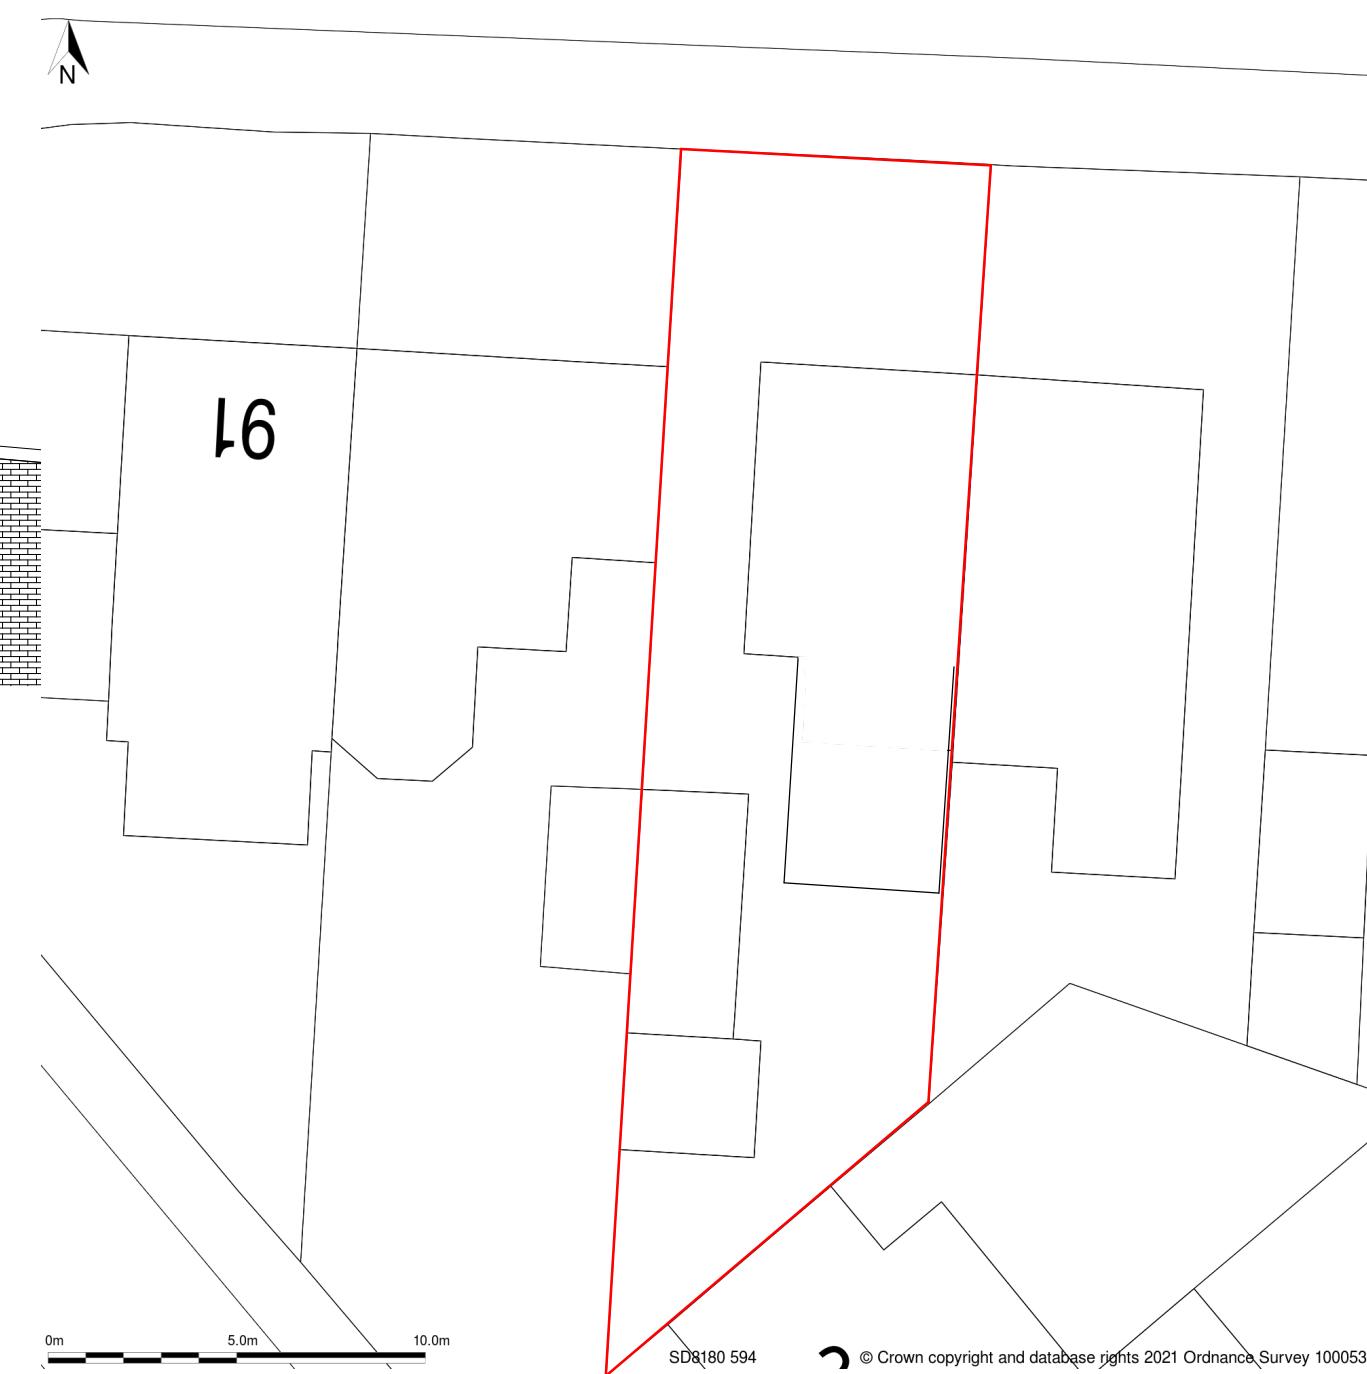


Proposed Site
1 : 200

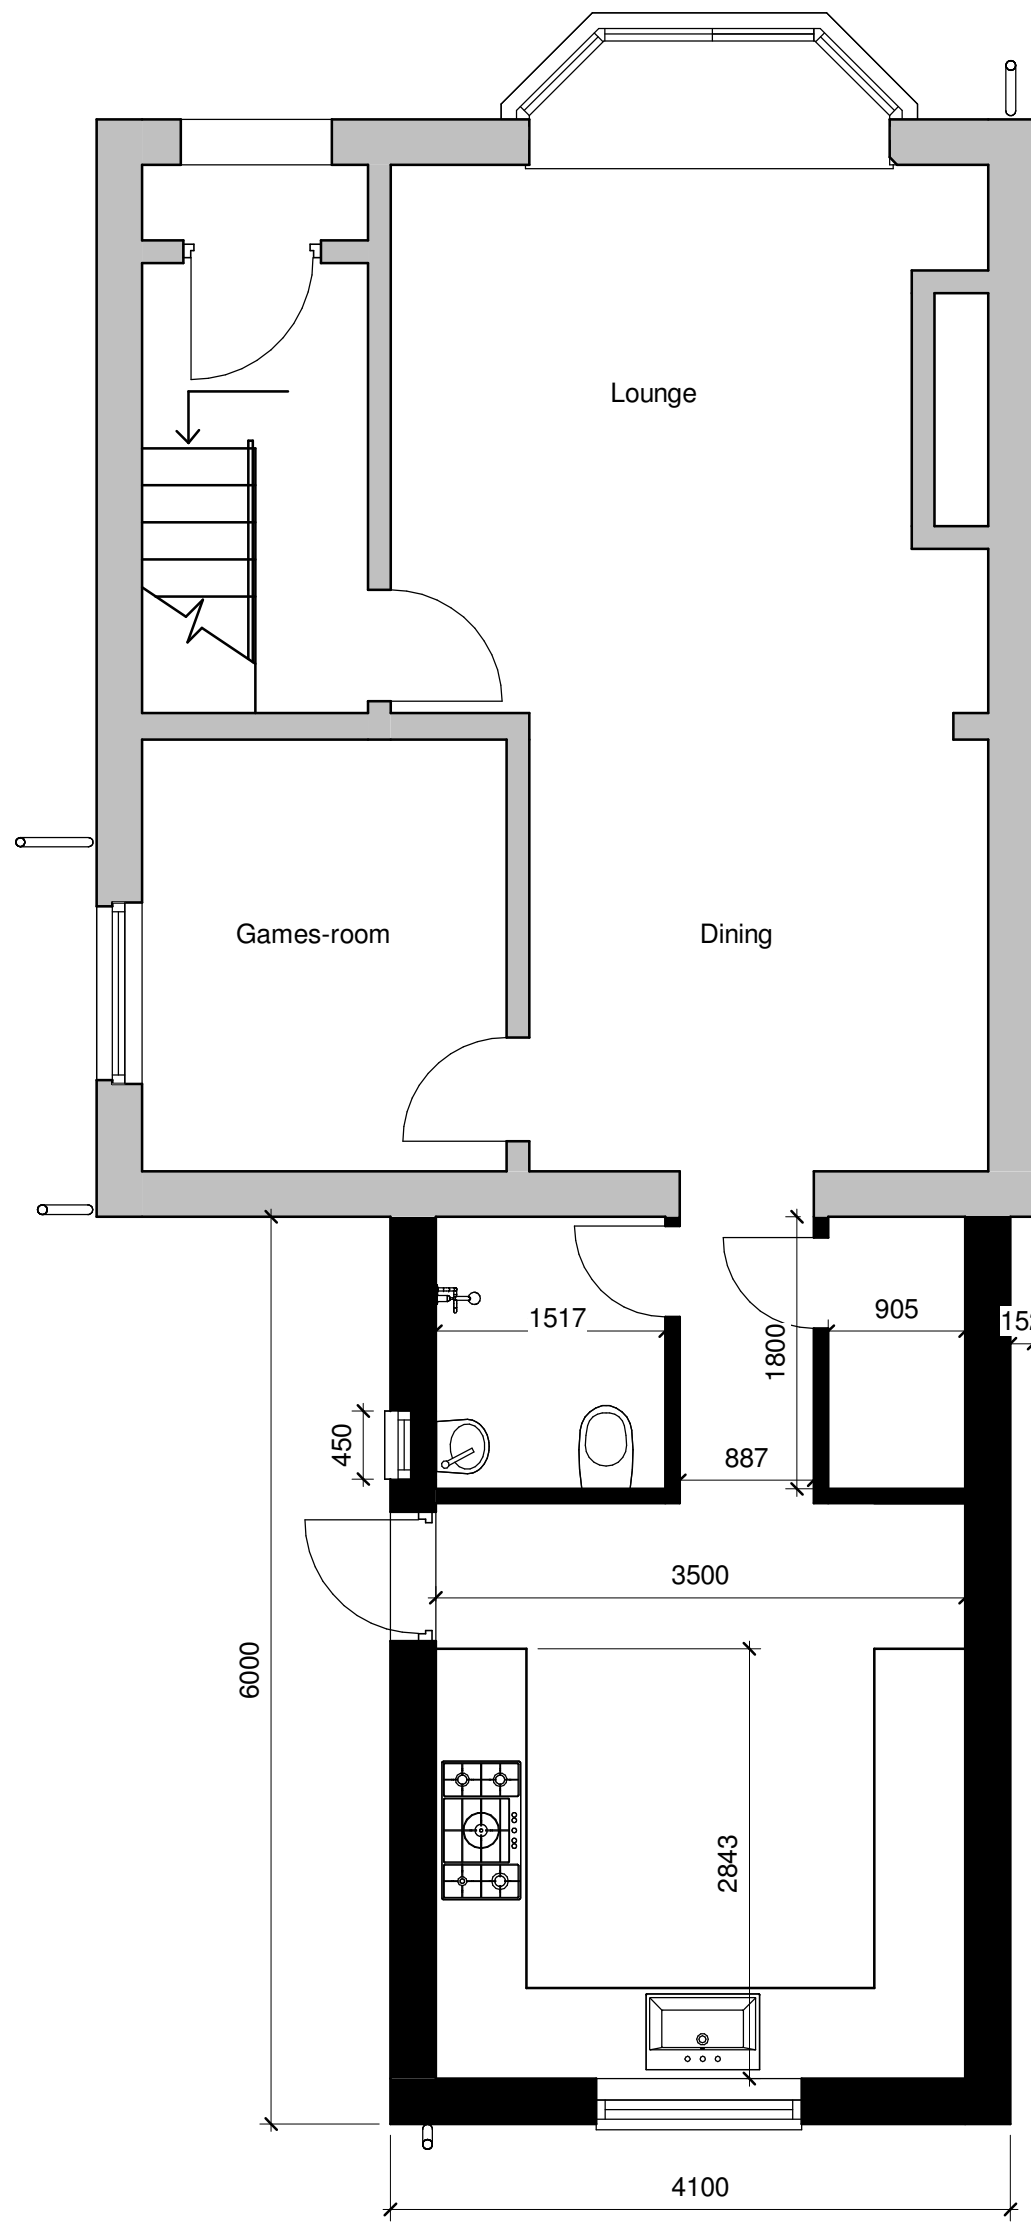

Proposed Ground Floor
1 : 50

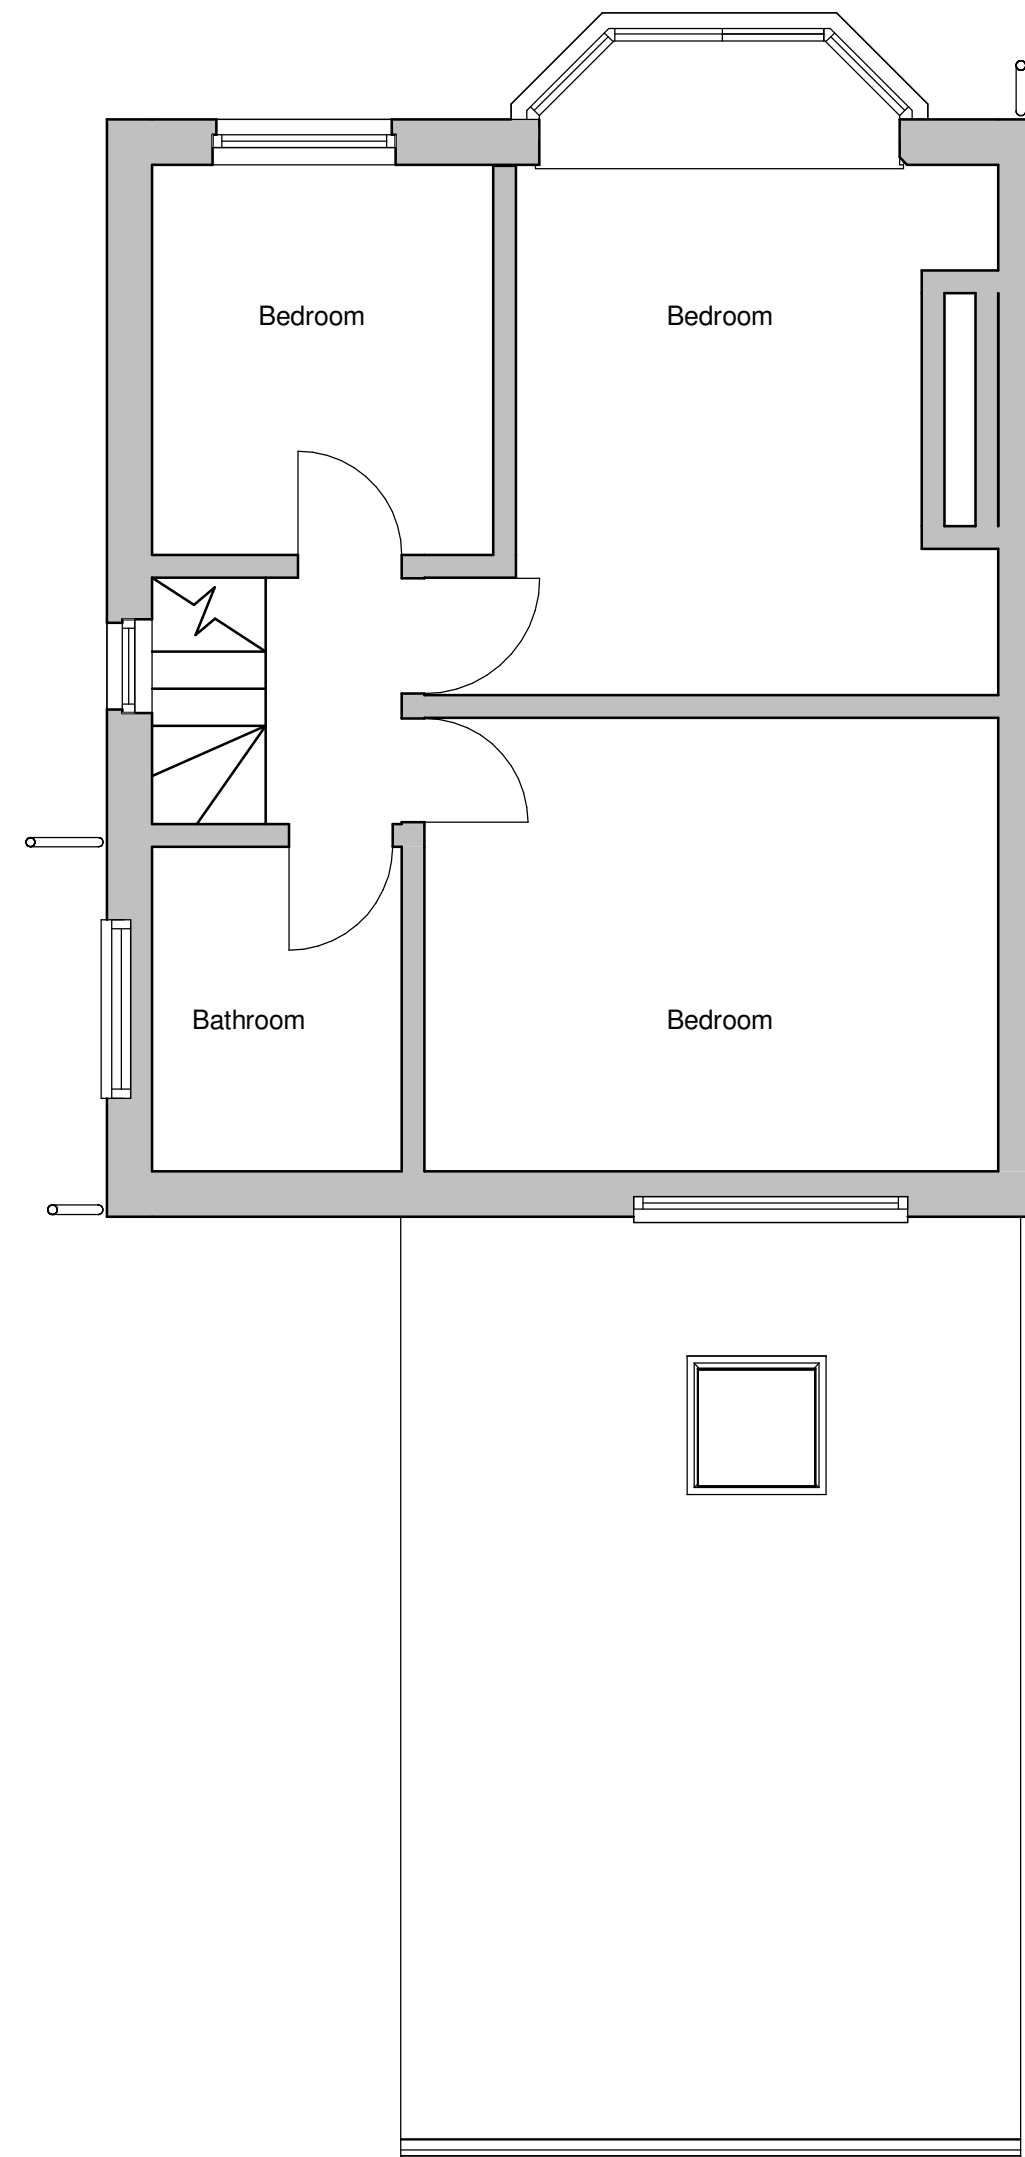

Proposed First Floor
1 : 50

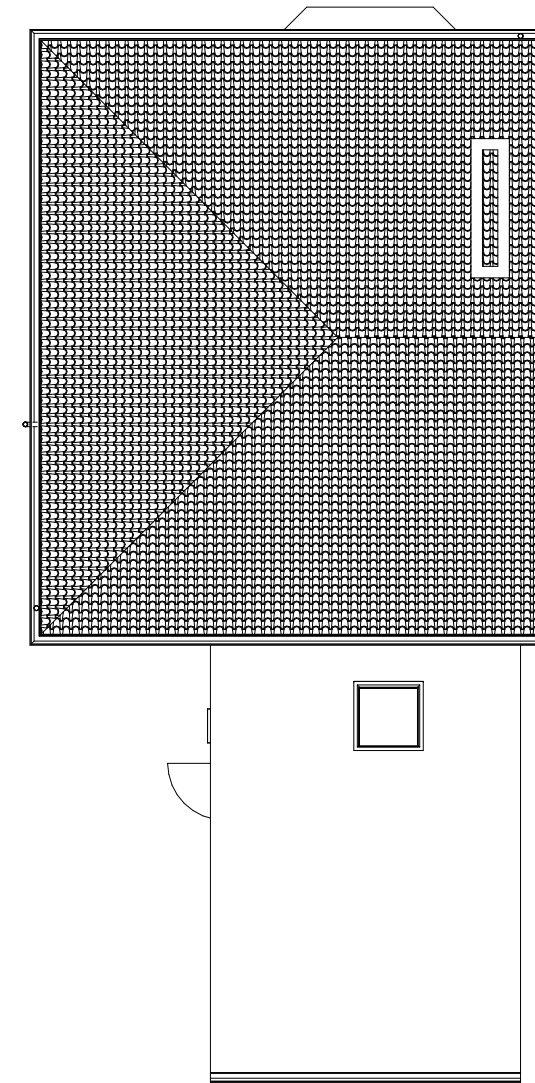

Proposed Roof Plan
1 : 100

Scale: @ A1.
Do NOT scale from this drawing.
If in doubt, ask.
Dimensions must be checked by
contractor before work is commenced.

This drawing remains the property of
Belal Rashid Technical Architecture
and should not be reproduced in full or
in part without prior consent from
Belal Rashid Technical Architecture.

The drawings have been produced for
Planning Approval purpose ONLY, and
should not be used for any other use.

Client:
Mohammad Asif

Project:
Rear Extension
Project Address:
87 Kenmore Road
Whitefield
M45 8ES

Drawing Name: Proposed Drawing
Drawing Number: A102
Drawing Date: 27/02/21
Author: B.Rashid

Belal Rashid Technical Architecture
Unit 3 Bright Street
Oldham
Greater Manchester
OL8 4AB

Email: belal.brta@gmail.com
Mobile: 07794529361
Tel: 0161 821 1956

