




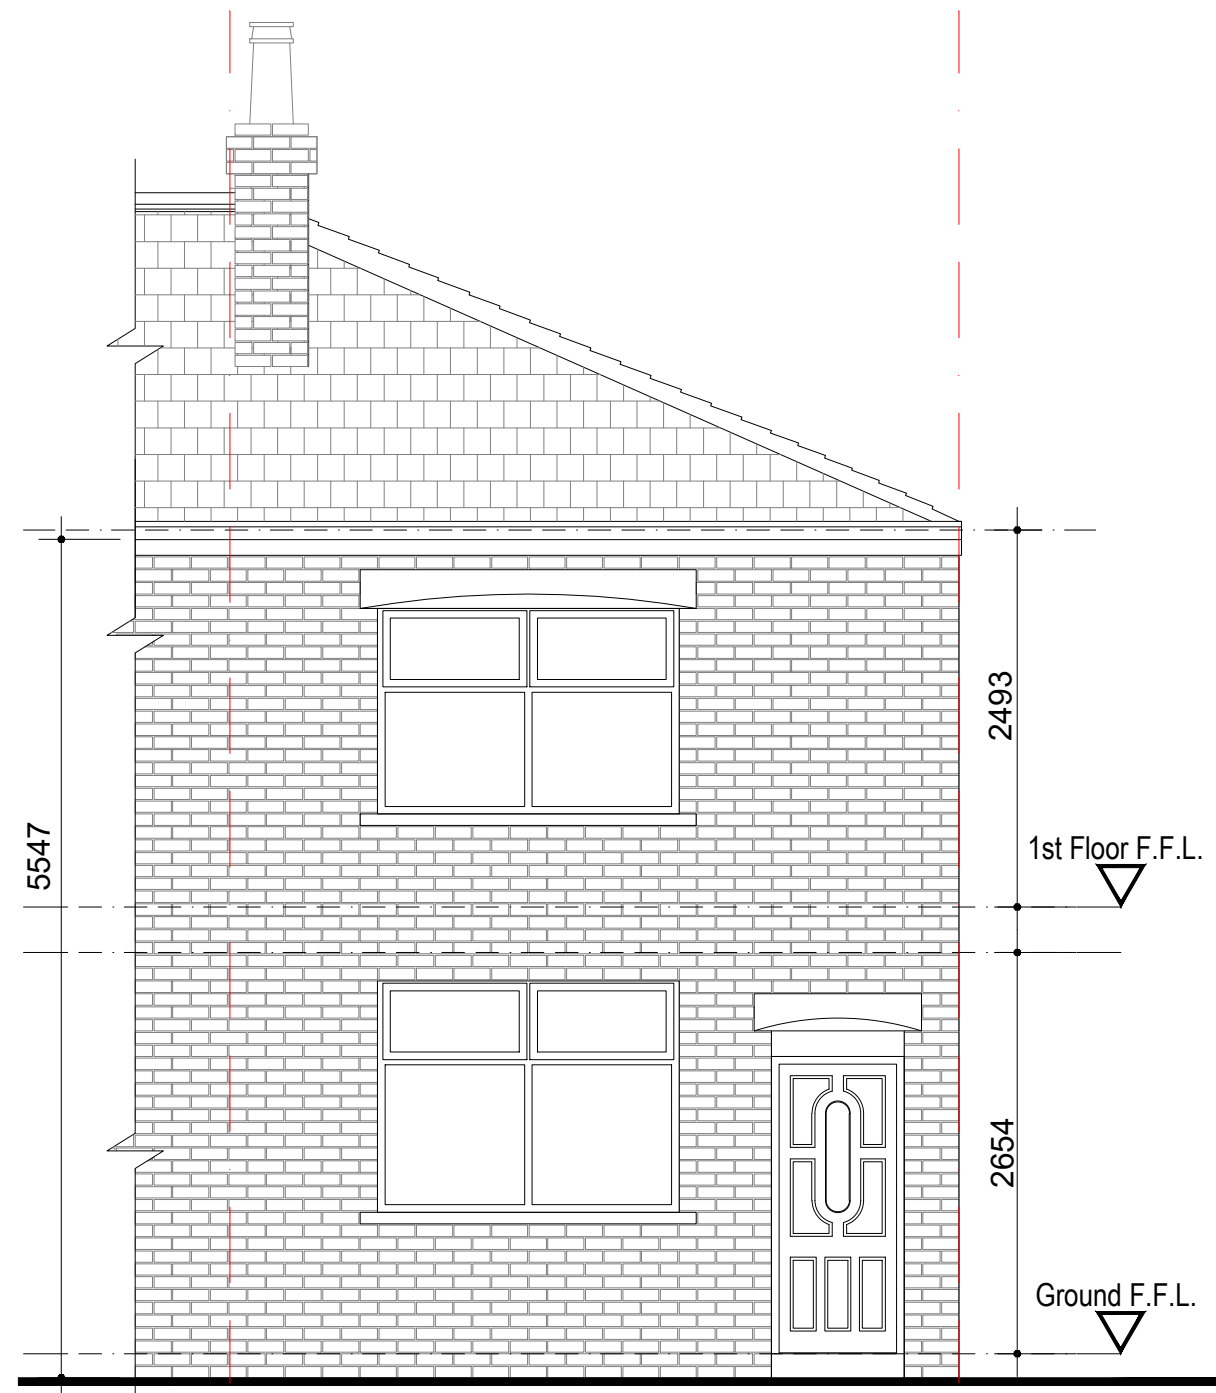


EXISTING FRONT ELEVATION
Scale 1:50)

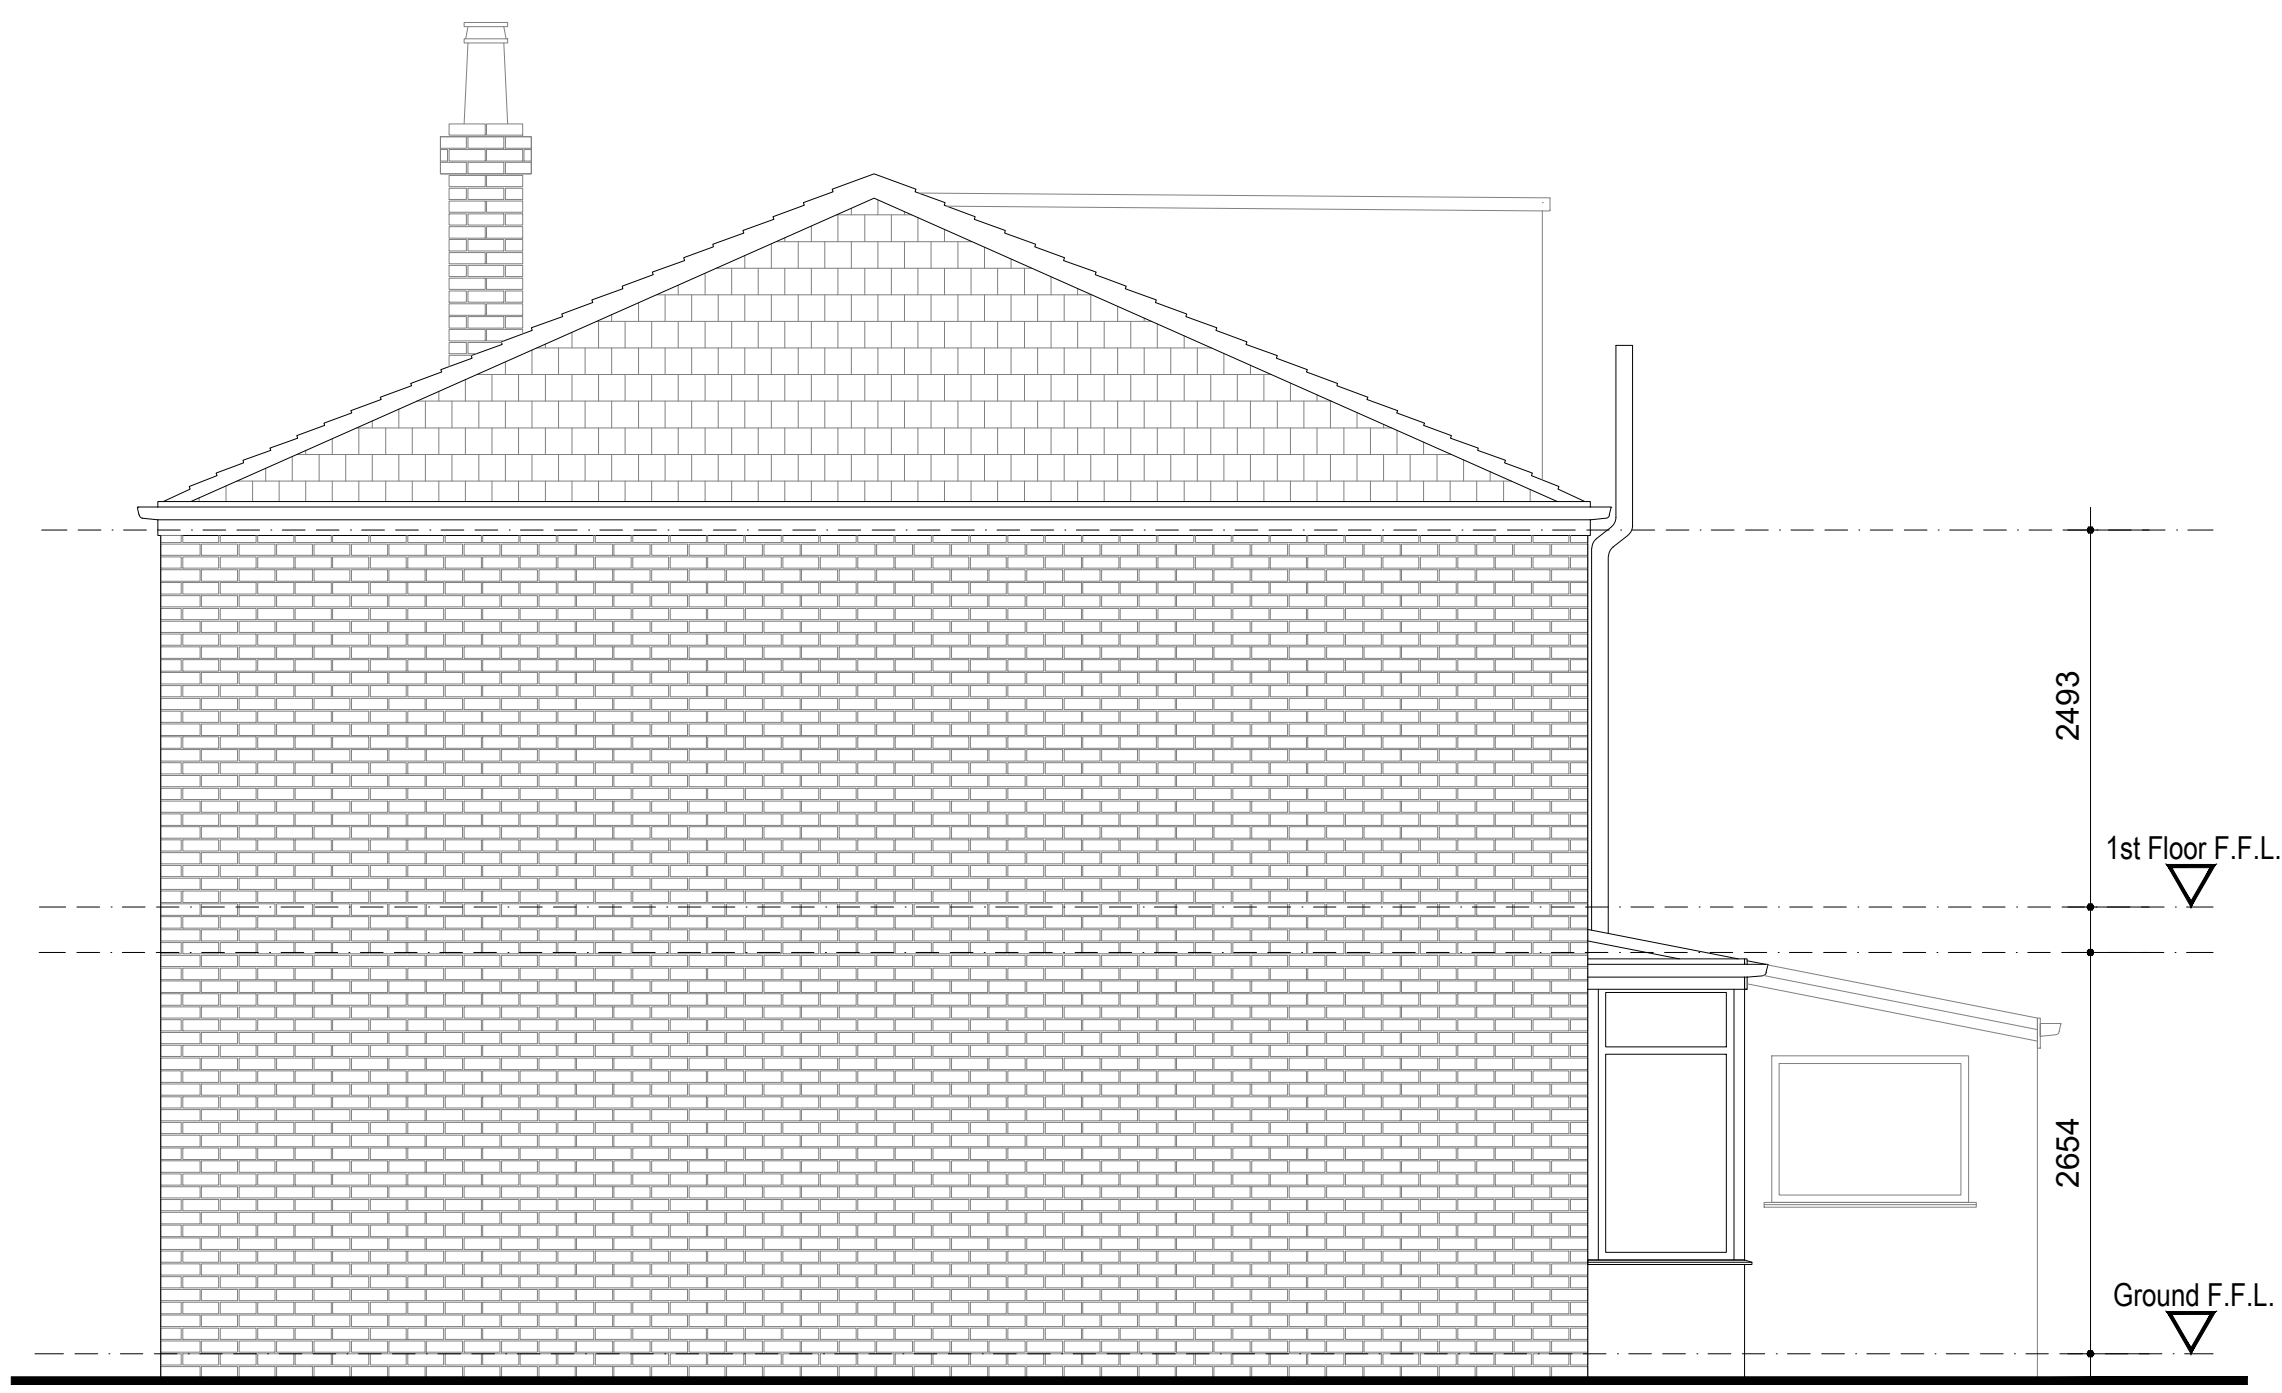


EXISTING RIGHT SIDE ELEVATION
Scale 1:50)

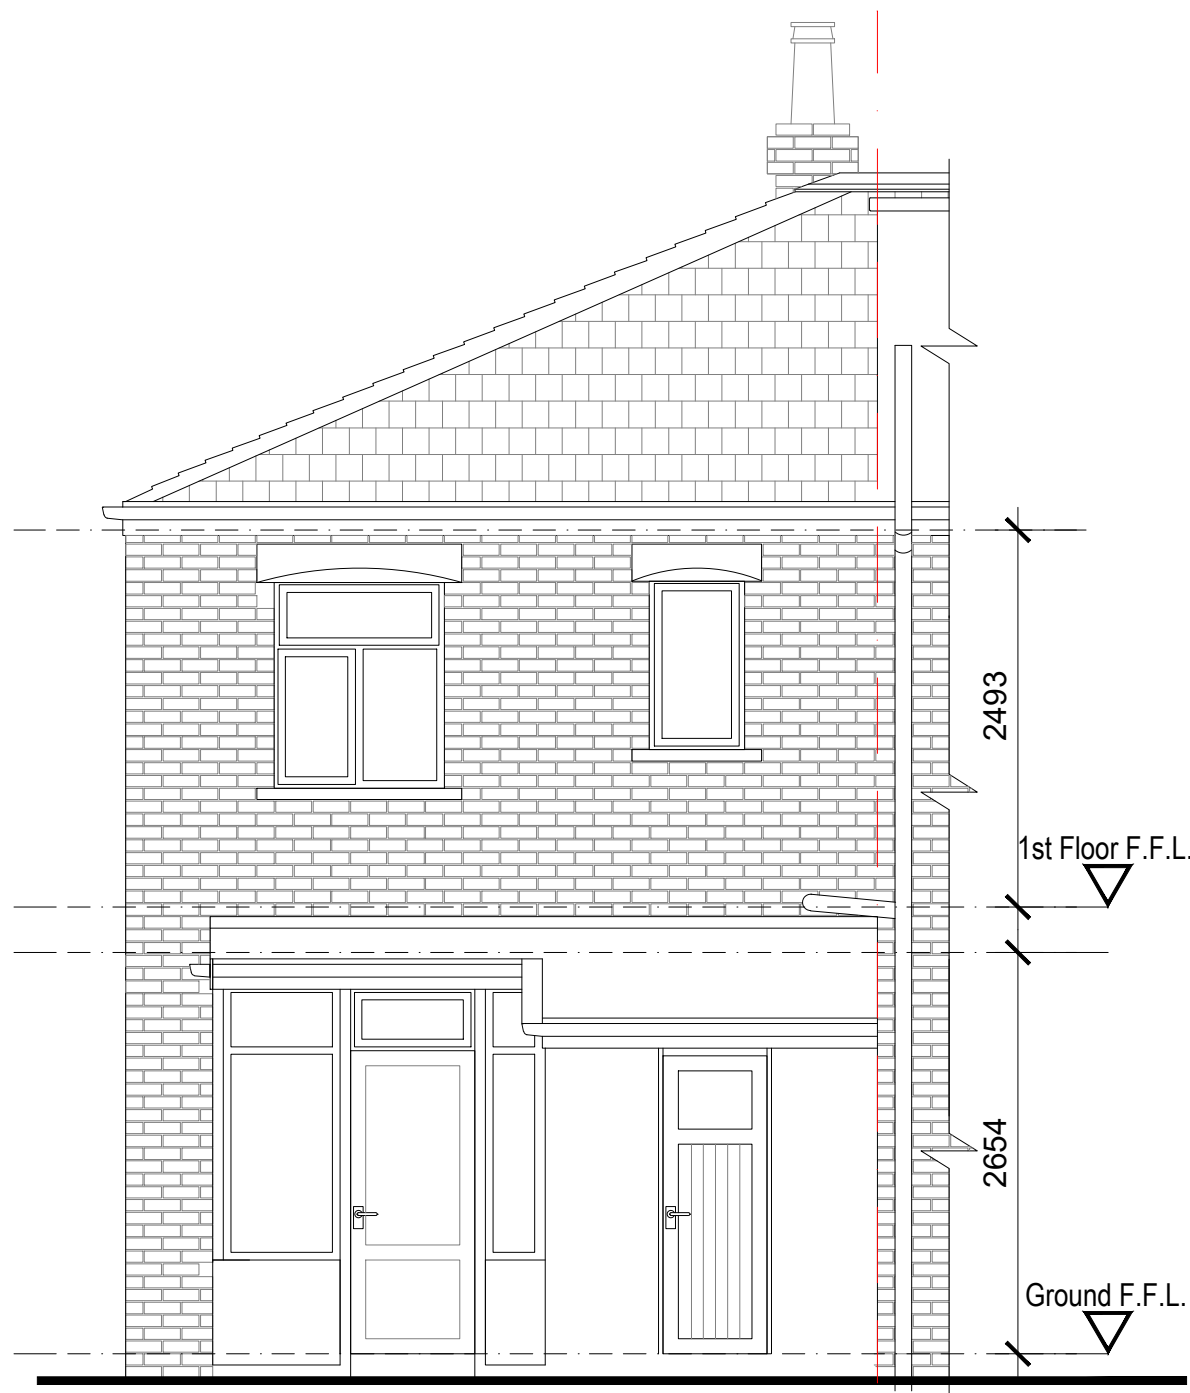

EXISTING REAR ELEVATION
Scale 1:50)

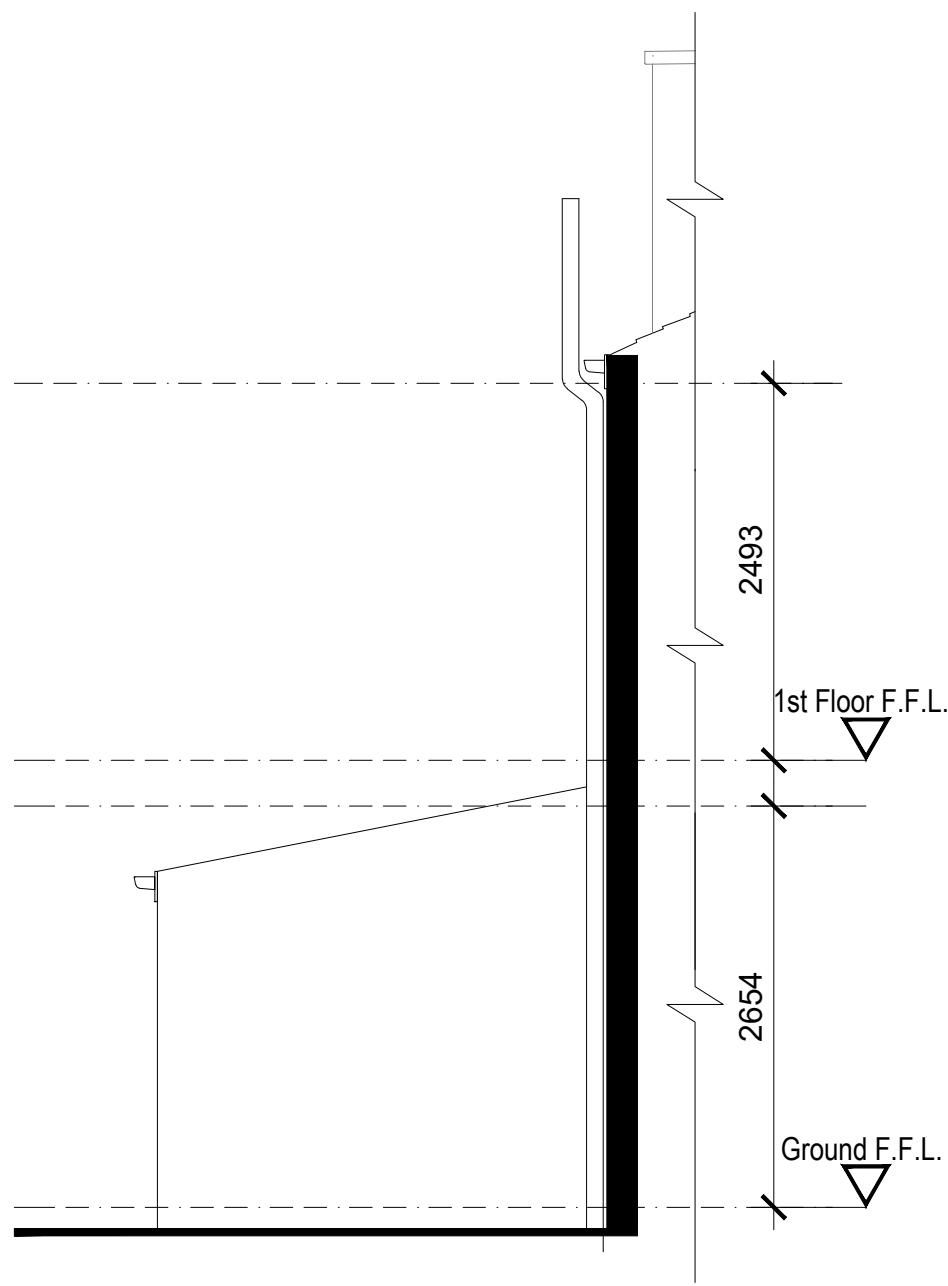

EXISTING LEFT SIDE ELEVATION
Scale 1:50)

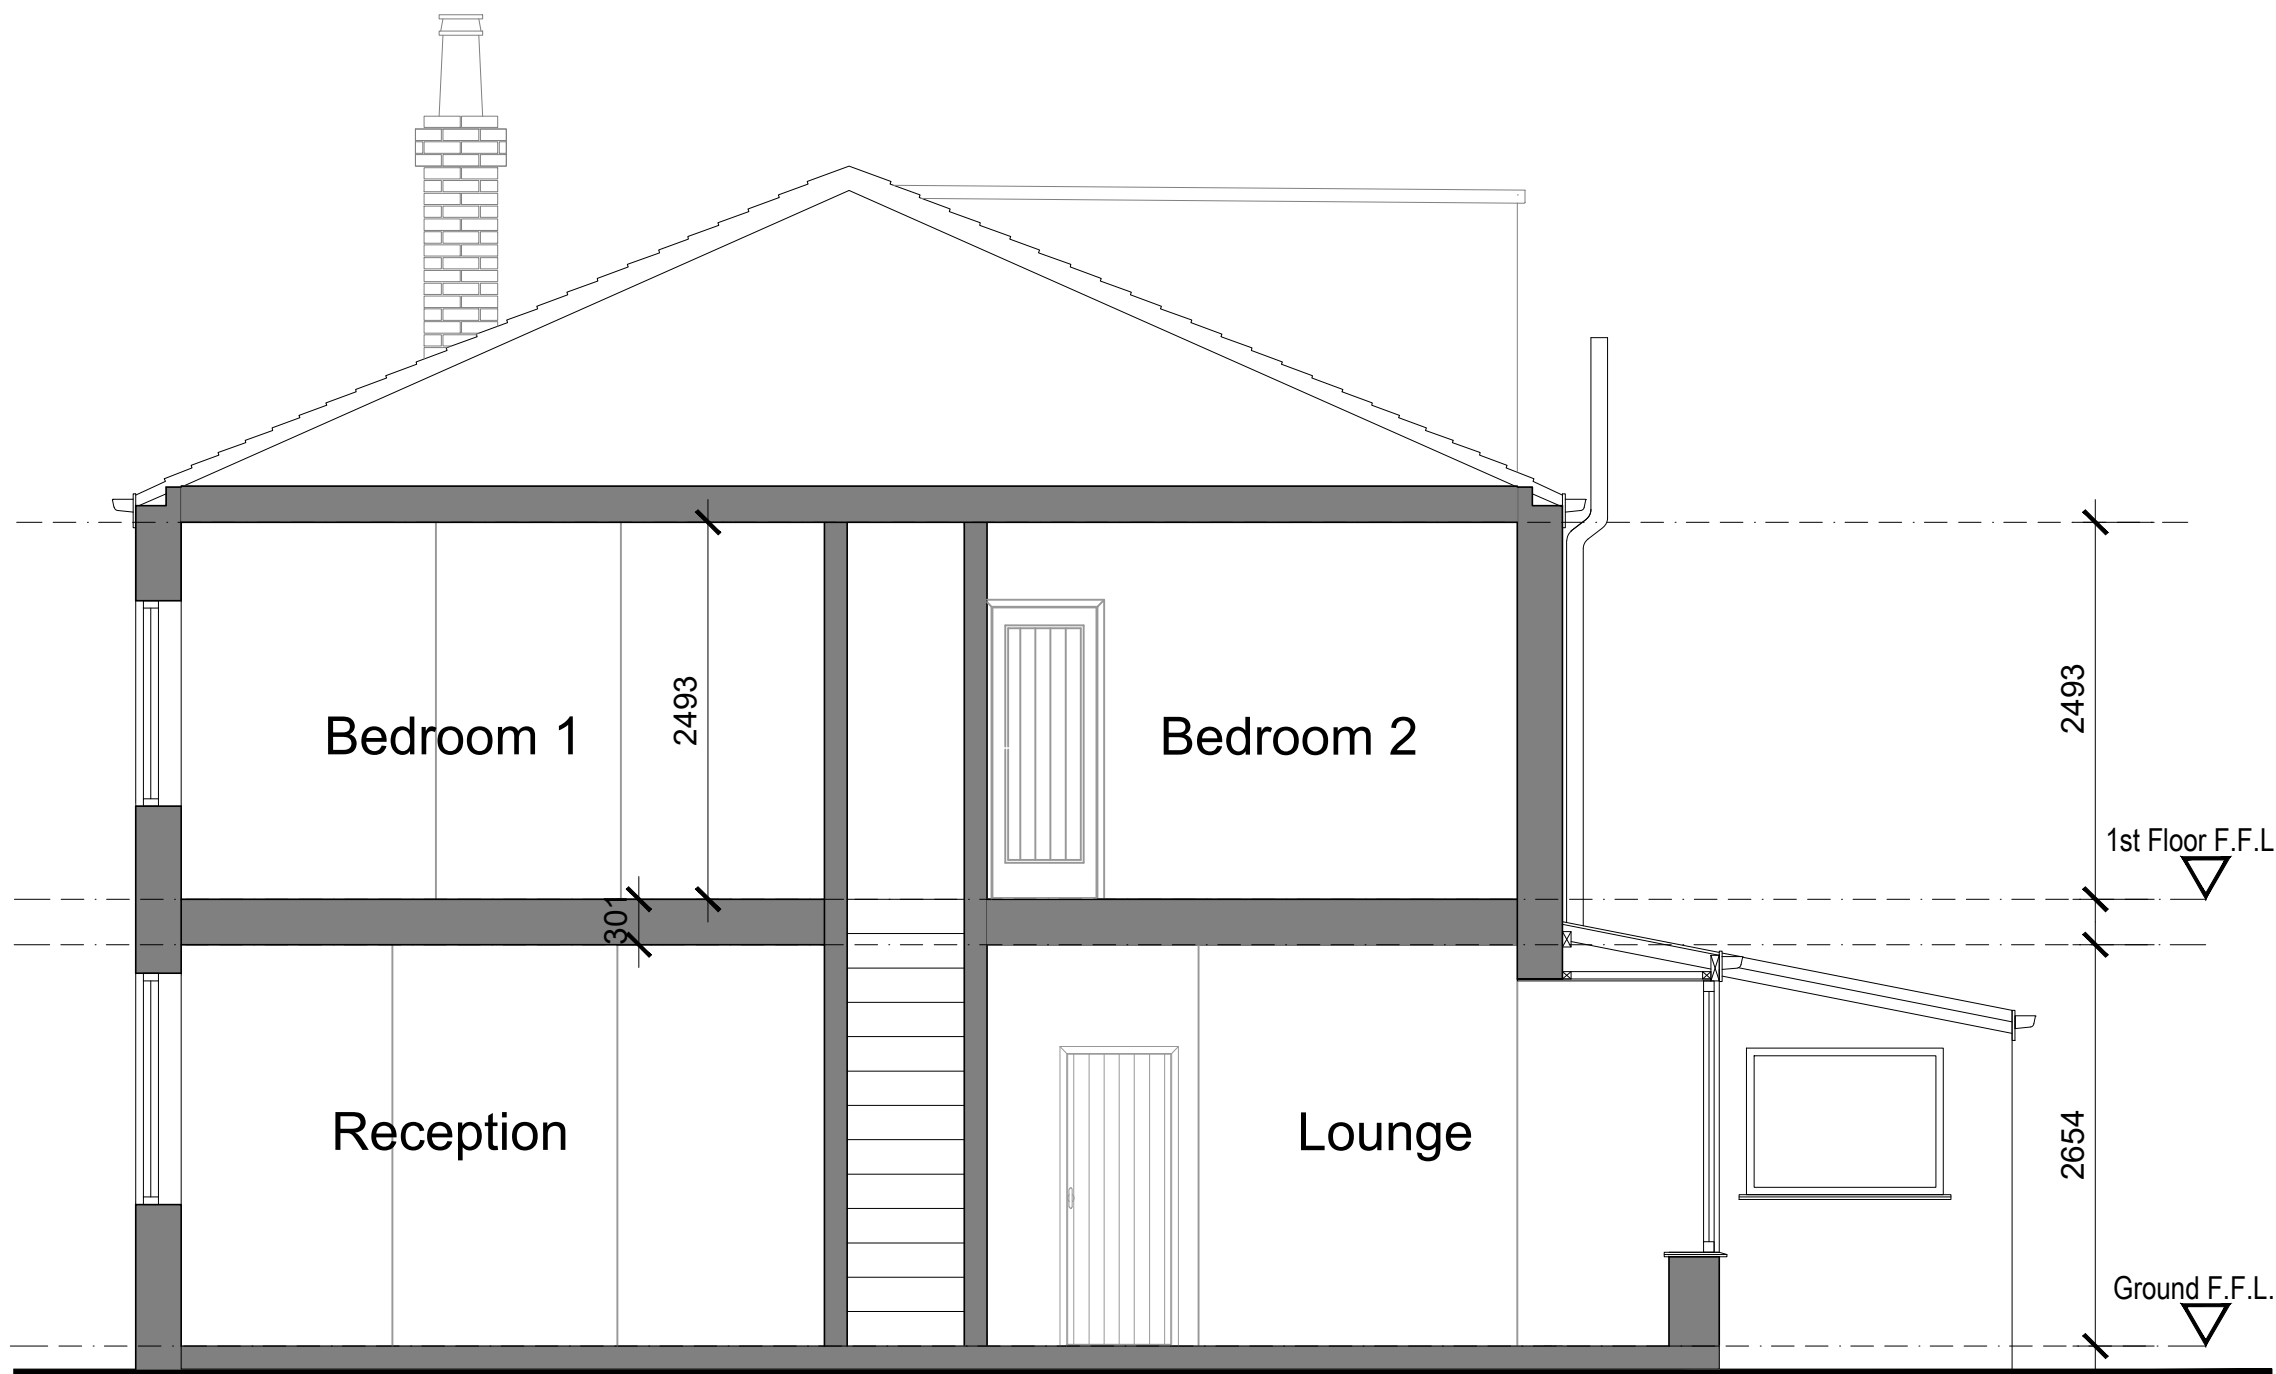

EXISTING SECTION THRO' B-B
Scale 1:50)

Scale	1:50 @ A1	Project	Miss Noreen Boyle.
Drawn	JAL	PROPOSED GROUND FLOOR EXTENSION TO THE REAR AT:- 243 STAND LANE, RADCLIFFE, MANCHESTER, M26 1JA.	
Checked	-		
Date	April 2022		
CAD File	-		
Dwg. No	NBOY- BR/07	EXISTING FRONT,RIGHT,REAR & LEFT SIDE ELEVATIONS & EXISTING SECTION THRO' B-B. (SHEET 7 OF 8).	
Revision	-.		