
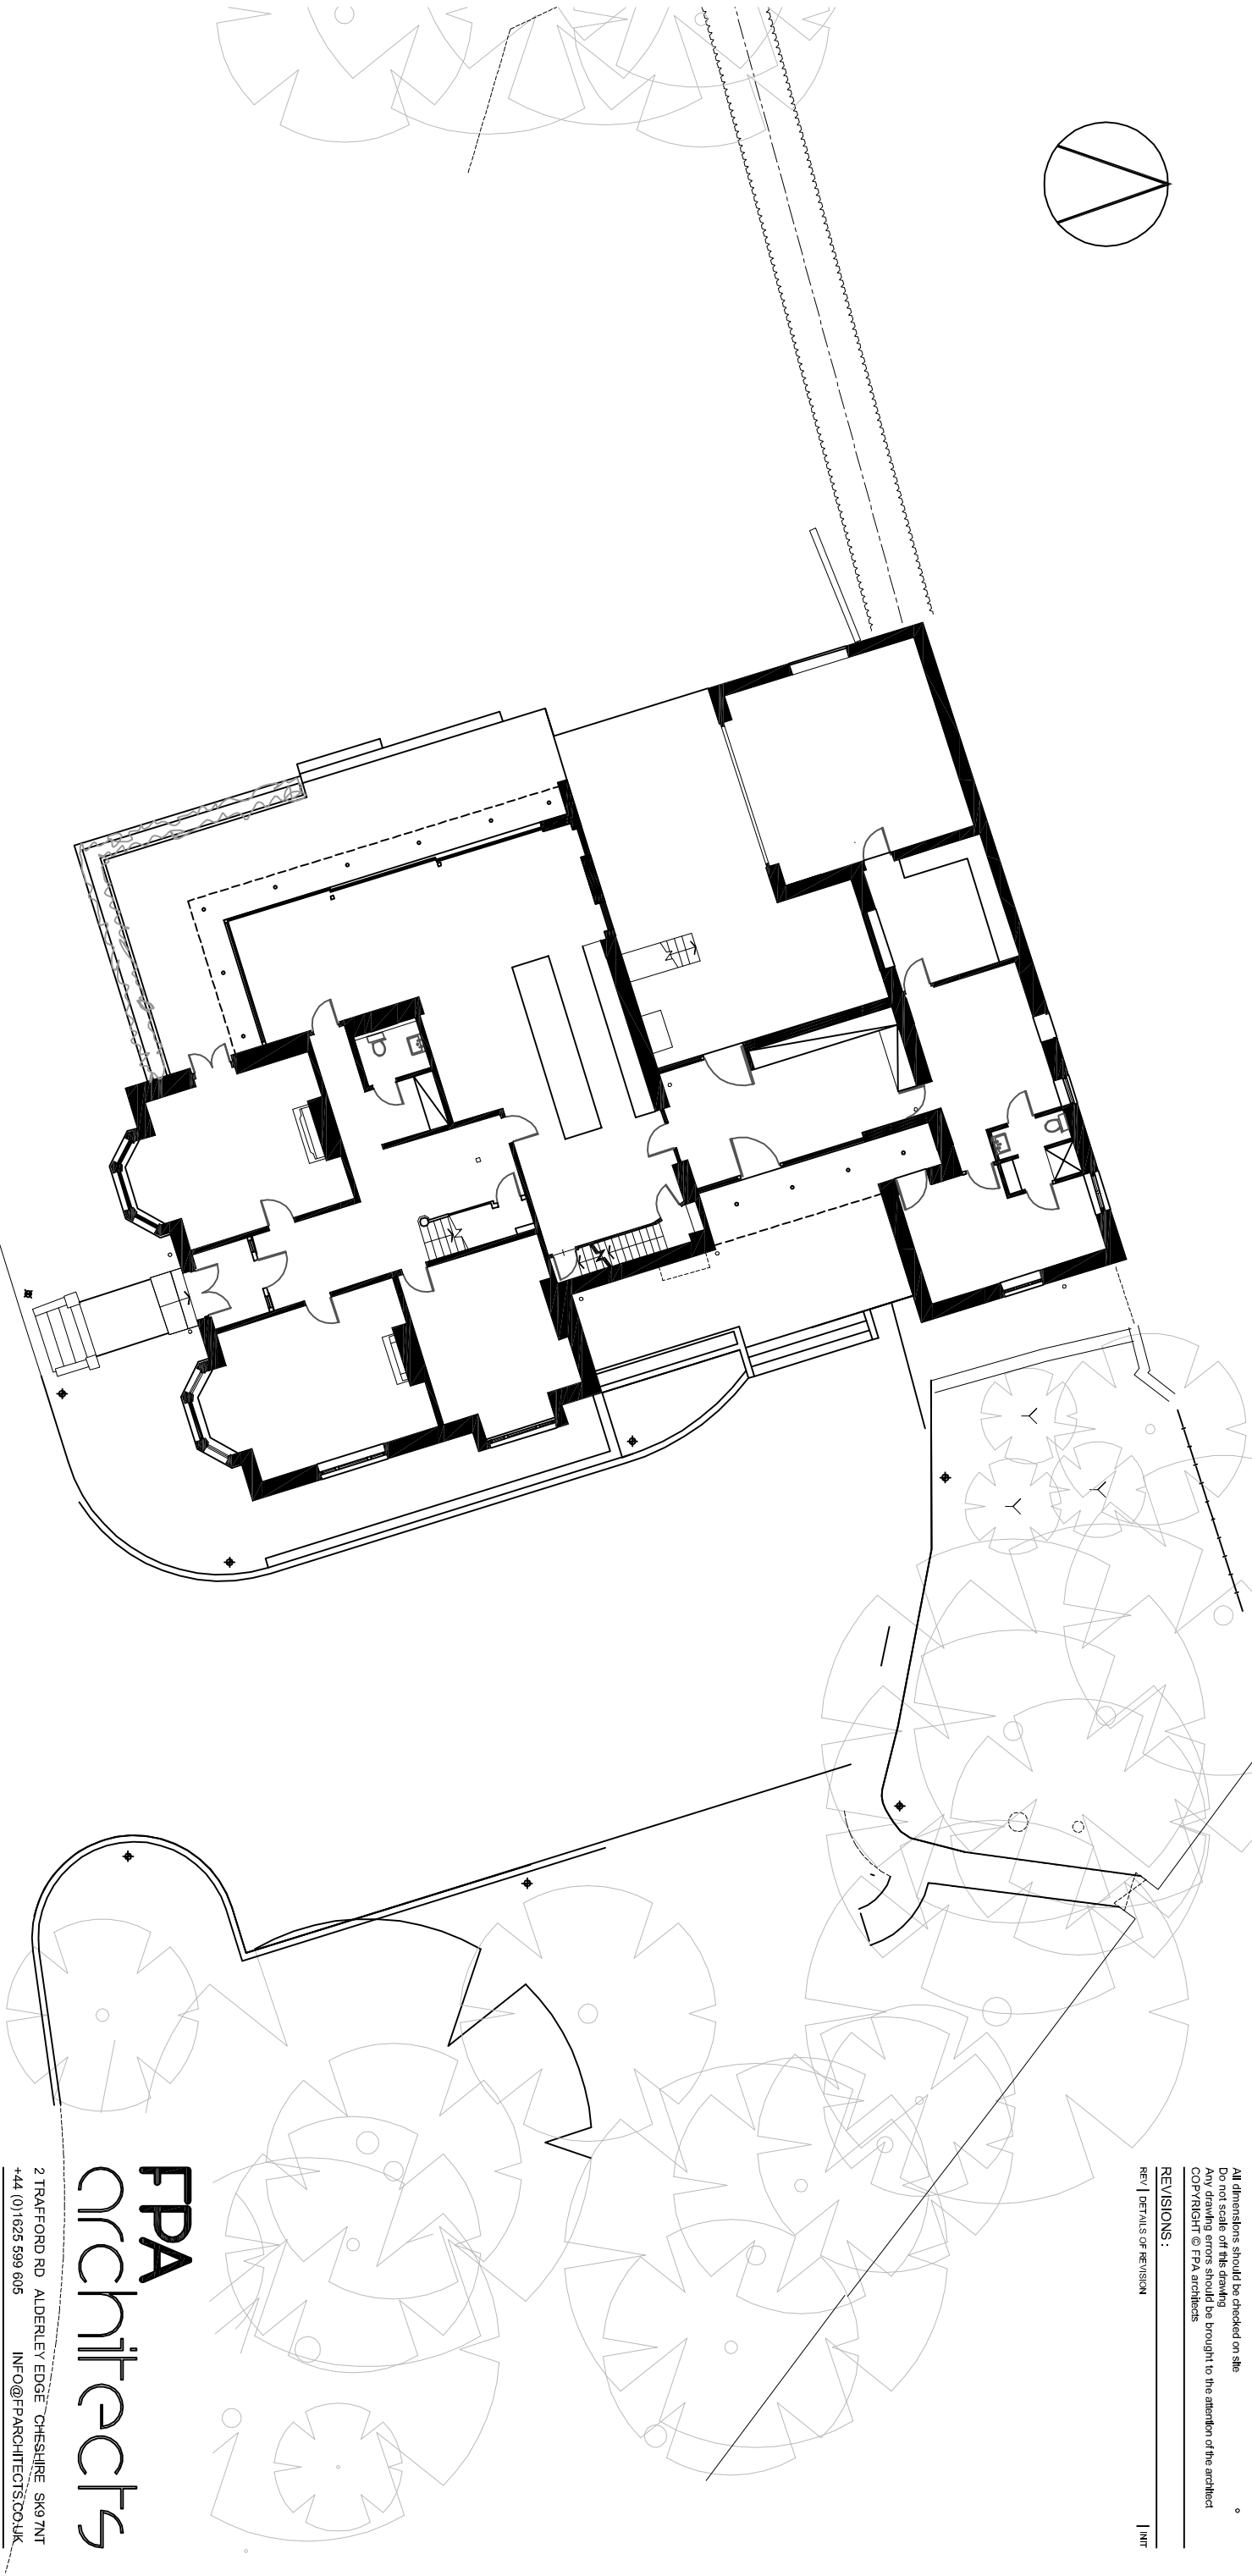


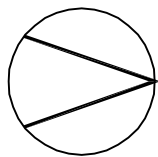

All dimensions should be checked on site
Do not scale off this drawing
Any dimensions shown should be brought to the attention of the architect
COPYRIGHT © FPA architects

REVISIONS:

REV | DETAILS OF REVISION | DATE

FPA
architects

2 TRAFORD RD ALDERLEY EDGE CHESHIRE SK9 7NT
+44 (0)1625 589 605 INFO@FPARCHITECTS.CO.UK

PROJECT :

GARAGE & GARDEN ROOM - CLAREMOUNT
HOLLYMOUNT LANE, GREENMOUNT

DRAWING TITLE :

EXISTING SITE PLAN

SCALE : DRAWN BY : DATE :

1:200 A3 GCP NOV 22

DWG N° : REVISION : CHECKED :

794.03-P03