


Rev	Date	Description
-	-	-

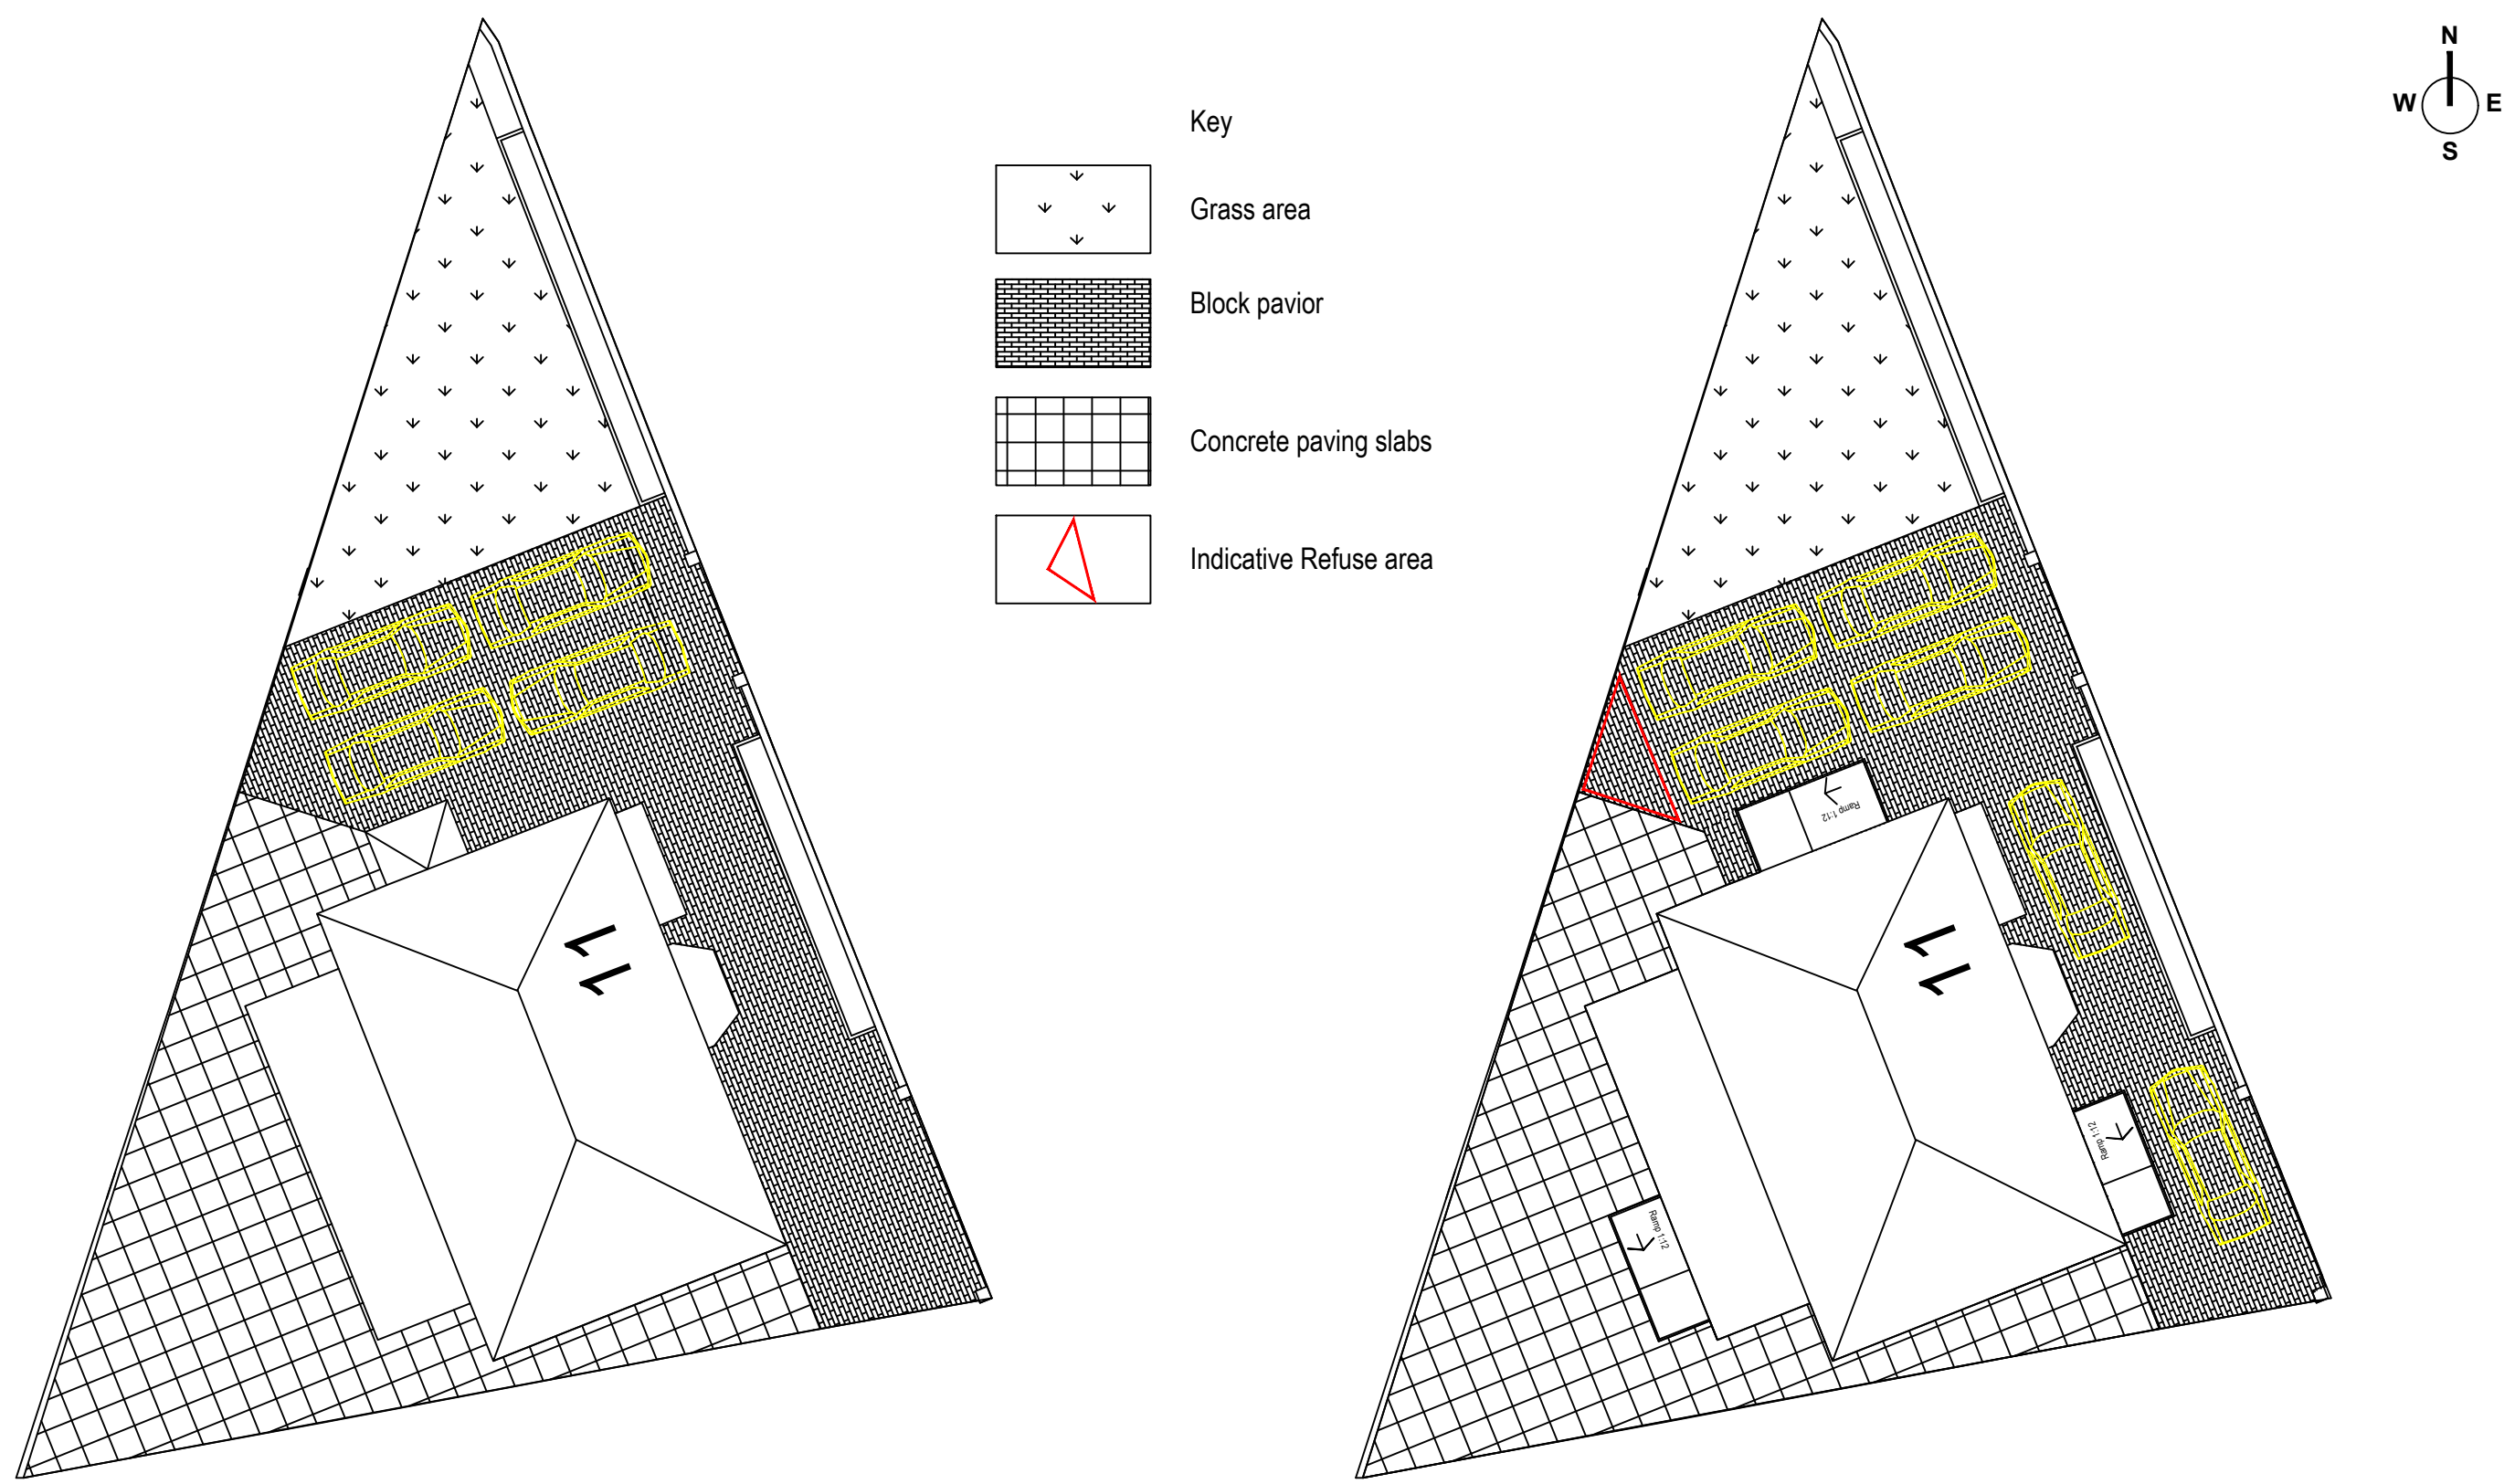

EXISTING SITE PLAN (1:200)

PROPOSED SITE PLAN (1:200)



Arcus Consulting LLP
Wakefield 0192 466 9000 Manchester 0161 905 3222 London 0208 8742 2512
Liverpool 0151 708 1080 Newcastle 0191 272 5781 Rugby 01788 297 127
info@arcus.uk.com www.arcus.uk.com

Client
MOSSCARE ST. VINCENTS HOUSING

Project
11 HIGHFIELD ROAD, PRESTWICH - REFURBISHMENT WORKS

Title
EXISTING AND PROPOSED SITE PLANS

Scale	Date	Stage
1:200 @ A1	DECEMBER 2021	PLANNING
Job No	Drawing No	Rev
P6538	002	-
Drawn	Approved	
LN	MB	

This drawing is the copyright of Arcus. Contractors must check all dimensions on site. Do not scale the drawings. Only figured dimensions are to be worked to.