




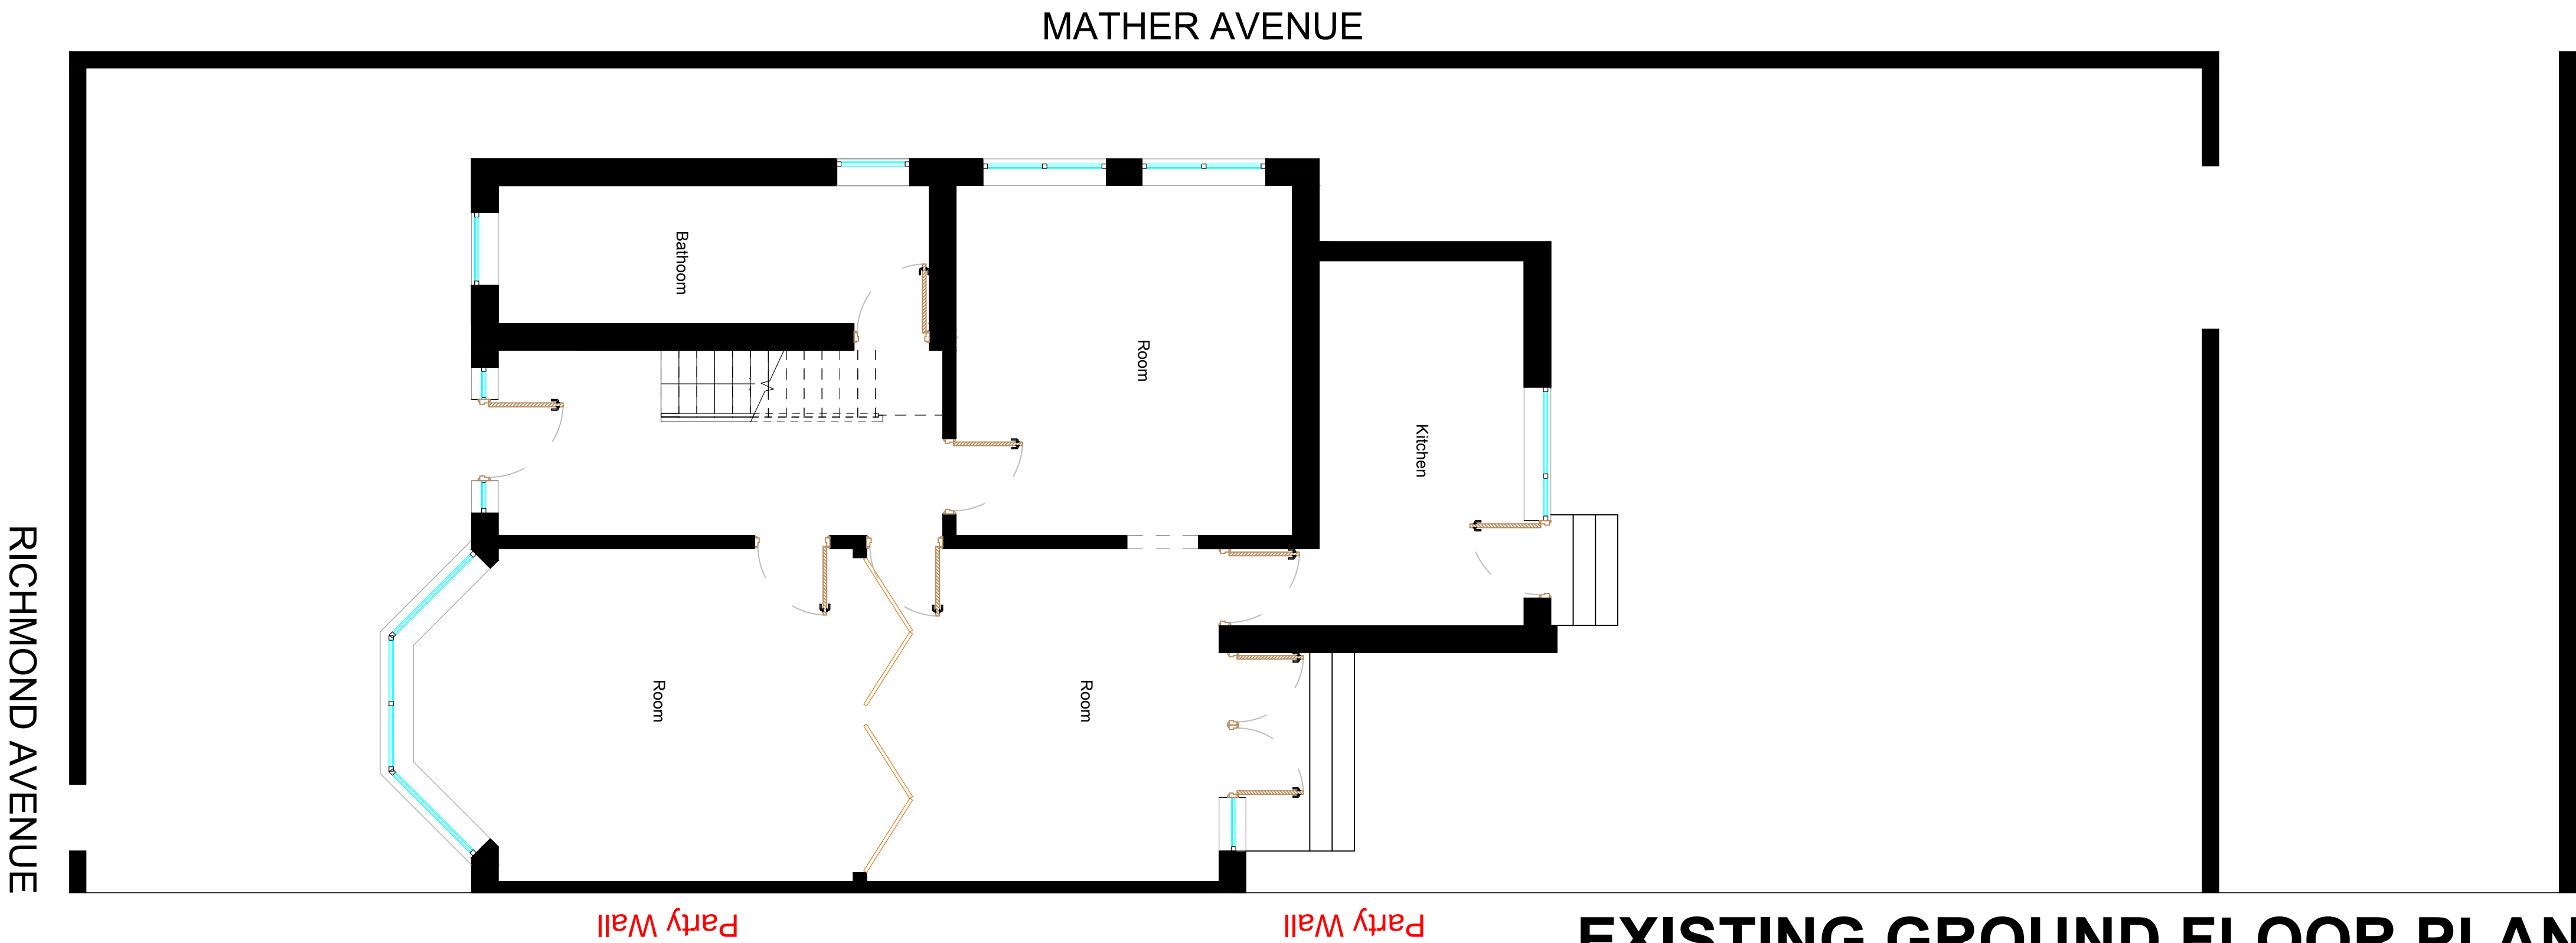

EXISTING GROUND FLOOR PLAN
1:50 @ A1

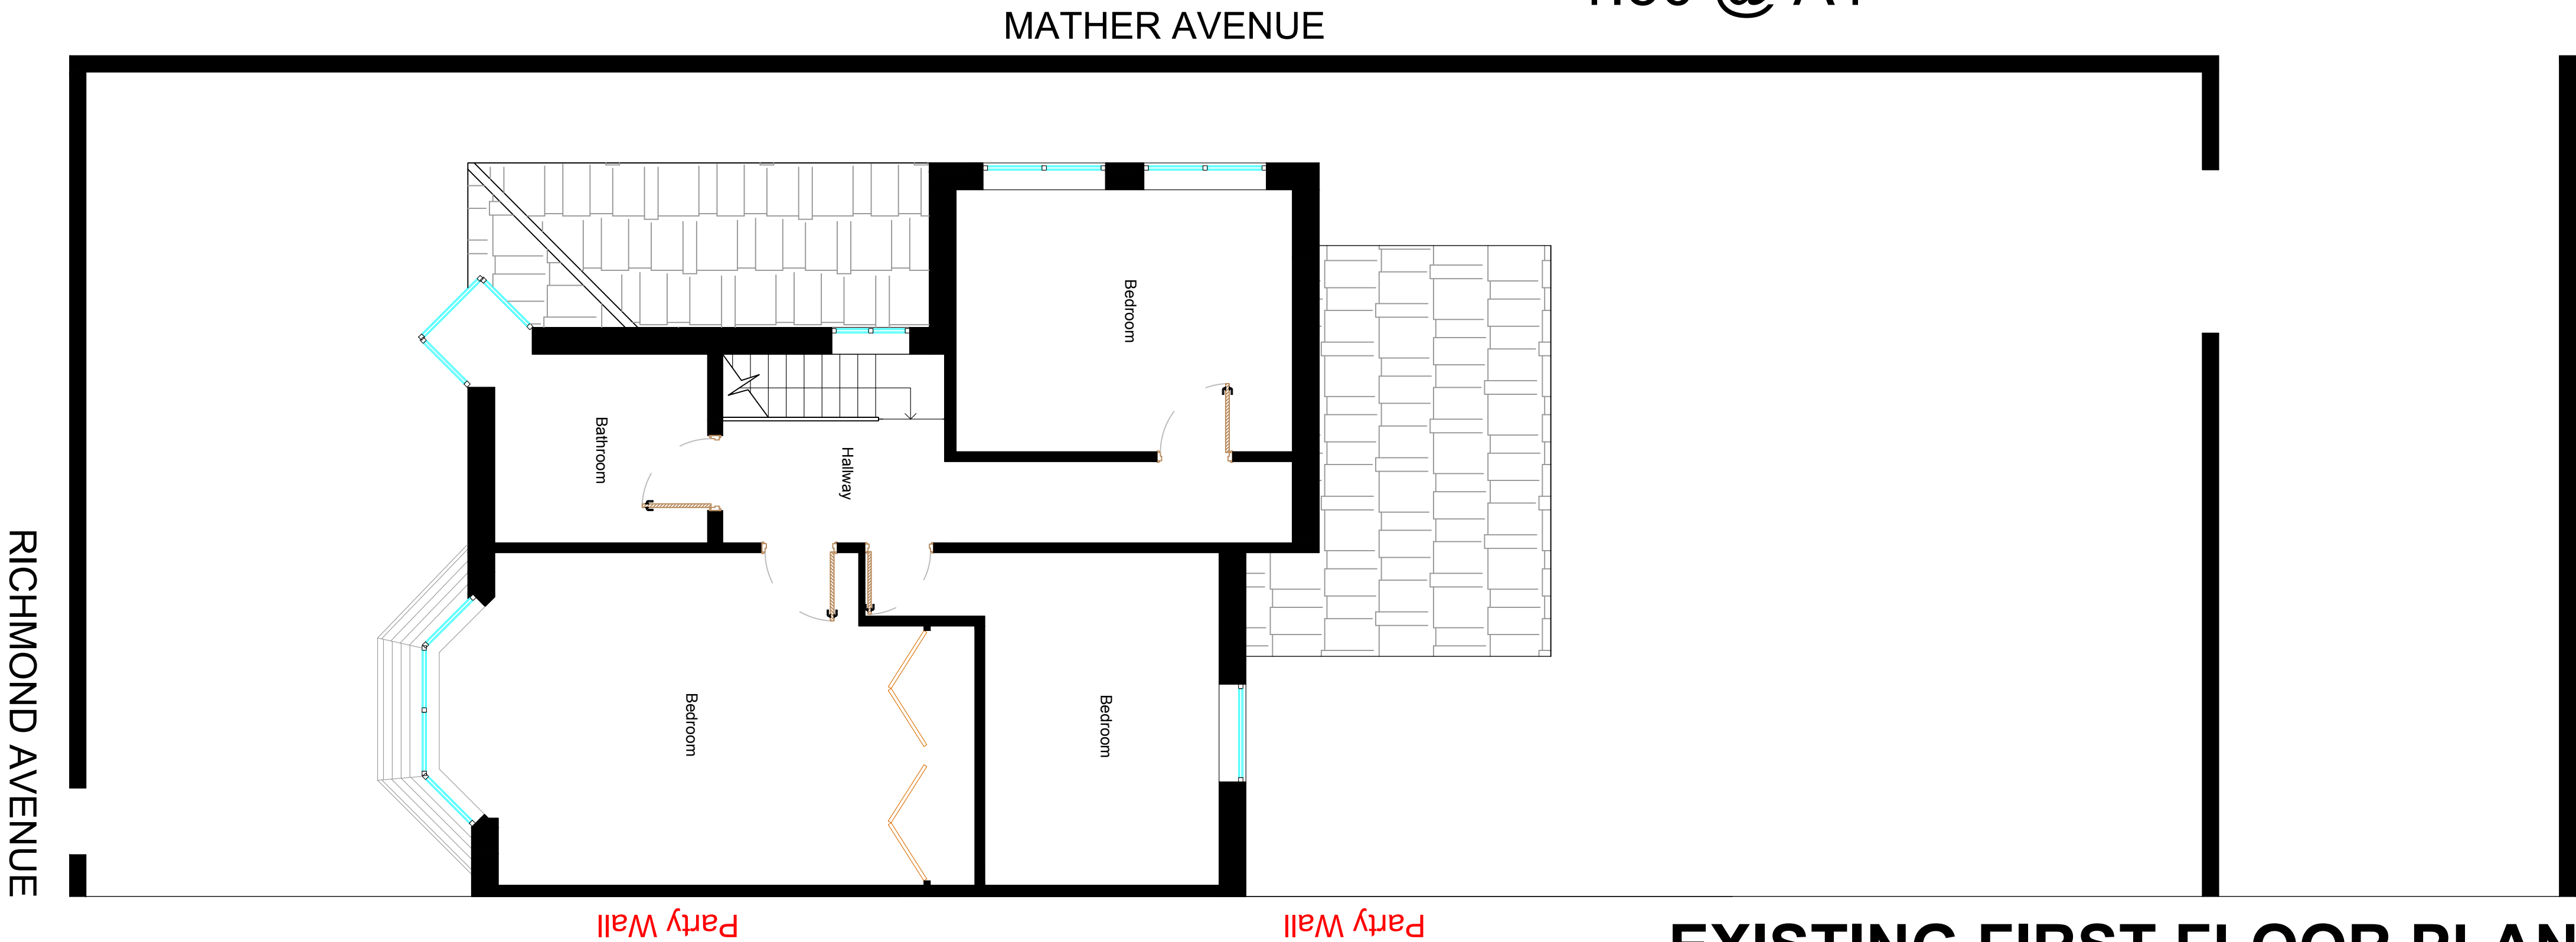

EXISTING FIRST FLOOR PLAN
1:50 @ A1

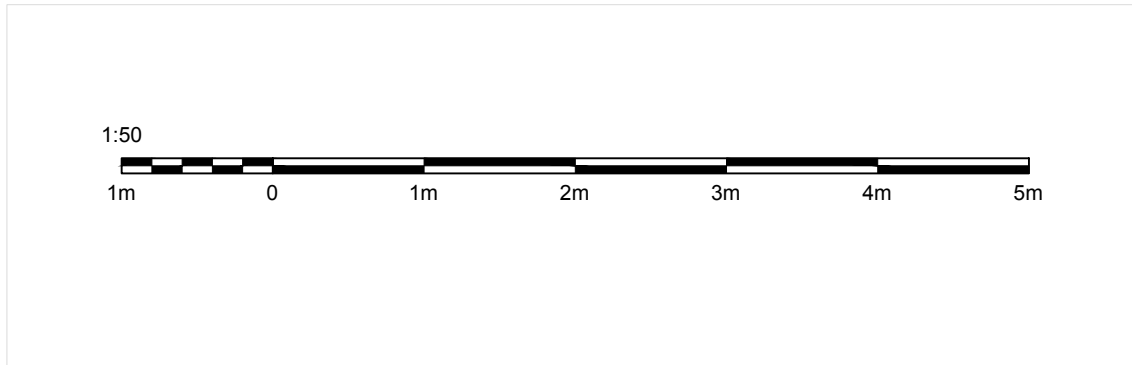

NU-FIT
ARCHITECTURAL DESIGN LTD

Rev.	Revision details	By	Chk.	App.	Date

NOTE TO CONTRACTOR: DO NOT SCALE FROM THIS DRAWING

Client
15 RICHMOND AVENUE, PRESTWICH

Project
SINGLE STOREY REAR EXTENSION.

Title
EXISTING PLANS

Drawn by	Date AUG.	Purpose of issue PLANNING.	Scale 1:50 @ A1
Checked by	Date	Drawing No.	
Approved by	Date	BUILDING/26158192-A	