





PROPOSED MATHER AVENUE ELEVATION
1:50 @ A1

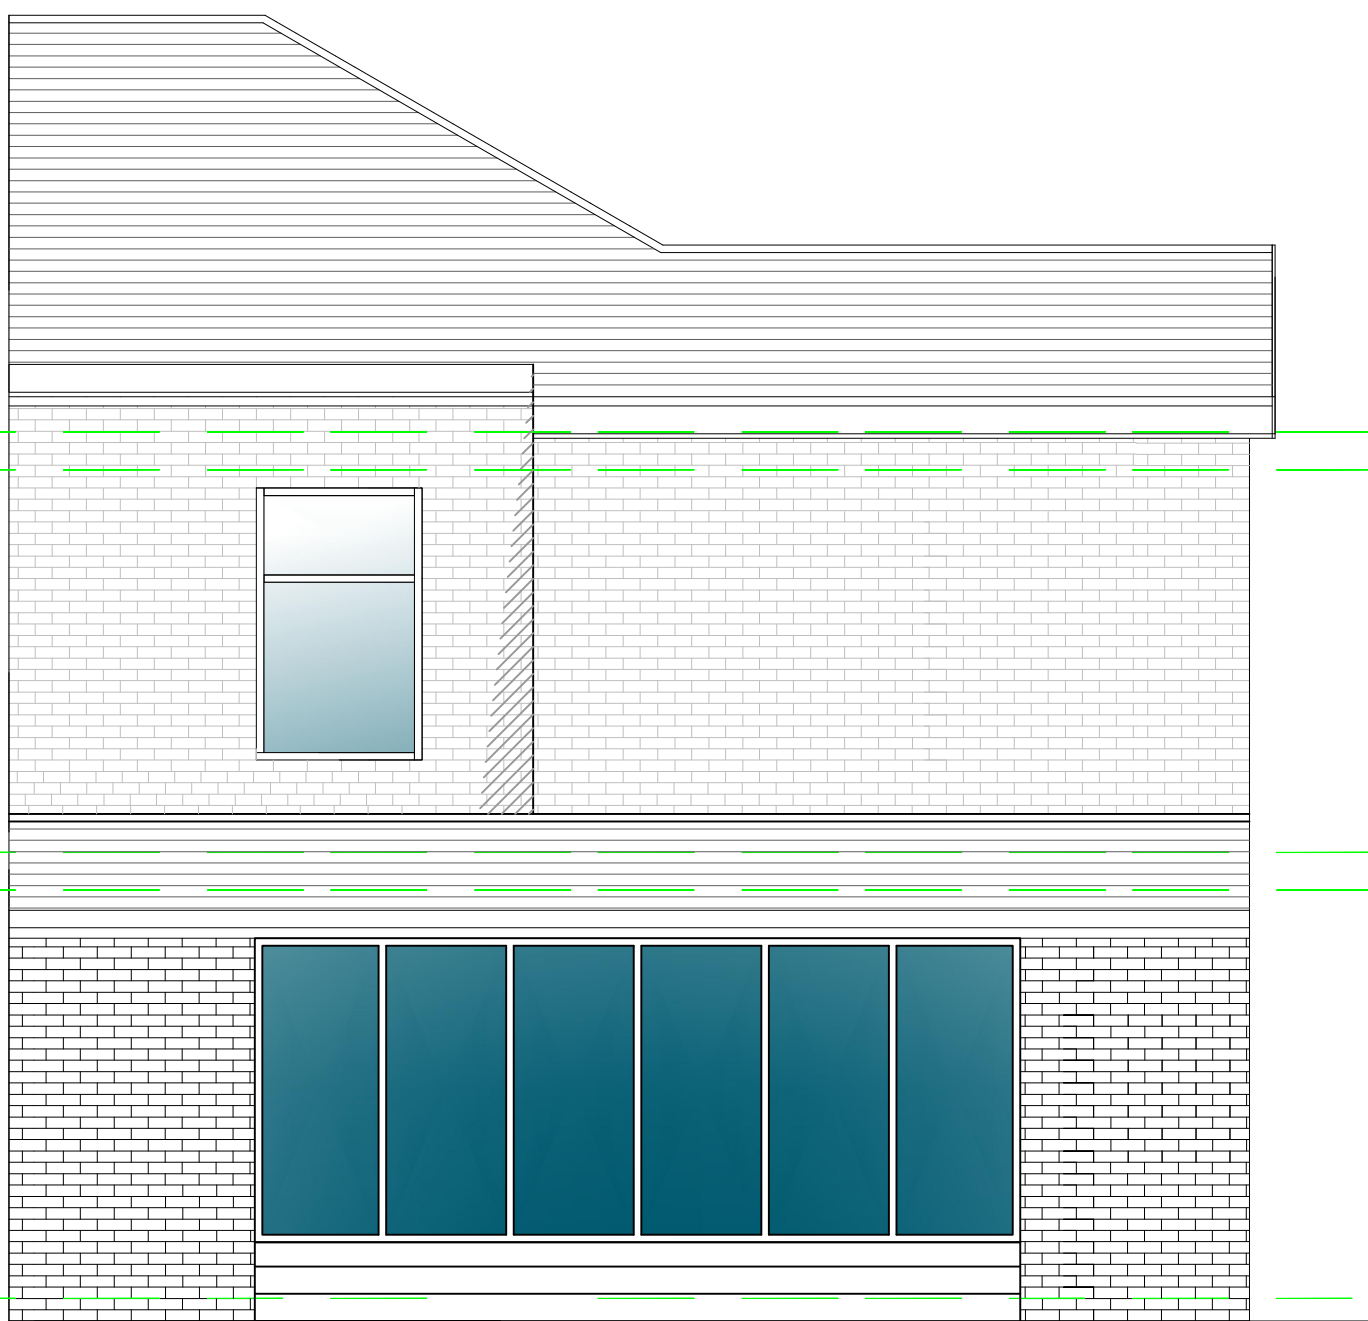


PROPOSED REAR ELEVATION
1:50 @ A1

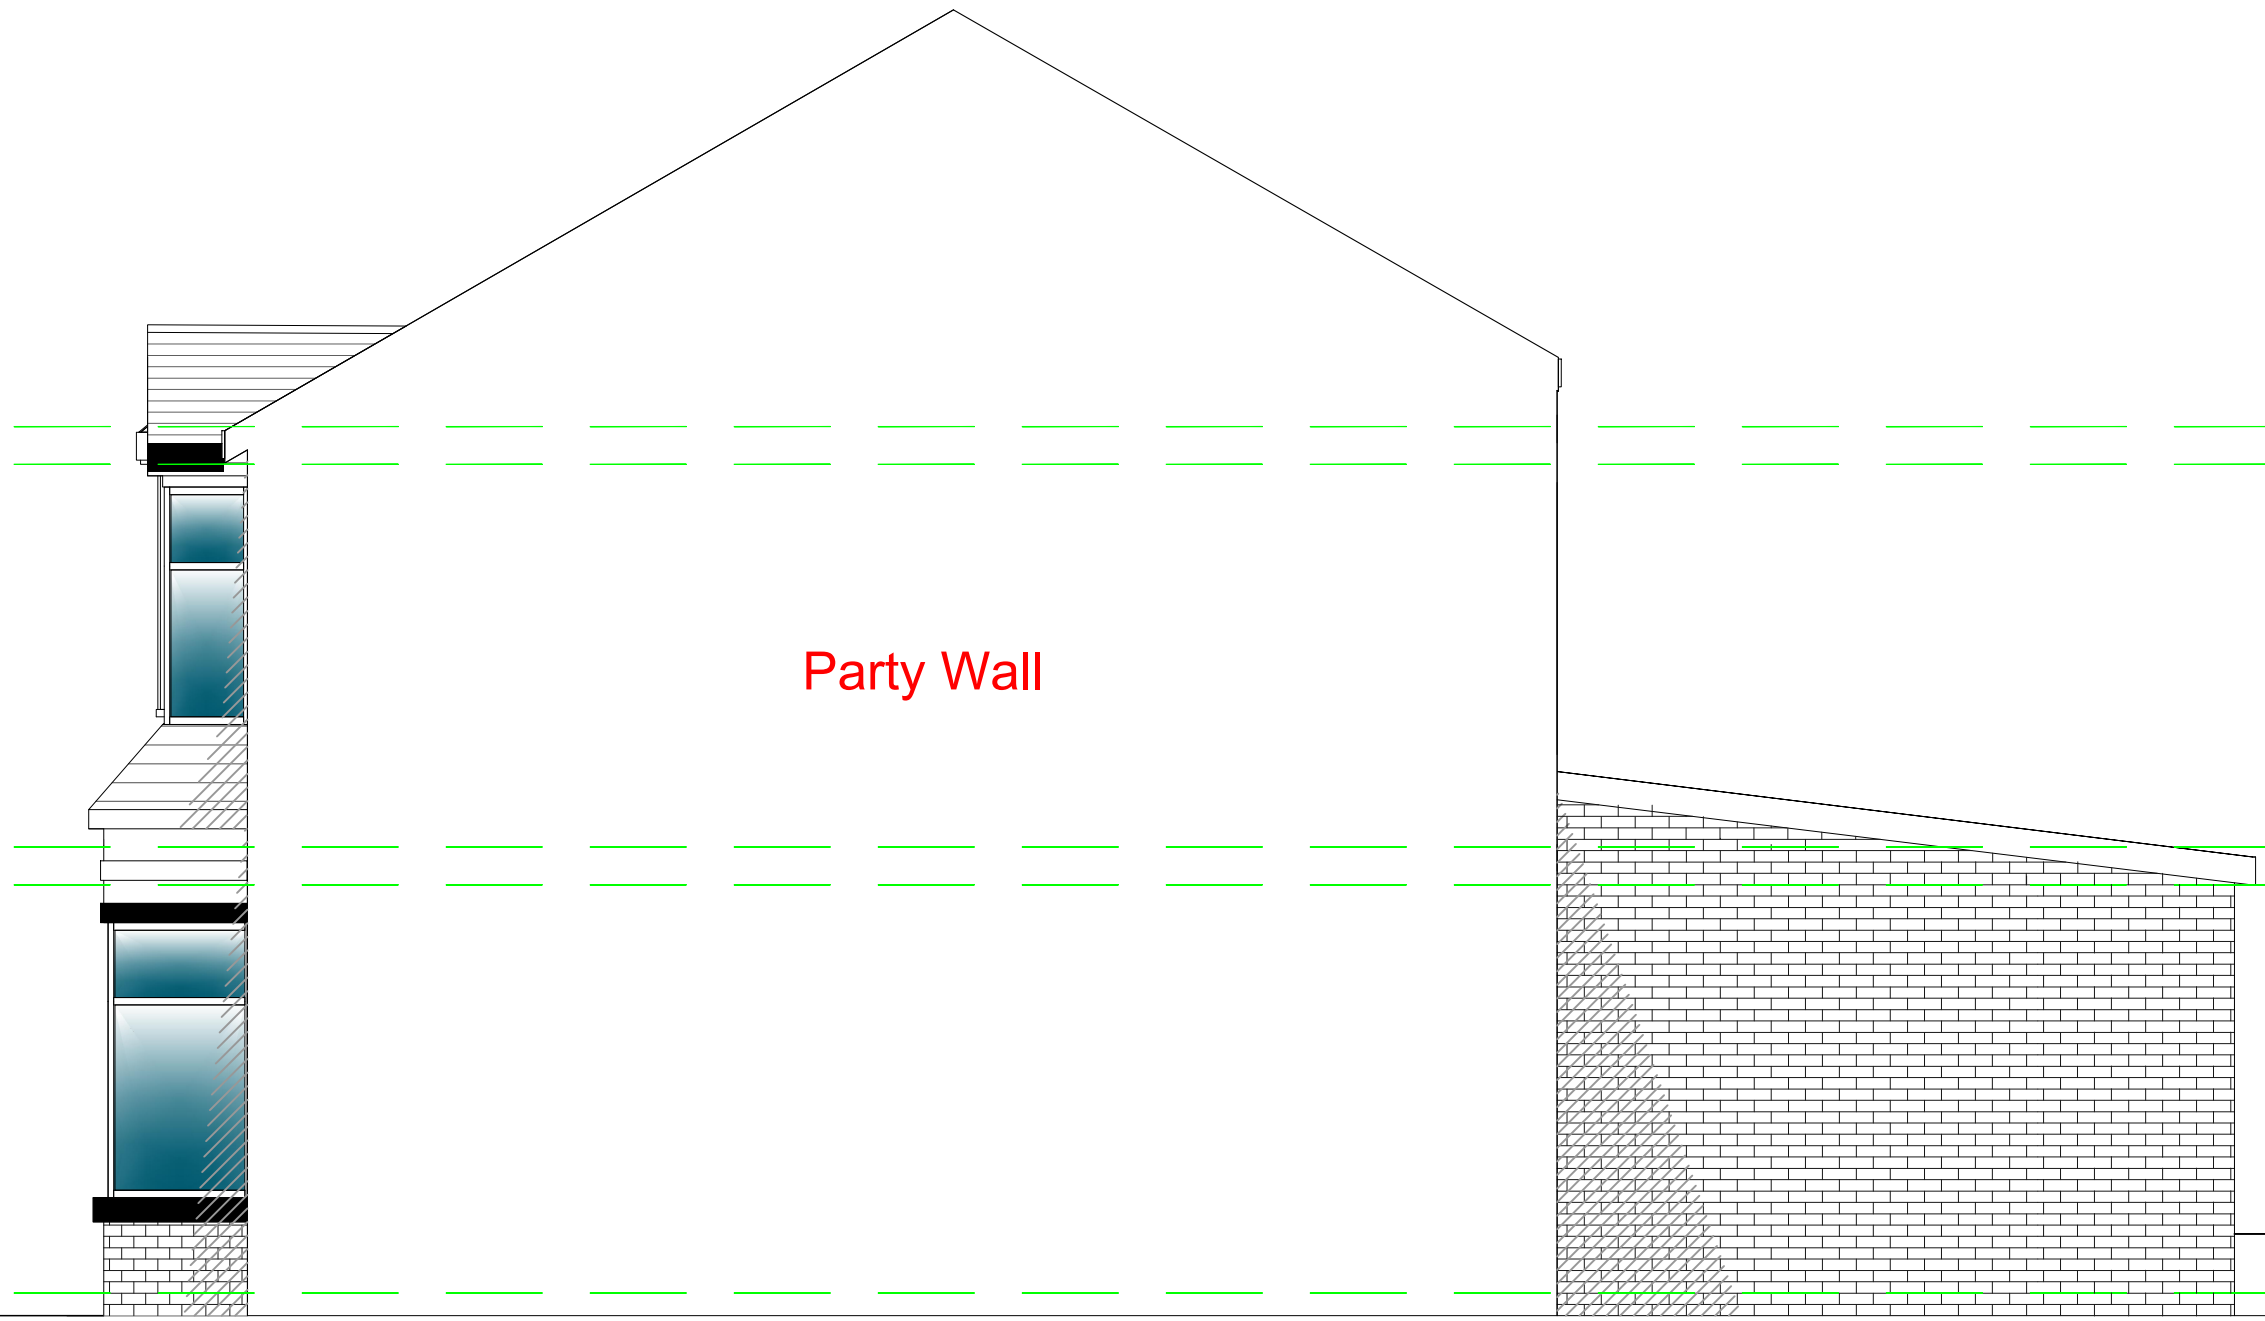

PROPOSED NEIGHBOURING ELEVATION
1:50 @ A1



PROPOSED RICHMOND AVENUE ELEVATION
1:50 @ A1

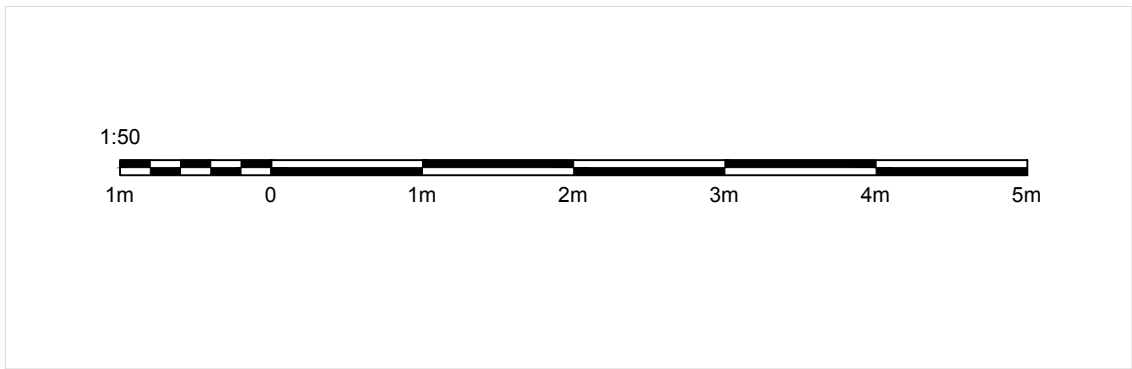

NU-FIT
ARCHITECTURAL DESIGN LTD

NOTE TO CONTRACTOR: DO NOT SCALE FROM THIS DRAWING

Client
15 RICHMOND AVENUE, PRESTWICH

Project
SINGLE STOREY REAR EXTENSION.

Title
PROPOSED ELEVATIONS

Drawn by	Date	Purpose of issue	Scale
	AUG.	PLANNING.	1:50 @ A1
Checked by	Date	Drawing No.	
Approved by	Date	BUILDING/26158192-D	