


40 Shetland Drive, Radcliffe - Planning

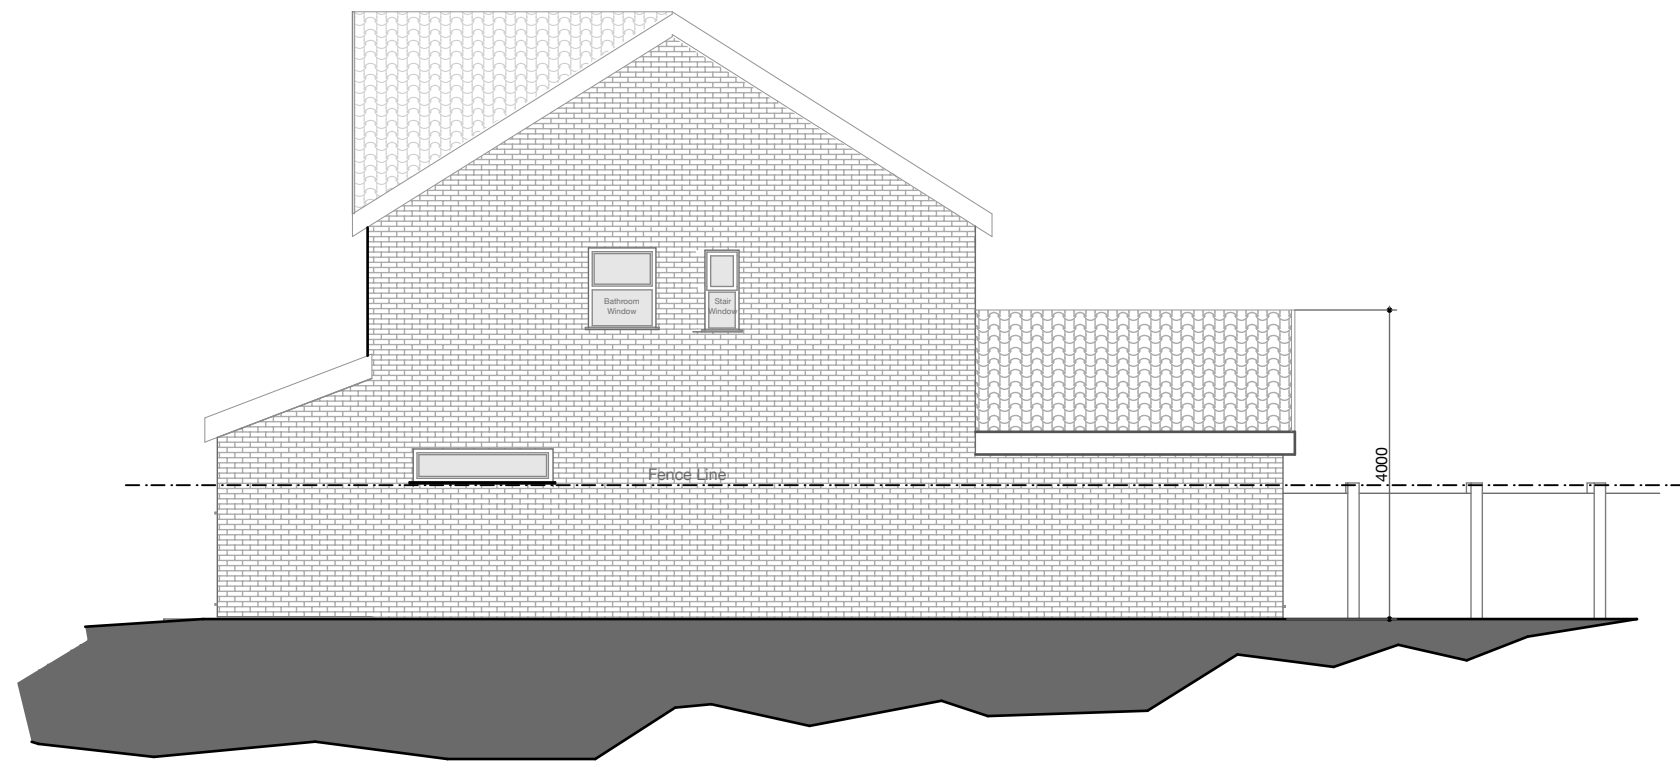

Proposed West Elevation

Rev:A scale 1:100 @ A1




Proposed Front Elevation

Rev:A scale 1:100 @ A1




Proposed Rear Elevation

Rev:A scale 1:100 @ A1

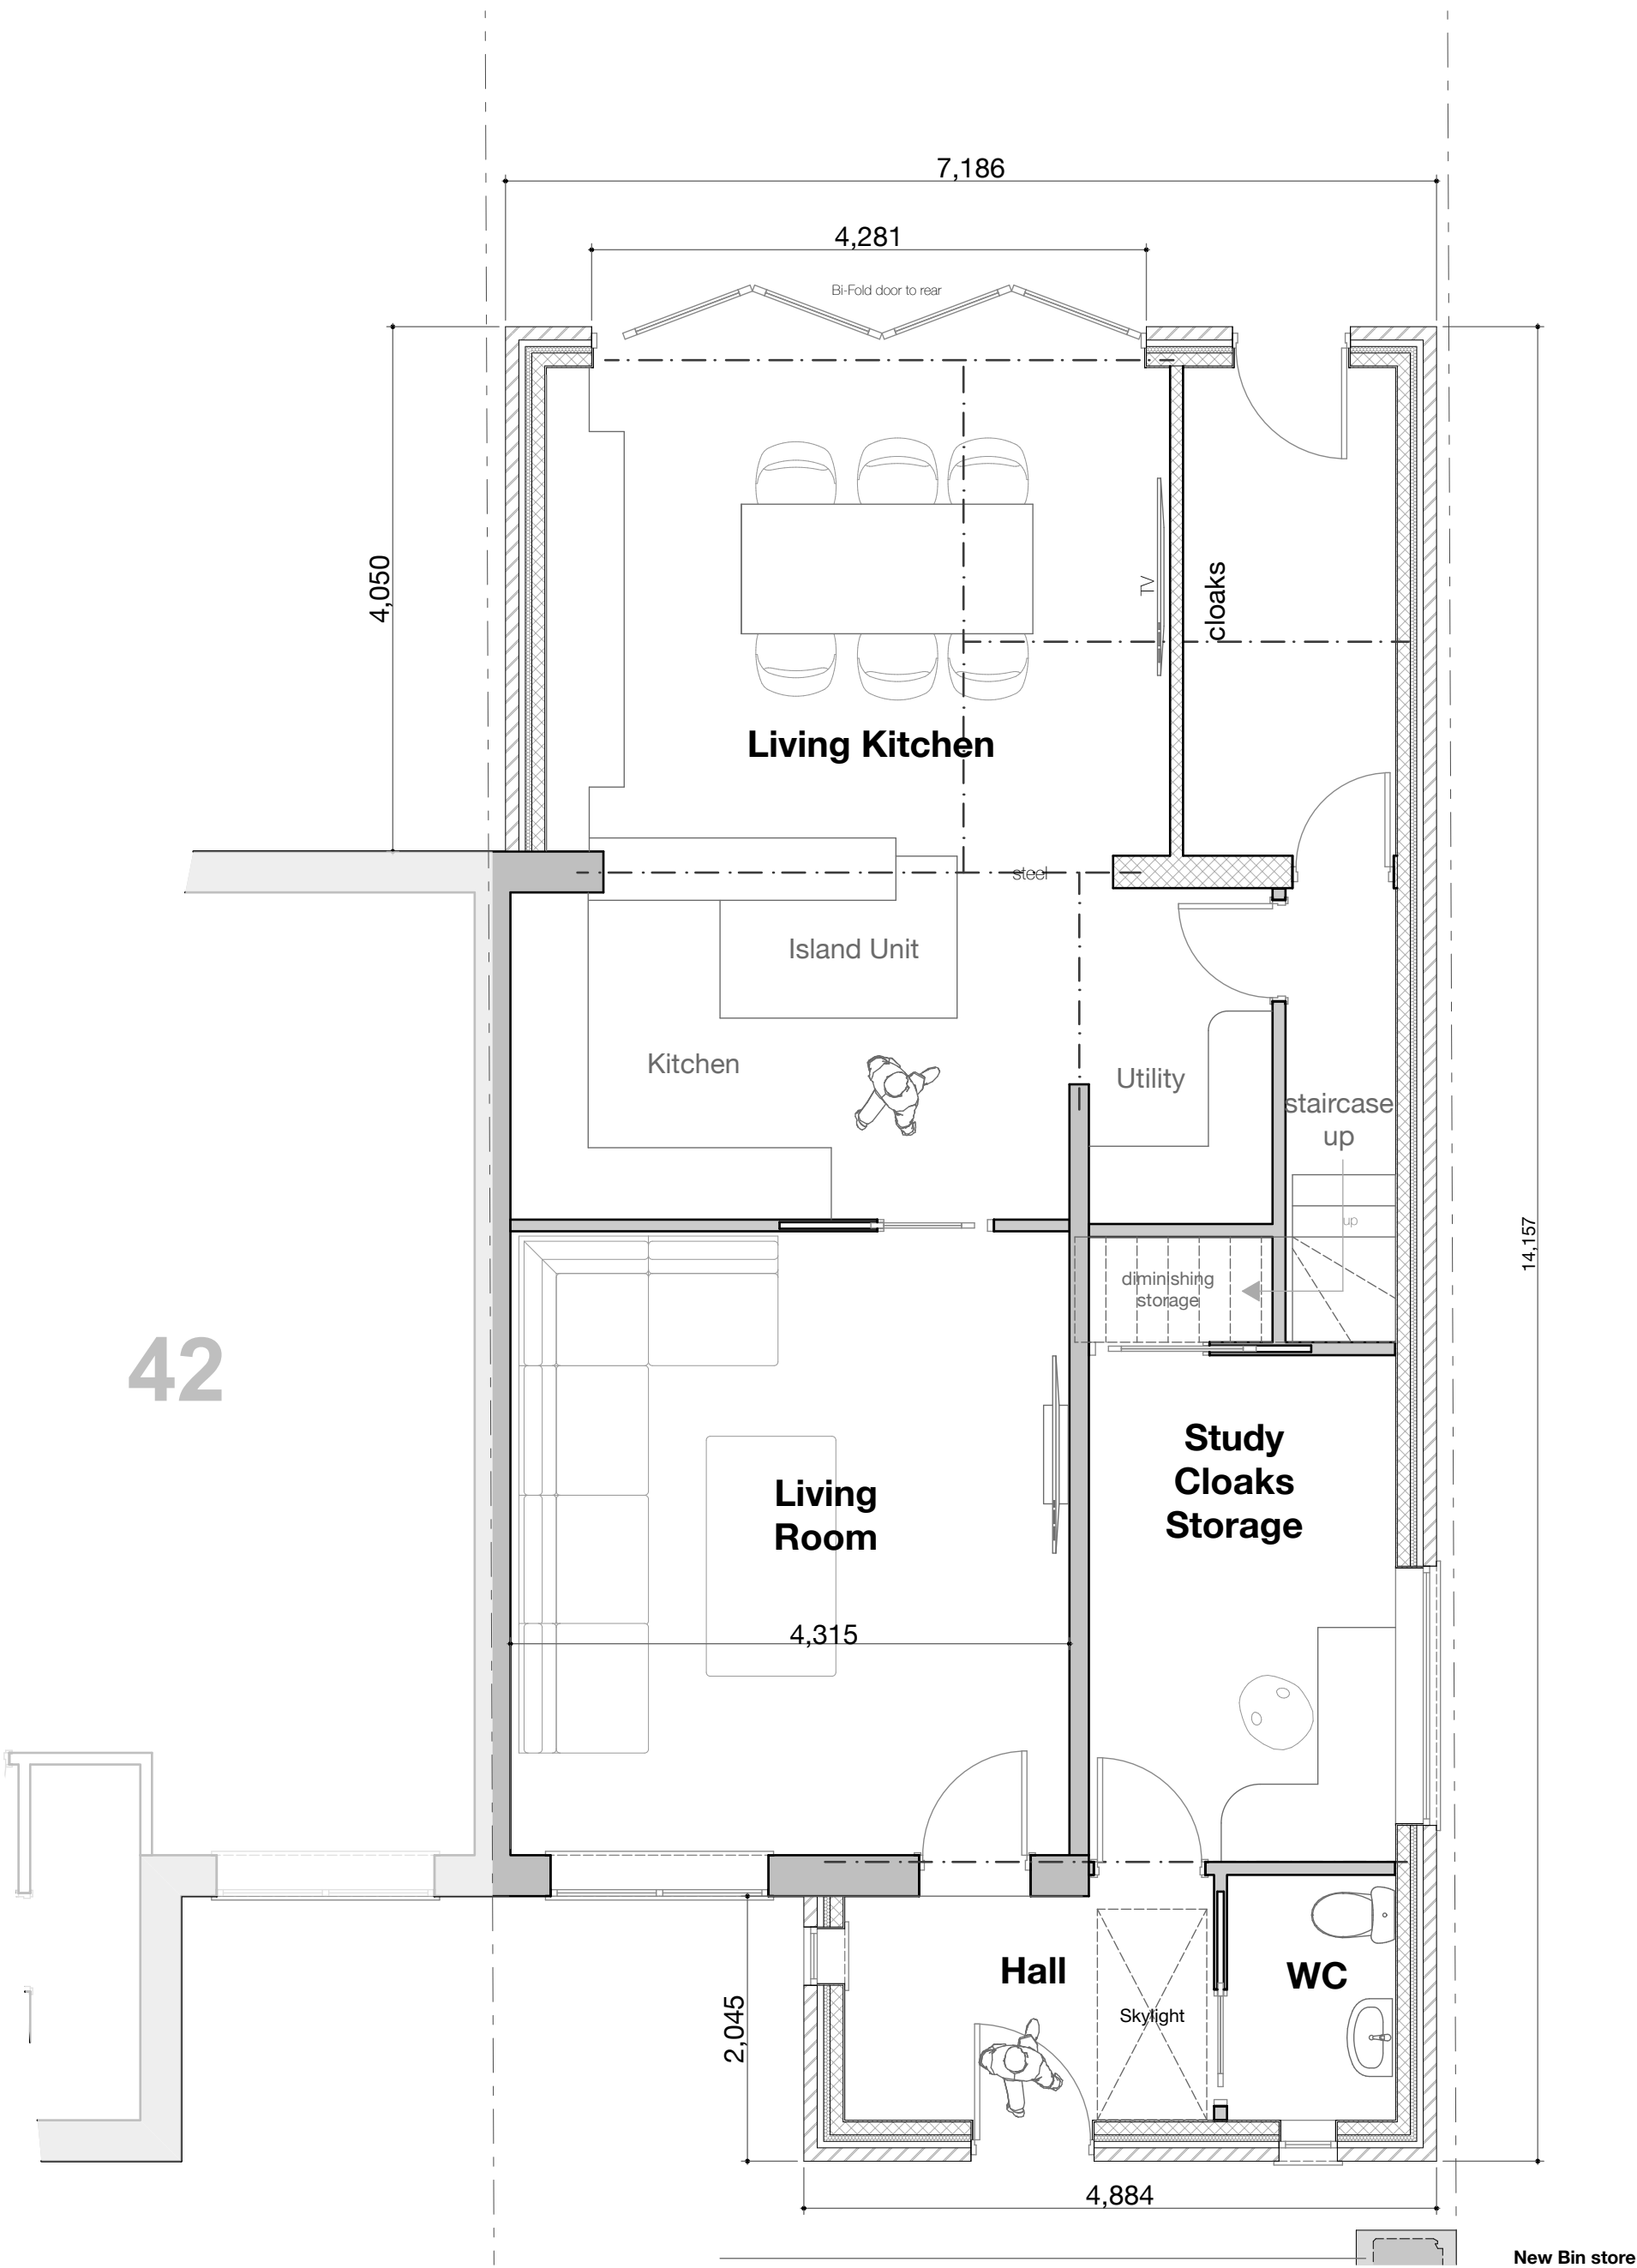


Proposed Ground Floor

Rev: A scale 1:100 @ A1

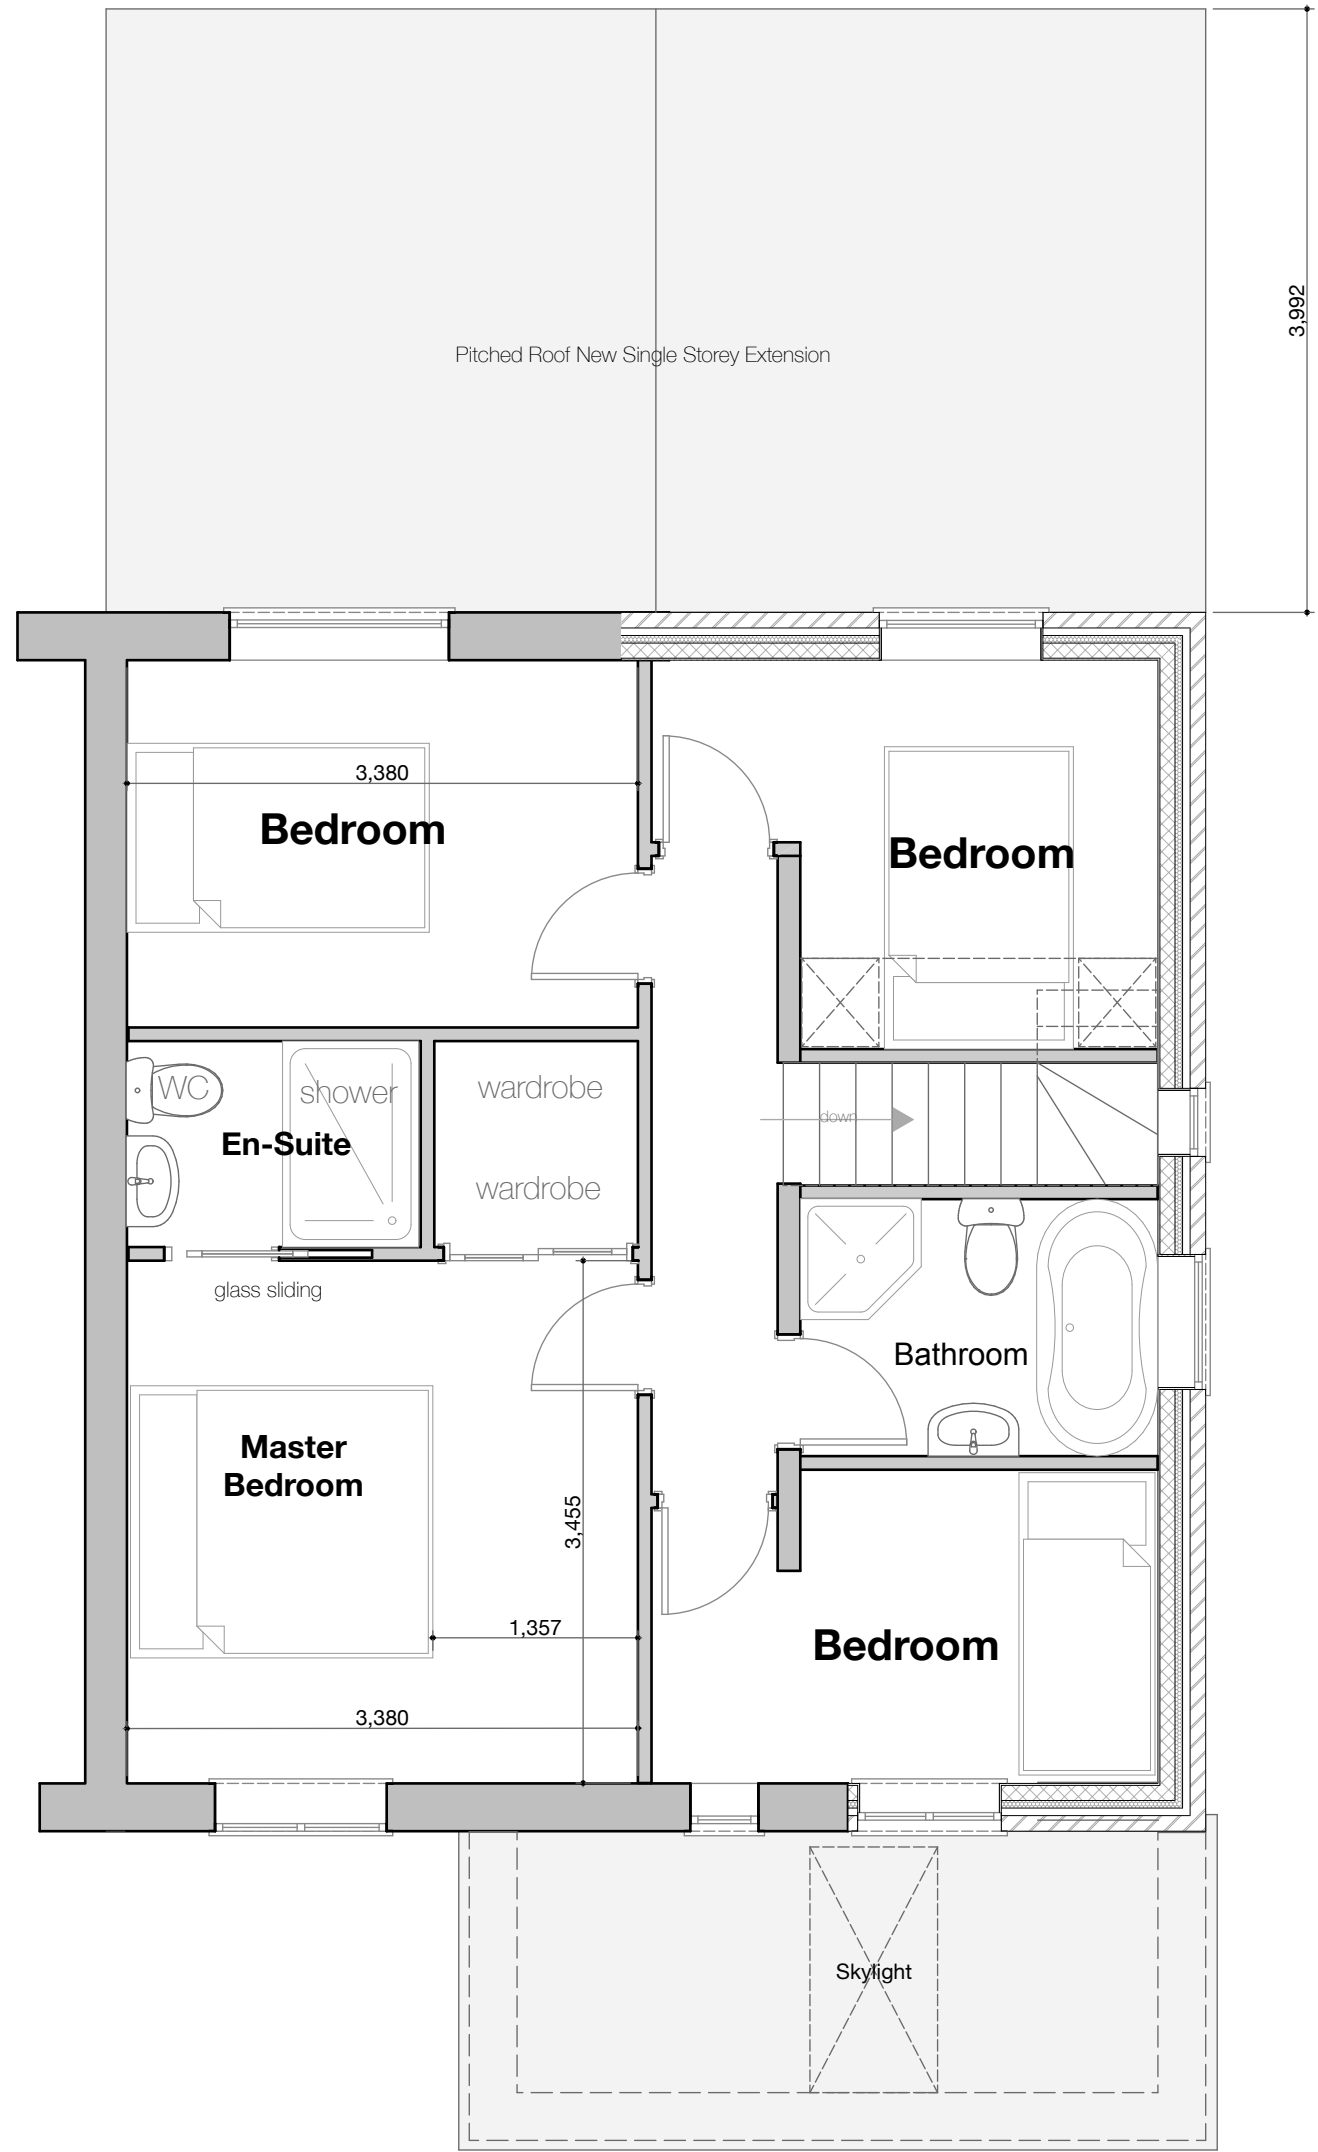


Proposed First Floor

Rev:A scale 1:100 @ A1

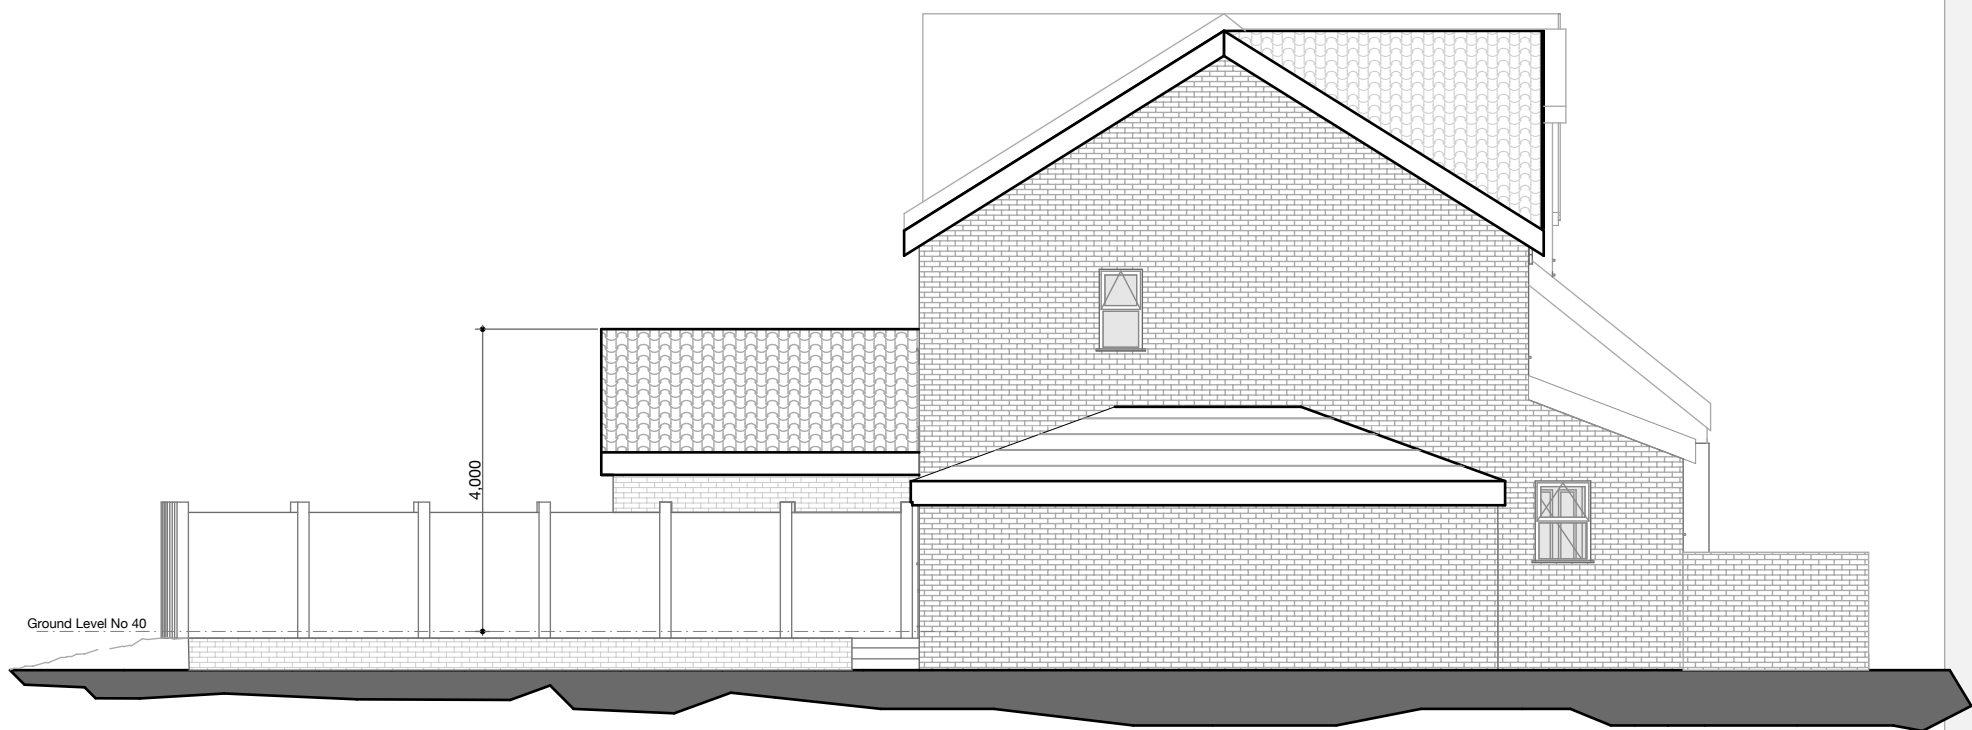

Proposed East Elevation

Rev:A scale 1:100 @ A1

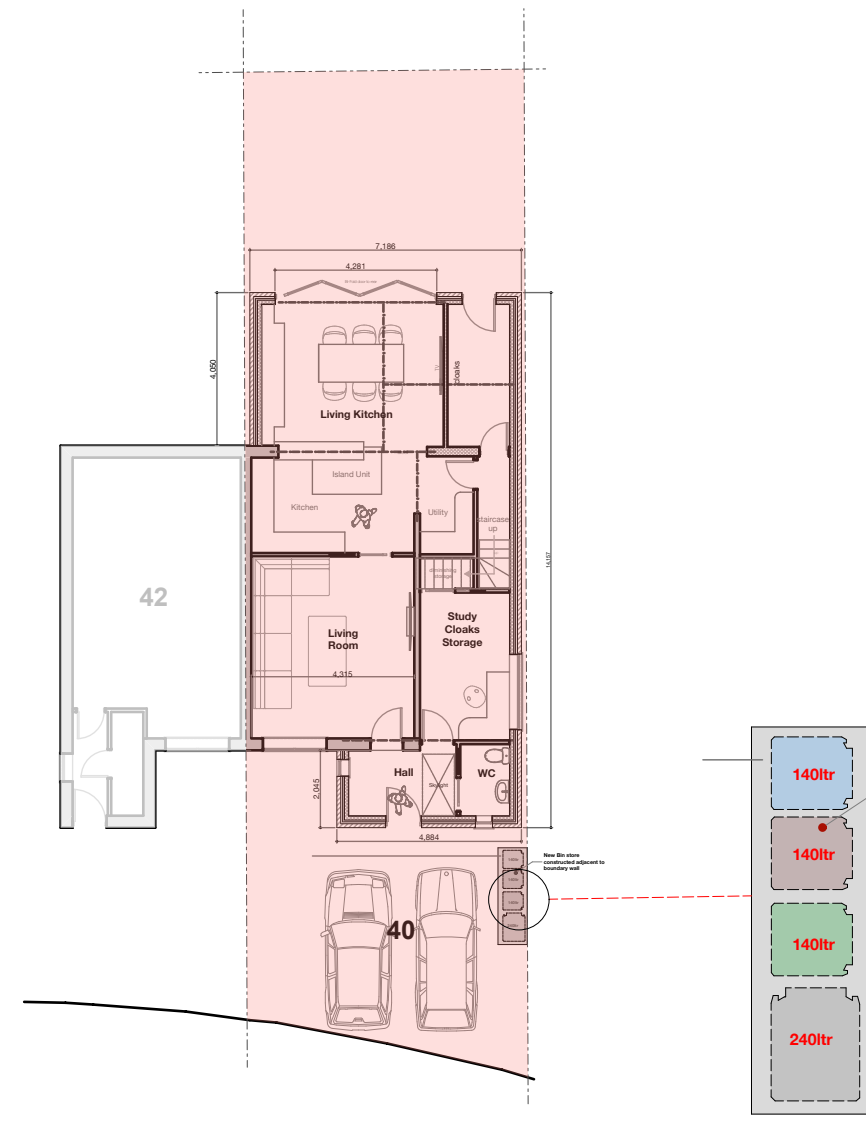

Proposed Site

Rev:A scale 1:200 @ A1

DESIGN

greentop
old mount road
marsden
HD7 6NN
T: 07545 696911
E: design.email@mac.com

A1

Architecture:Interiors:Project Management.

Client	Mr Paul Chalice
Job Title	40 Shetland Drive - Extensions
Site Address	40 Shetland Drive Radcliffe Manchester Lancs M26 4UH
Drawing Name	Proposed Plans & Elevations
Drawing Status	Planning Stage
Issue Date	02.09.2022
Drawing Scale	as indicated
Layout ID	P.002
Status	
Revision	B

Rev B: 02.09.22 Inclusion of Bin Storage Area to Front Elevation
Rev A: 10.08.22 Revised Scheme - Reduction of Extension to Rear and Front Elevations

New Bin store
constructed adjacent to
boundary wall
Constructed from
Natural Cedar weather
boarding onto timber
frame with lockable doors
all to final details
And approval with planning
department