


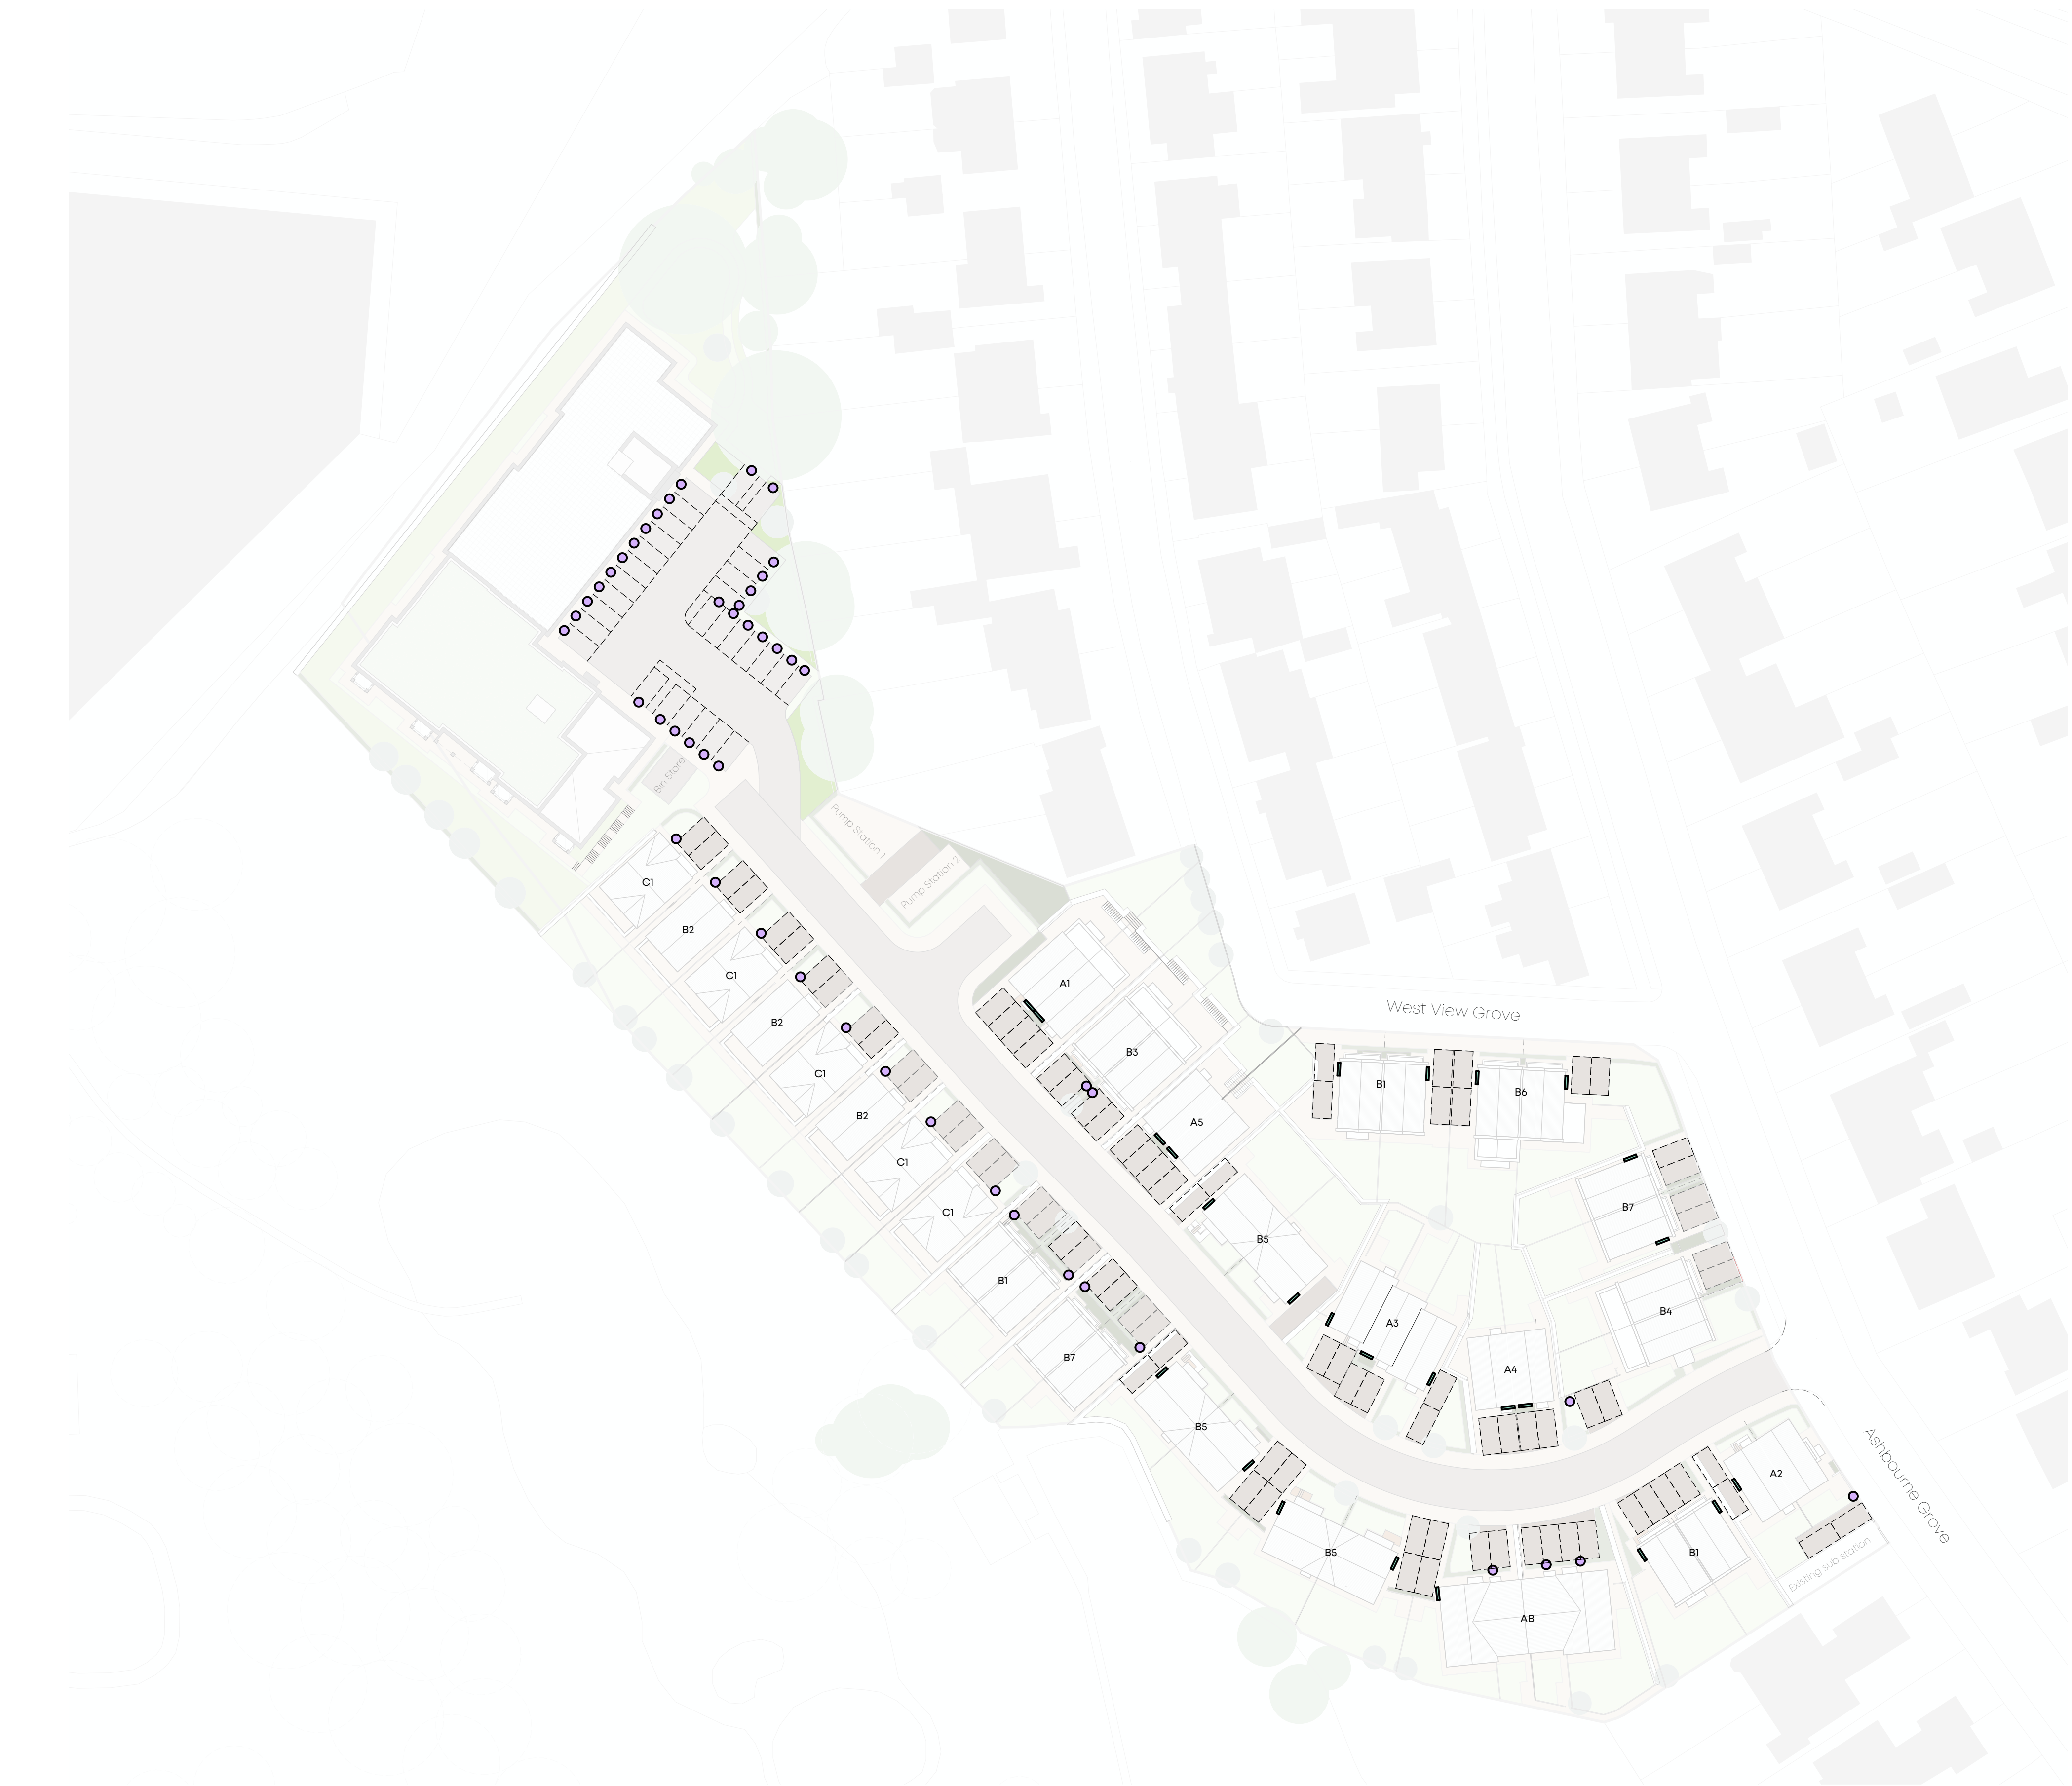

Proposed Site Plan-Site A-EV Charging

Key - EV Charging Points

- Post Mounted EVCP
- Wall Mounted EVCP

0m 10m 20m 30m 40m

VISUAL SCALE 1:500 @ A1

CLIENT:

Westshield Ltd.

PROJECT:

Proposed Residential Development
Ashbourne Grove, Stand Golf Club,
Whitefield, M45 7NL

DRAWING NUMBER:

23036-PJA-01-ZZ-DR-A-1208

DRAWING TITLE:

Proposed Site Plan - Site A - EV
Charging Plan

STATUS:

PLANNING

SCALE:

As indicated@A1

DATE:

30.04.26

BY:

CT

CHECKED:

SH

PADDOCK
JOHNSON

Studio 2, The Lyceum,
Bath Street, Port Sunlight,
Merseyside, CH62 4UJ
0151 643 1234
admin@paddockjohnson.com
www.paddockjohnson.com
Paddock Johnson Partnership
Limited. Registered in England
and Wales. No. 06684275