

Notes: This drawing is the copyright Paddock Johnson Partnership Limited and may not be used without their prior written consent. Written dimensions to be taken in preference to scaled dimensions. Due to the inaccuracies of scanning, scanned images should not be scaled.




B1 LwrGround
1:100

Indicative Lockers Provided			
Type	Description	Indicative Size	No.
Female			
BL F	Bottom Locker (golf bag)	400w x 500d x 1300h	65
TL F	Top Locker (stacked above, golf bag)	400w x 500d x 1300h	15
			80
Male			
BL M	Bottom Locker (golf bag)	400w x 500d x 1300h	153
TL M	Top Locker (stacked above, golf bag)	400w x 500d x 1300h	45
			198

Space Available for Future Provision			
Type	Description	Indicative Size	No.
Female			
TL F	Top Locker (stacked above, golf bag)	400w x 500d x 1300h	30
TL F 500	Top Locker (stacked above) 500	400w x 500d x 500h	20
			50
Male			
TL M	Top Locker (stacked above, golf bag)	400w x 500d x 1300h	108
			108


Total Locker Spaces Available			
Type	Description	Indicative Size	No.
Female			
BL F	Bottom Locker (golf bag)	400w x 500d x 1300h	65
TL F	Top Locker (stacked above, golf bag)	400w x 500d x 1300h	45
TL F 500	Top Locker (stacked above) 500	400w x 500d x 500h	20
			130
Male			
BL M	Bottom Locker (golf bag)	400w x 500d x 1300h	153
TL M	Top Locker (stacked above, golf bag)	400w x 500d x 1300h	153
			306

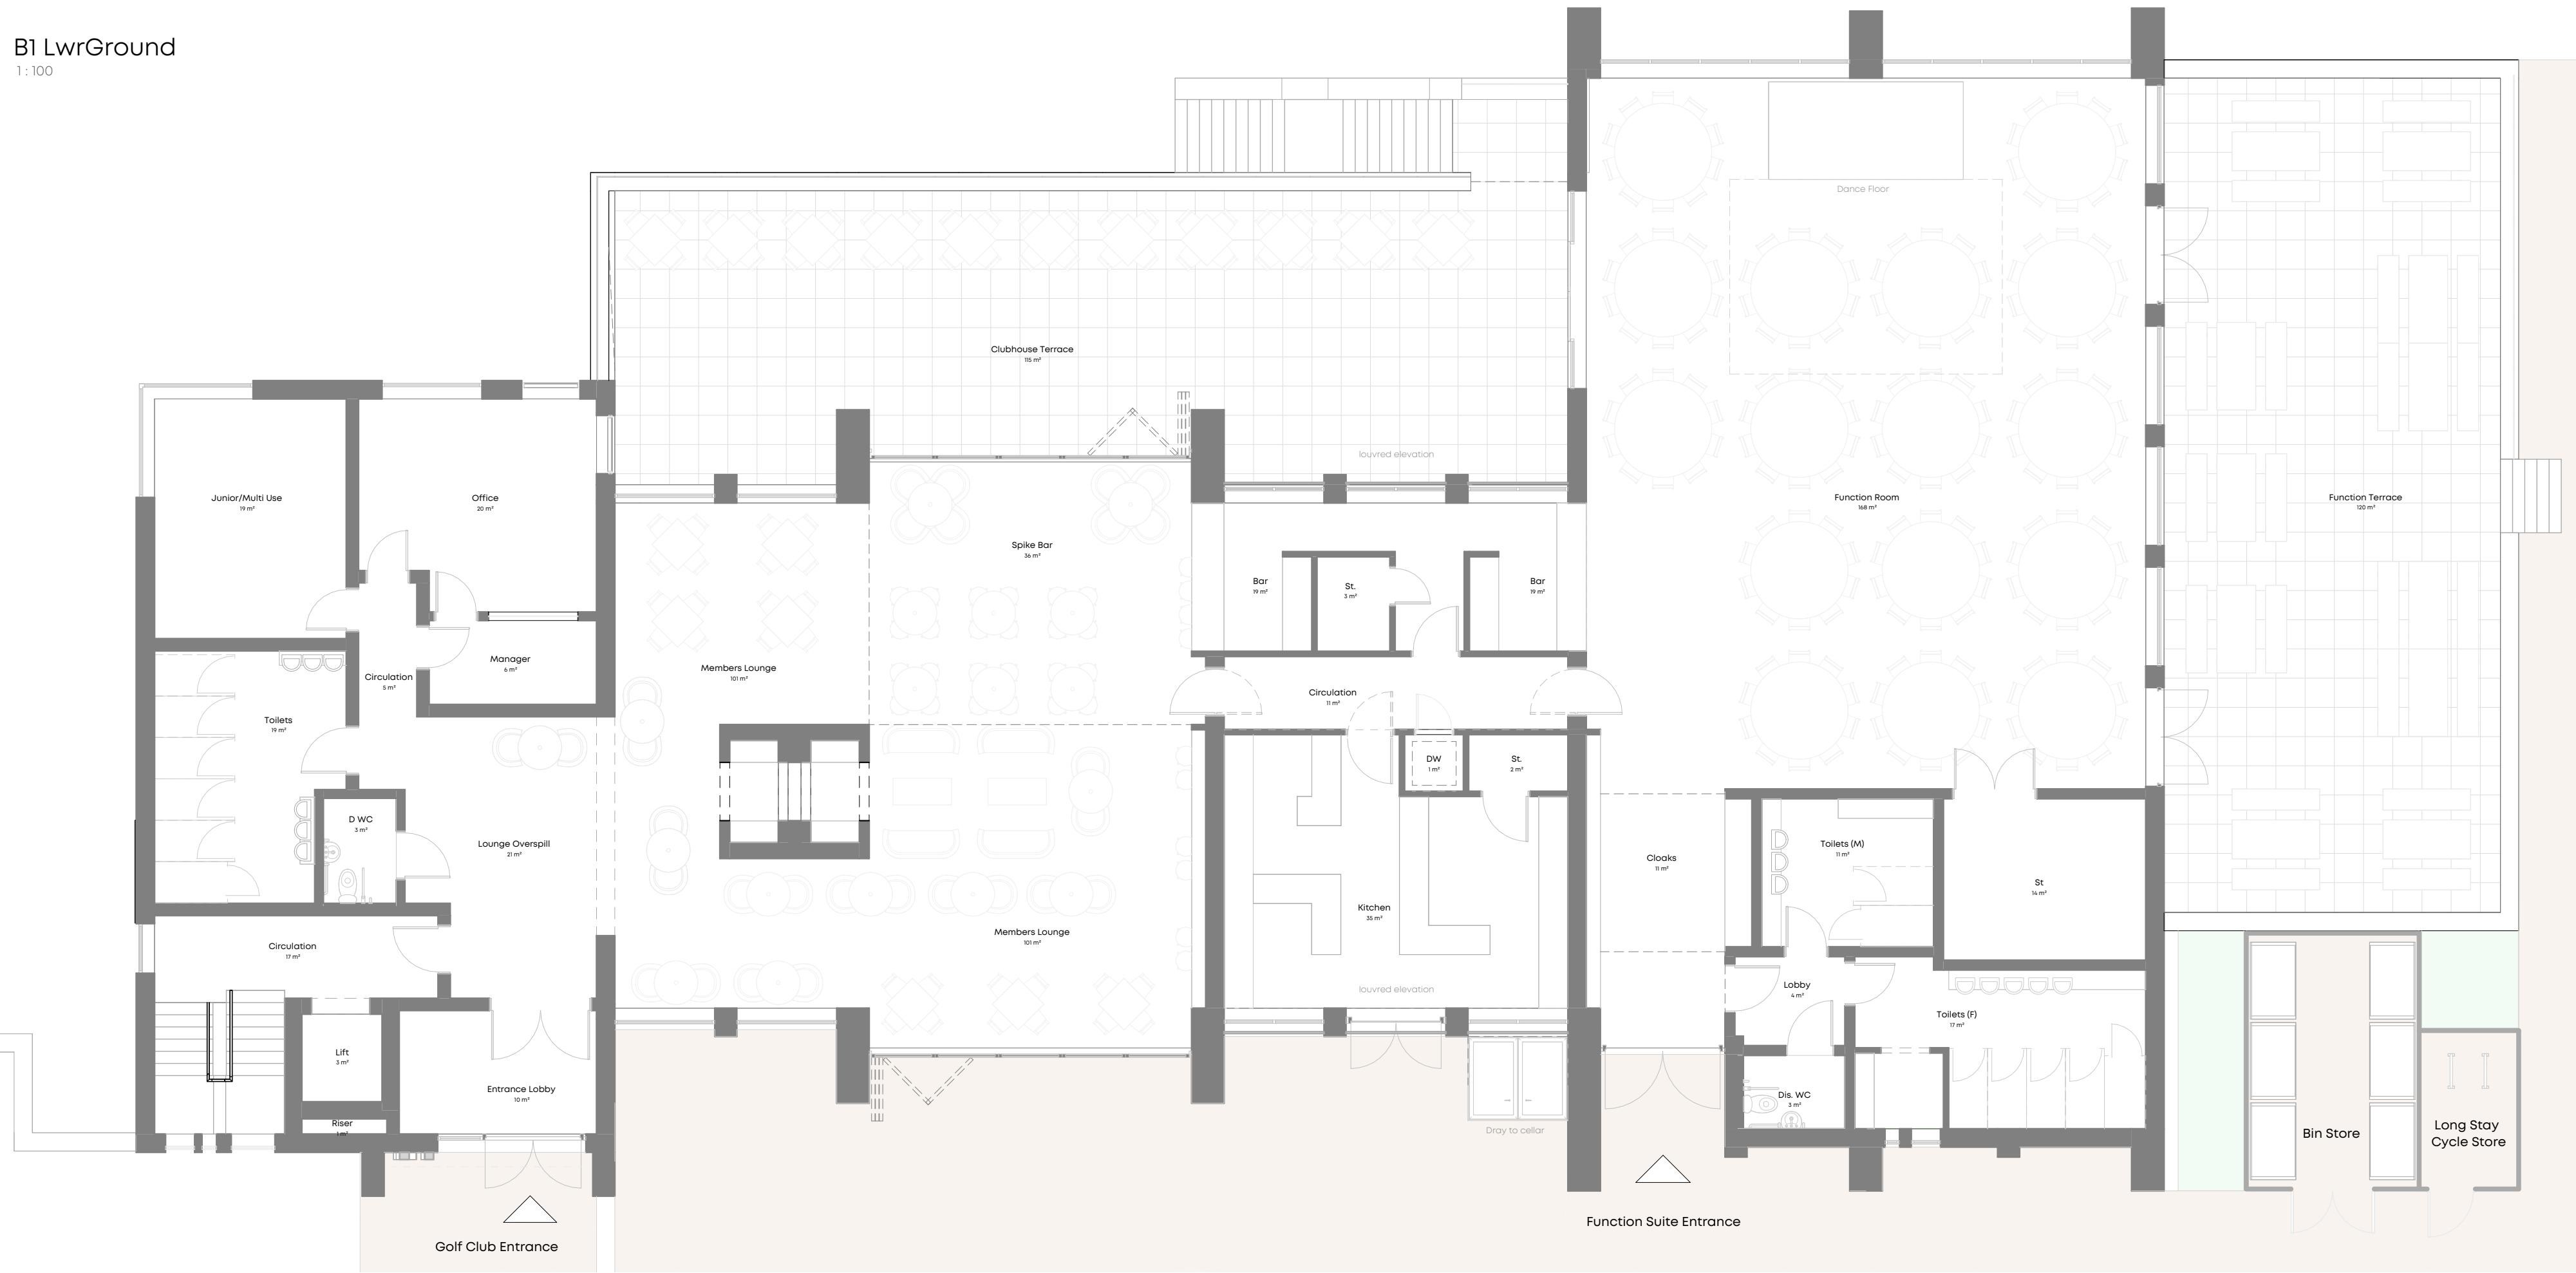

00 Ground
1:100

GEA		
Level	Area	Approx. Perimeter
B1 Lower Ground	489 m²	111 m
00 Ground Floor	664 m²	168 m
GEA Total	1,153 m²	279 m

*Excludes external terraces

 

VISUAL SCALE 1:100 @ A1

CLIENT:
Westshield Ltd.

PROJECT:
Proposed Golf Club
Ashbourne Grove, Stand Golf Club,
Whitefield, M45 7NL

DRAWING NUMBER:
23036-PJA-CH-ZZ-DR-A-2000-W

DRAWING TITLE:
Proposed Floor Plans

STATUS:
PLANNING

PADDOCK
JOHNSON

Studio 2, The Lyceum,
Bath Street, Port Sunlight,
Merseyside, CH62 4UJ
0151 643 1234
admin@paddockjohnson.com
www.paddockjohnson.com
Paddock Johnson Partnership
Limited. Registered in England
and Wales. No. 06684275