

1 south west (front) elevation
Scale: 1:100

00 Ground
121725

B1 LwrGround
118725



2 south east (side) elevation
Scale: 1:100

00 Ground
121725

B1 LwrGround
118725



3 north west (side) elevation
Scale: 1:100

00 Ground
121725

B1 LwrGround
118725




4 north east (rear) elevation
Scale: 1:100

00 Ground
121725

B1 LwrGround
118725



Notes:				This drawing is the copyright Paddock Johnson Partnership Limited and may not be used without their prior written consent. Written dimensions to be taken in preference to scaled dimensions. Due to the inaccuracies of scanning, scanned images should not be scaled.	
+	REV:	DATE:	DESCRIPTION:	BY:	
	A	11.06.24	Drawing amended following meeting with encloser	OM	
	B	29.11.24	Drawing revised following client comments	OM	
	C	17.02.25	Amendments made to roof to provide deck access following client request	CT	
	D	23.04.25	Revised to align with client's feedback	CT	
	E	11.06.25	Revised to reduce building volume/area	CT	
	F	16.06.25	Revision bar added.	CT	
	G	18.06.25	First floor level omitted	CT	
	H	30.07.25	Omission of timber element to rear elevation of office/junior/multi use rooms	CT	
	J	31.10.25	Revised following client comments	CT	
	K	20.11.25	Planning status issue	EG	
	L	30.04.26	Long-stay cycle store added. Bin store reorganised.	CT	

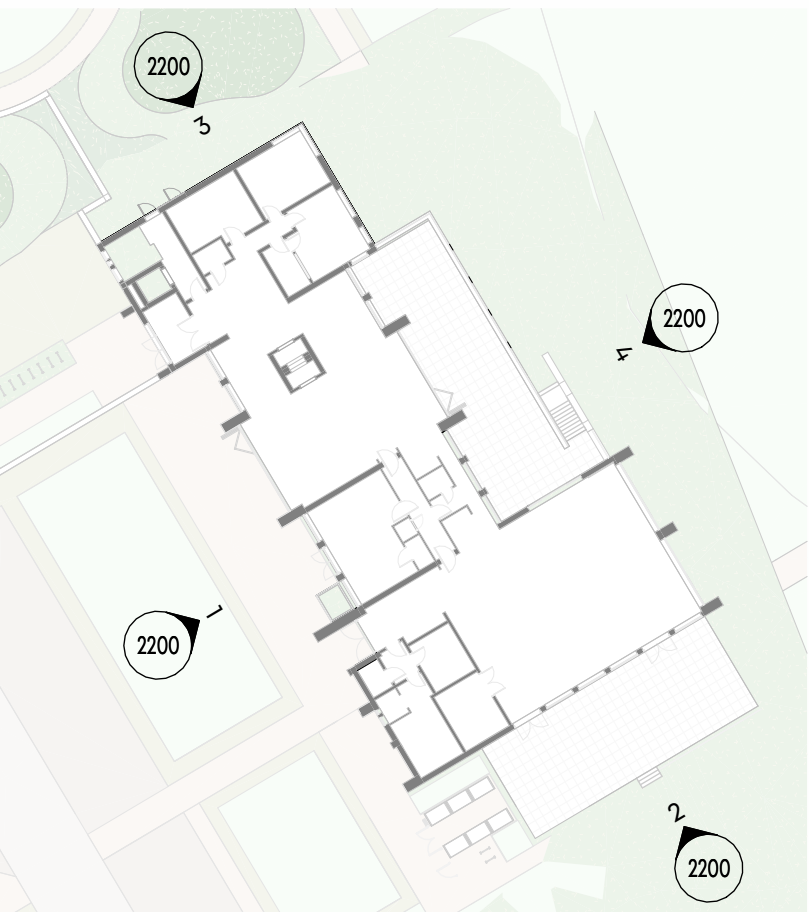

KeyPlan_Elevations

1:500

0m 2m 4m 6m 8m

VISUAL SCALE 1:100 @ A1

CLIENT:		PADDOCK JOHNSON	
Westshield Ltd.			
PROJECT:			
Proposed Golf Club Ashbourne Grove, Stand Golf Club, Whitefield, M45 7NL			
DRAWING NUMBER:		Studio 2, The Lyceum, Bath Street, Port Sunlight, Merseyside, CH62 4UJ 0151 643 1234 admin@paddockjohnson.co.uk www.paddockjohnson.com Paddock Johnson Partnership Limited. Registered in England and Wales. No. 06684275	
23036-PJA-CH-ZZ-DR-A-2200-L			
DRAWING TITLE:			
Proposed Elevations			
STATUS:			
PLANNING			
SCALE:			
As indicated@A1			
DATE:			
29.11.24			
BY:			
OM			
CHECKED:			
SH			