


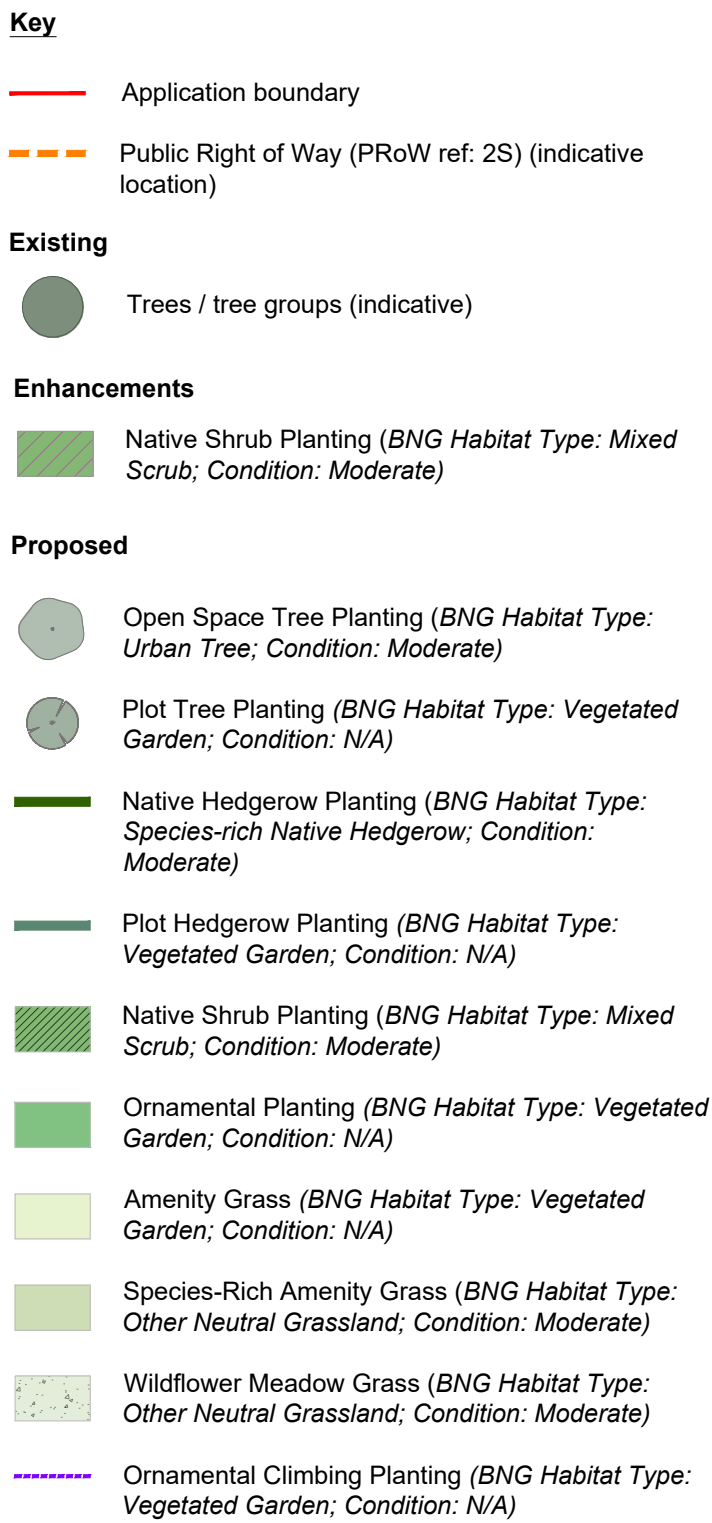

Notes:
To be read in conjunction with:

- Boundary Treatments Plan (Paddock Johnson ref: 23036-PJA-01-ZZ-DR-A-1202-B)
- Finished Levels and Retaining Walls Masterplan (AJP ref: SGC-AJP-XX-00-DR-C-1400-P07)


 Reproduced by permission of Ordnance Survey on behalf of Her Majesty's Stationery Office.
 © Crown Copyright and database right 2025. All rights reserved.
 OS licence number: 100022432

Updated with latest site plan, AIA and comments received from LPA	WJ	KD	29/04/25
Description	Drawn	Approved	Date



Project

Stand Golf Club, Bury

Landscape Masterplan - Site A

Drawing Number
010858.01.001A

Scale 1:500 @ A1	Date 12/11/2025
Drawn AL	Checked KD Approved KD