



All dimensions to be checked on site by user - any discrepancies, errors or omissions to be reported to the Client before / during the course of the works. In the absence of a structural survey any structural issues and/or defects identified before or during the course of the works is to be reported to the Client. This drawing has been produced for Planning Approval only and does not constitute full working drawings for the building regulations approval.

Rev.	Description	Date	By

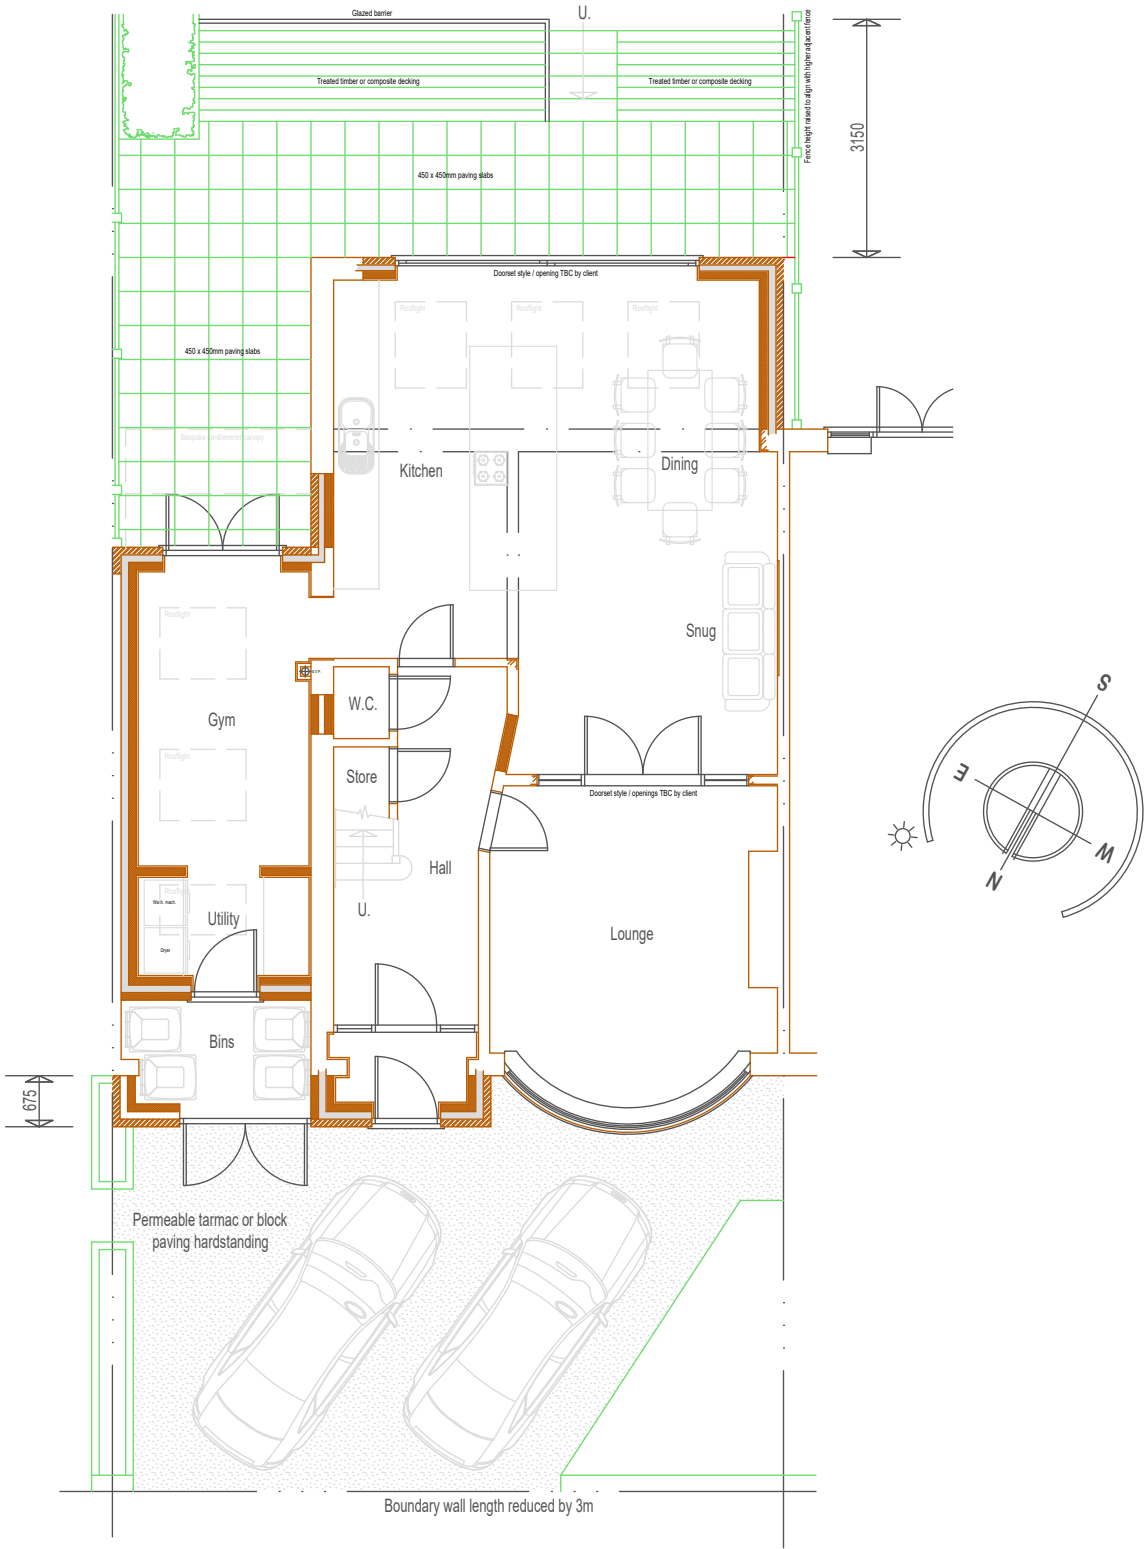

PROPOSED GRD. FLOOR PLAN

Scale bar 1 : 100

 

JPL Design and Construct Ltd.
www.jpldesignandconstruct.co.uk
E-mail jp@jpldesignandconstruct.co.uk
12, Ormskirk Close, Seddons Farm,
Bury, BL8 2JG
Telephone 0161 272 0643

Client Mr. & Mrs. A. Hutchinson
Site 5, Standing Ave., Bury, BL8 2DT
Project Rear and Side Single Storey Extensions
Title Proposed Ground Floor Plan

All drawings are the Copyright of JPL Design and Construct Ltd. This drawing may not be copied by any 3rd. party without prior permission.

Scale at A3 As stated
Project no. HUT0001
Date 22.02.22.
Drawing no. L02
Revision