



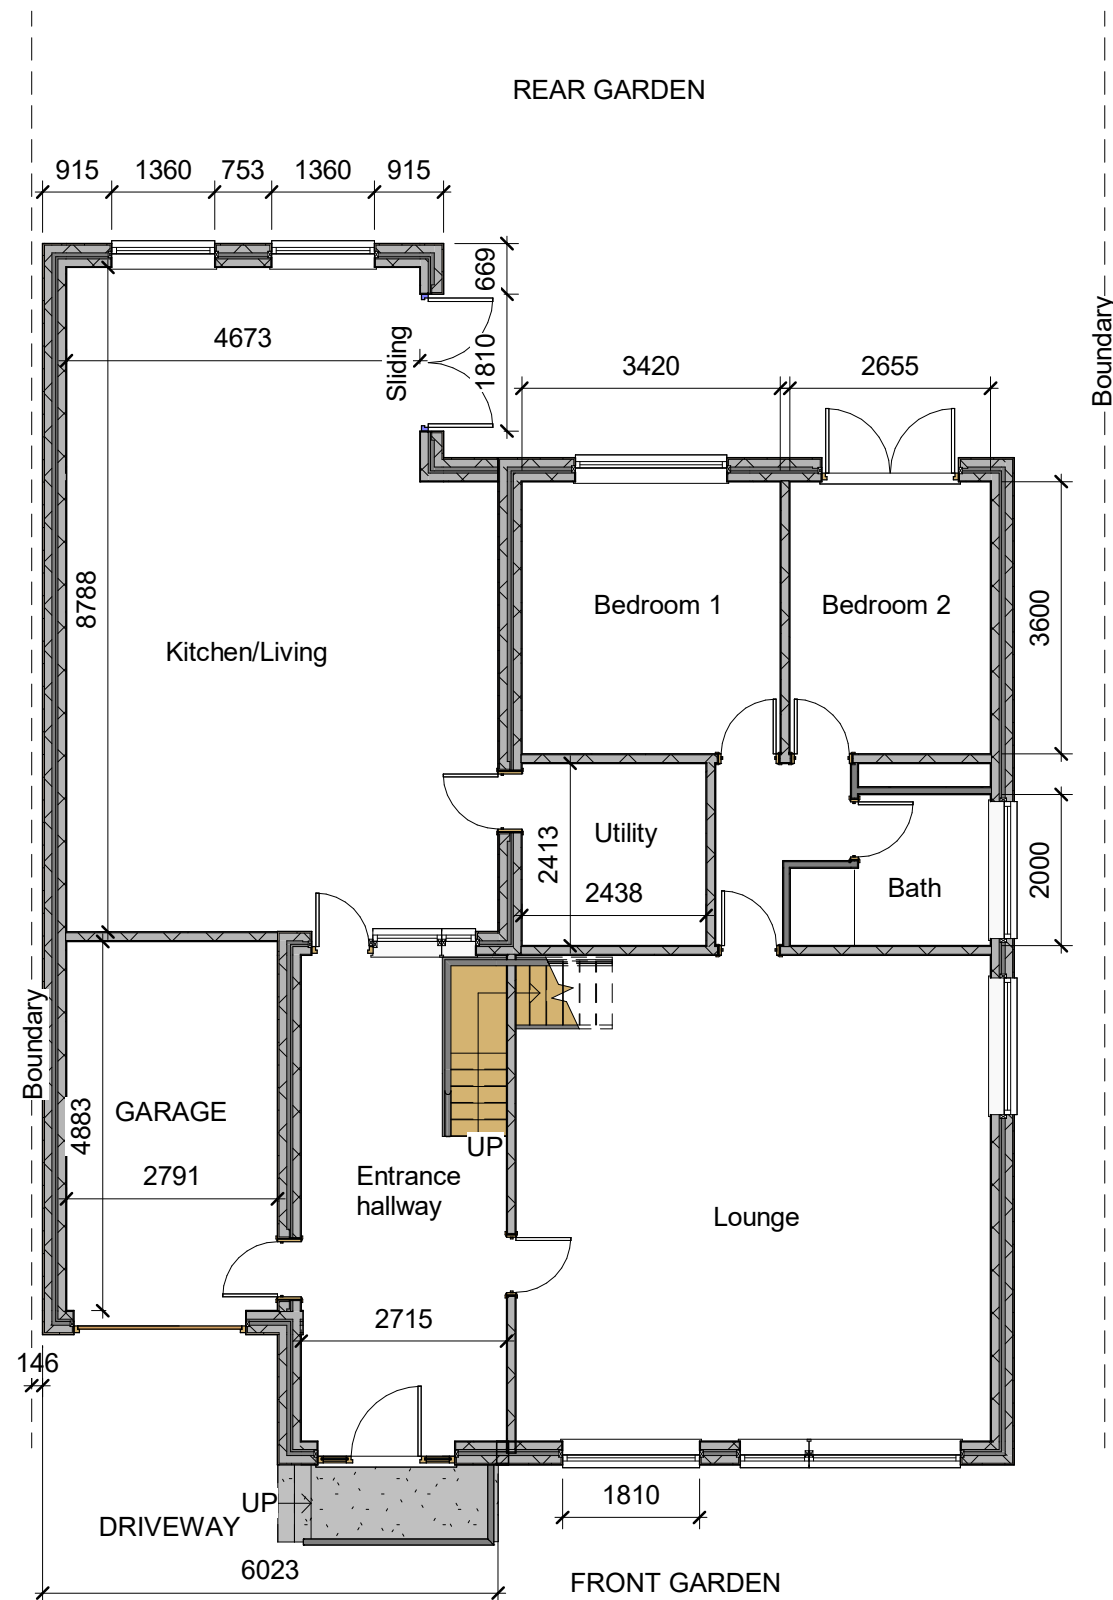

1 Ground
1 : 100

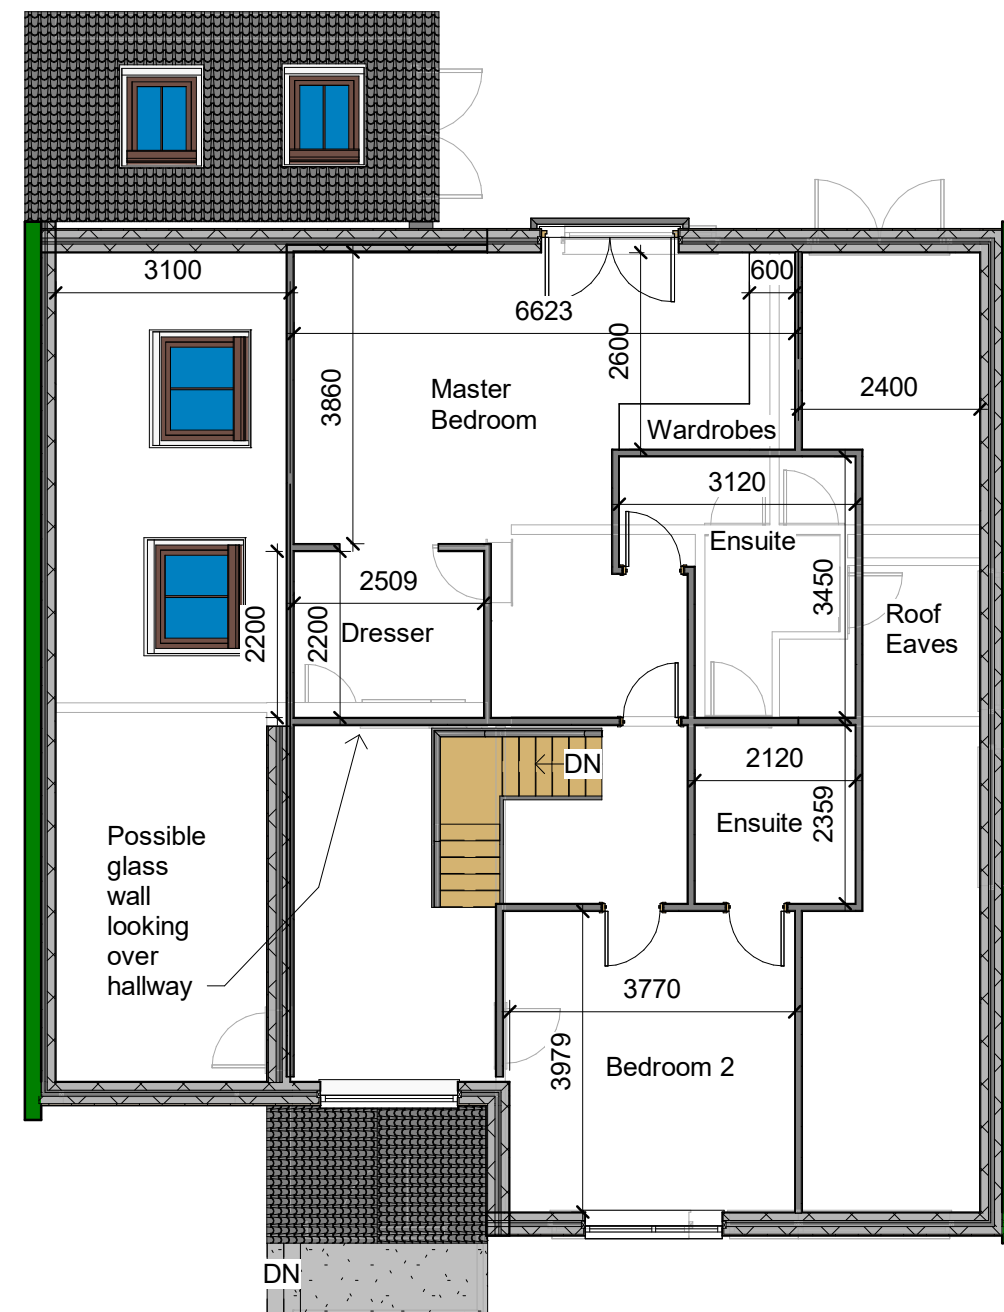

2 First Floor
1 : 100



Rlmdevelopmentplans@yahoo.com

PROJECT
Extension & Roof Raise

SHEET
Proposed Floor Plan

CLIENT
11 Ashborne Drive

Date	Project number	Scale (@ A3)
Issue Date	Project Number	1 : 100
Drawn by	DRAWING NUMBER	REV
Author	B101	
Checked by		
Checker		