



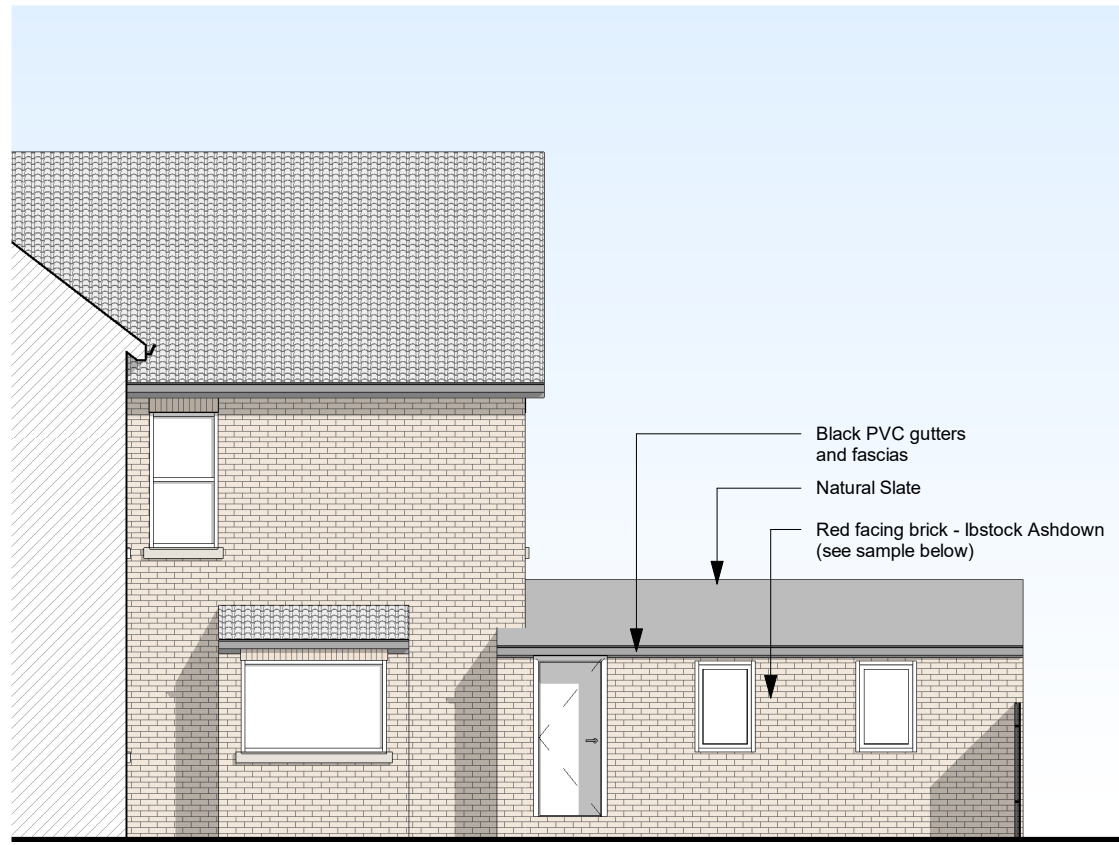



4 Proposed South-West Elevation
1:100

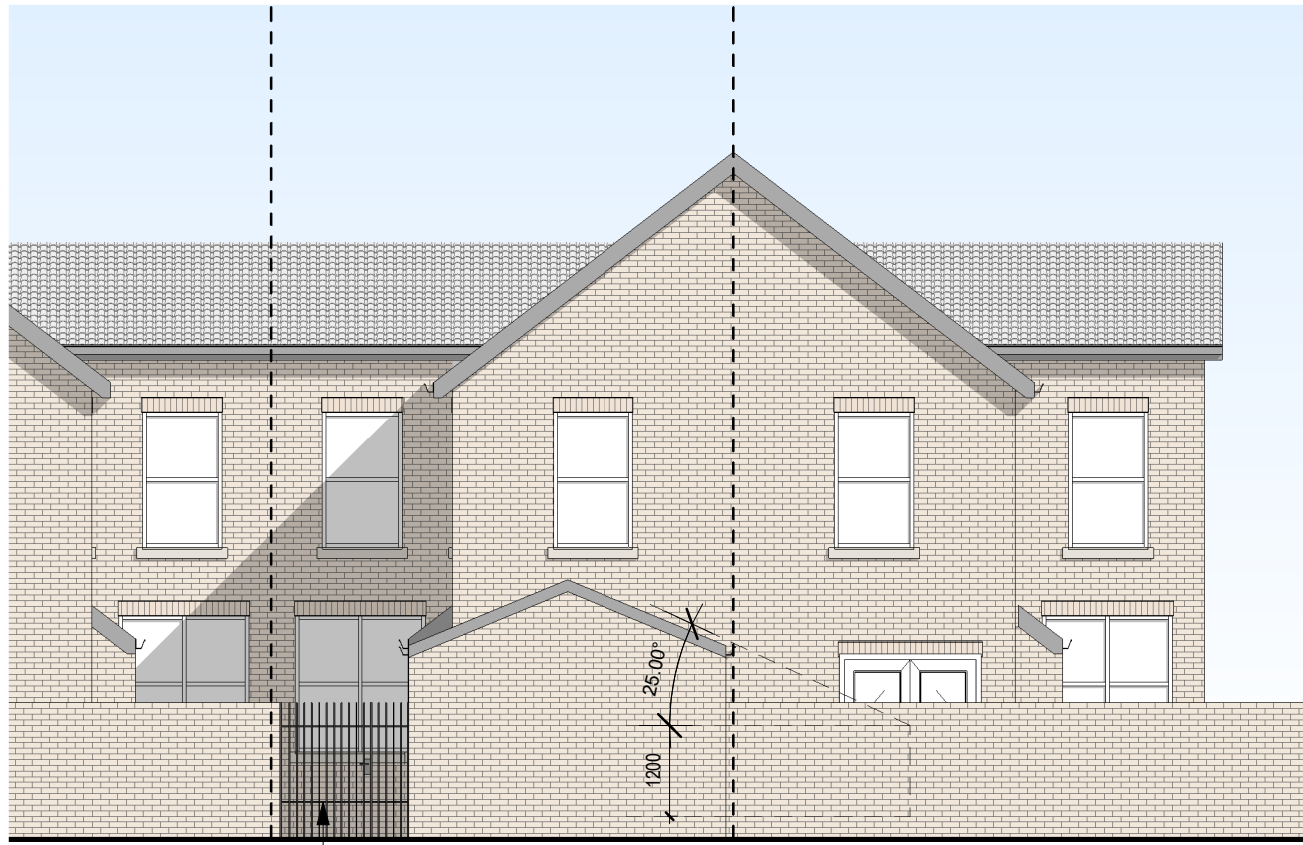


3 Proposed South-East Elevation
1:100




2 Proposed North-East Elevation
1:100

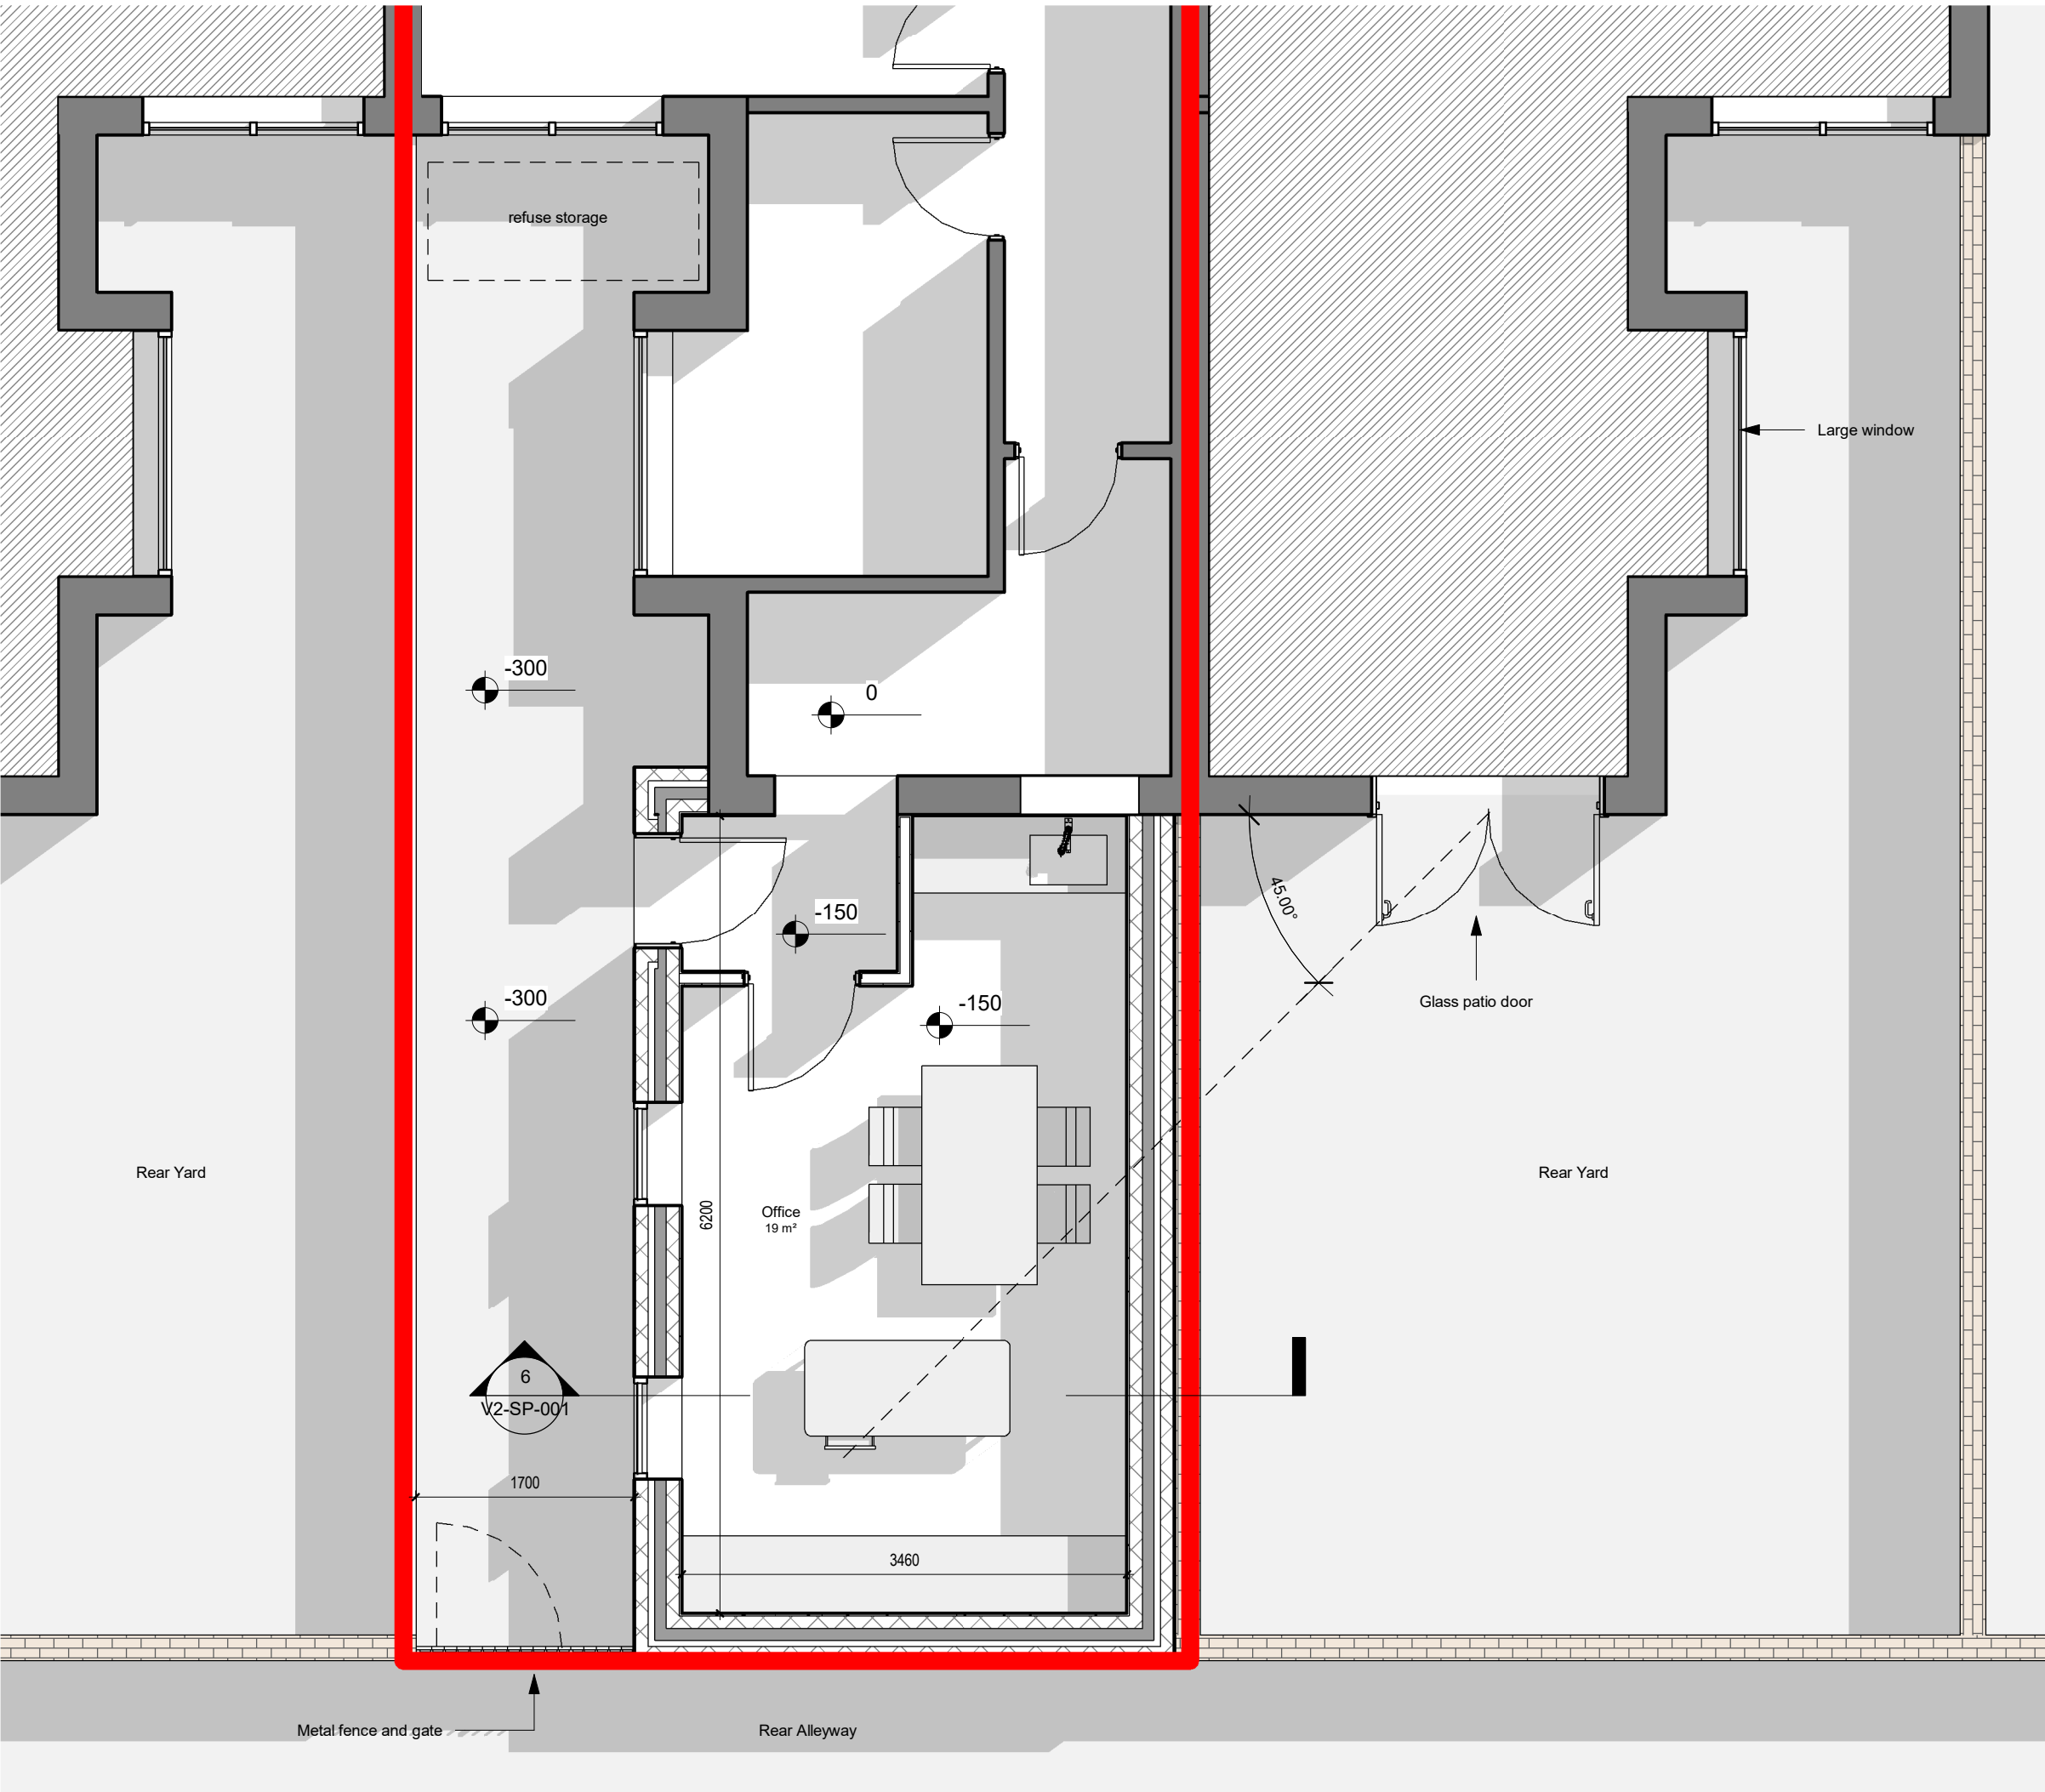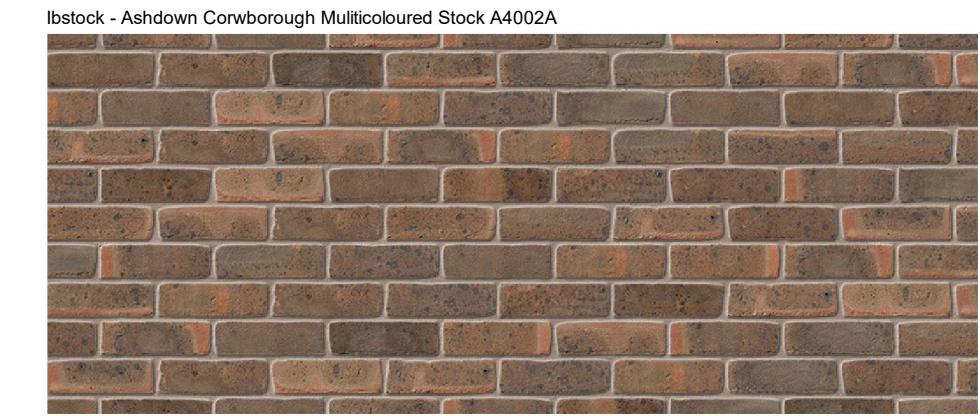

1 Proposed - Ground Floor
1:50

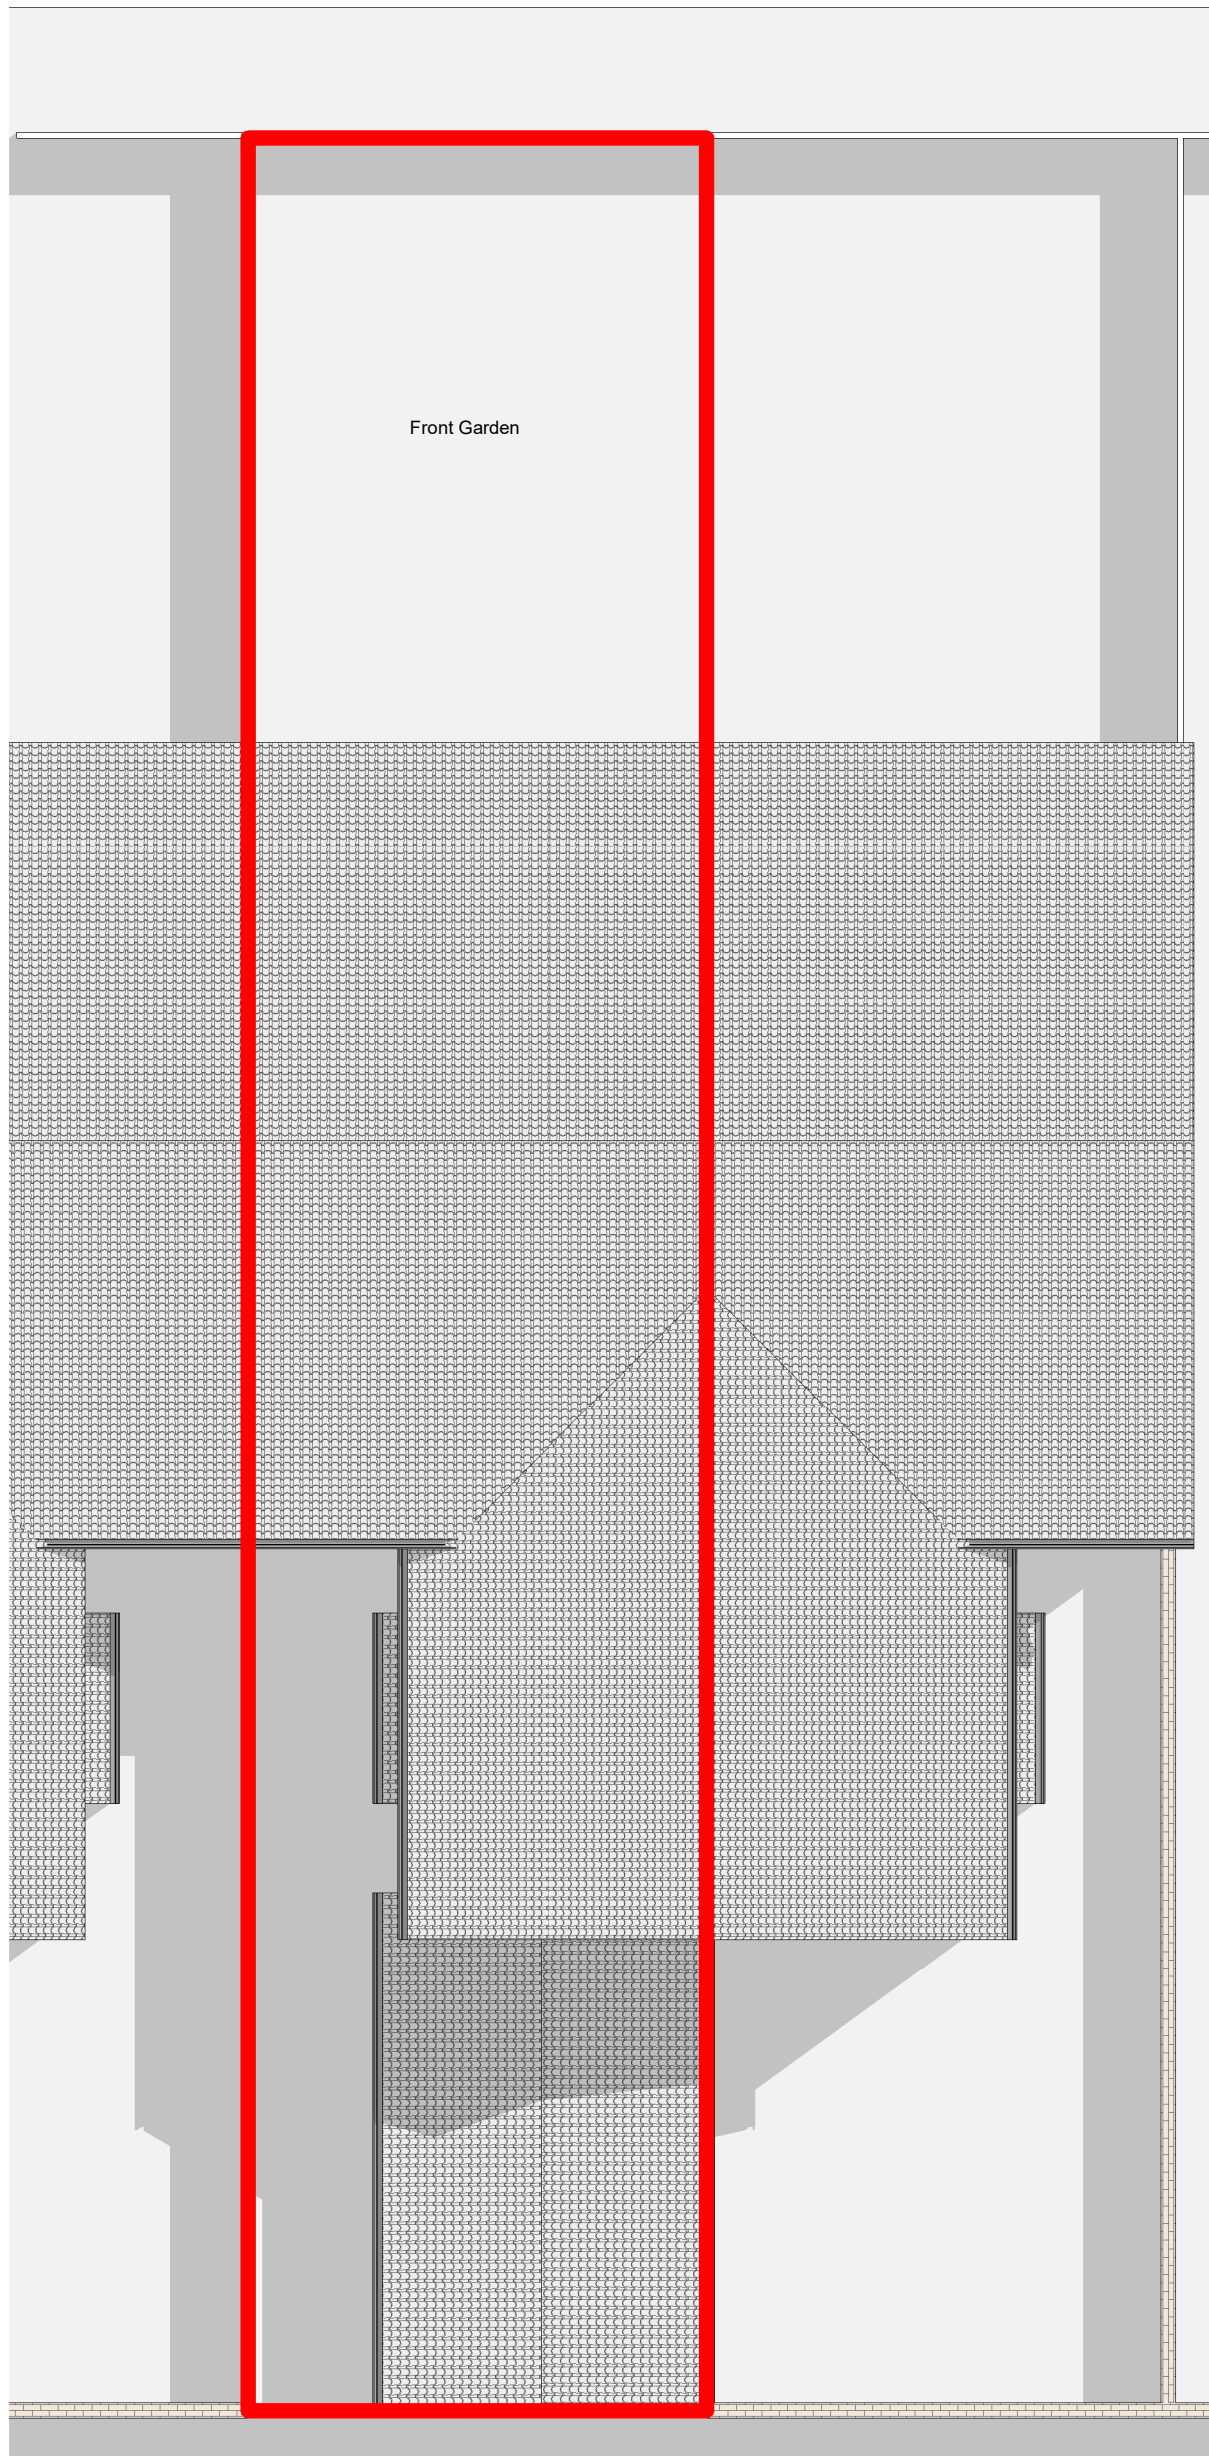

5 Proposed - Site Plan
1:100

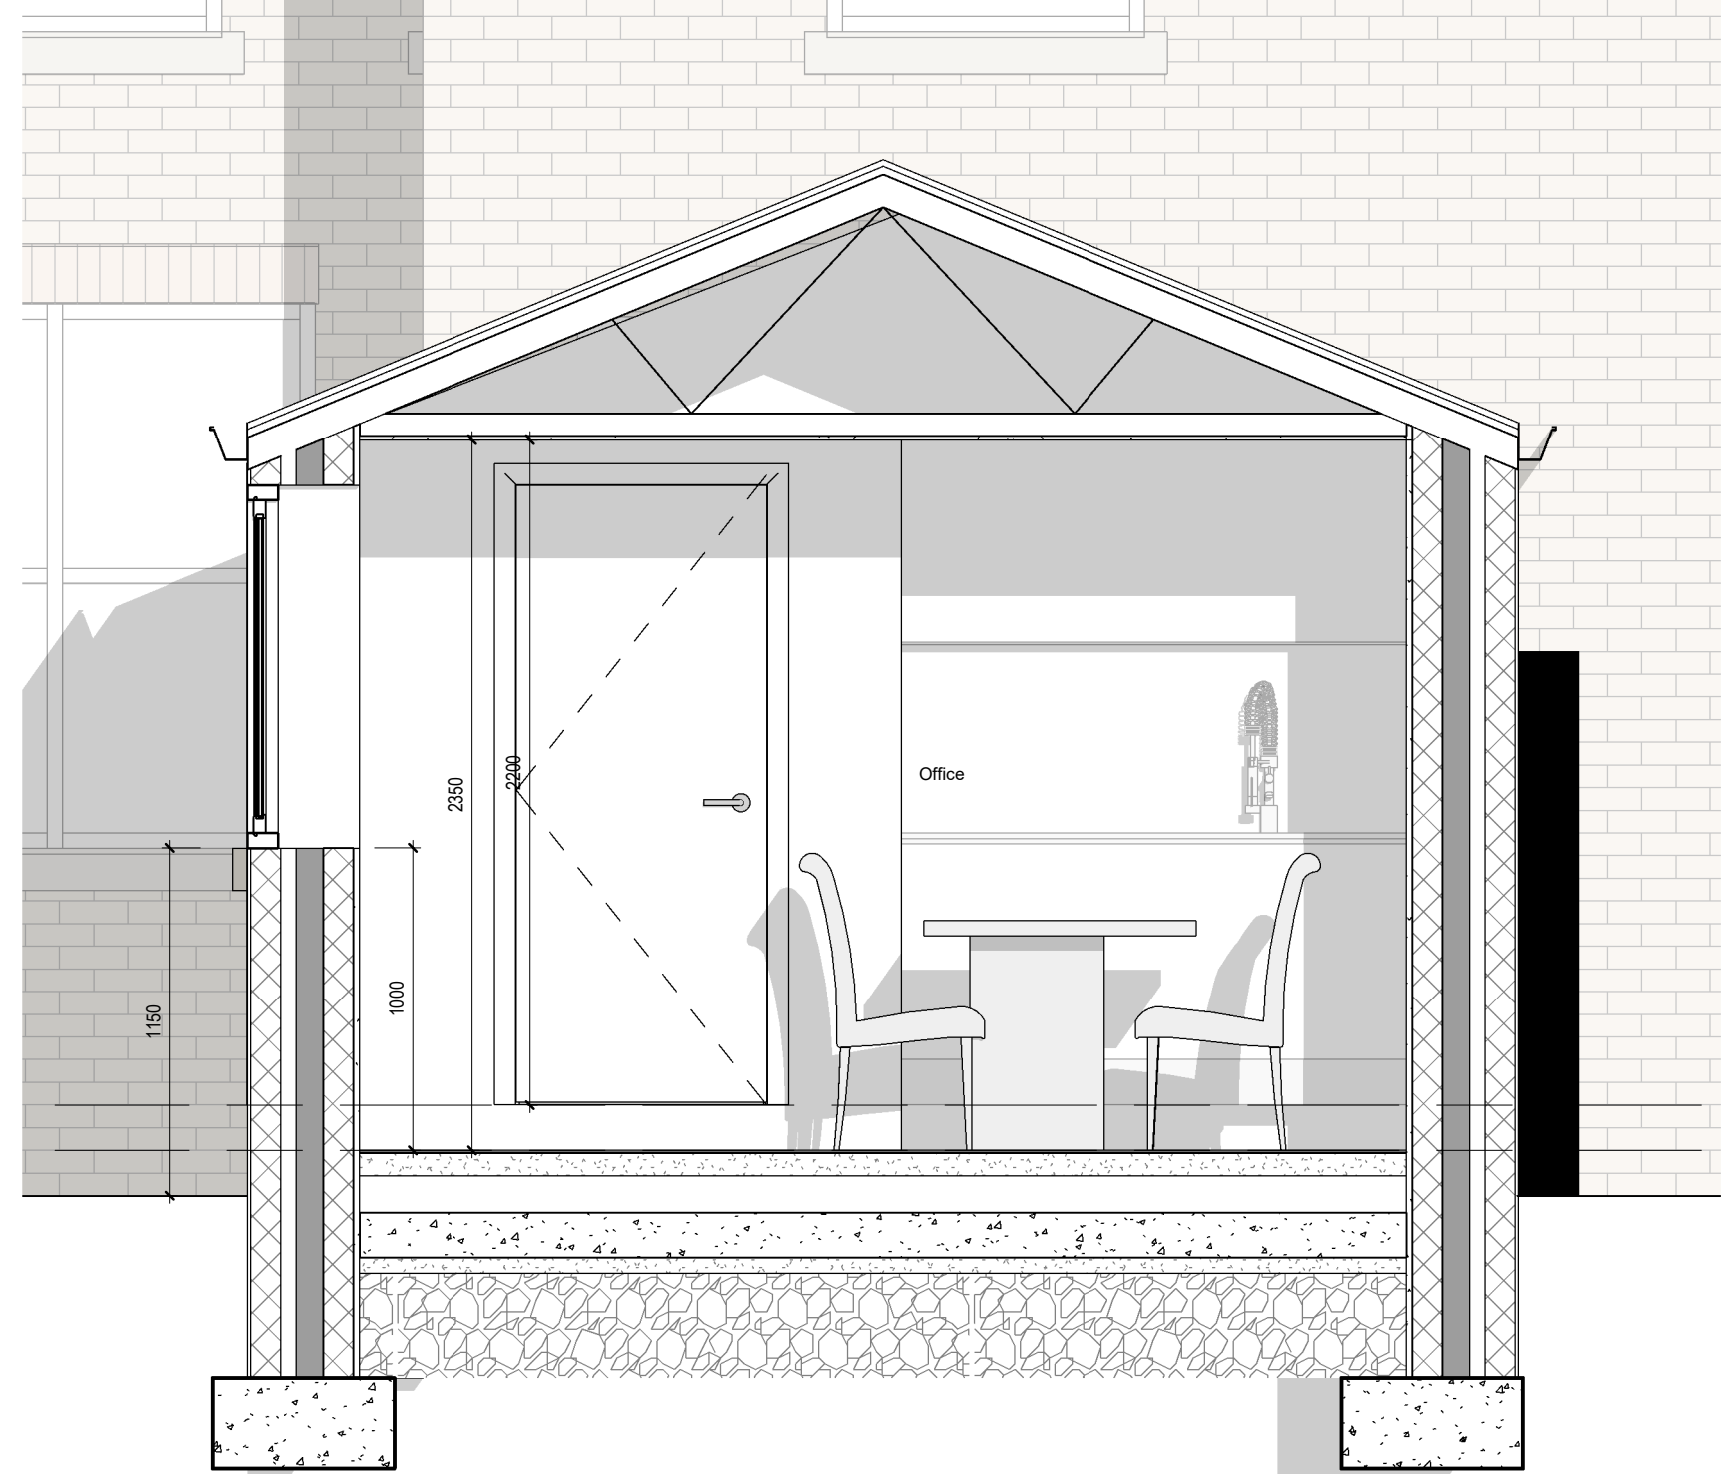

6 Section 1
1:25

Ground Floor 0
Extension -150



P 1 09/10/25 Revised to planning comments
rev date description

project
House Re-Model
location
169 Bury New Rd, Whitefield,
Manchester M45 6AB
client
Hairsolved

Zub
ARCHITECTURE
www.zub-architecture.co.uk



drawing title
Proposed Plans
dwg purpose
scale As indicated
@ sheet size A1 rev date 09/10/25
job number V2-SP-001 drawing number P1 revision

OPTION	DRAWING NUMBER
V2-SP-001	