




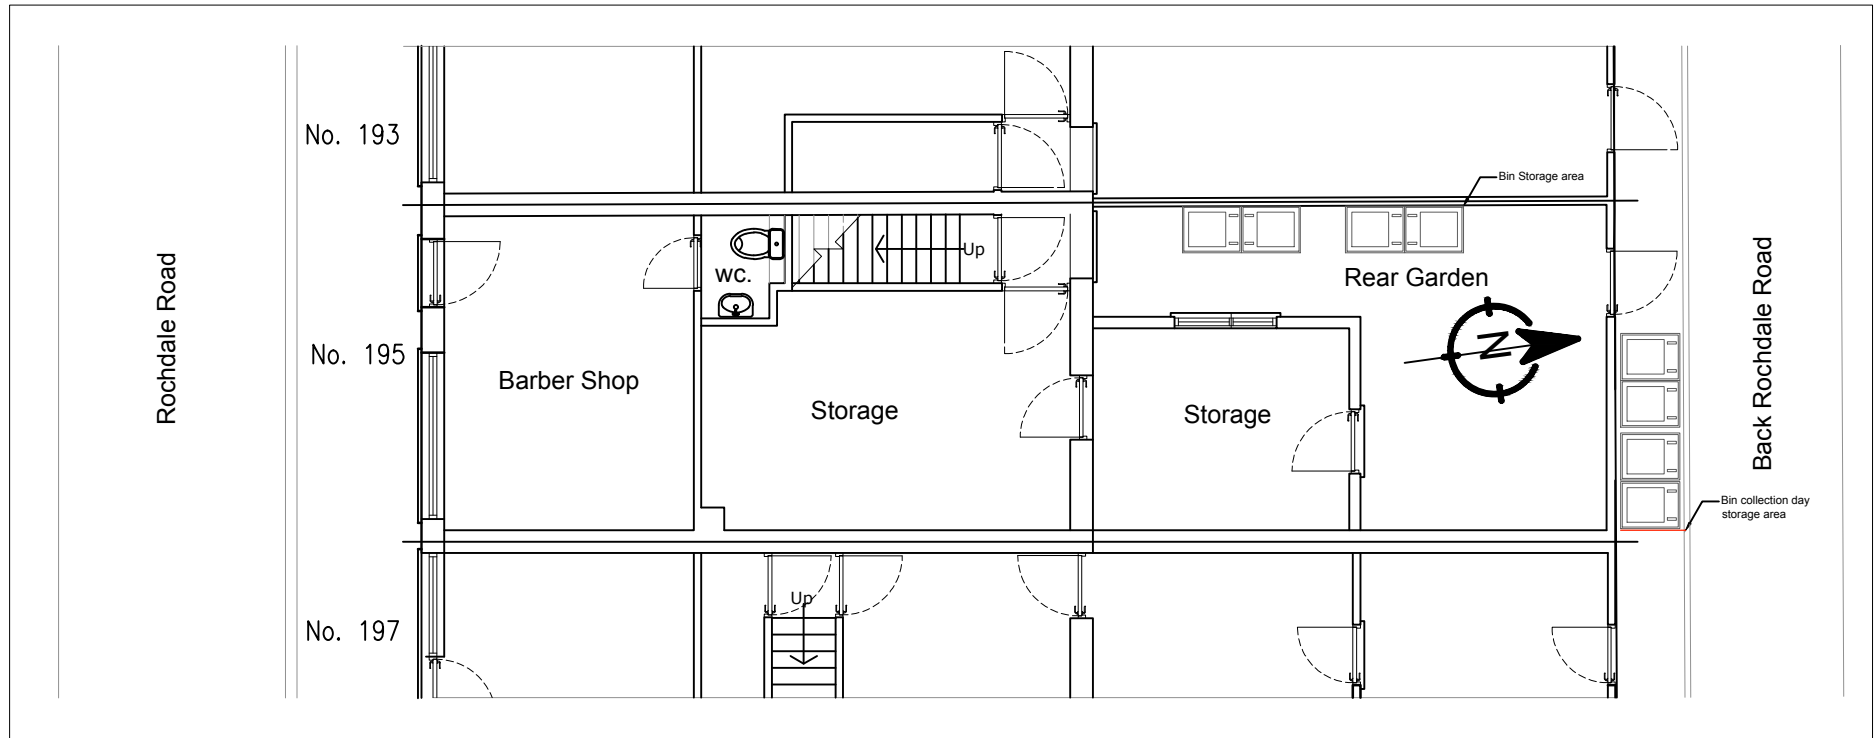


EXISTING GROUND FLOOR PLAN
SCALE 1:100

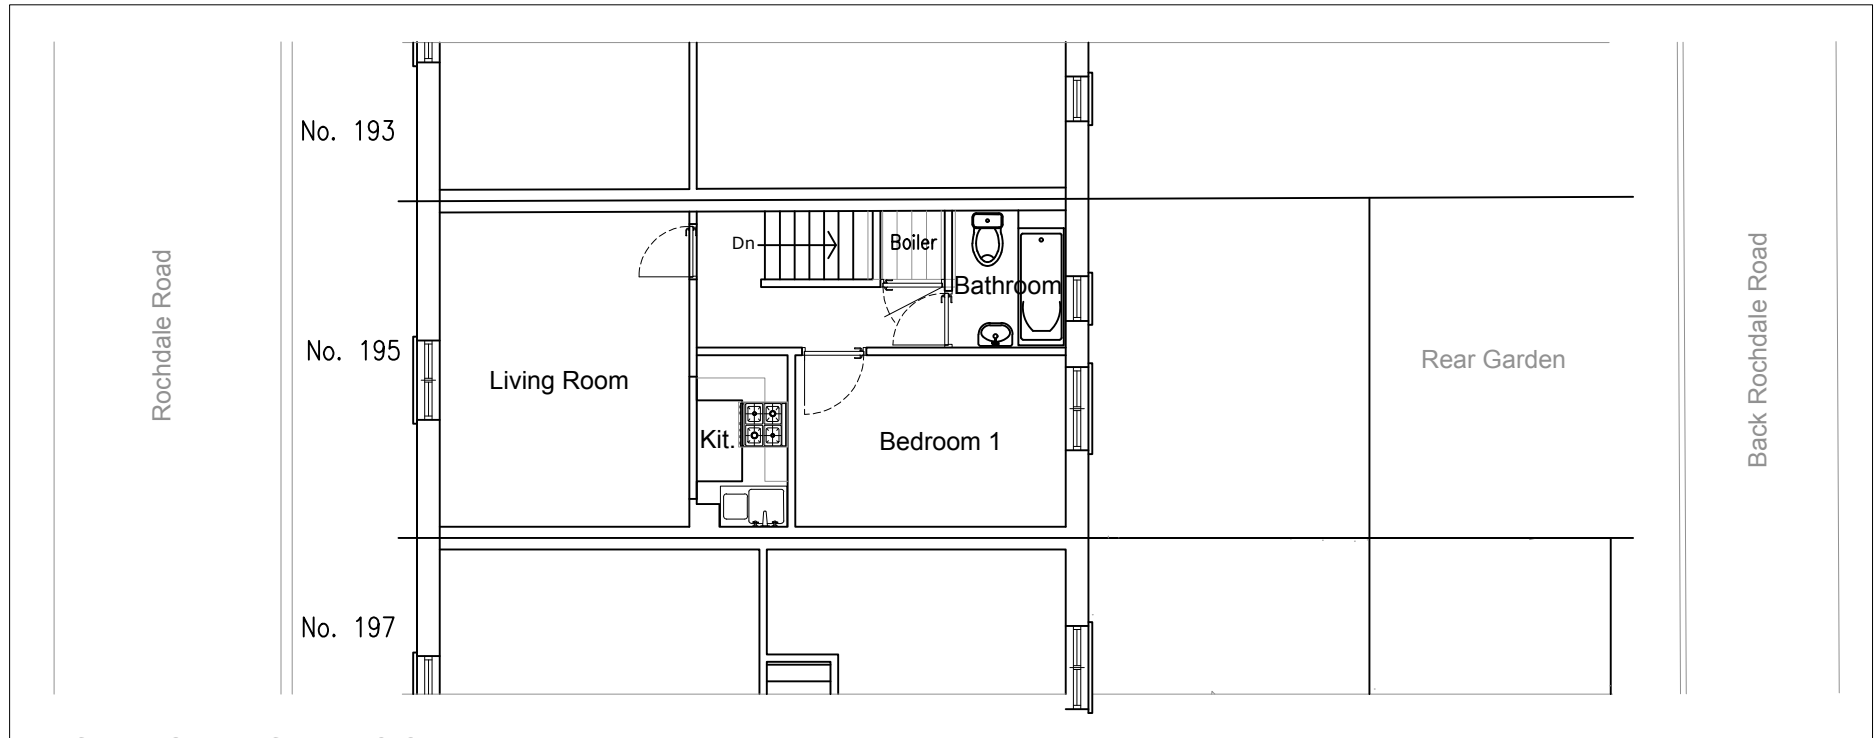


EXISTING FIRST FLOOR PLAN
SCALE 1:100

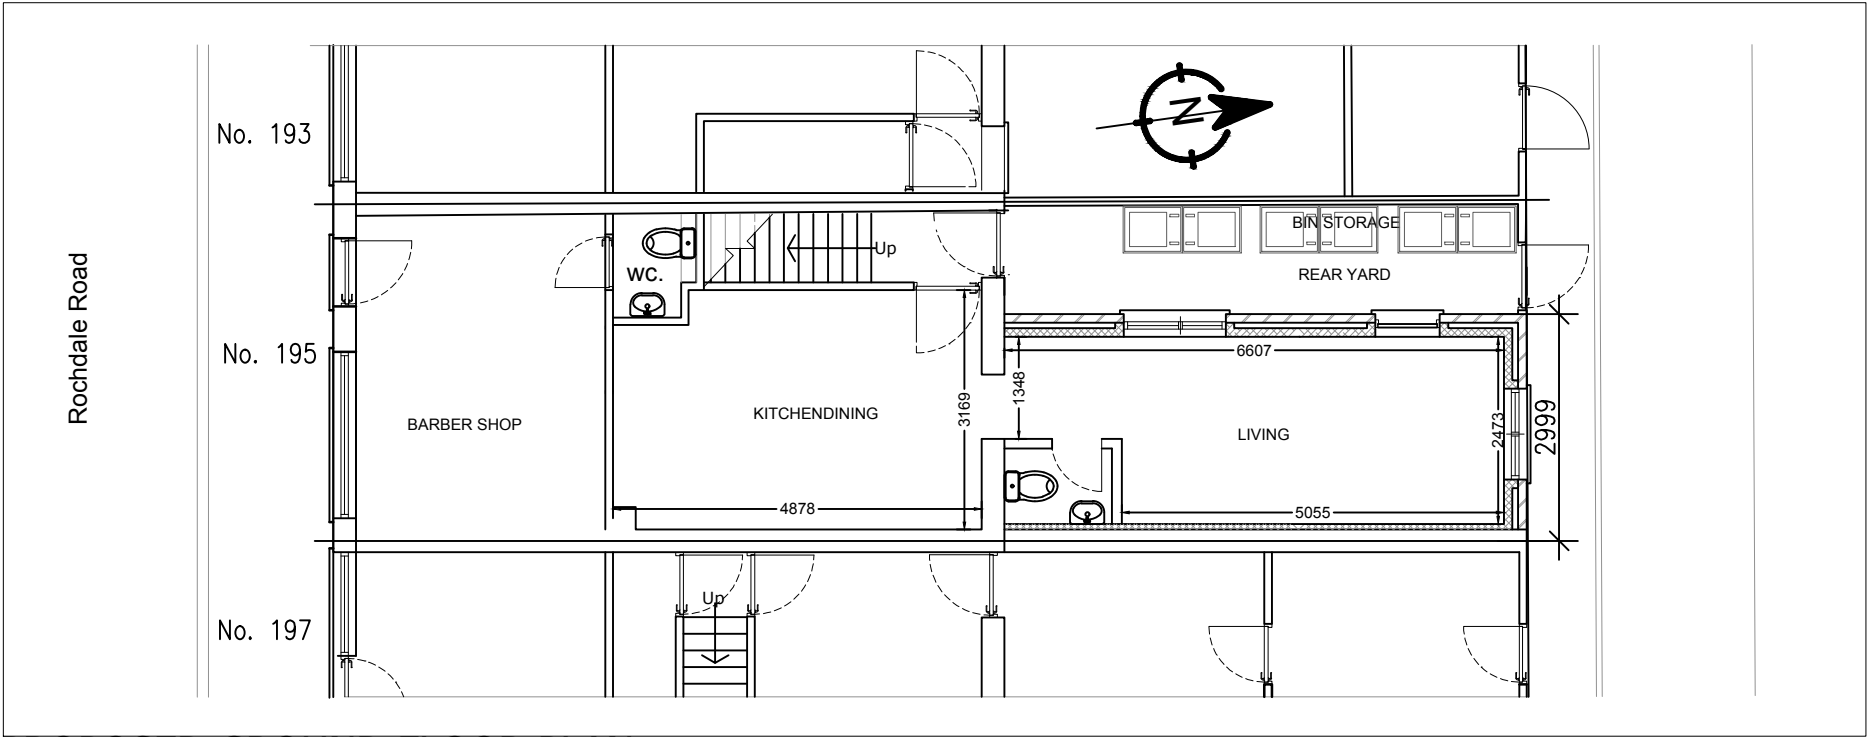

PROPOSED GROUND FLOOR PLAN
SCALE 1:100

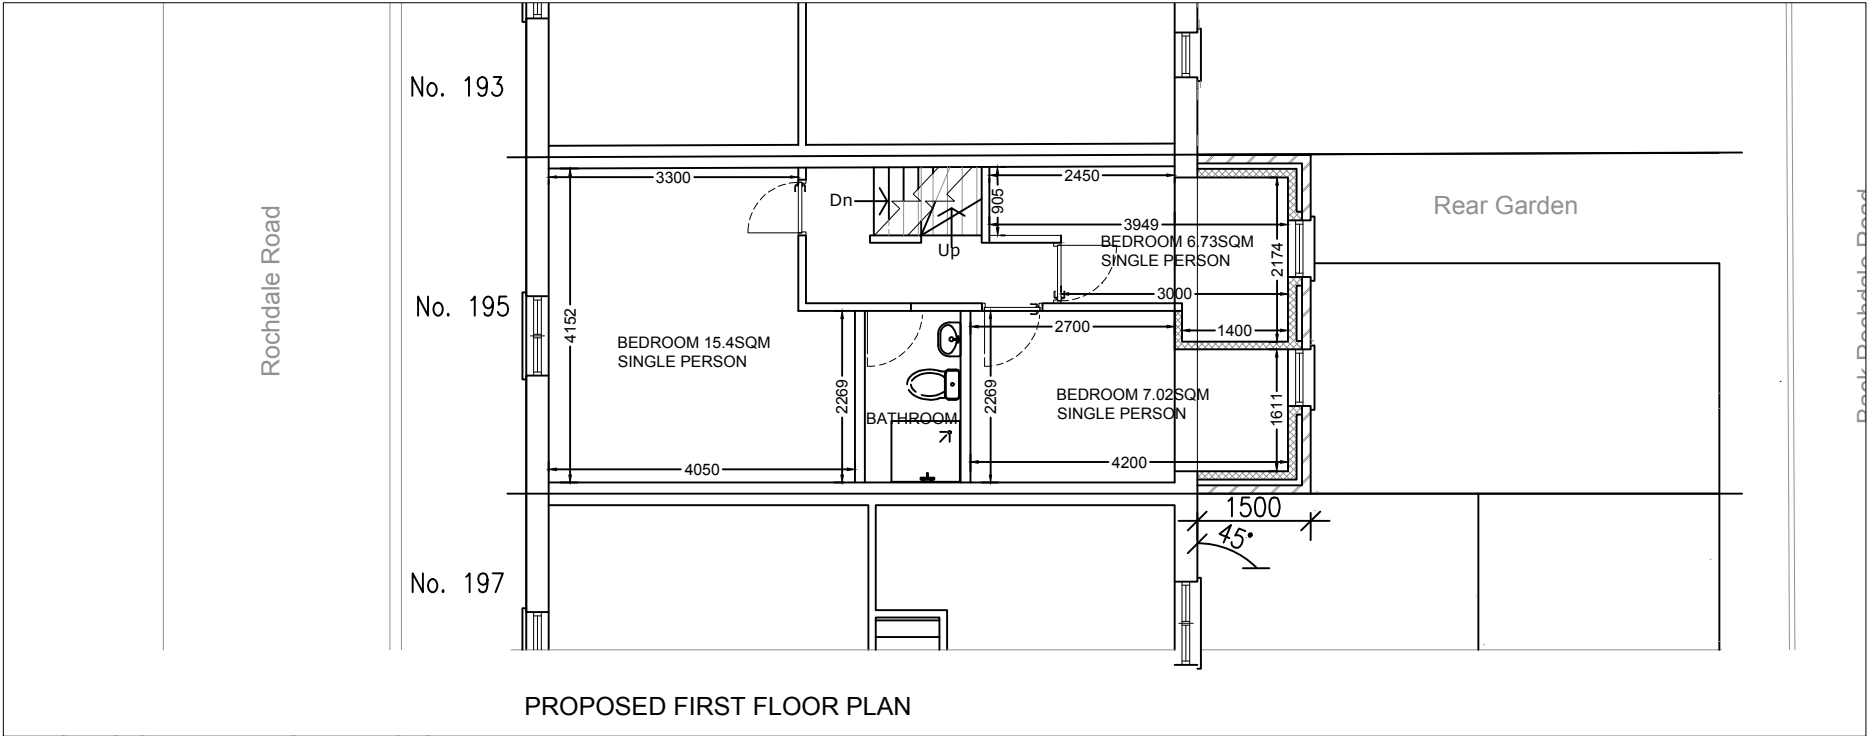

PROPOSED FIRST FLOOR PLAN
SCALE 1:100

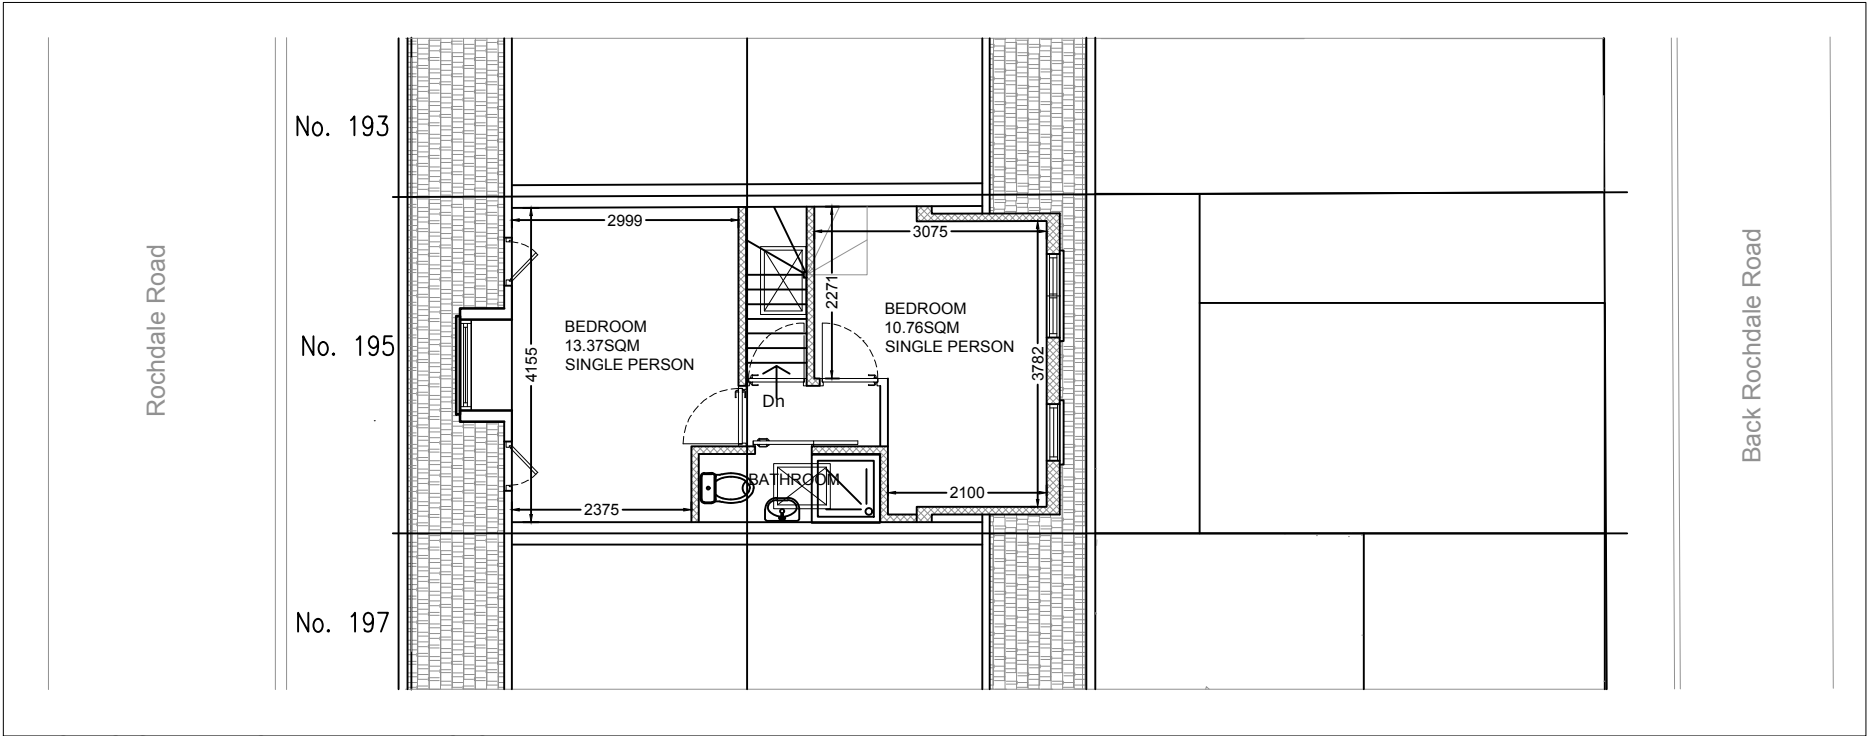

PROPOSED DORMER FLOOR PLAN
SCALE 1:100

This drawing is the copyright of the ARCHITECTURAL CONSULTANT and no reproduction is allowed without prior permission. All Drawings must be checked and verified prior to commencement of work on site. All dimensions are in millimeters. Anyone using this drawing e.g. Contractor, Client, Supplier is to check all dimensions on site prior to carrying out work or ordering of materials.				
DRAWING ISSUE: ☒ DRAFT PROPOSALS ☐ PLANNING APPROVAL ☐ BUILDING REGULATIONS ☐ TENDERING ☐ CONSTRUCTION	Drawing No.	Client	195 ROCSDALE ROAD BURY	Scale See DWG @A1
	Drawn By	Project	PROPOSED DOUBLE REAR EXTENSION PROPOSED DORMER PROPOSED 4 BED HMO	Revision A
	Checked By	Drawing Title	EXISTING & PROPOSED FLOOR PLANS	Date
	Z.S.			