




Proposed Front Elevation
Scale 1:50

New brickwork to match the existing in shape, size, colour and texture. Mortar to match the existing as closely as possible.

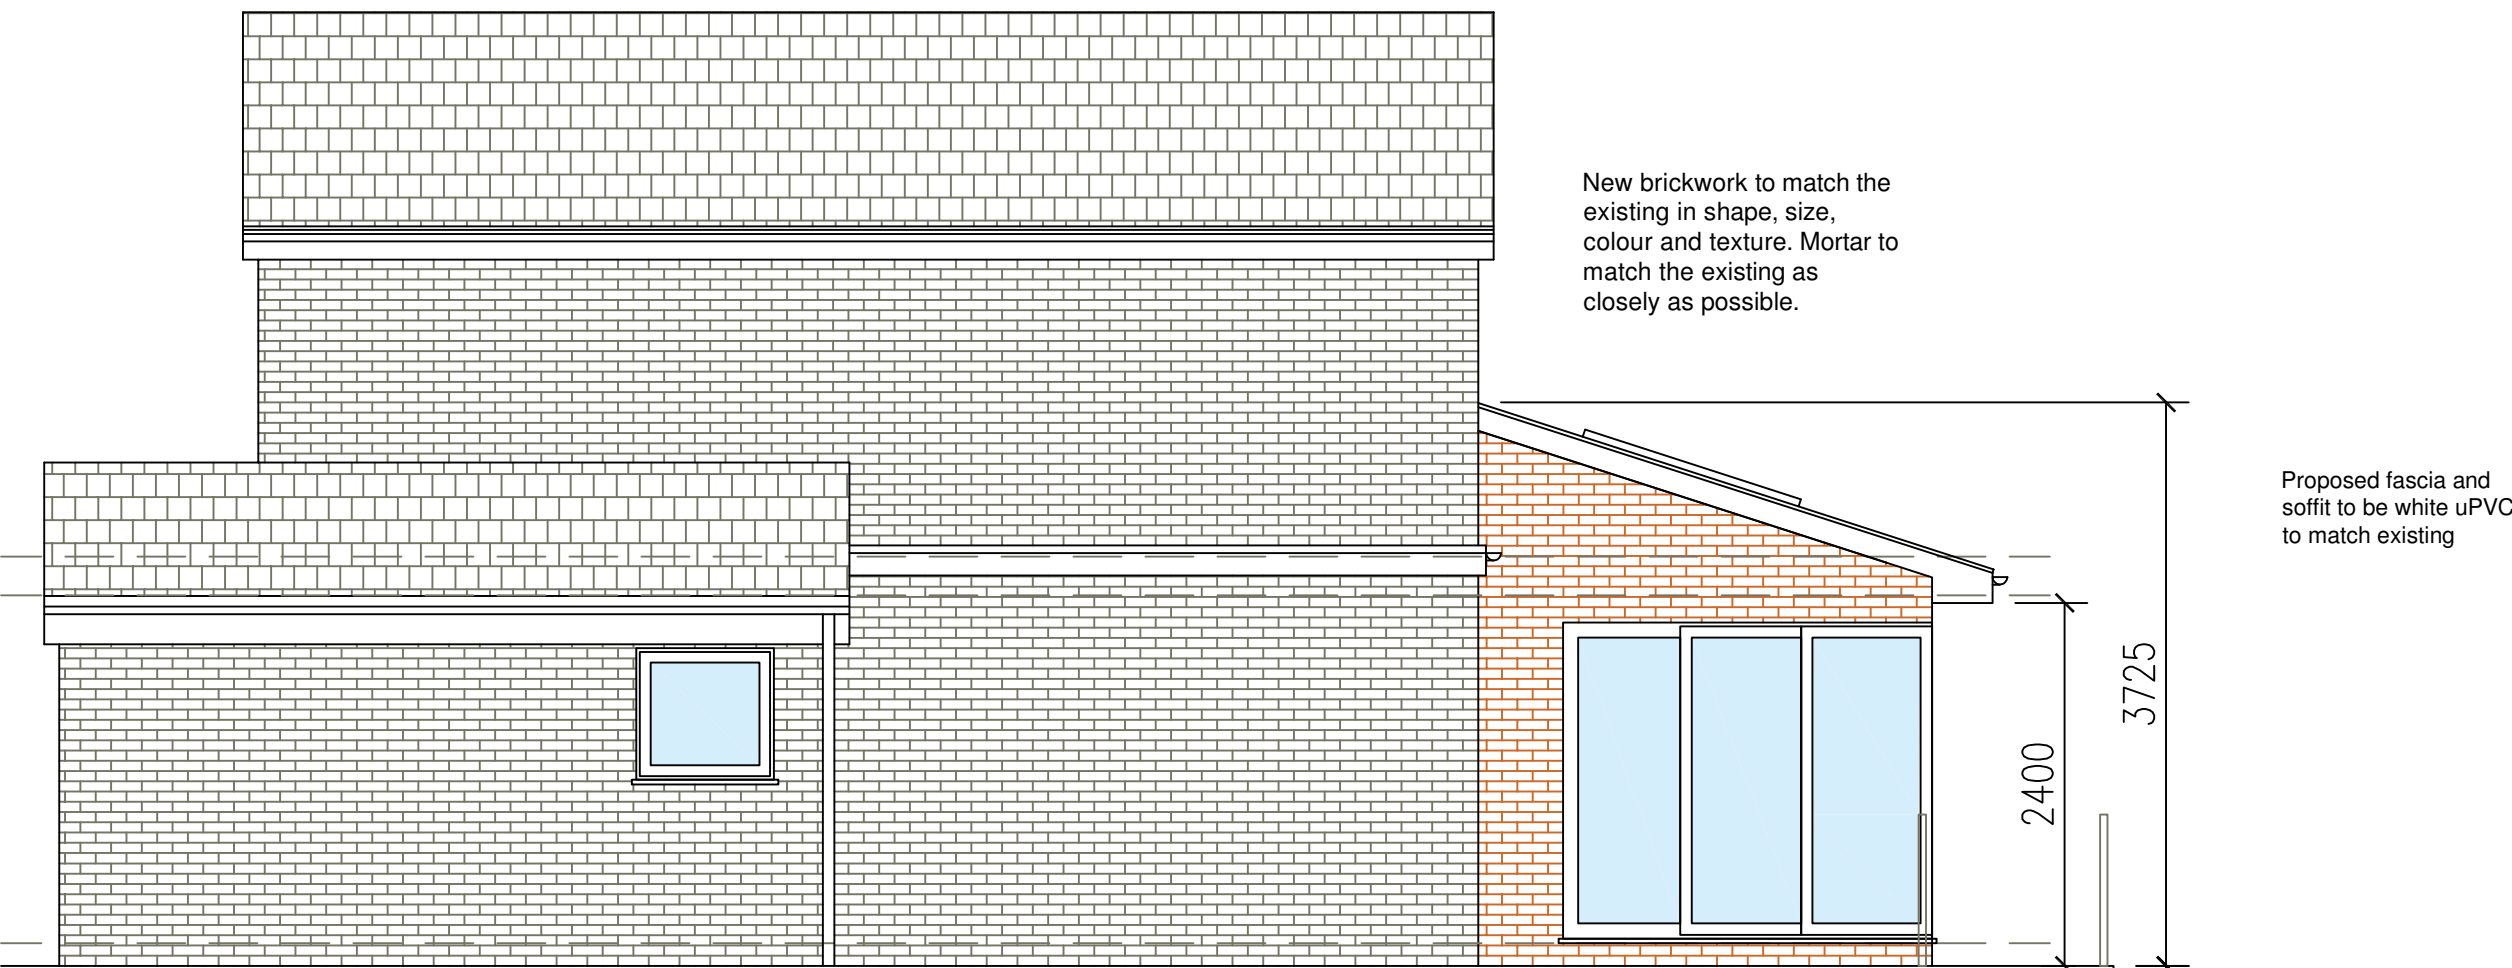


Proposed Side Elevation
Scale 1:50

Existing conservatory structure to be carefully removed and replaced with a new pitched roof brickwork extension with floating corner sliding doors



Proposed Rear Elevation
Scale 1:50

Proposed External door and window design to be confirmed by client and specialist. Colour tbc

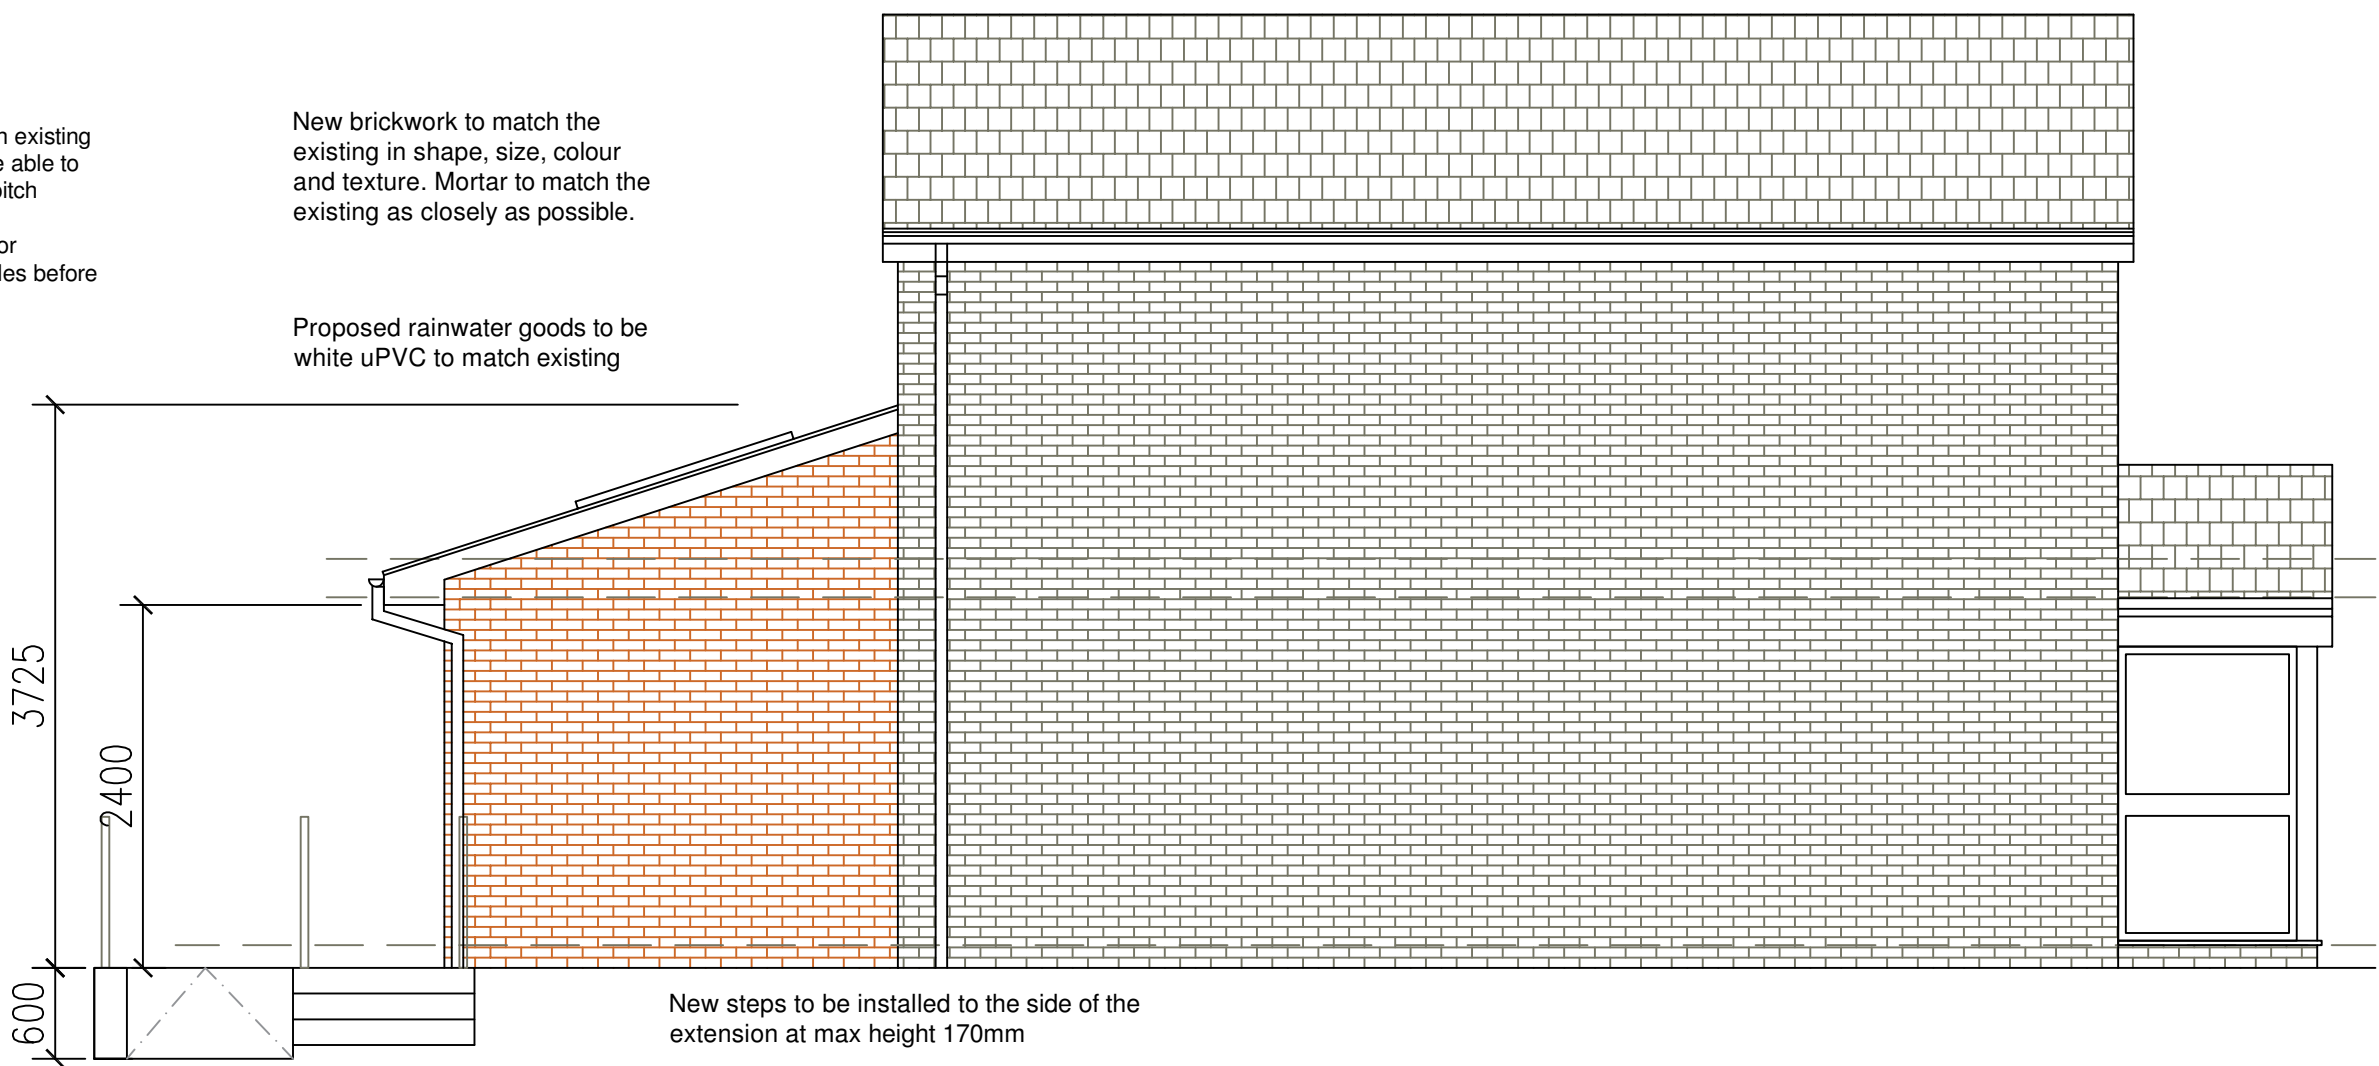

Proposed Side Elevation
Scale 1:50

ALL STEEL WORK SIZES AND DESIGN TO BE CONFIRM BY ENGINEER BEFORE COMMENCEMENT OF WORK

A rev: 16.10.25 date: Cladding note removed comment(s): SN name: RO check:

status: PLANNING

client: 18 Hey Croft, Whitefield, Manchester M45 7HX

job: Proposed Rear Extension and Internal Refurbishment Works

title: ELEVATIONS AS PROPOSED

drawn: SN date: scale @a1: 1:50

job no: 818 drg no: P-04 Rev A