




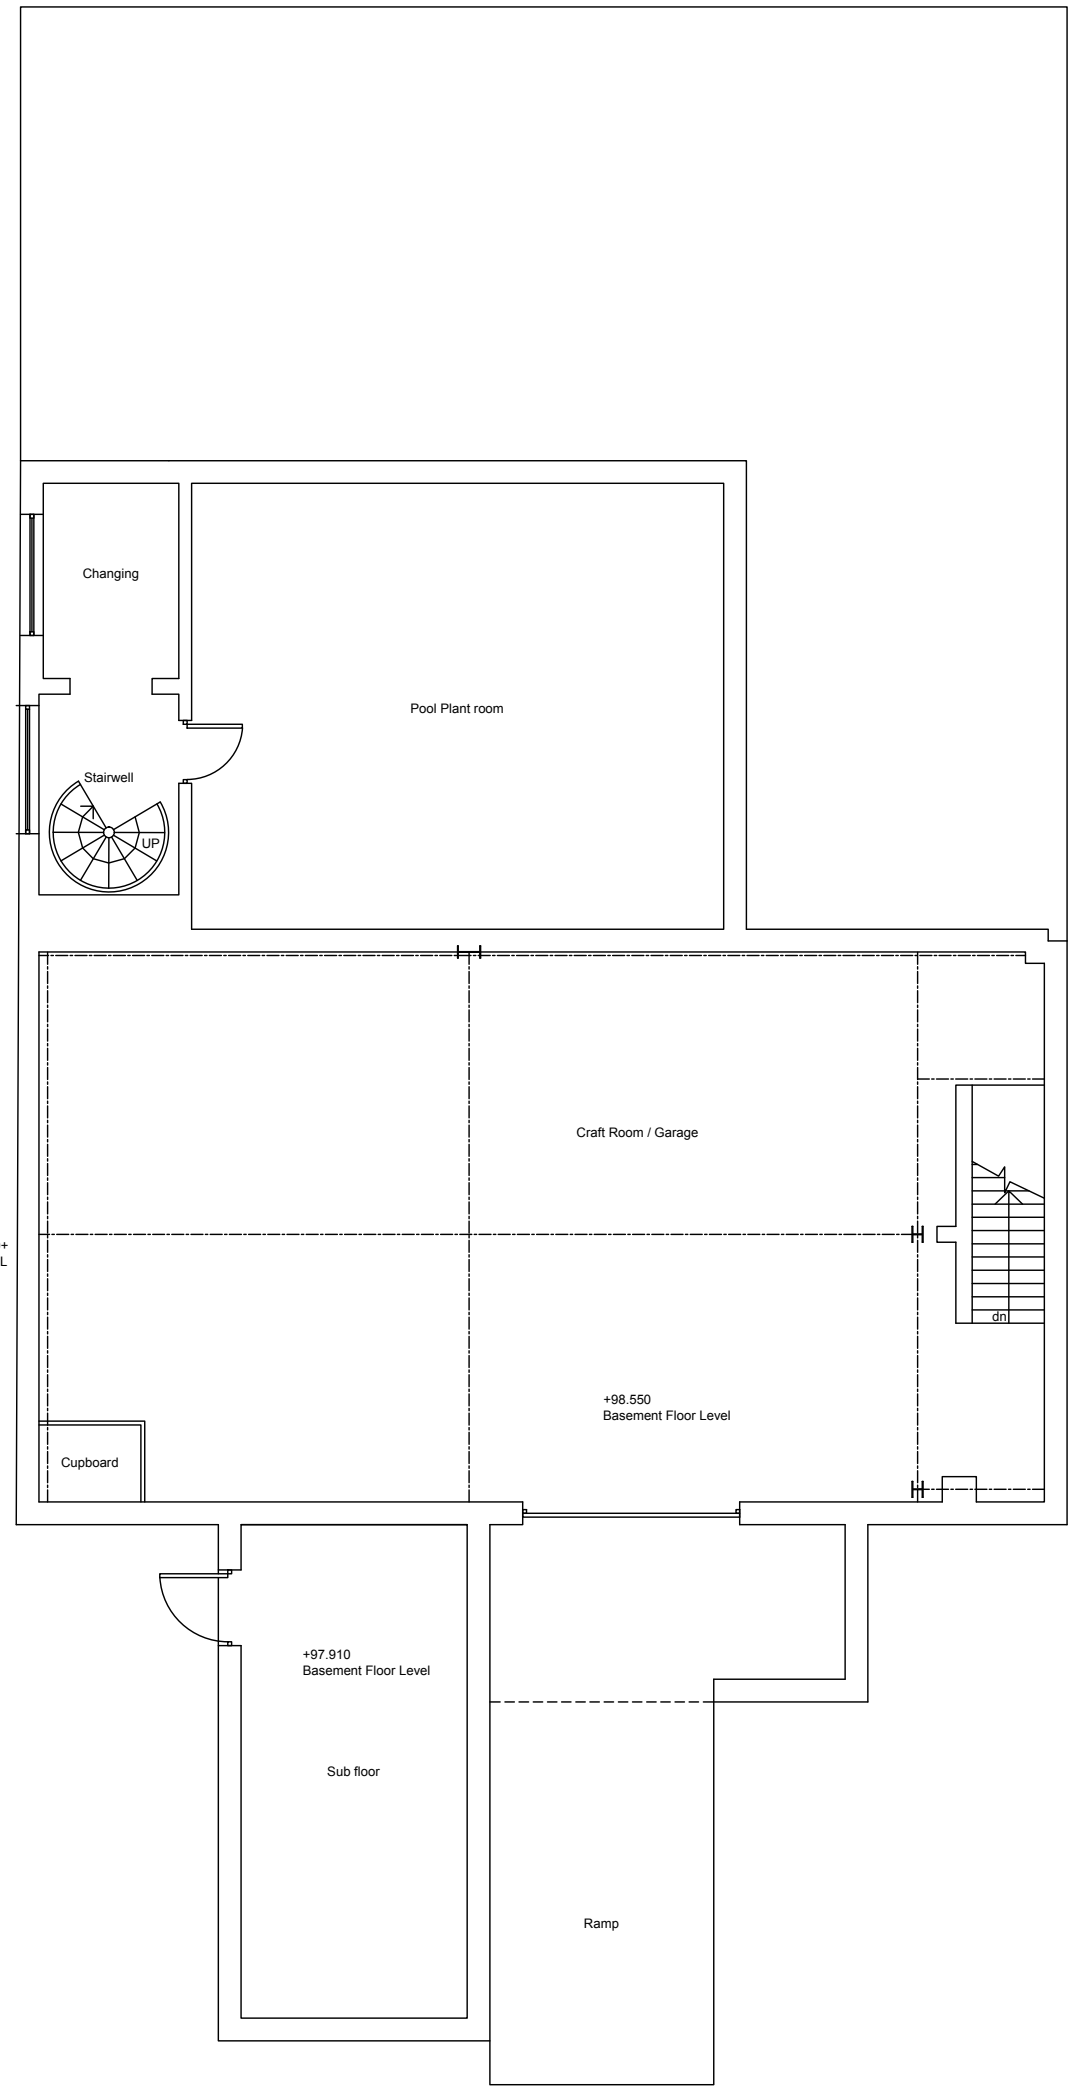


Basement Floor Plan

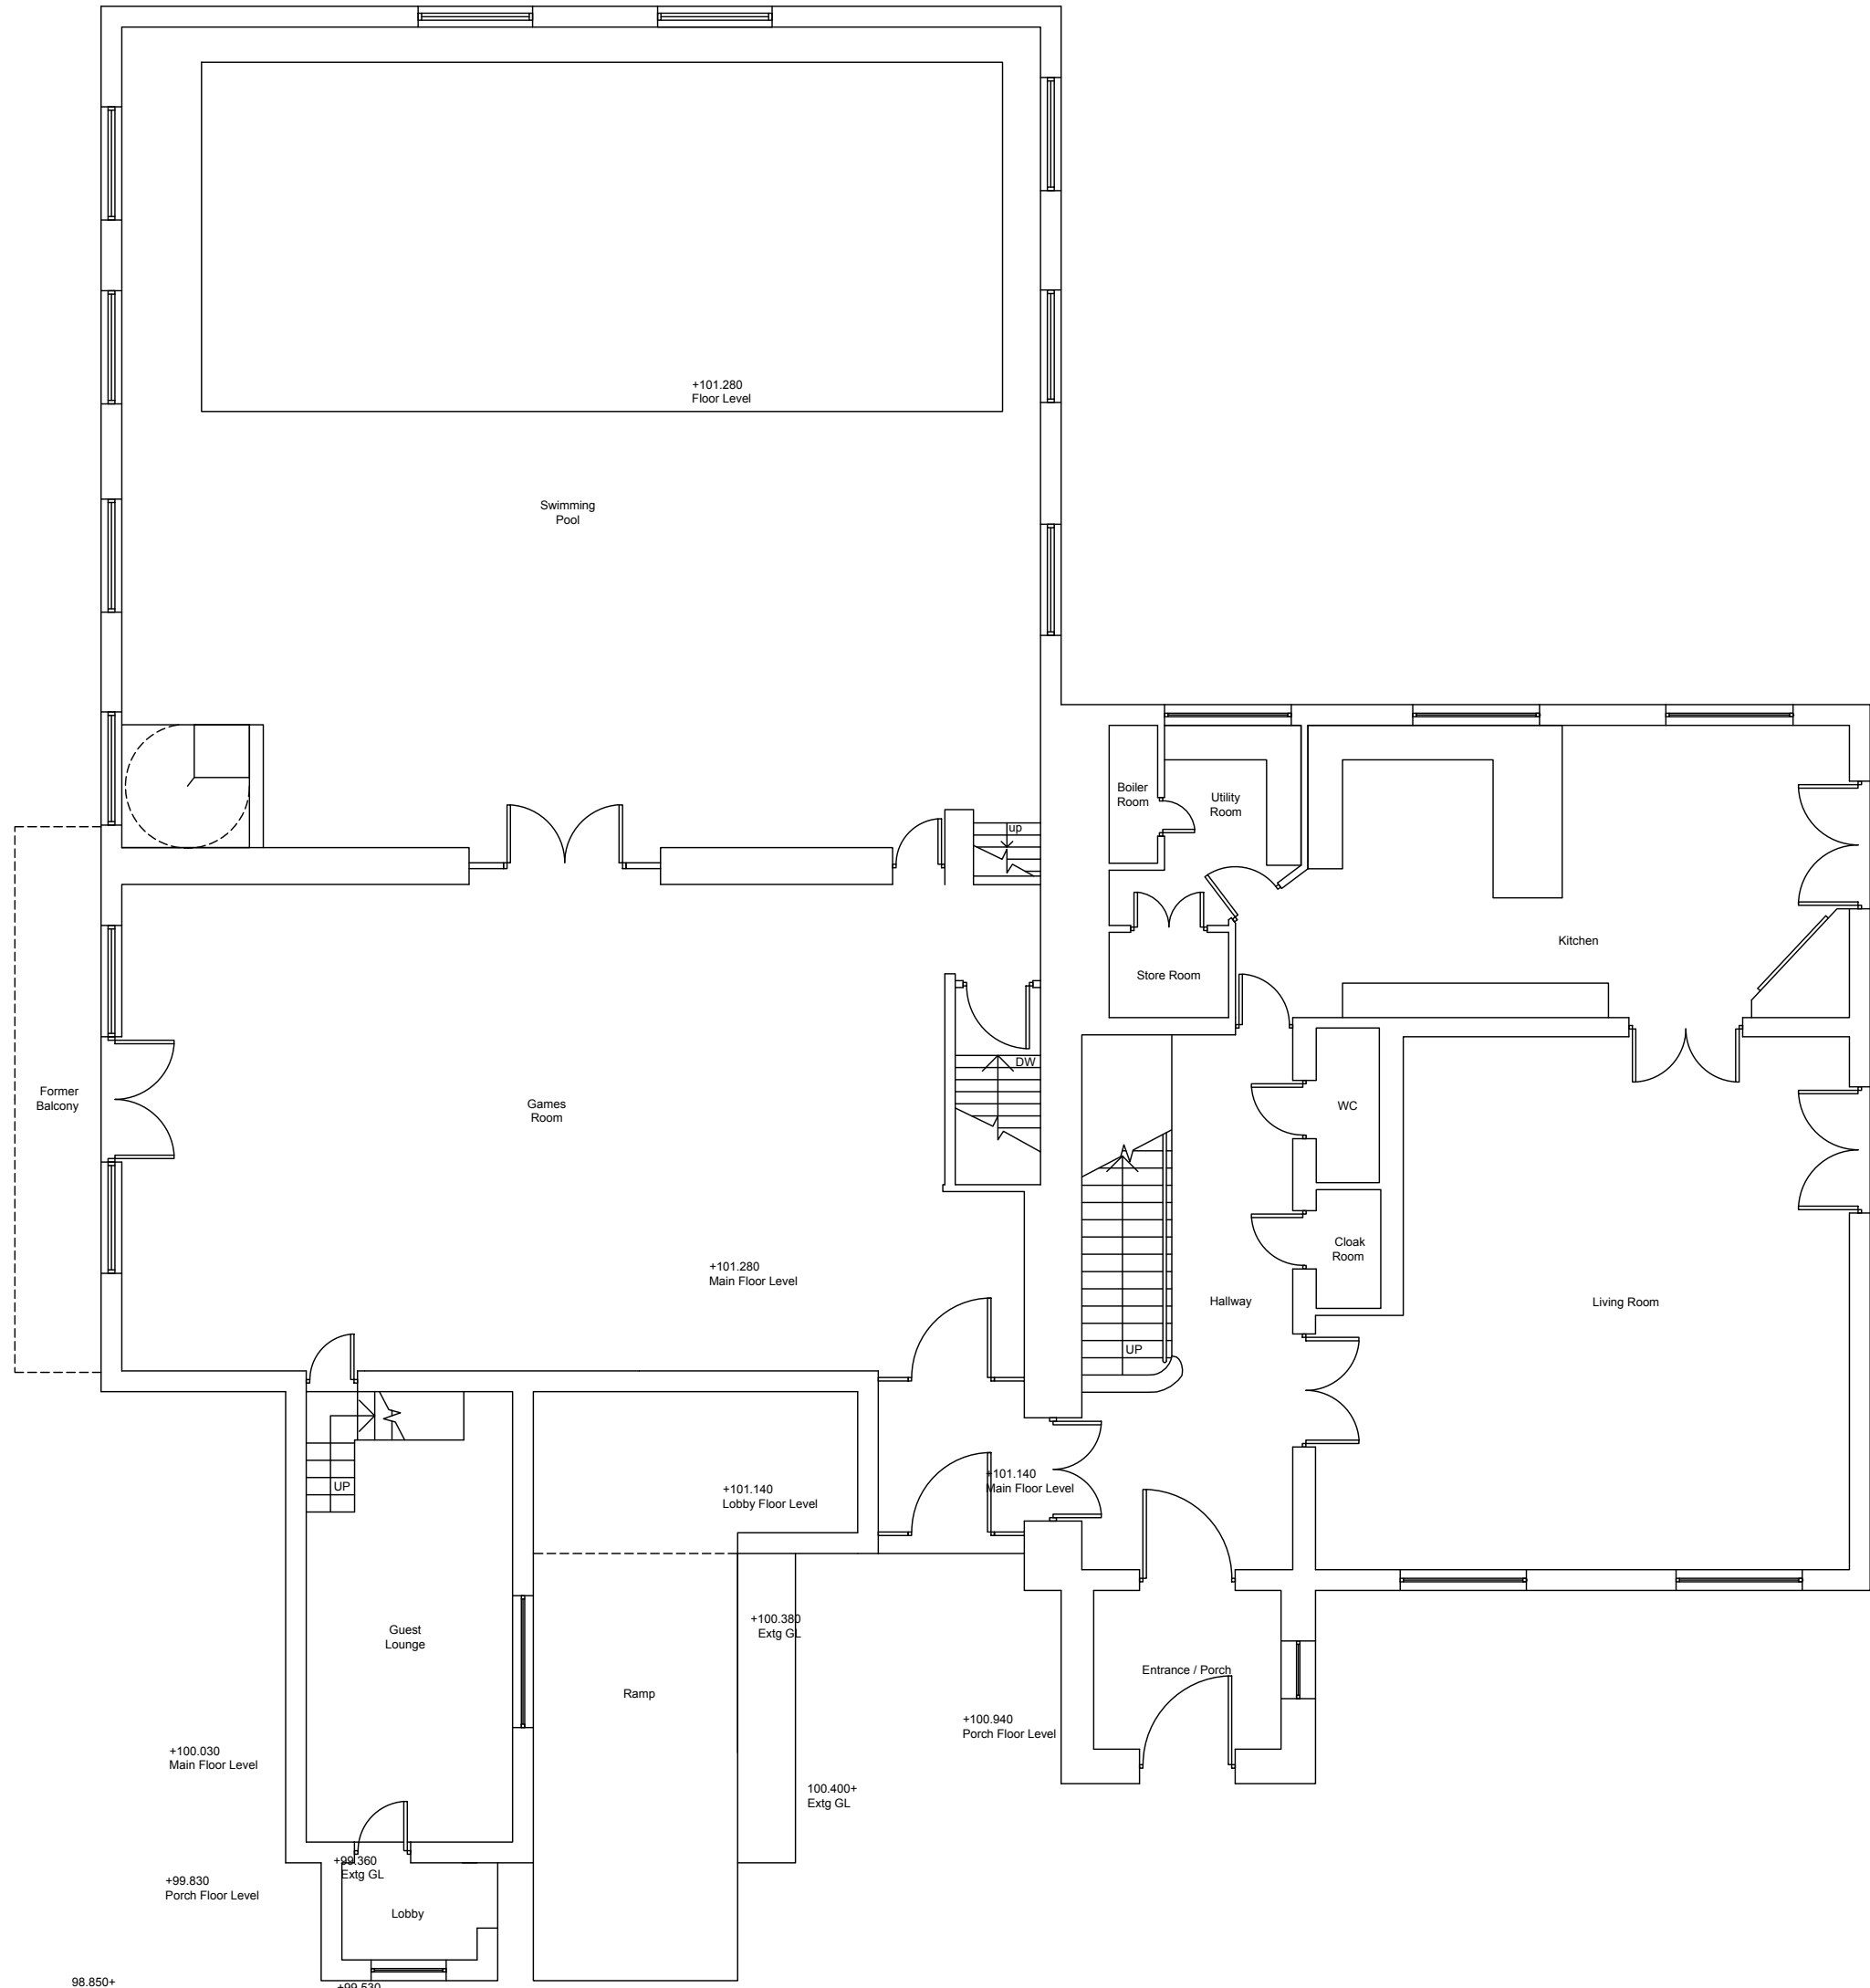

Ground Floor Plan

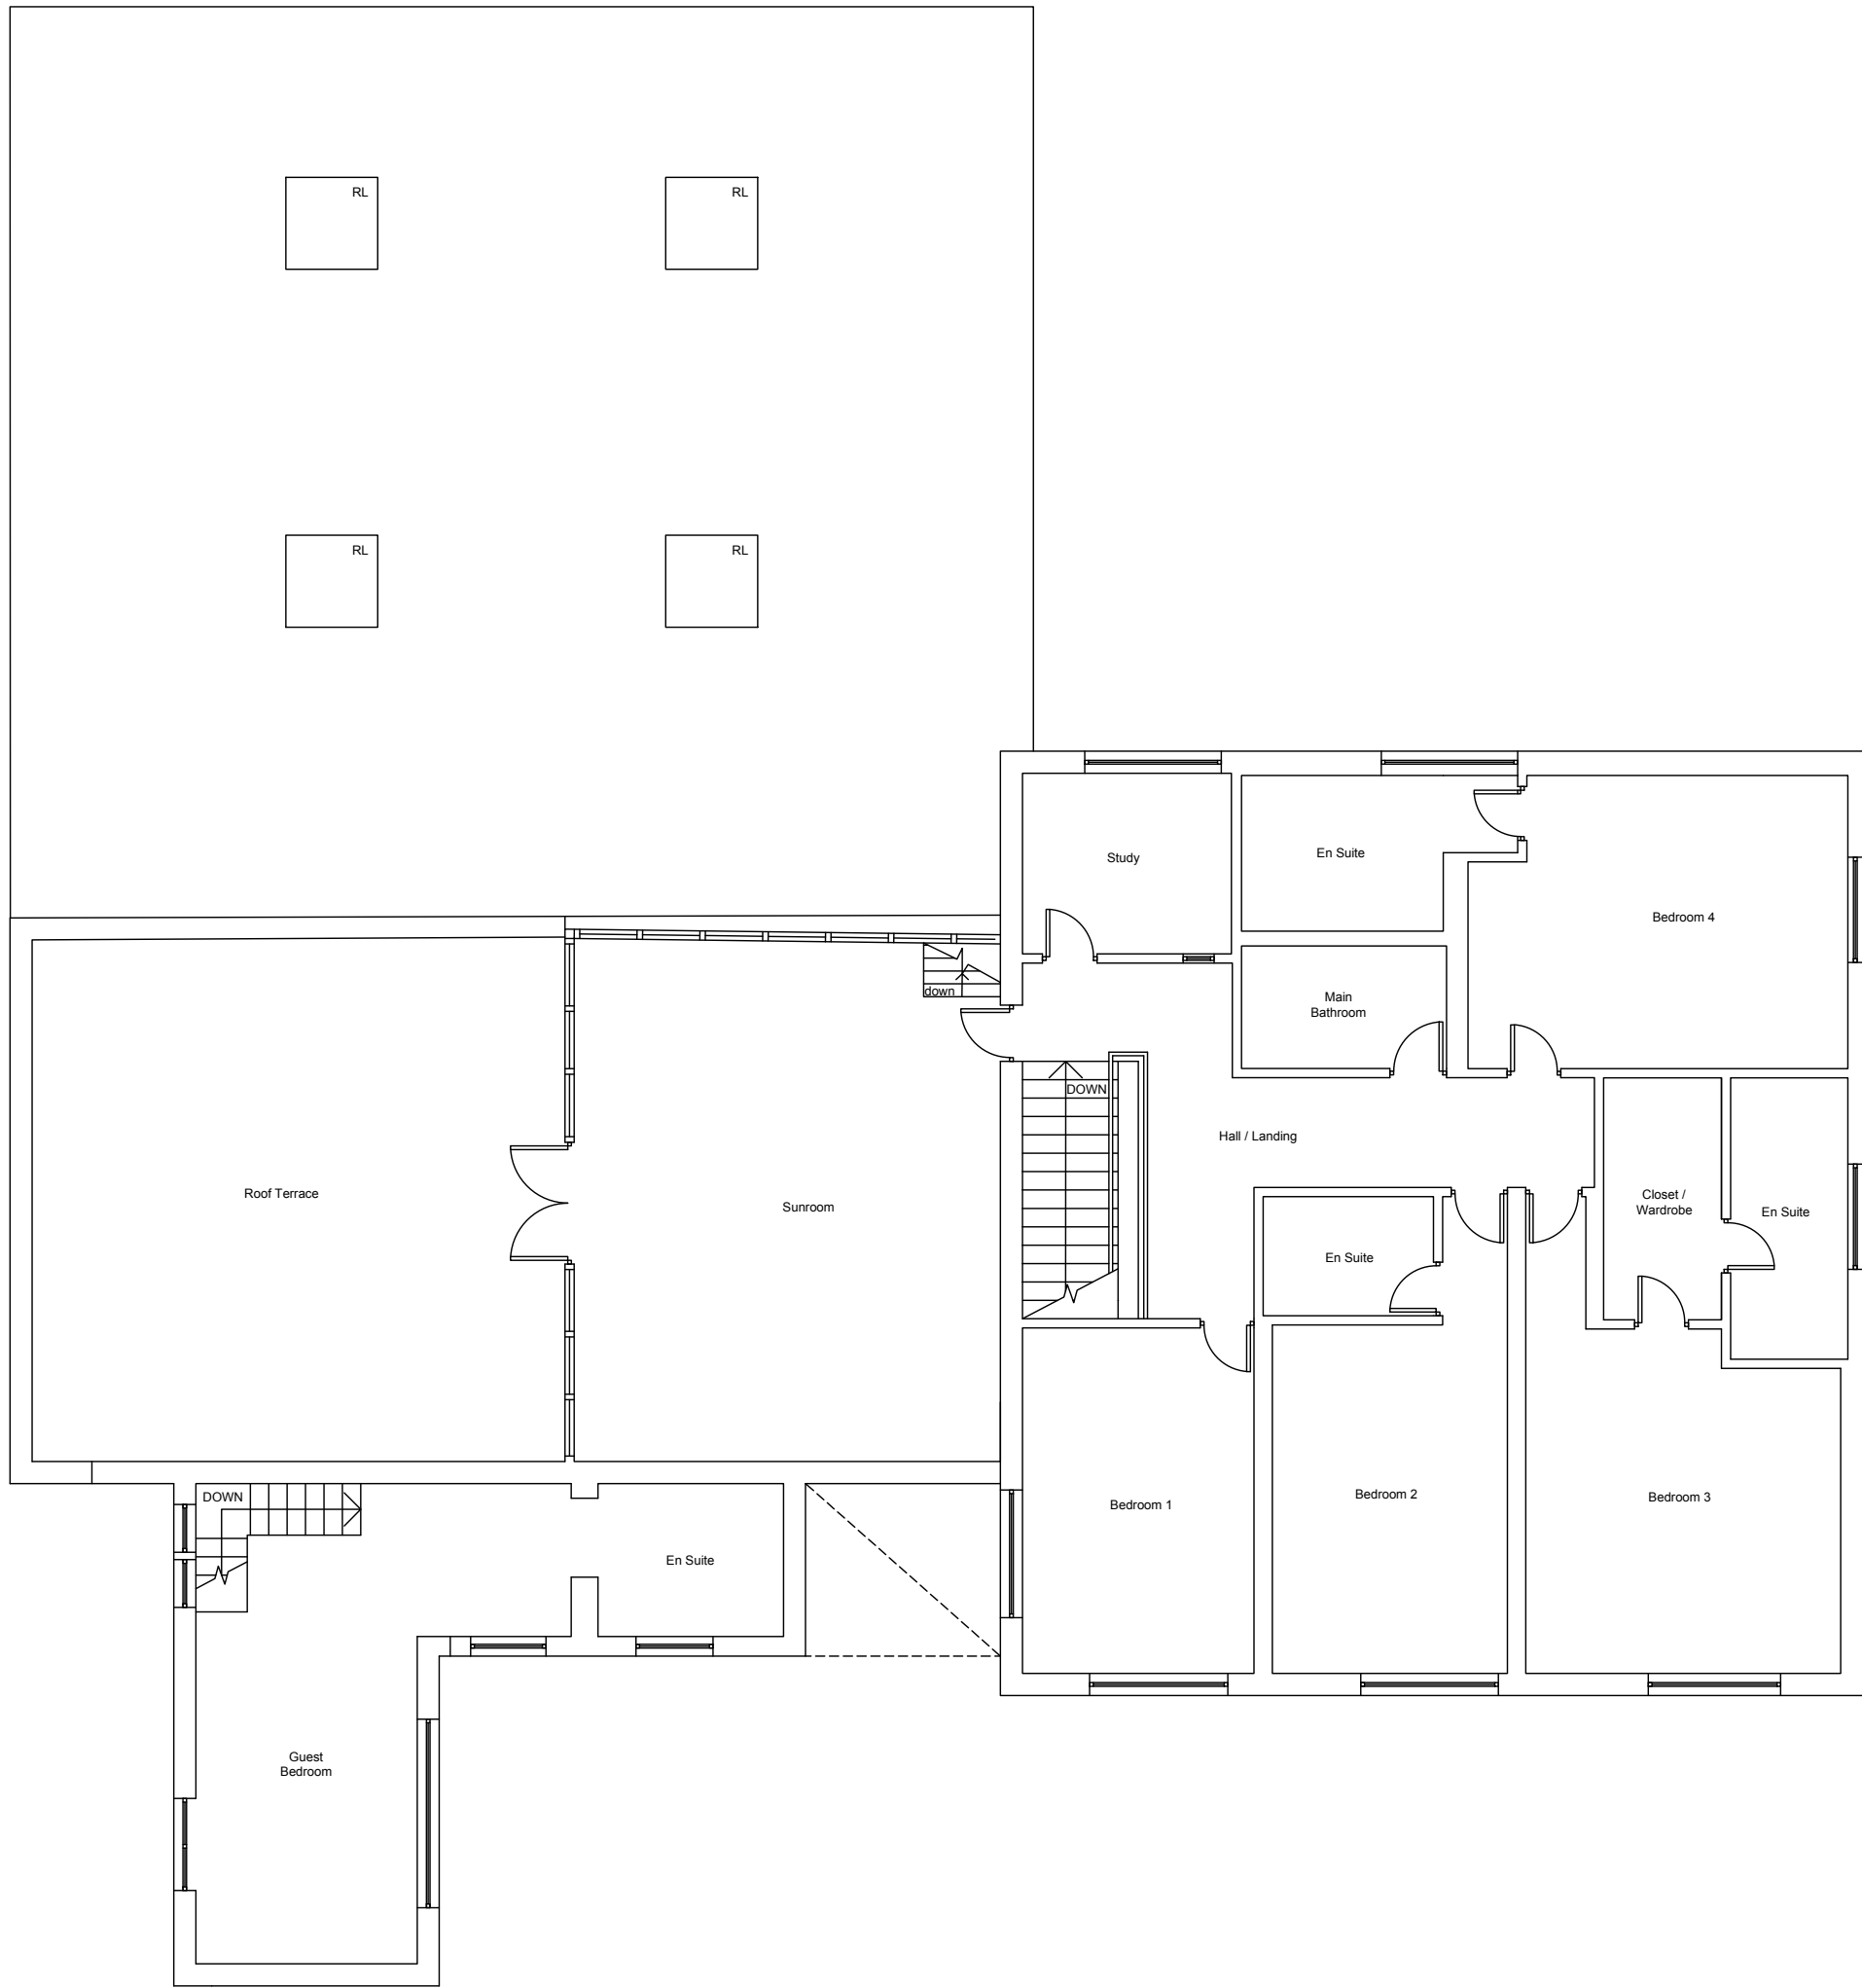

First Floor Plan

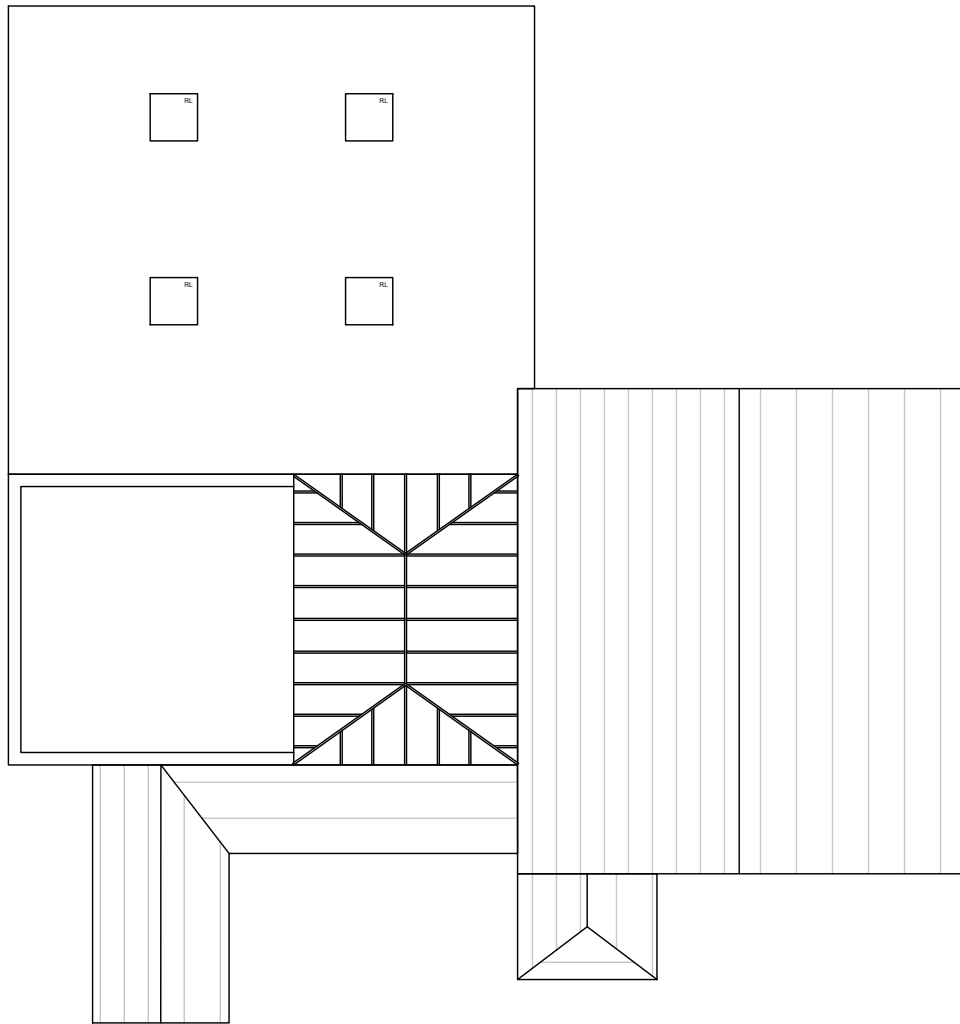

Roof Plan
Scale : 1:200

Notes

This drawing is the property of The Intelligent Design Centre Ltd and copyright is reserved by them. This drawing is not to be copied or disclosed by or to any unauthorised persons without the prior written consent of The Intelligent Design Centre Ltd.

Do not scale from this drawing.

All dimensions are to be checked on site prior to construction, manufacture of any components and ordering of materials and equipment.

Any discrepancies are to be reported to the architect for clarification.

All materials and workmanship to be in accordance with the current British Standards and codes of practice.

C	04.010.2023	TW	Roof plan added
A	13.02.2022	LE	Minor amendments
Rev	Date	Drawn by	Comments

Client

Lorraine Mitchell

Project

Woodmill, Wood Road Lane,
Bury, BL9 5QA

Drawing

Existing Floor Plans

Date	Drawn by	Scales
April 2022	L.E	1:100 @ A1

Job No - Dwg No - Rev

21053 - 201 - C



The Intelligent Design Centre

Creative thinking in architecture, engineering and the built environment

5-11 Eagle Street Accrington Lancashire BB5 1LN	T: 01254 232007 F: 01254 392193 E: info@emal-adc.co.uk W: intelligentdesigncentre.co.uk
--	--