


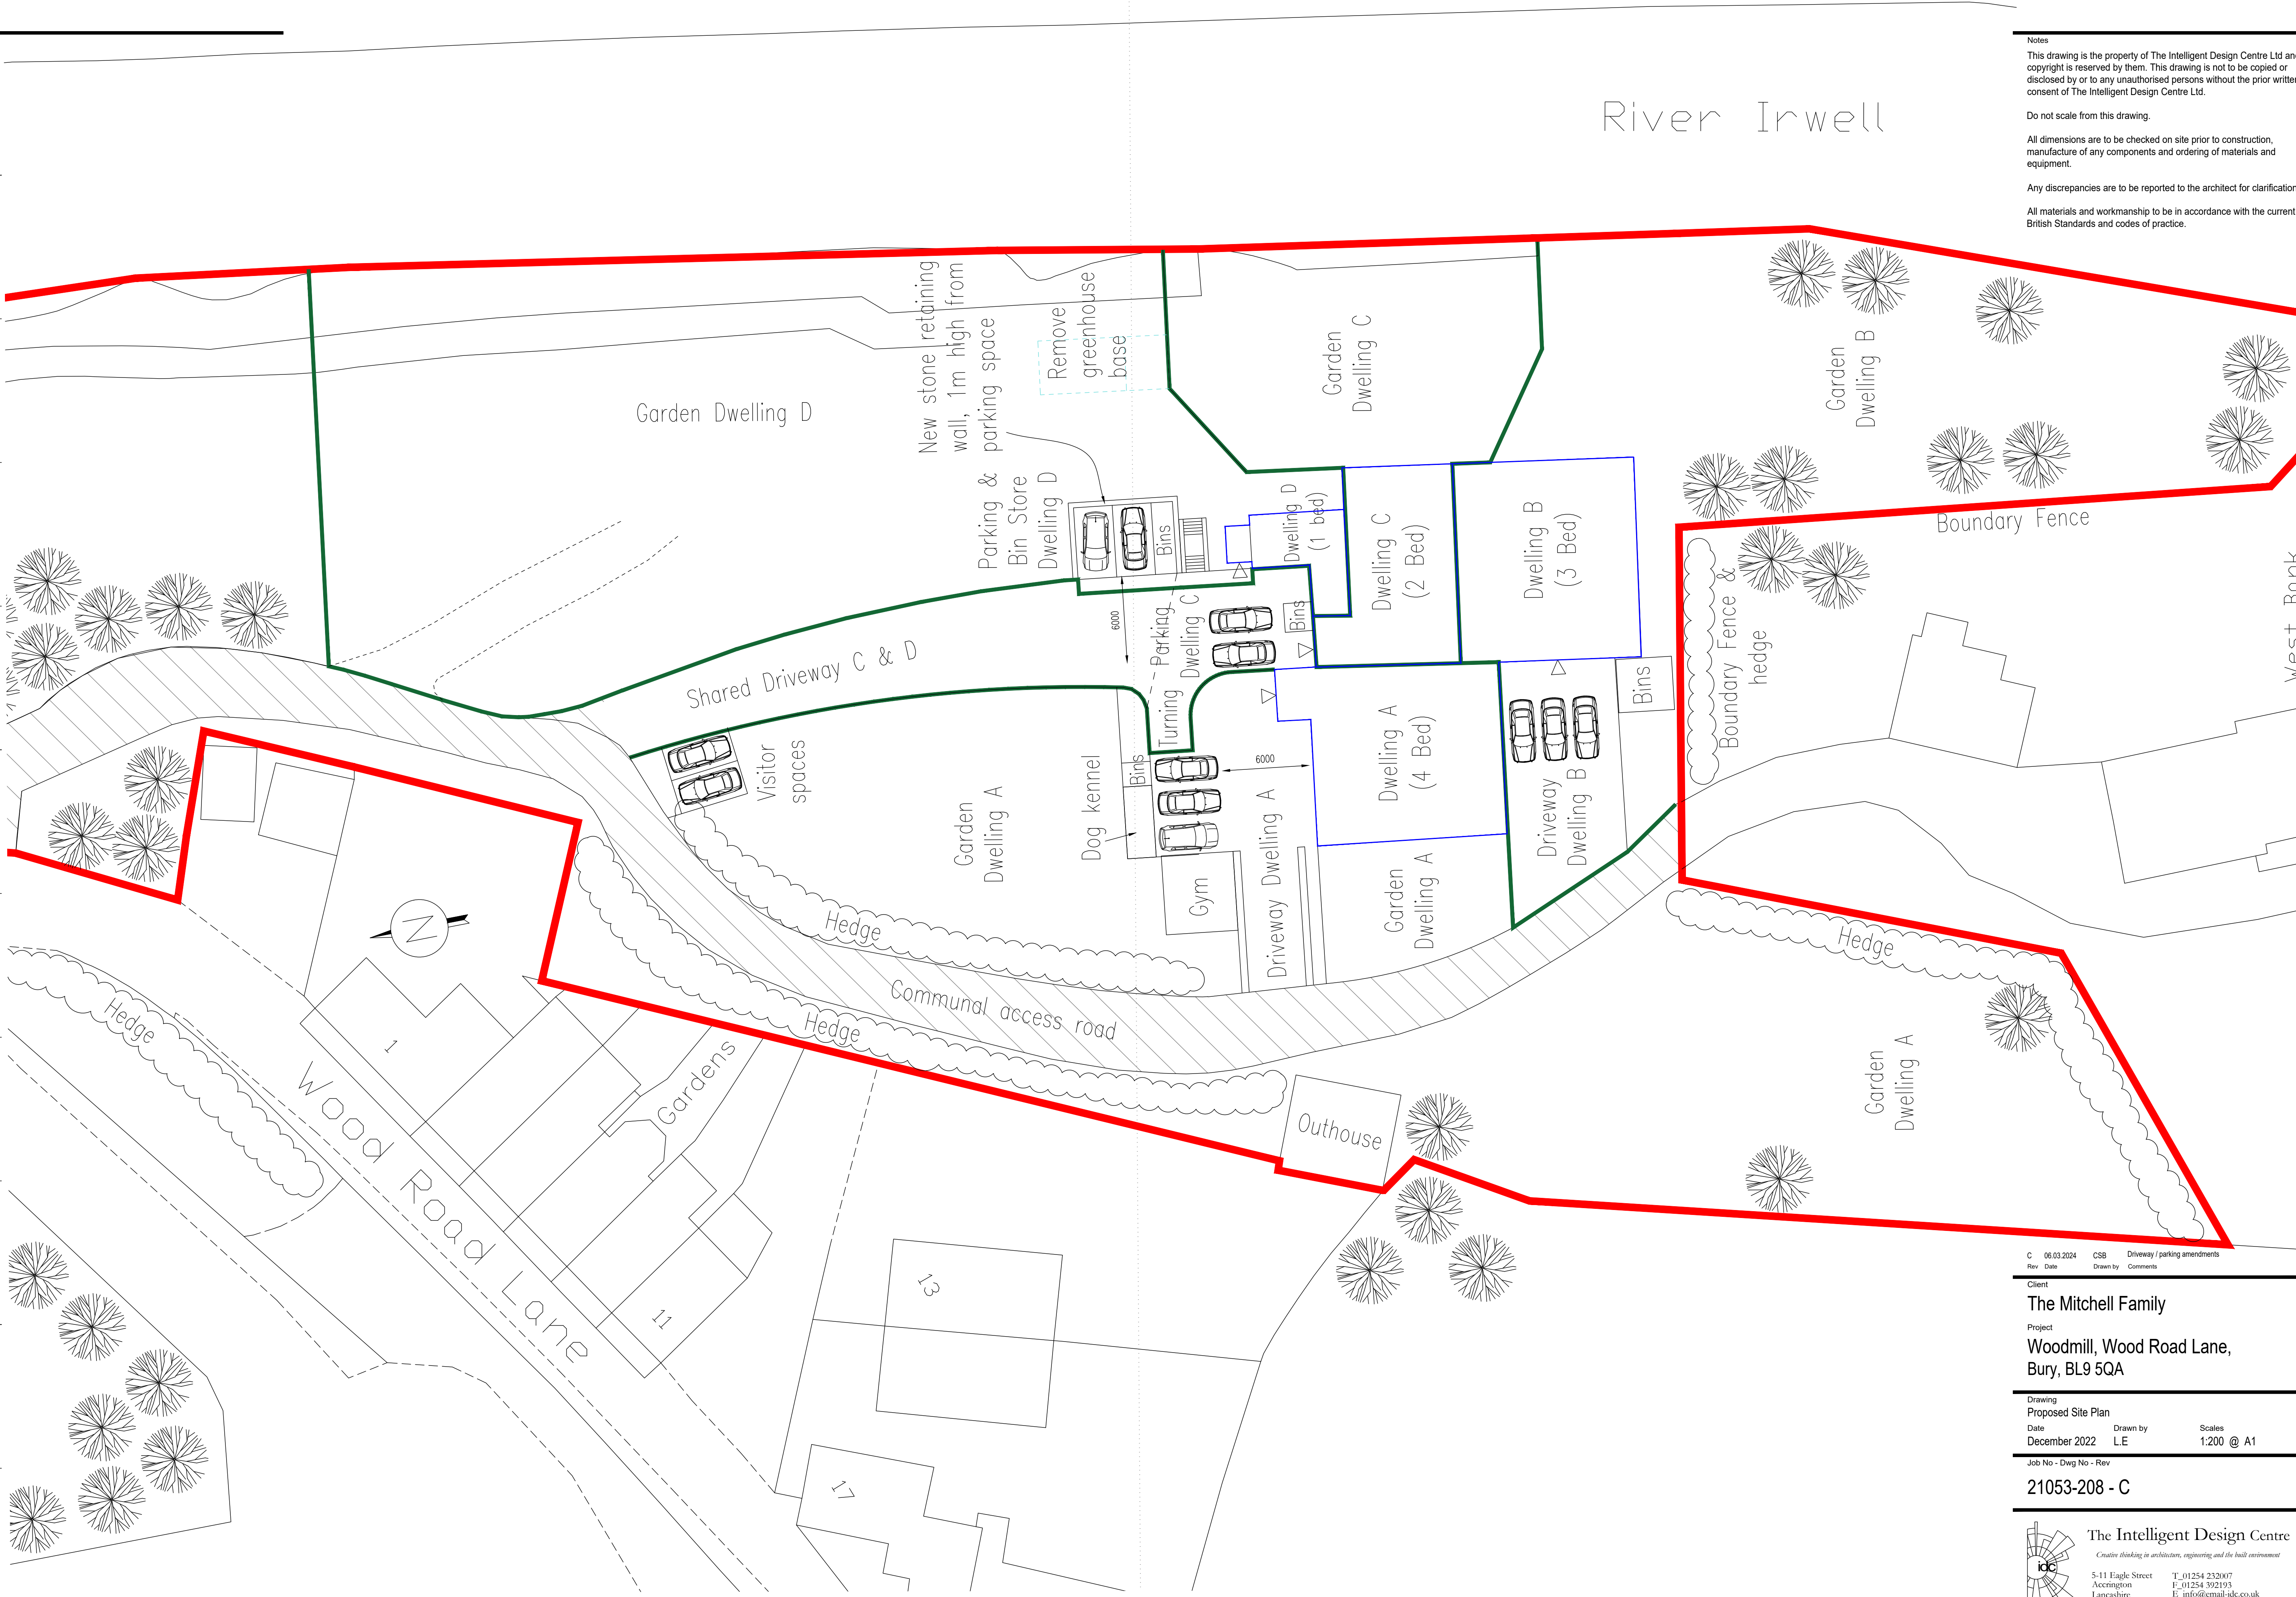

River Irwell

Notes

This drawing is the property of The Intelligent Design Centre Ltd and copyright is reserved by them. This drawing is not to be copied or disclosed by or to any unauthorised persons without the prior written consent of The Intelligent Design Centre Ltd.

Do not scale from this drawing.

All dimensions are to be checked on site prior to construction, manufacture of any components and ordering of materials and equipment.

Any discrepancies are to be reported to the architect for clarification.

All materials and workmanship to be in accordance with the current British Standards and codes of practice.

C	06.03.2024	CSB	Driveway / parking amendments
Rev	Date	Drawn by	Comments

Client

The Mitchell Family

Project

**Woodmill, Wood Road Lane,
Bury, BL9 5QA**

Drawing

Proposed Site Plan

Date December 2022

Drawn by L.E

Scales 1:200 @ A1

Job No - Dwg No - Rev

21053-208 - C

The Intelligent Design Centre

Creative thinking in architecture, engineering and the built environment

5-11 Eagle Street
Accrington
Lancashire
BB5 1LN

T: 01254 232007
F: 01254 392193
E: info@emal-tdc.co.uk
W: intelligentdesigncentre.co.uk