




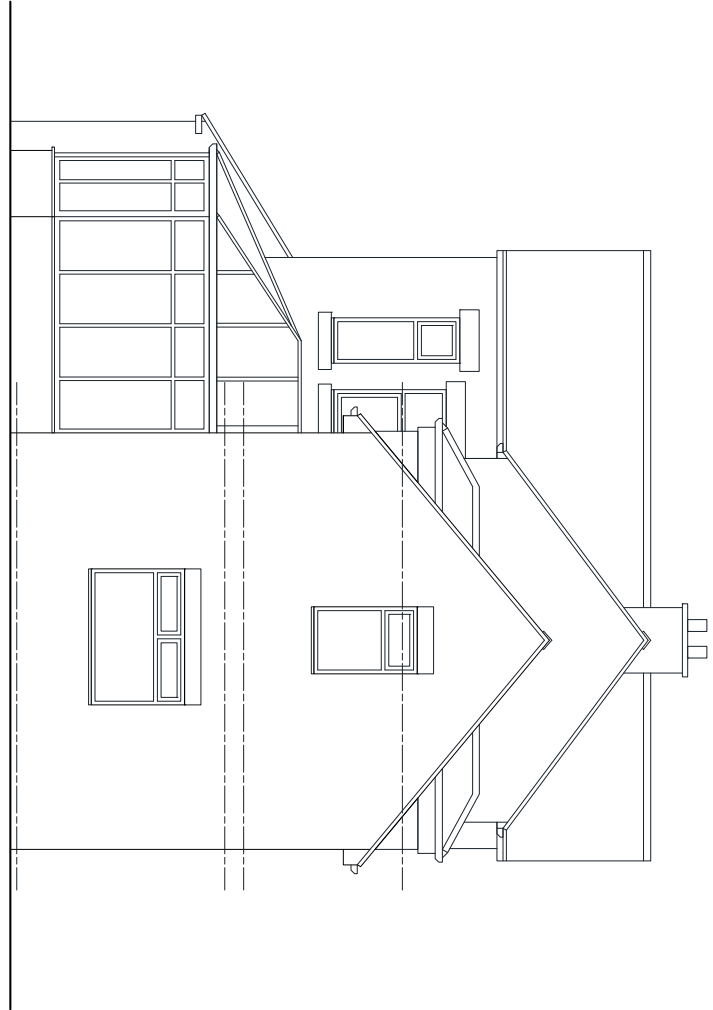


EXISTING SIDE ELEVATION scale 1:100

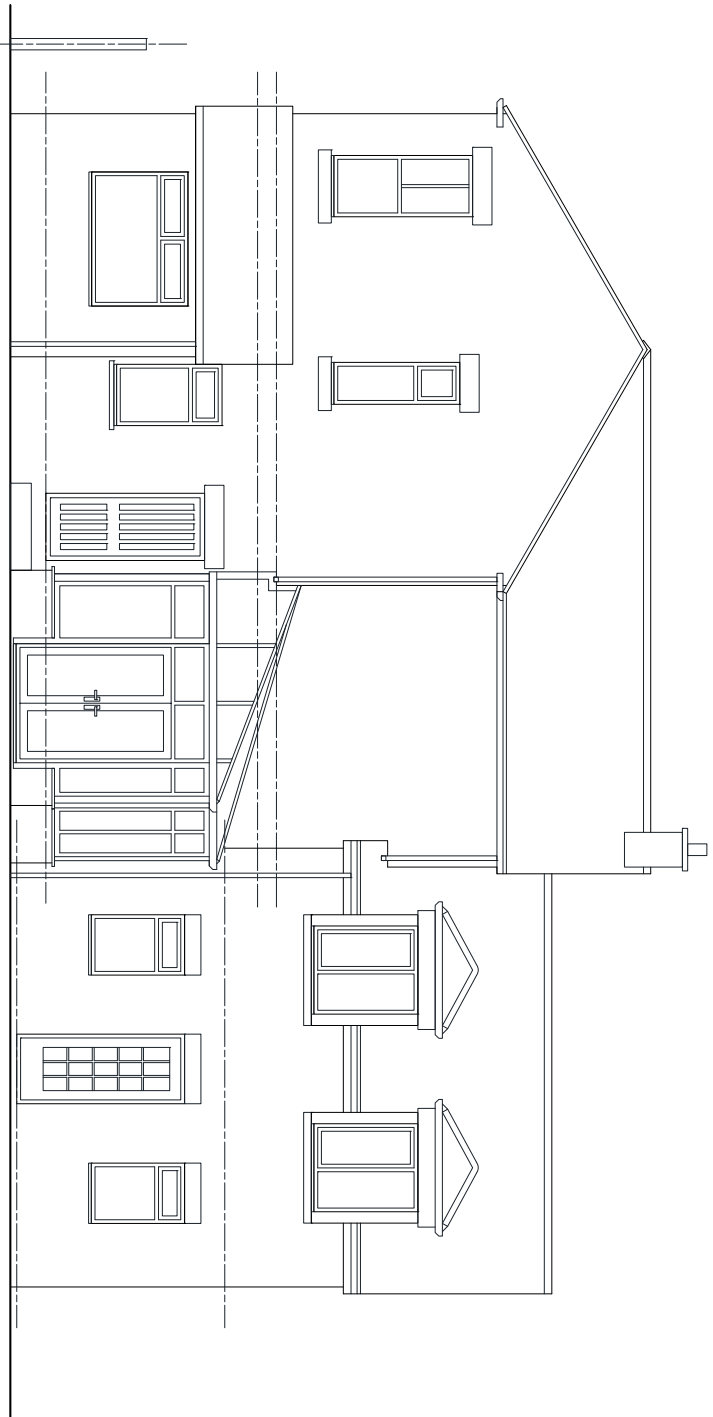


EXISTING REAR ELEVATION scale 1:100

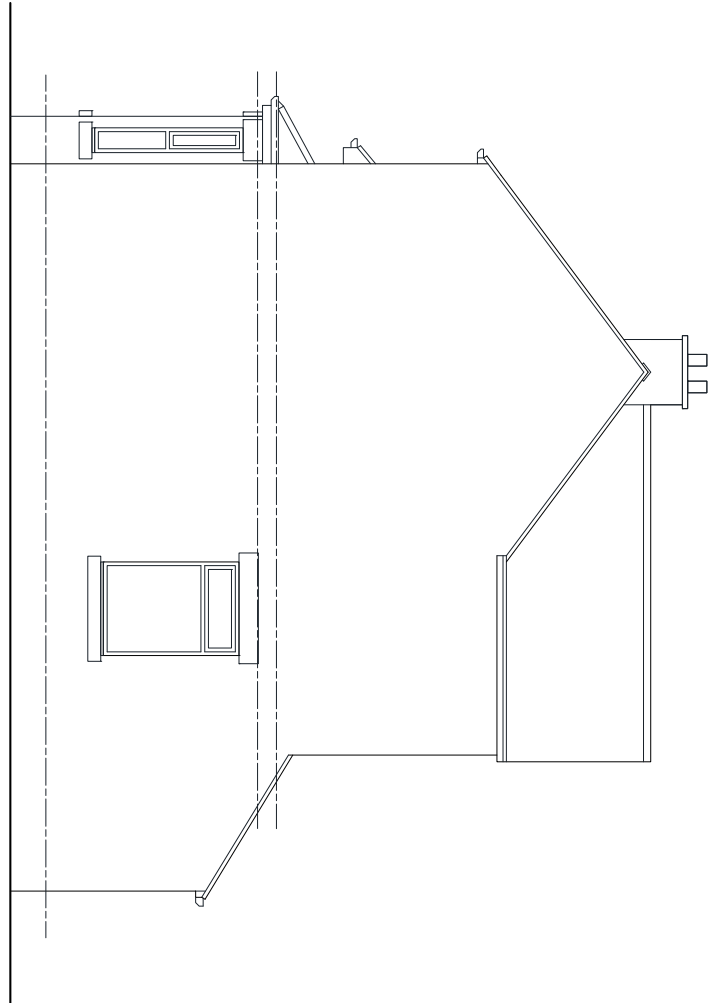

EXISTING SIDE ELEVATION scale 1:100

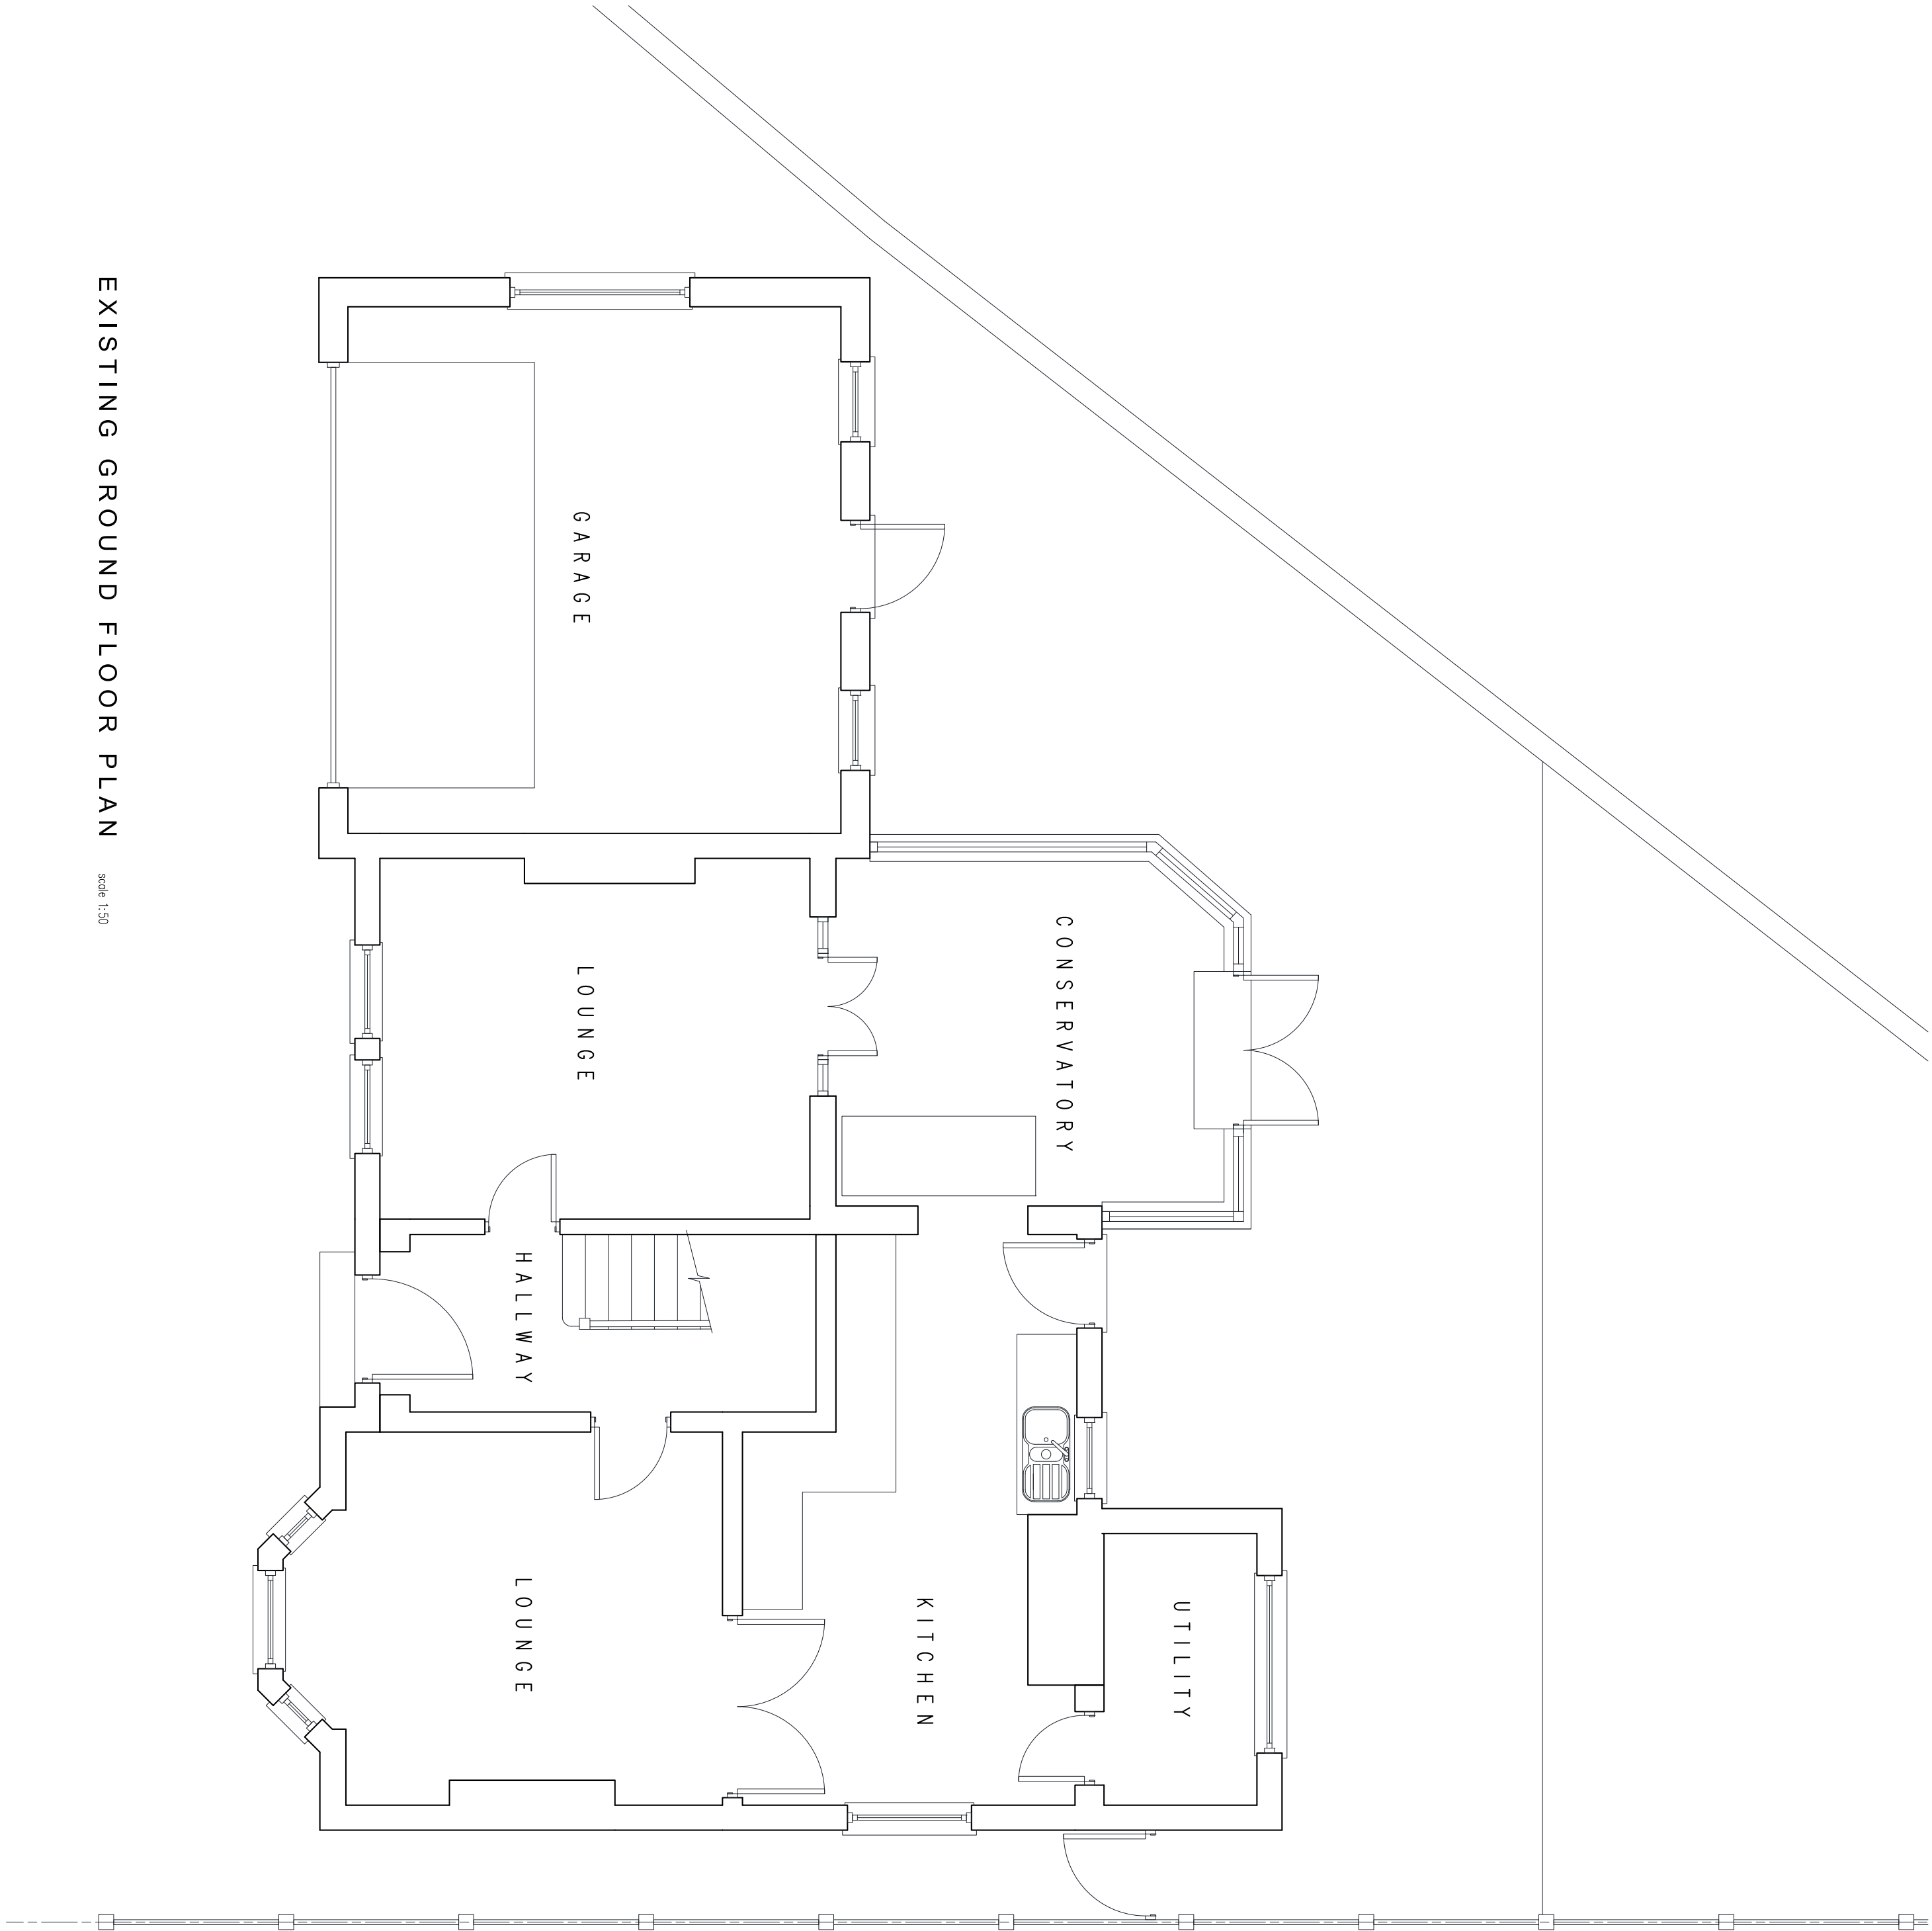

EXISTING GROUND FLOOR PLAN scale 1:50

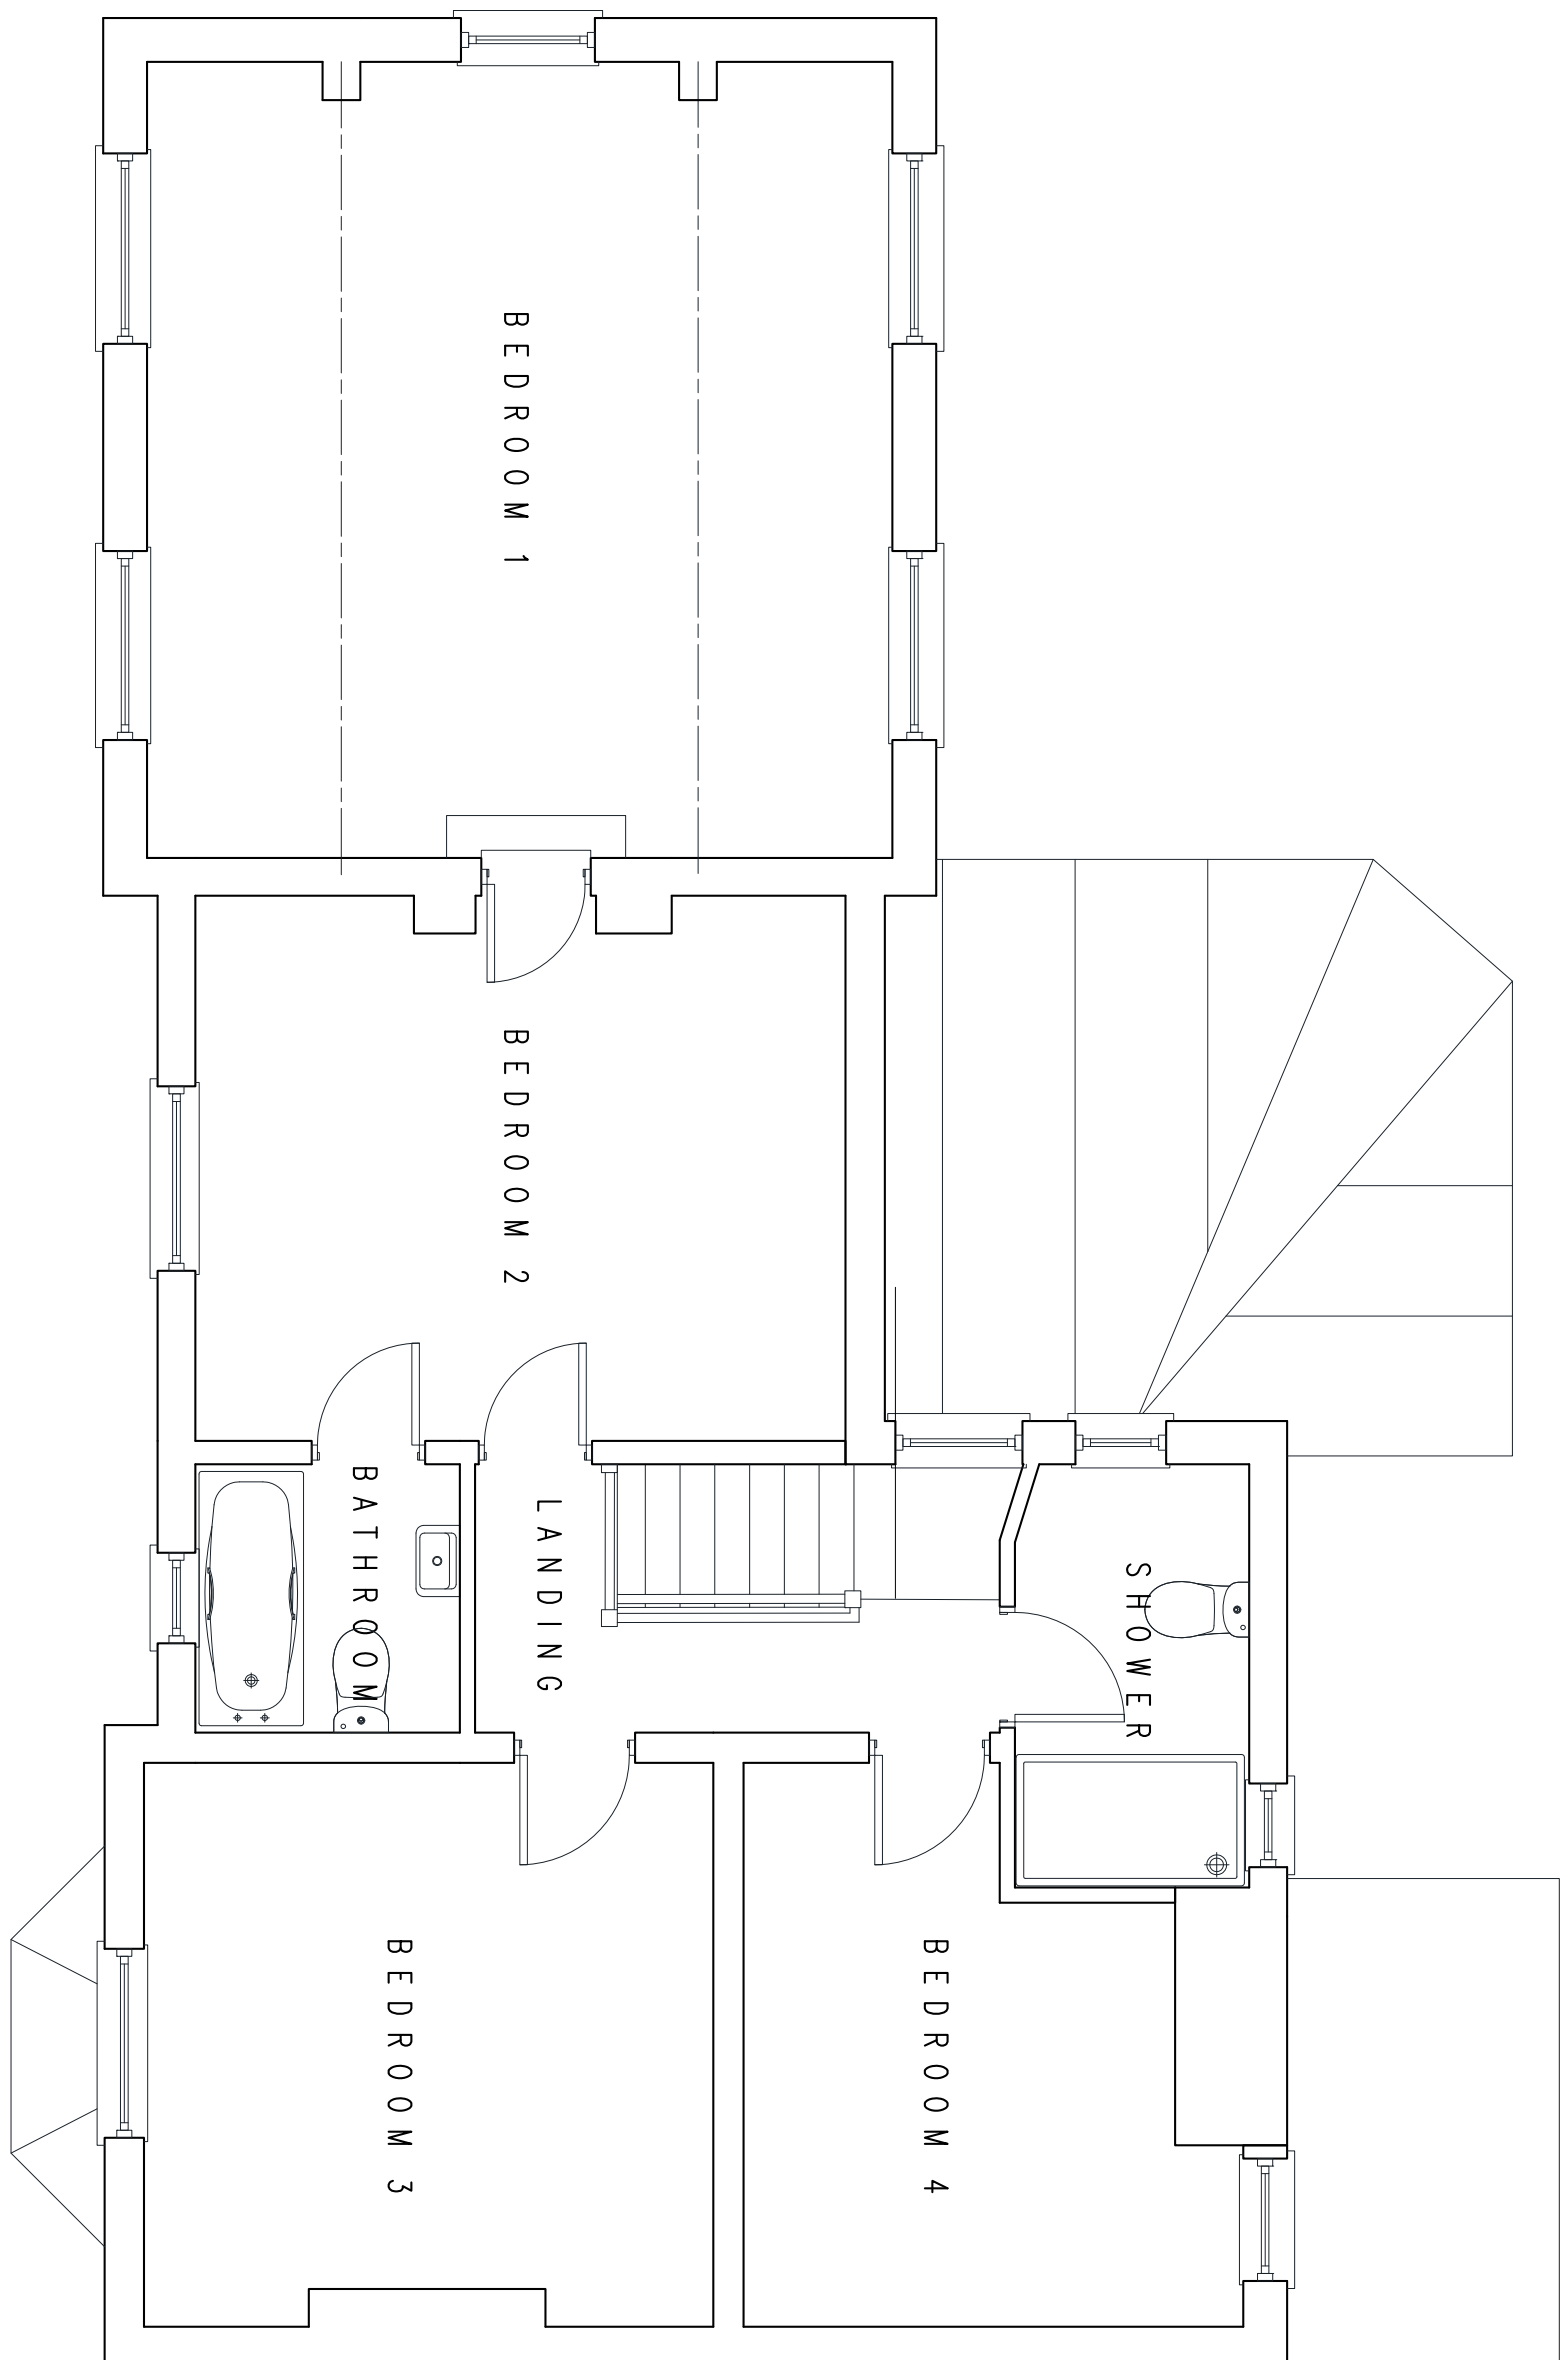

EXISTING FIRST FLOOR PLAN scale 1:50