



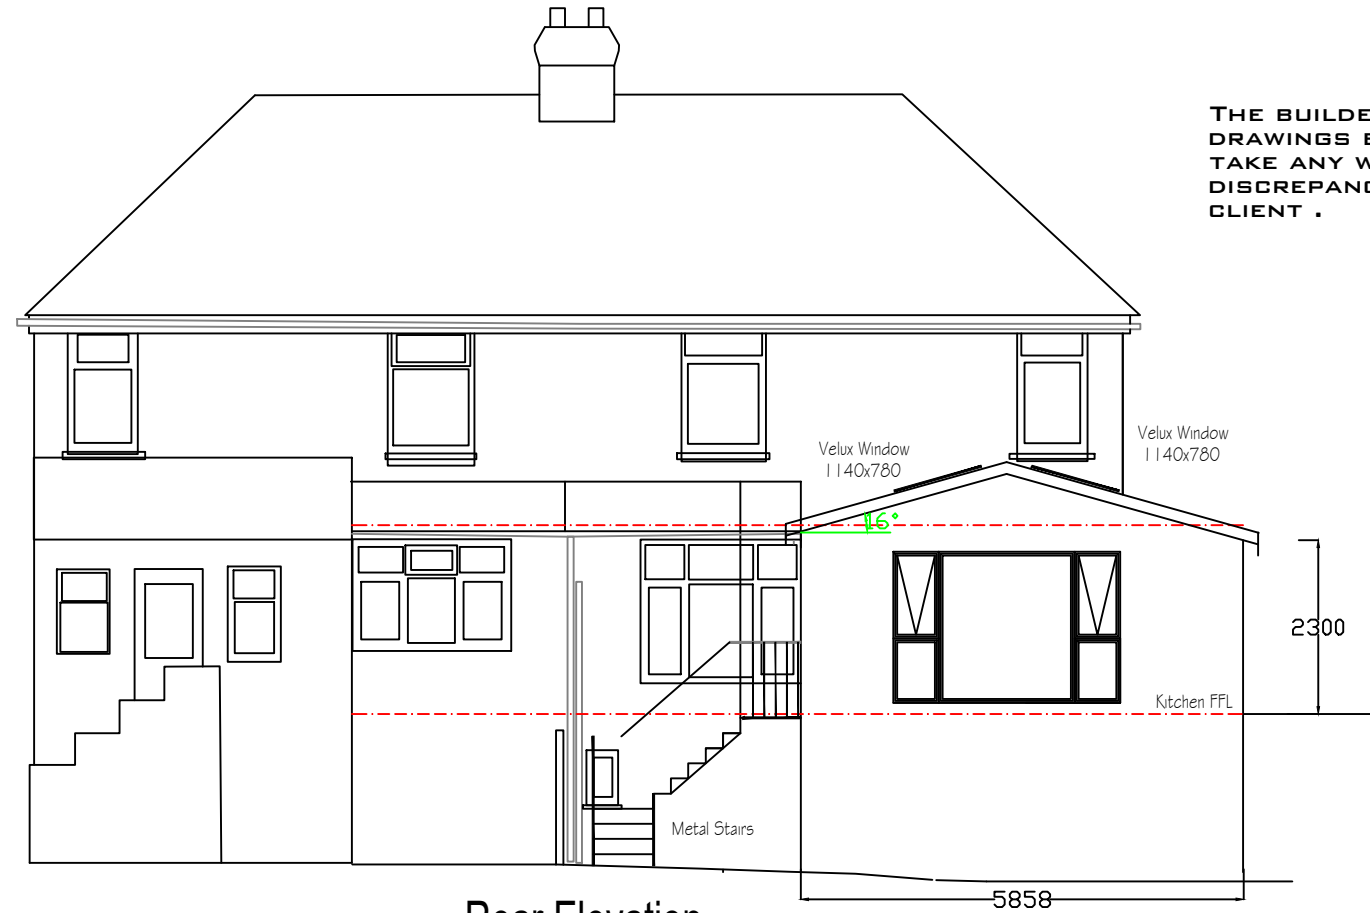

Rear Elevation

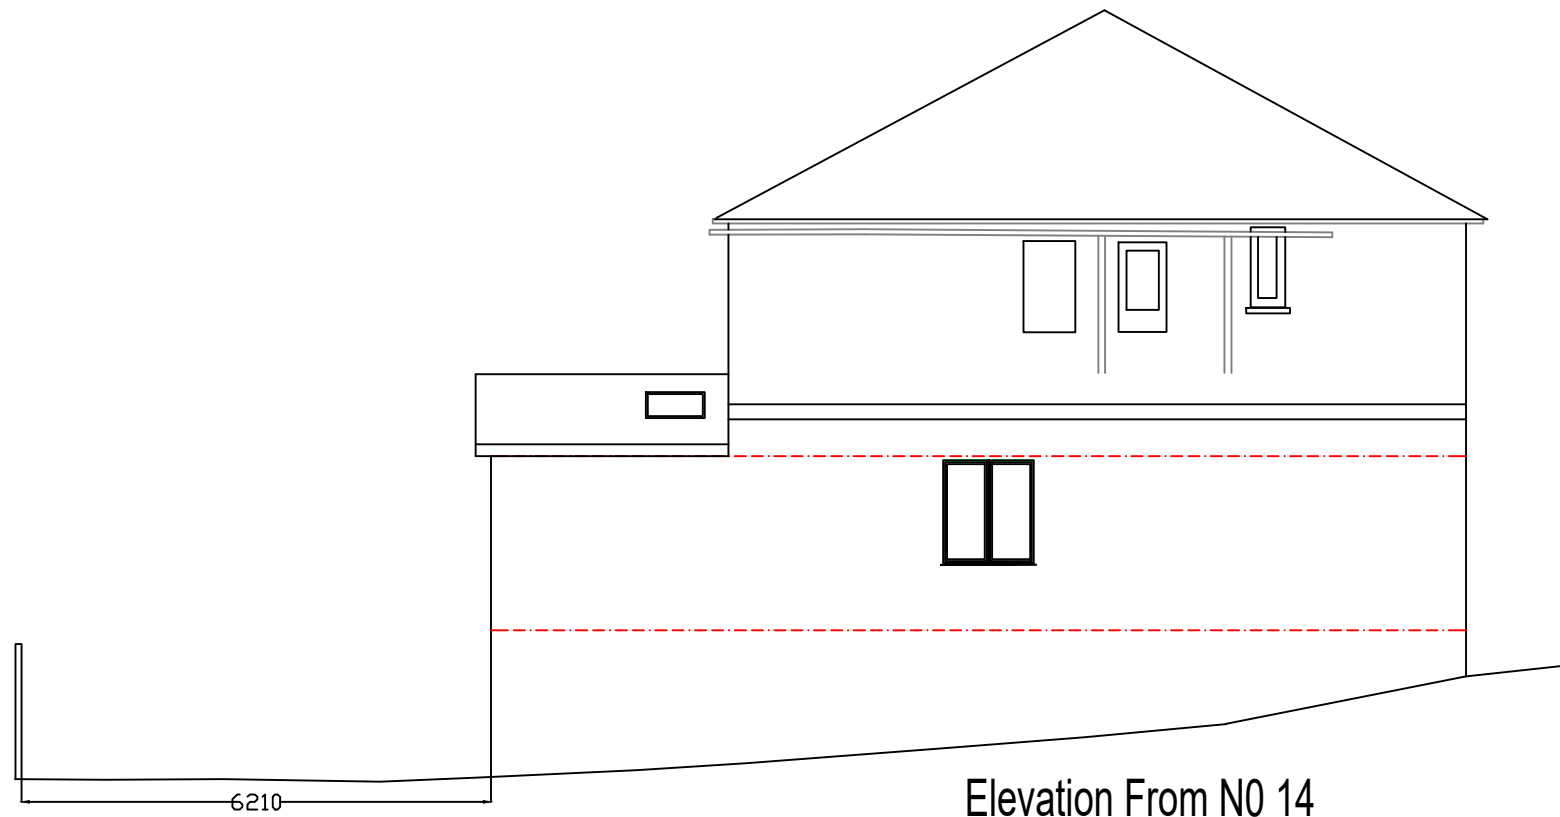

Elevation From N0 14

THE BUILDER MUST CHECK THE SITE AND THE APPROVED DRAWINGS BEFORE COMMENCING THE WORKS AND MUST TAKE ANY WORKING MEASUREMENTS AS NECESSARY. ANY DISCREPANCY IN THE DRAWING MUST BE REPORTED TO THE CLIENT .

Date	Rev	Description	
29.3.12	A	Planning	
H S H Engineering Design Services 428 Cheetham Hill Road Cheetham Manchester M8 9LE. UK 01617956385,07940197 333			
project title	Proposed ground floor extension to create an additional living accommodation.		
client	Mr & Mrs Abdul Karim Zeria		
dwg. title	Proposed Elevations		
dwg.no.	sheet no.	scale.	job no.
05A		1:100 @ A3	
12 Queens Drive Prestwich M/c M25 0HQ			
drawn by.	checked by.	approved by.	date
TZ			March 2023