


BACK LONSDALE STREET

NB. EXISTING GARDEN/YARD = $18.07m^2$
 REMAINING AFTER EXTENSION = $11.04m^2$
 EXTENSION TAKES UP ADDITIONAL
 YARD SPACE OF $8.17m^2$. (45.2%)

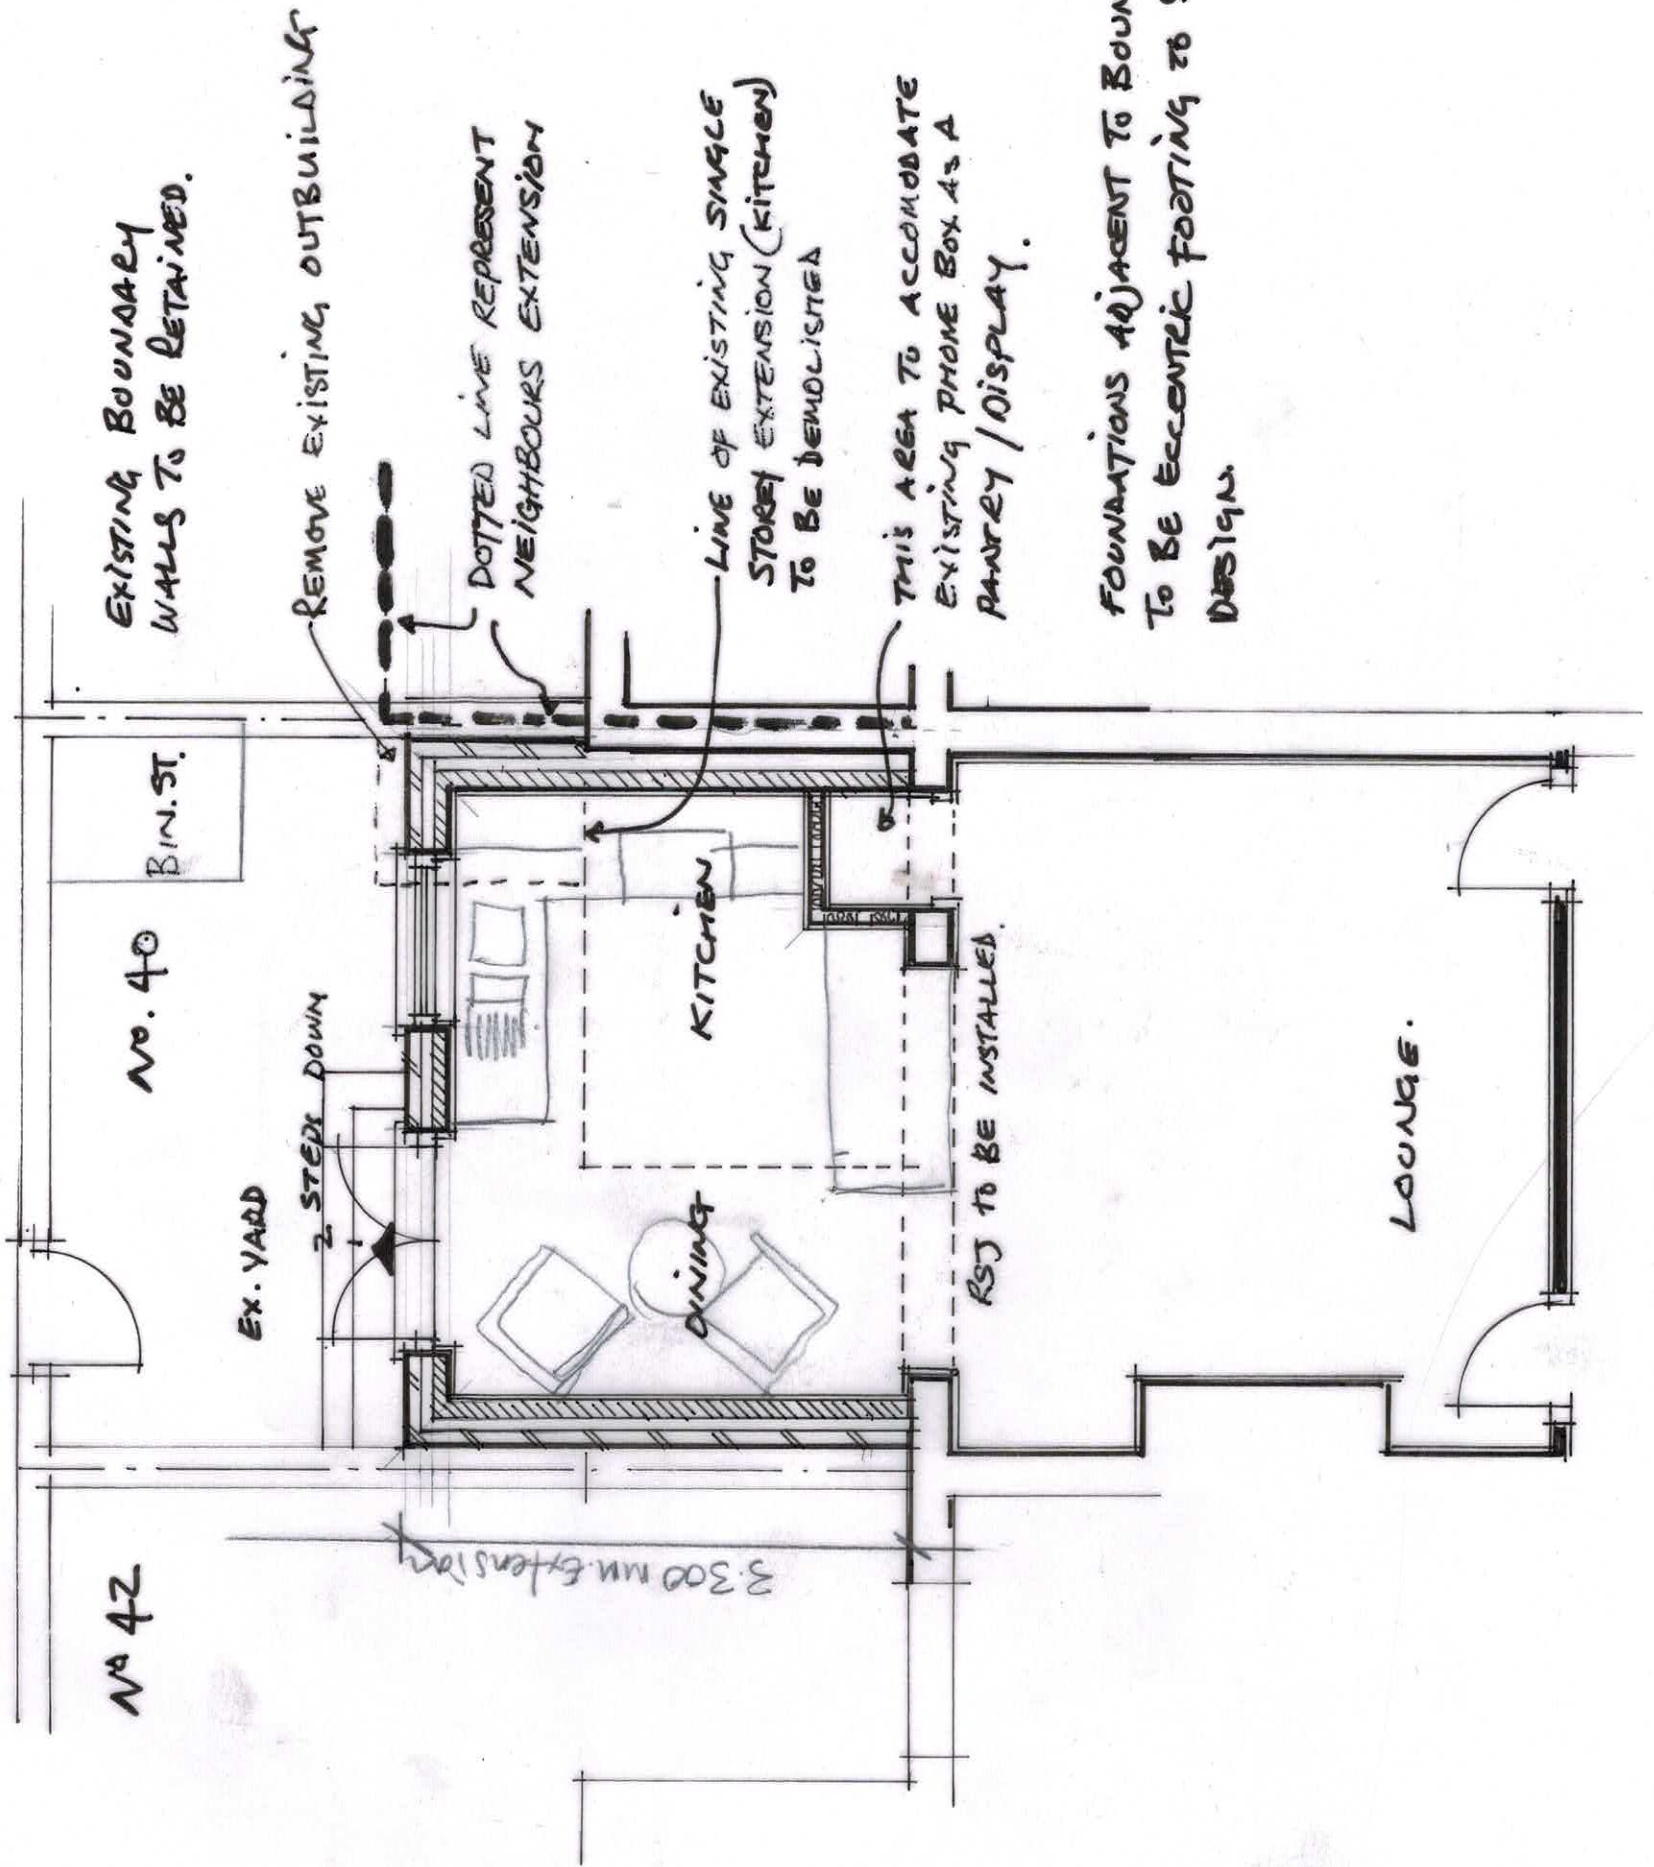

RedMarley, Buckley Hill Lane, Milnrow, OL16 4BU tel 07887 562962

Project
 Extension to 40 Lonsdale Street Elton Bury BL8 2QD

Drawing
 Proposed Floor Plan

Drg No.
 AB 09/22/02
 Date
 23rd Sept. 22
 Scale
 1:50 @A3

PROPOSED GROUND FLOOR PLAN