




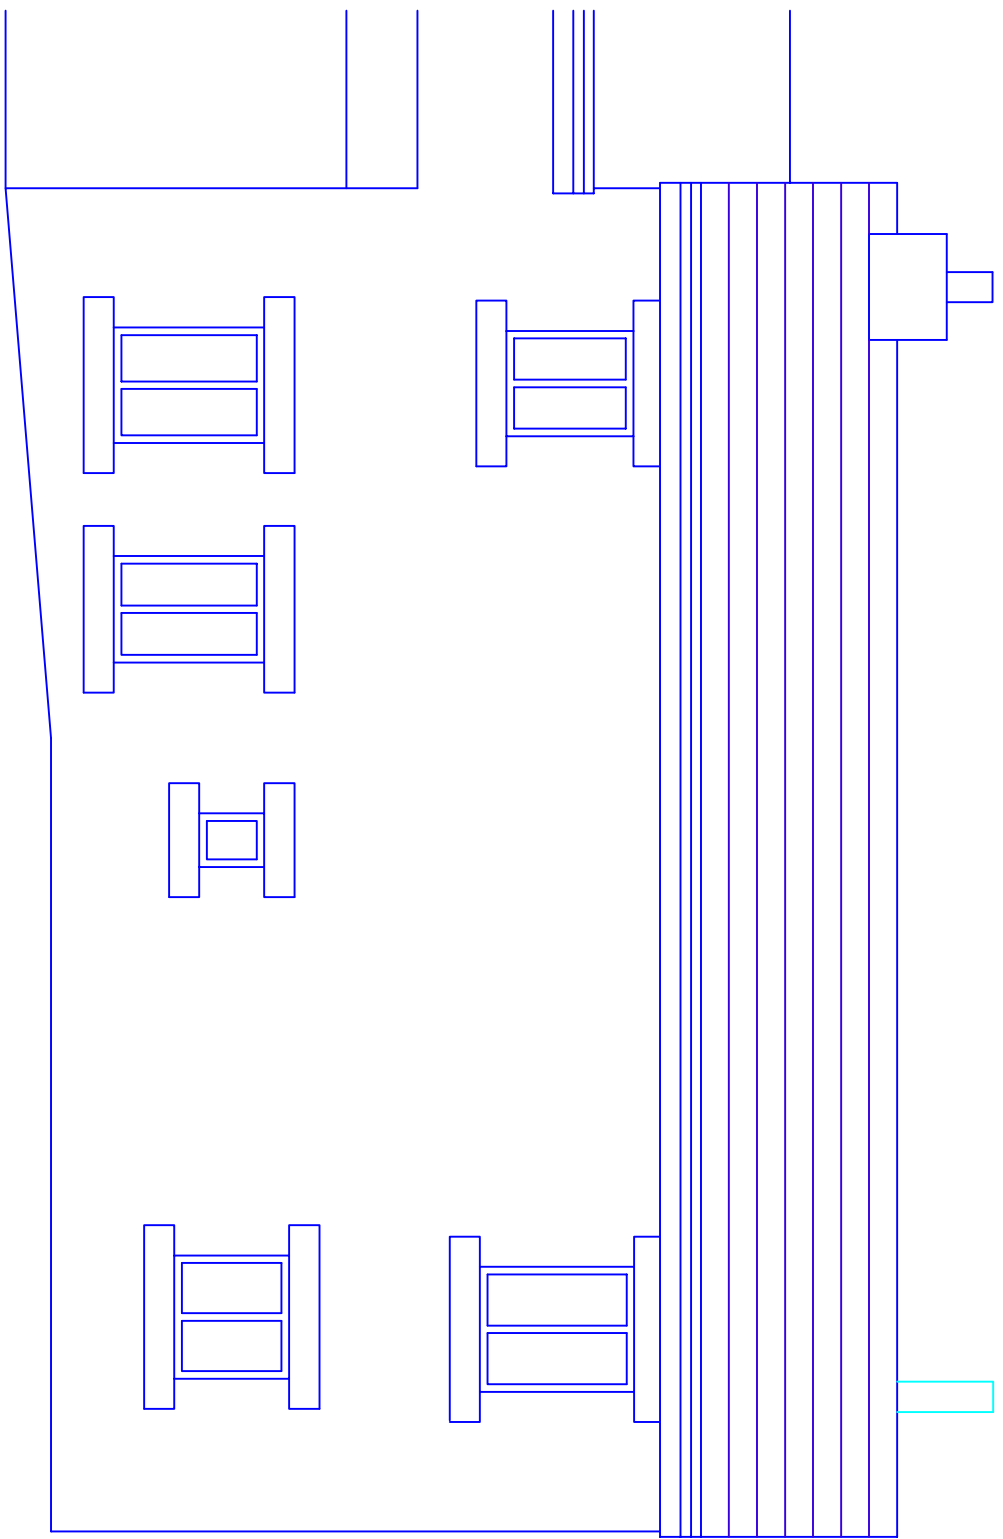


Existing Side Elevation - North

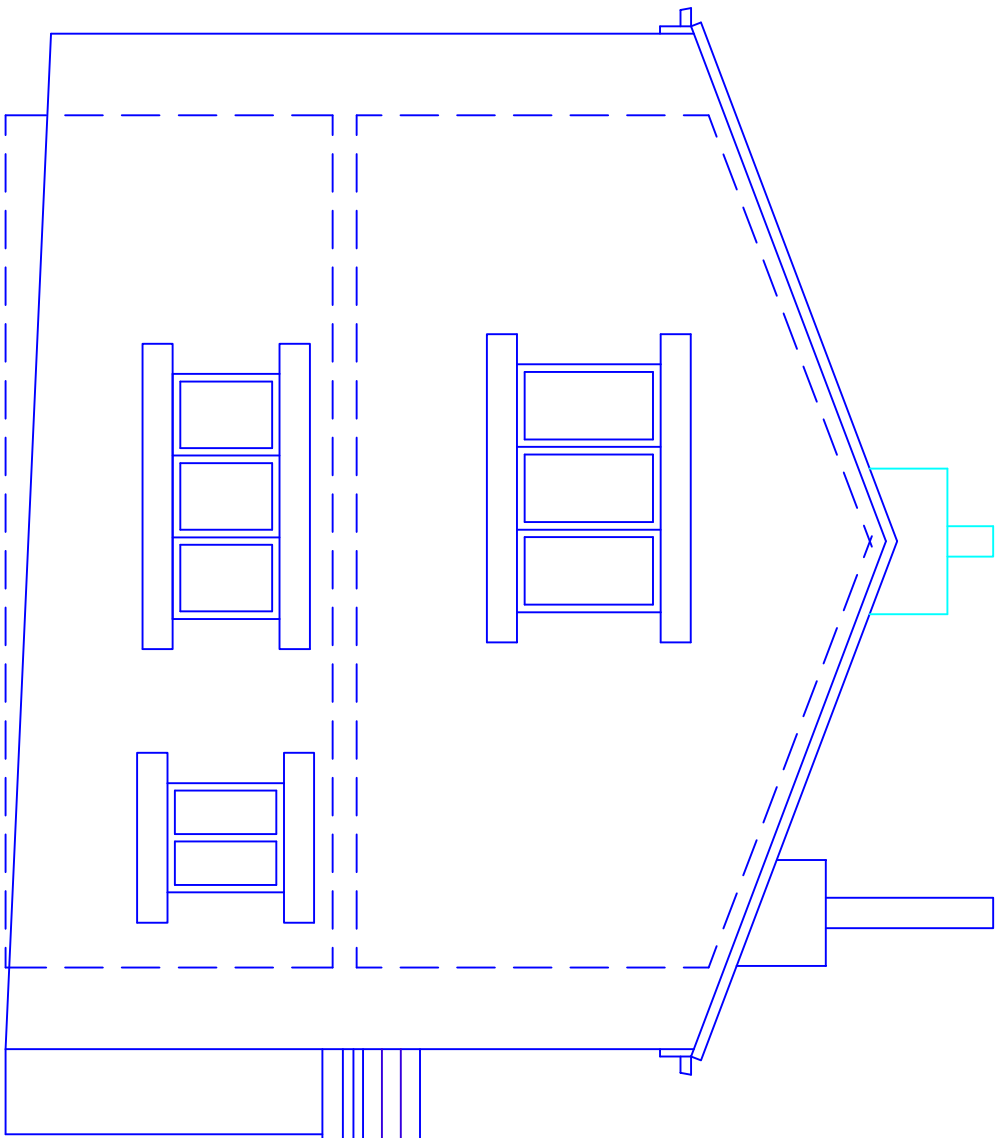


Existing Front Elevation - West

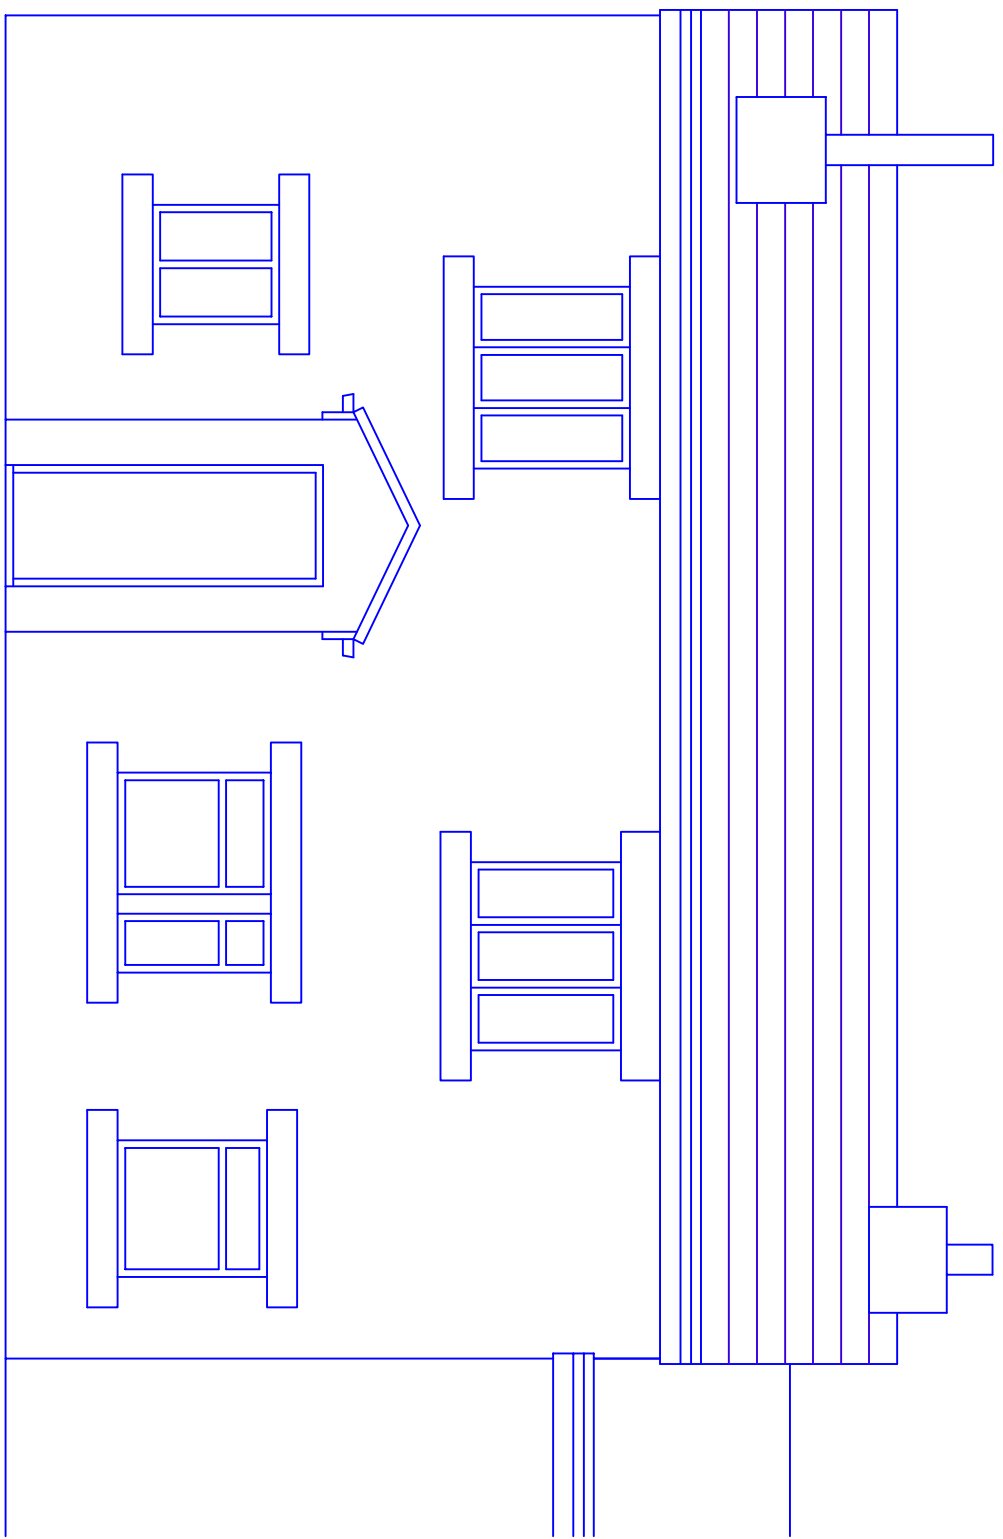

Existing Side Elevation - South

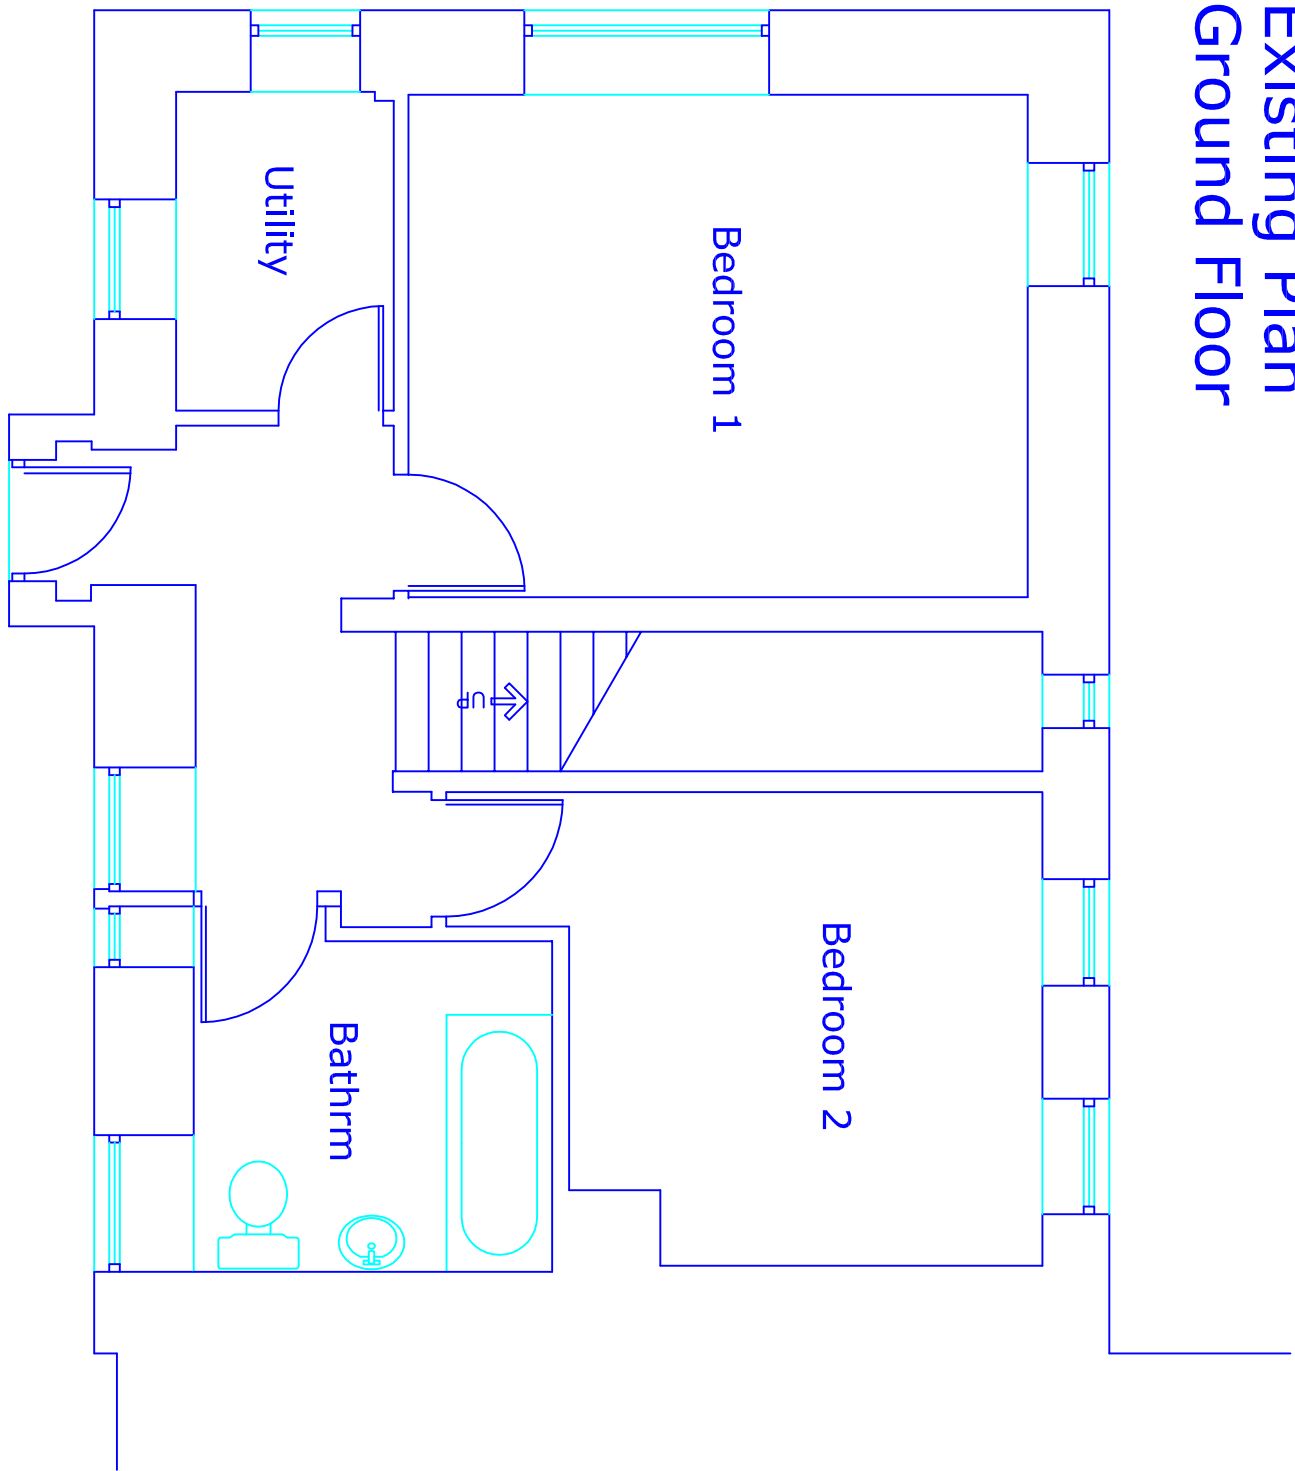

Existing Plan
Ground Floor

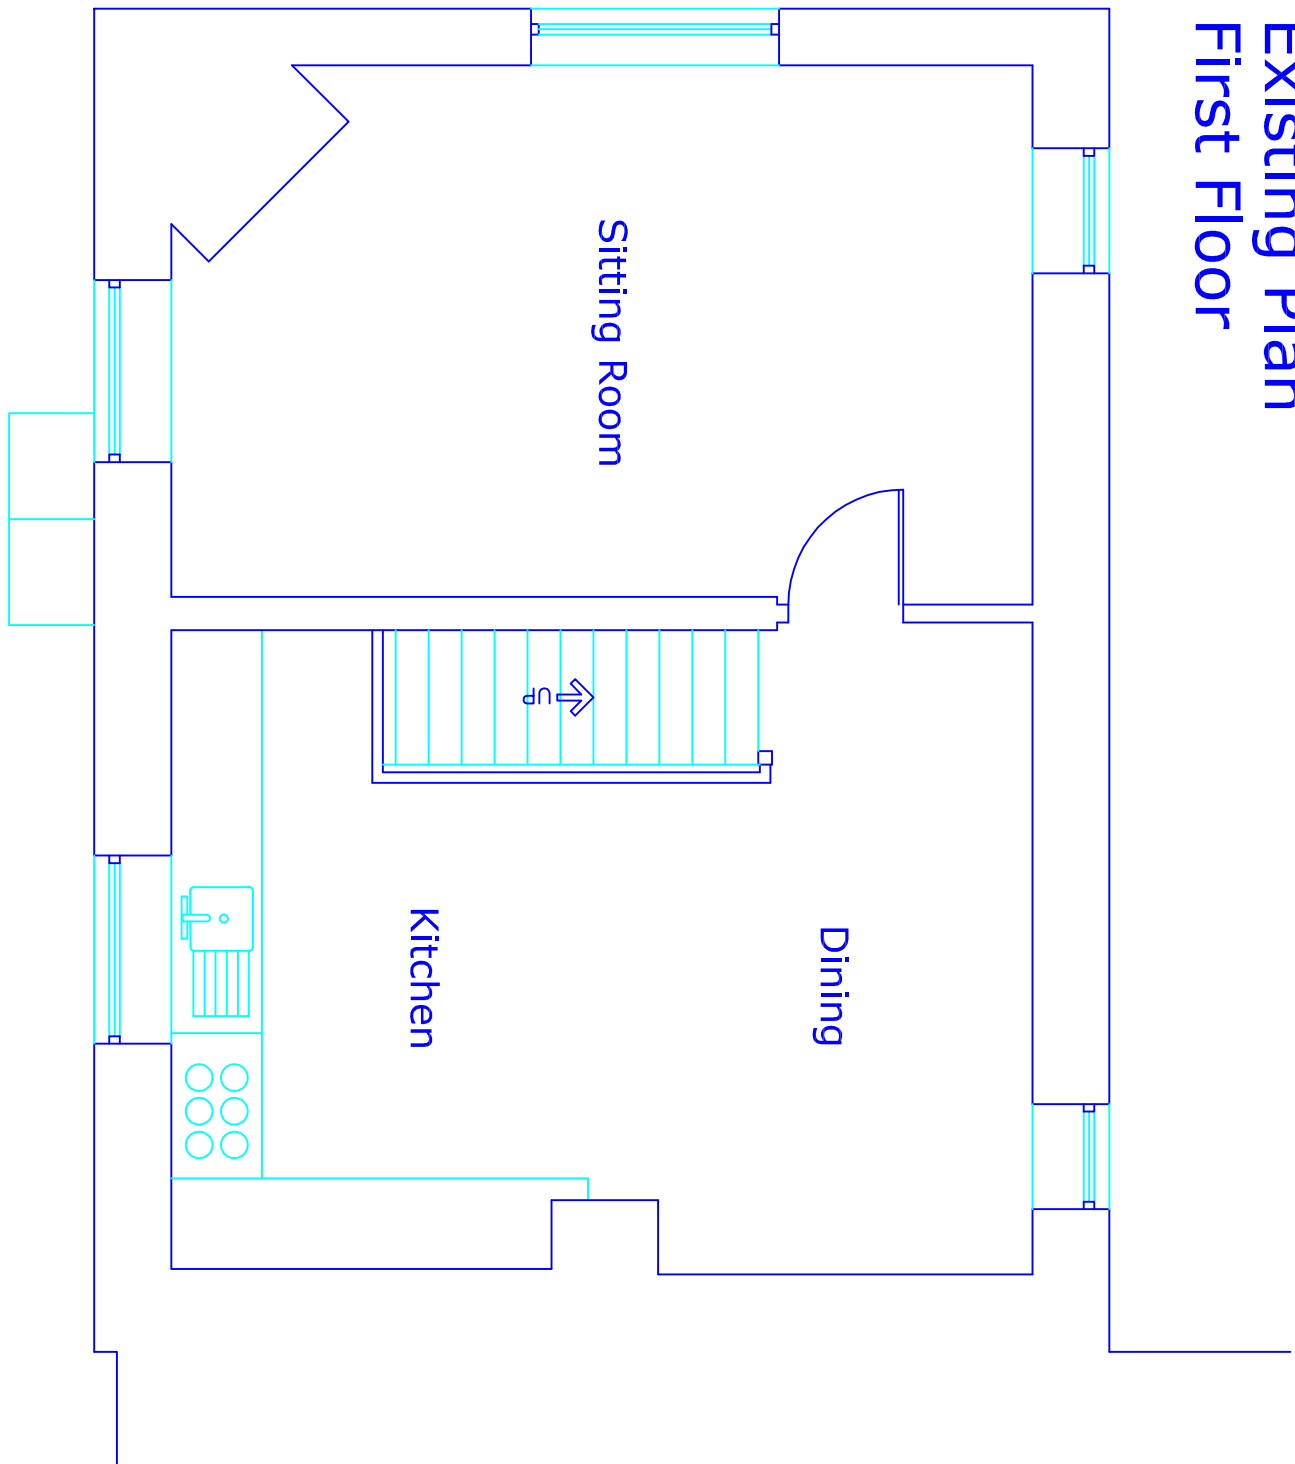

Existing Plan
First Floor

0 1 2 3 m

This drawing and design concept is the property of PPV design. It should not be reproduced without written permission

2 Helneshore Road, Holcombe Village
Ramsbottom, Lancashire BL8 4PA

Gary Dearden (PPV homes) DipArch RIBA
gary@ppv-design.co.uk www.ppv-design.co.uk
T. 0706 622751 M. 07112 669482

109 Holcombe Old Road
Holcombe
Bury
BL8 4NF
scale 1:50 at A1
April 2022
Existing Plans
and Elevations

AB1-01

PPV design Ltd