


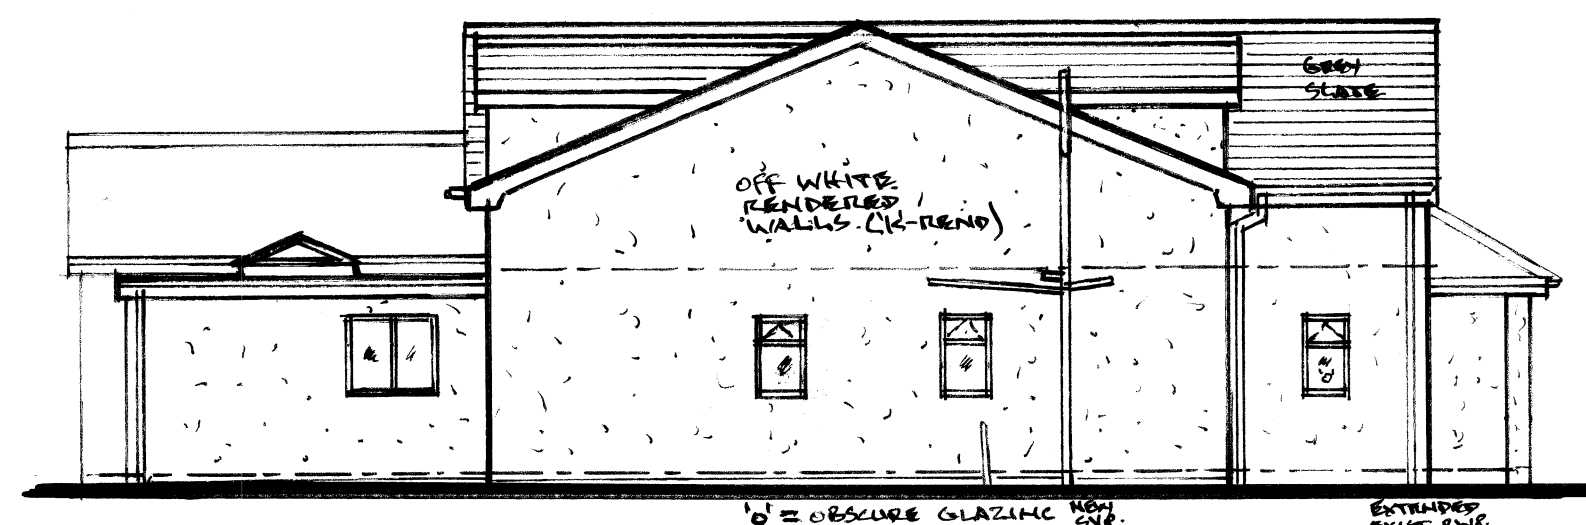


REAR ELEVATION. 1:100




L.H. SIDE ELEVATION




FRONT ELEVATION

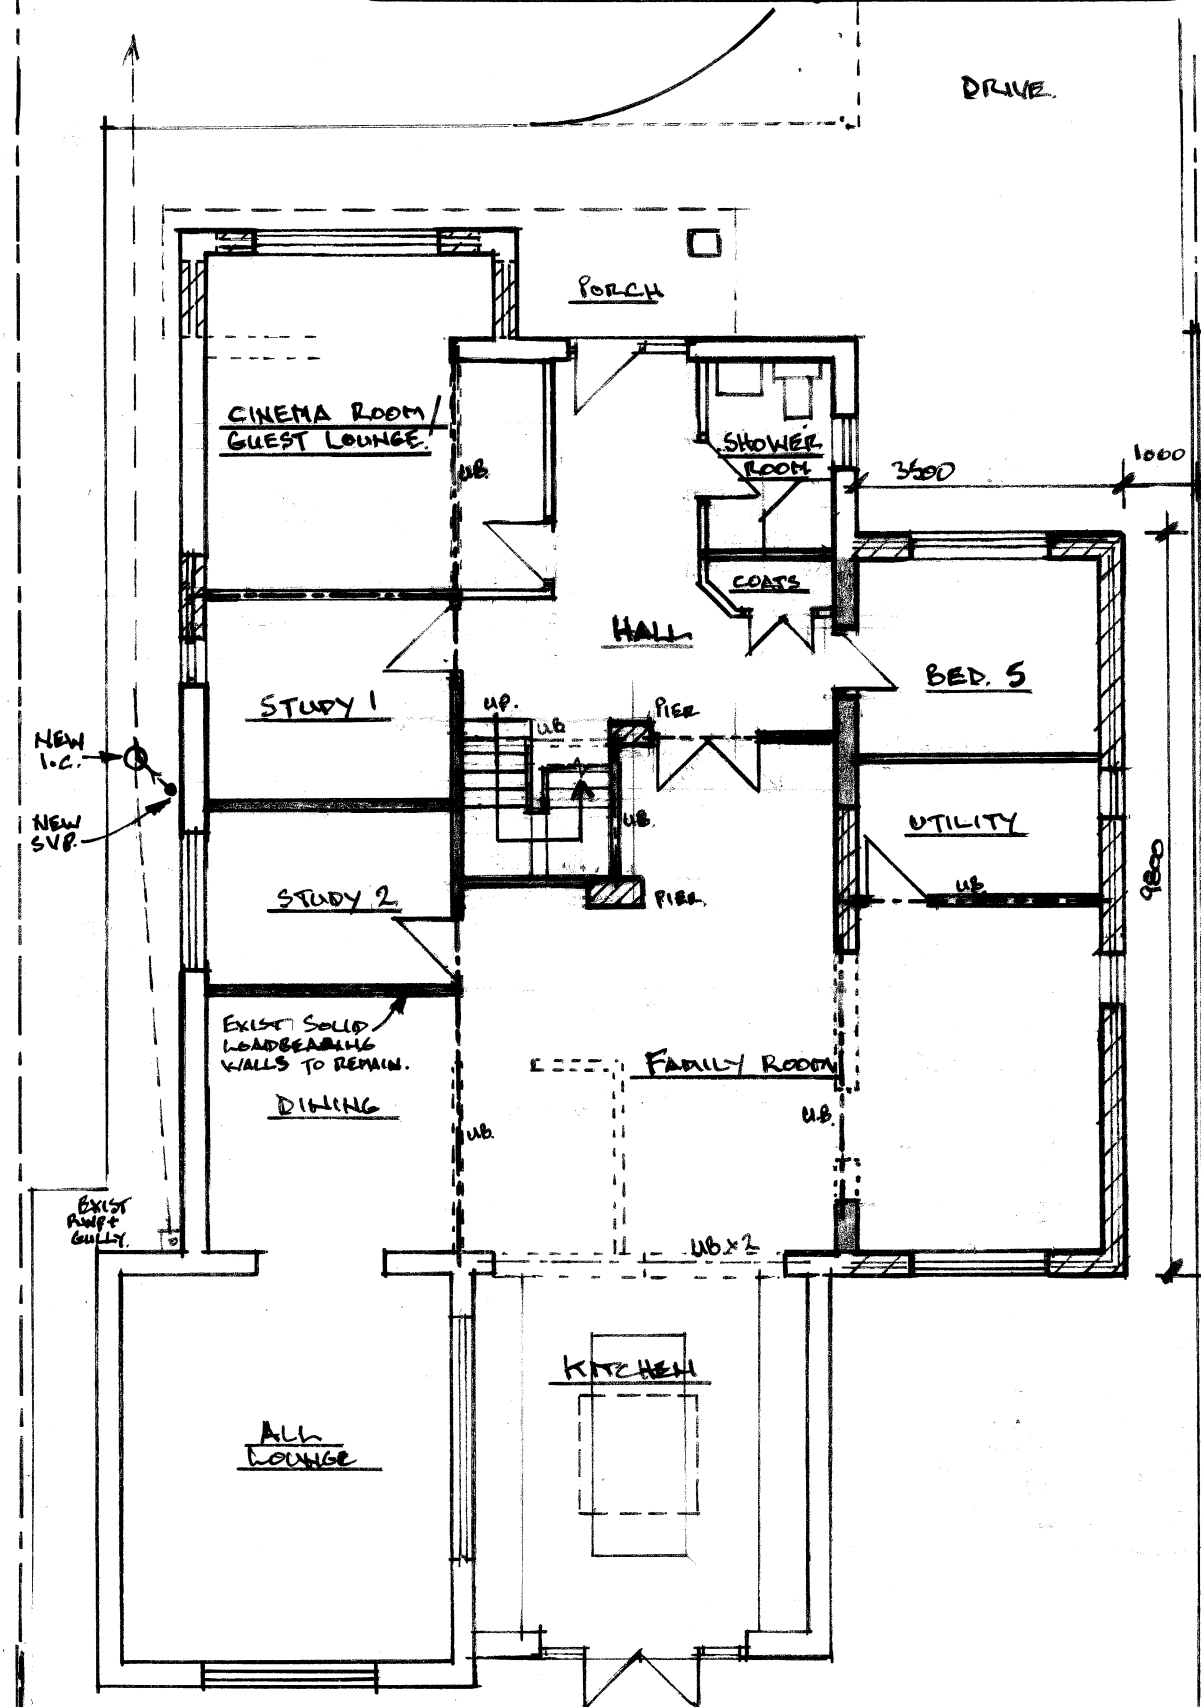


GROUND FLOOR PLAN. 1:100

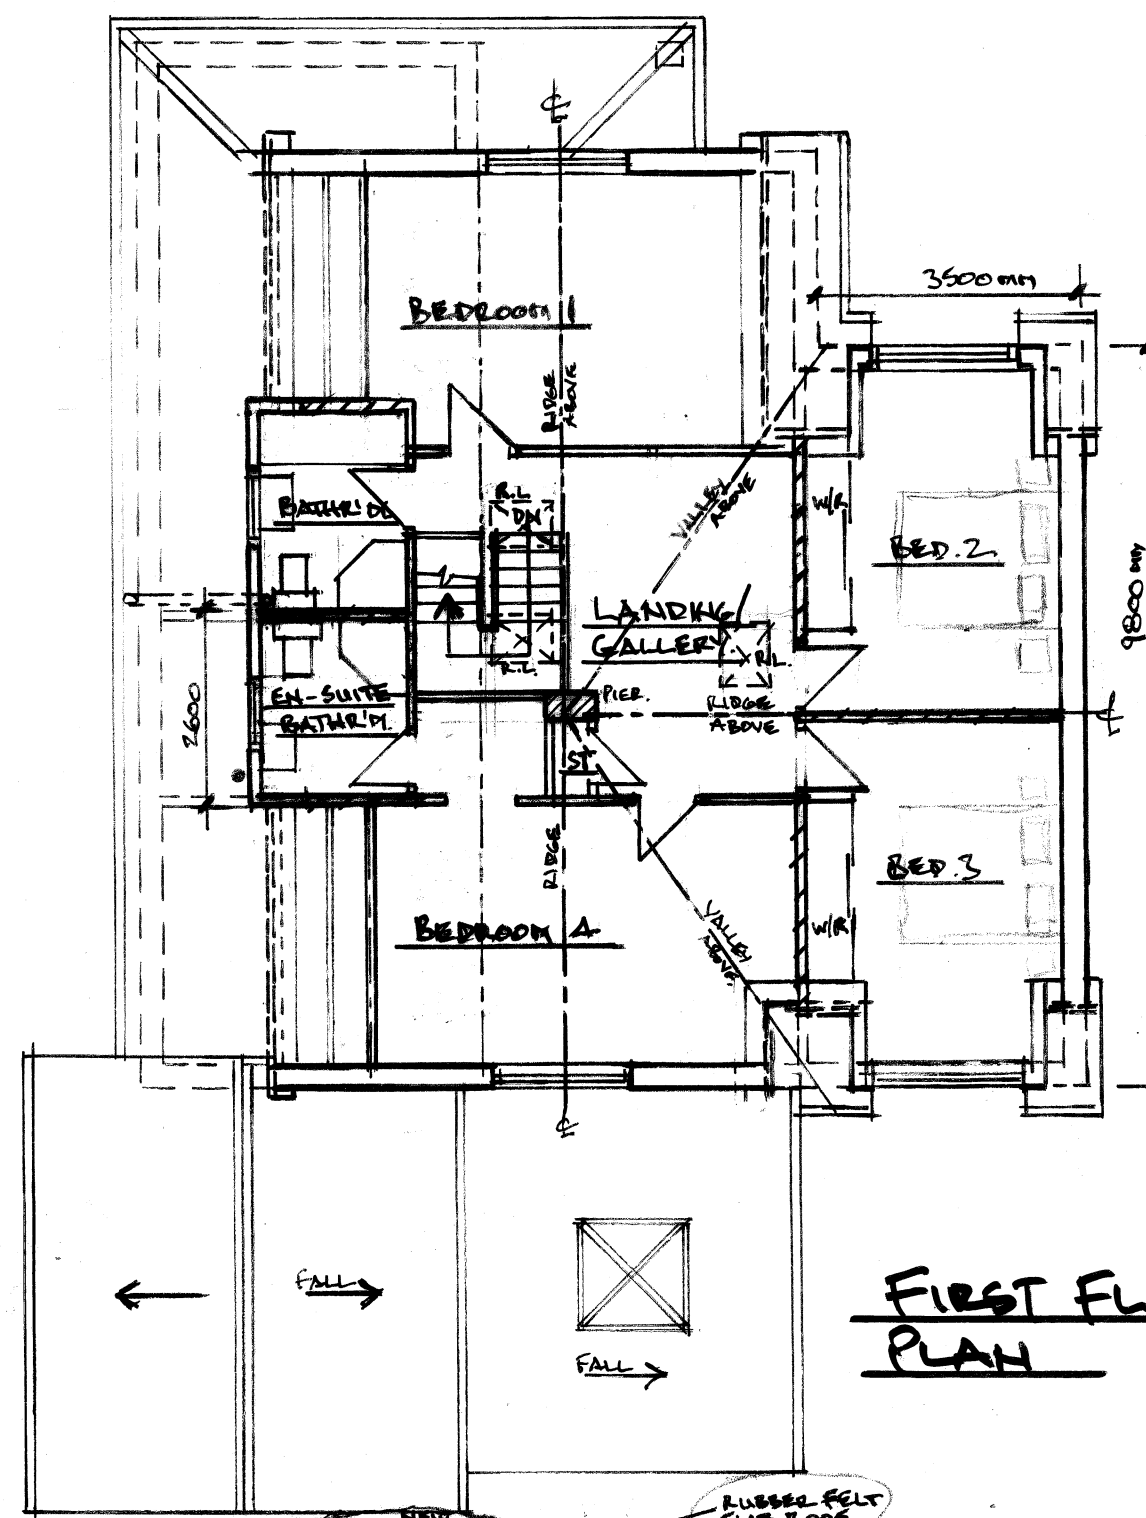

FIRST FLOOR PLAN

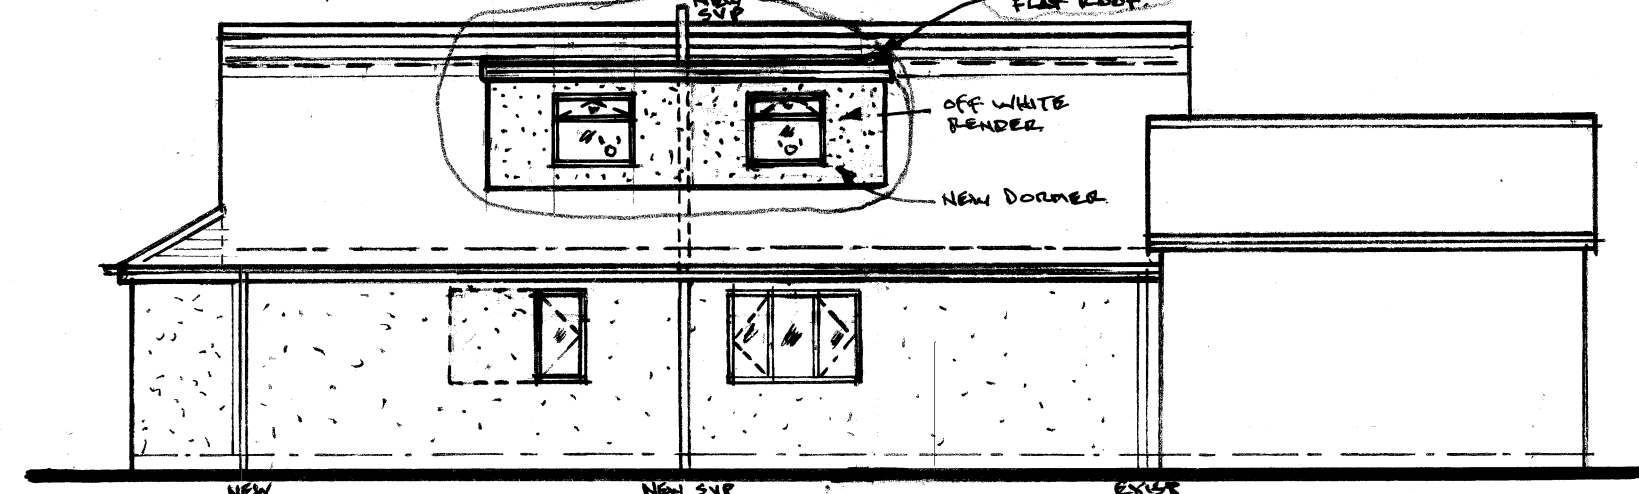

R.H. SIDE ELEVATION

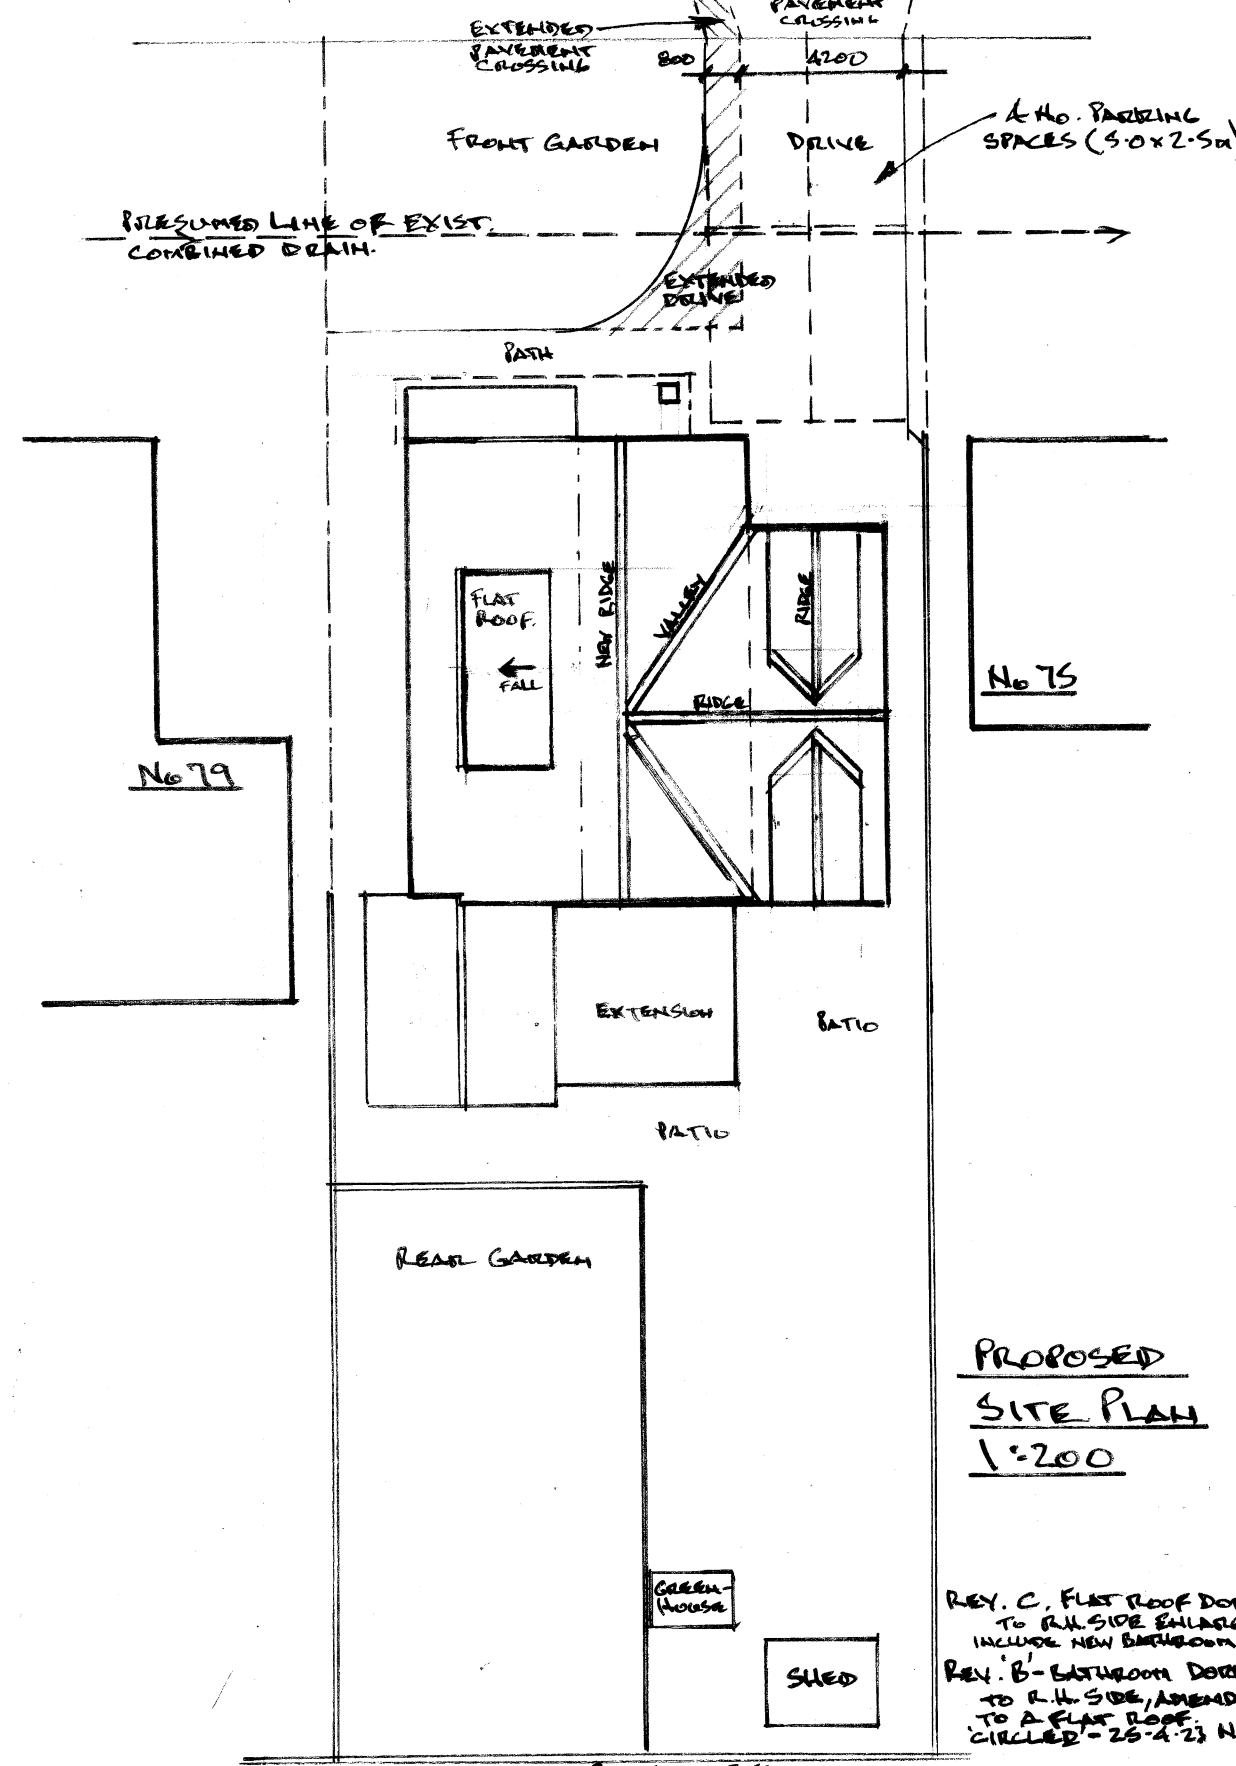

PROPOSED SITE PLAN 1:200

REV. C. FLAT ROOF DORMER TO ALL SIDE ENLARGED, TO INCLUDE NEW BATHROOM 22'0\"/>

PROPOSED TWO STOREY/FIRST FLOOR SIDE & SINGLE STOREY REAR EXTENSIONS & EXT./INTERNAL ALTERATIONS, AT 77 HAIG ROAD, BURY.

PROPOSED PLANS & ELEVATIONS

SCALE	DATE	DRAWN	DWG NO.
1:100, 1:200	NOV. 22	N.B.	218C