



A3 Size

FOR PLANNING PURPOSED ONLY. USE FIGURED DIMENSIONS ONLY. SUBJECT TO SITE SURVEY AND ALL NECESSARY CONSENTS. ALL DIMENSIONS TO BE CHECKED BY USER AND ANY DISCREPANCIES, ERRORS OR OMISSIONS TO BE REPORTED TO THE ARCHITECT BEFORE THE WORK COMMENCES. THIS DRAWING IS TO BE READ WITH ALL OTHER RELEVANT MATERIALS

Scale 1:100

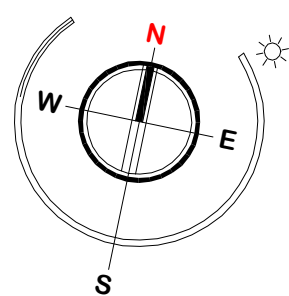


Revision	Notes	Date	Drawn
A			

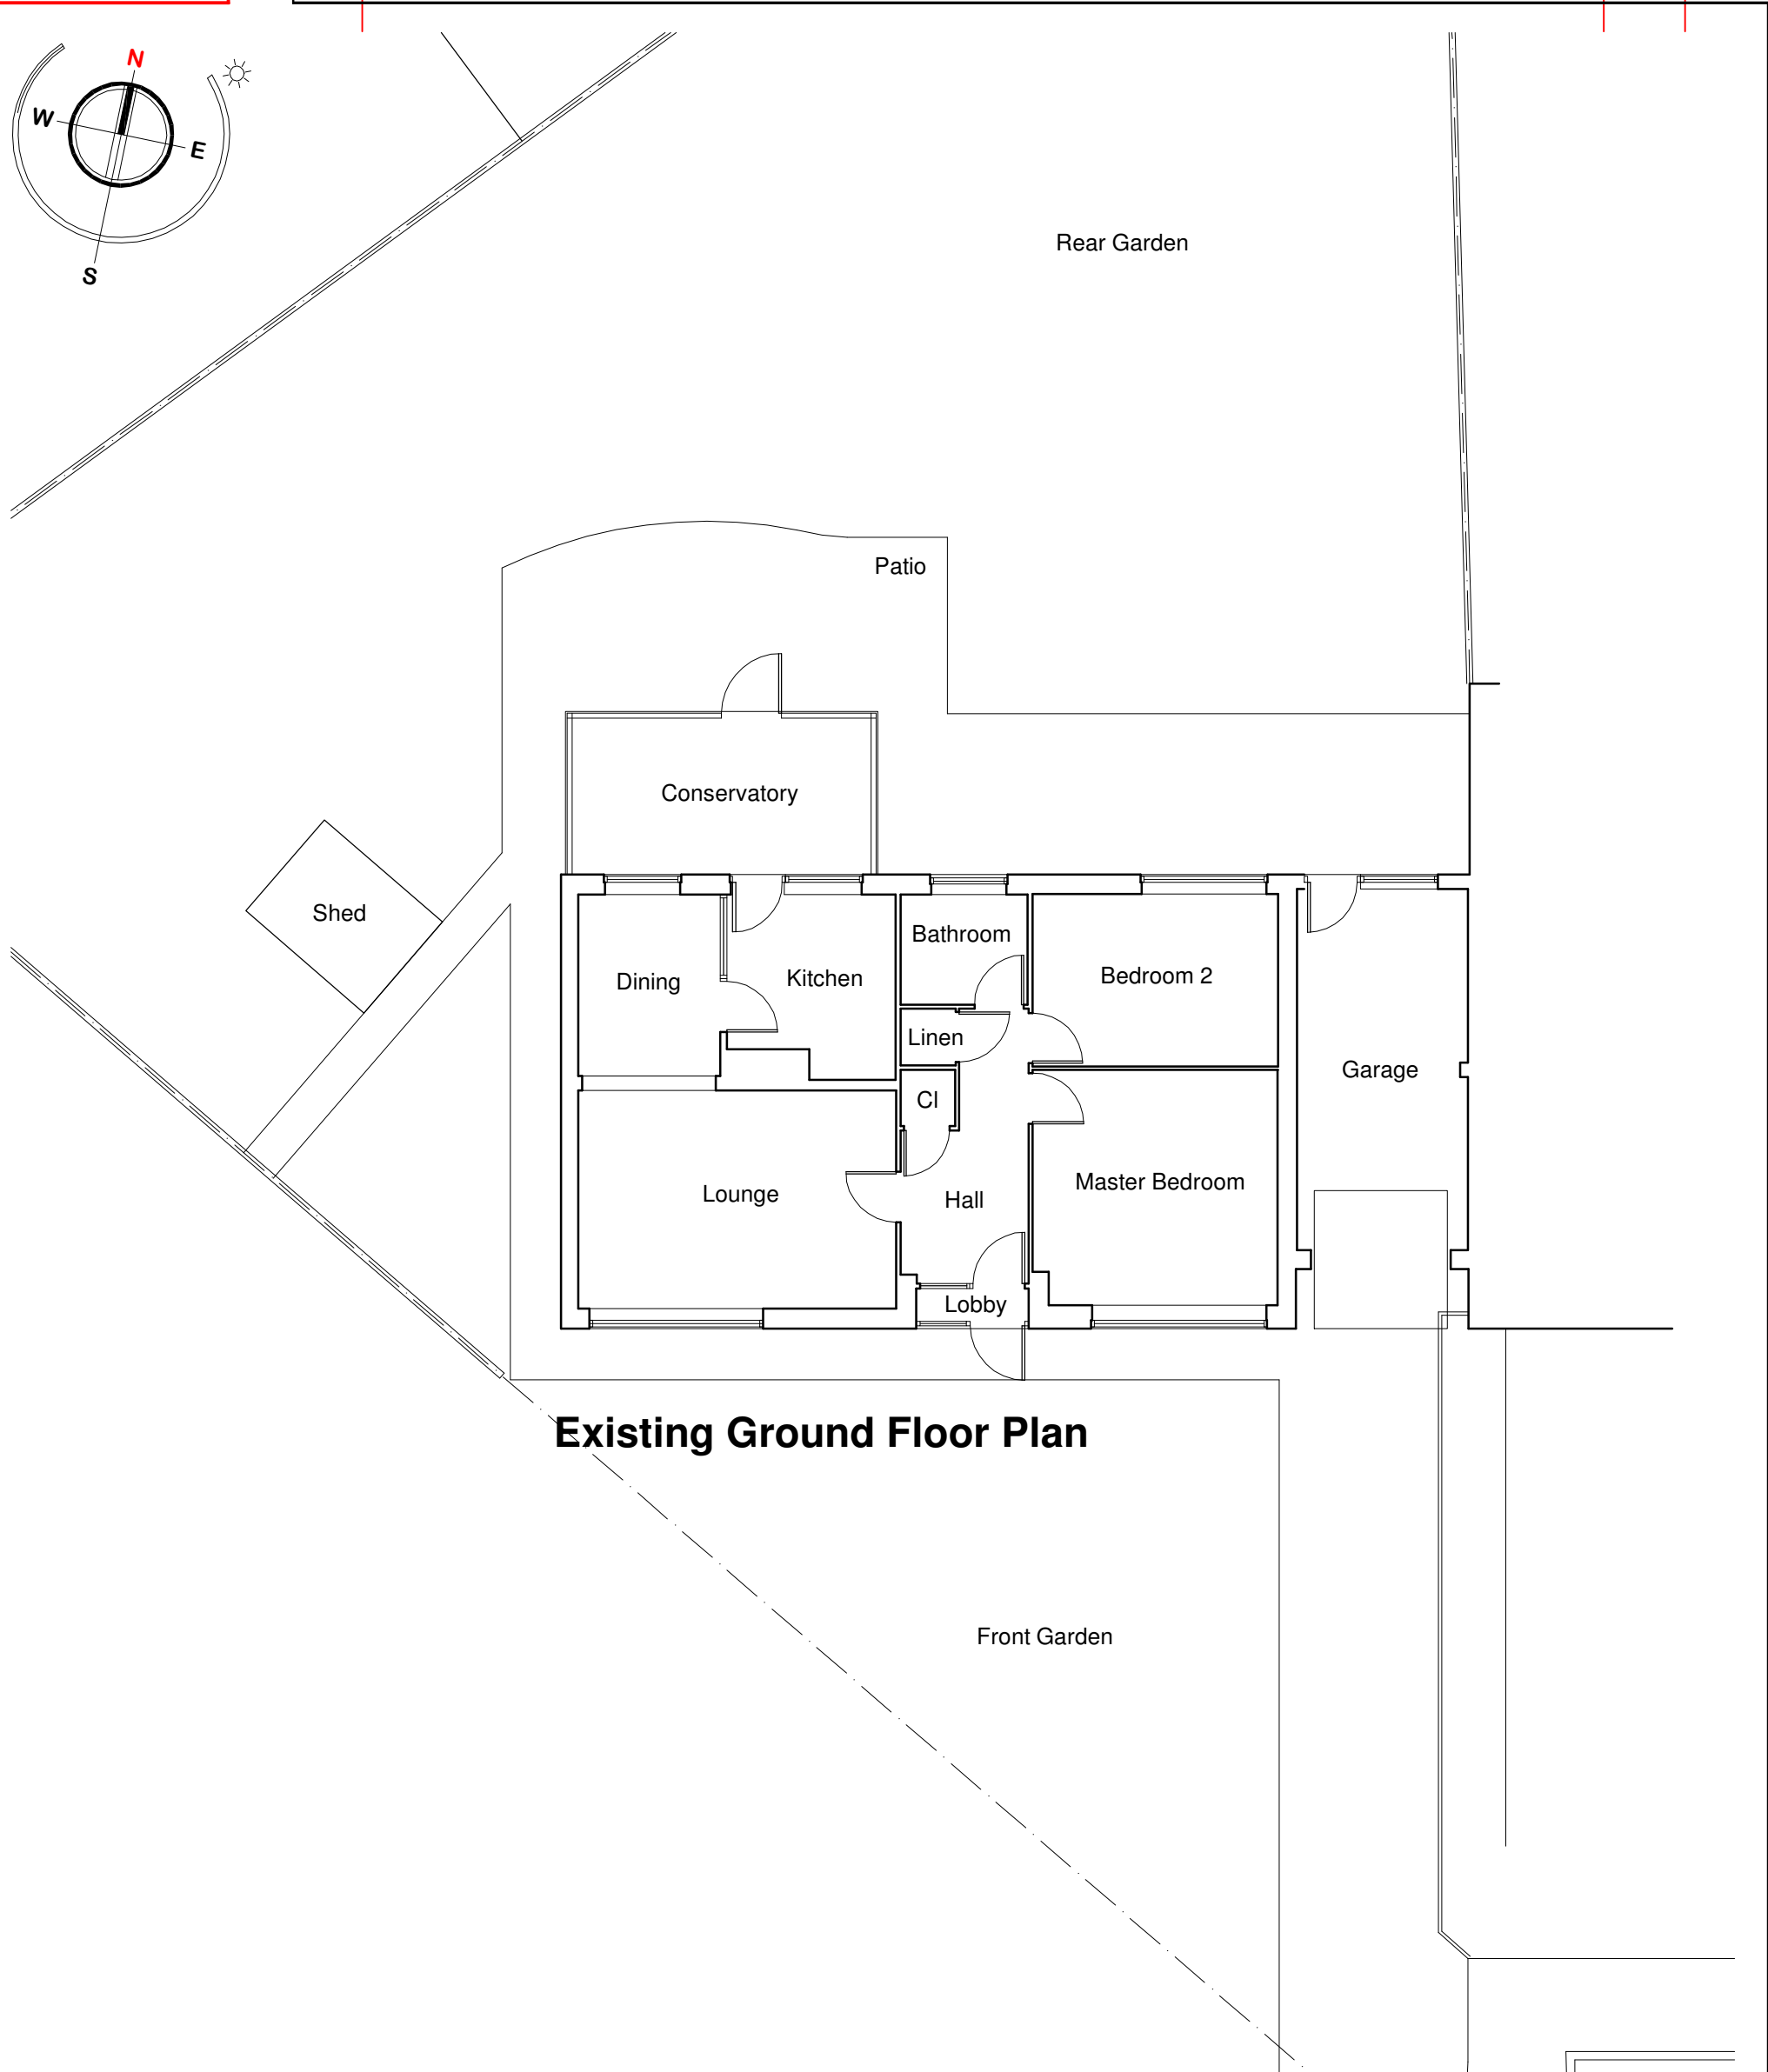

Existing Ground Floor Plan

FuZED ARCHITECTURE +

DESIGN

 

Fuzed A+D Ltd, 74A Water Street, Radcliffe, Manchester, M26 4DF
Tel: 0161 724 8006 Email: fuzedarchitects@gmail.com

Scale Bar 1:100	No. 9 Patton Close, Bury BL9 8PY
Project:	Mr and Mrs Kealey
Client:	Planning Submission
Content:	Existing Ground Floor Plan

Contract No.	1259
Dwg No.	1.03
Revision	-
Date	September '20