


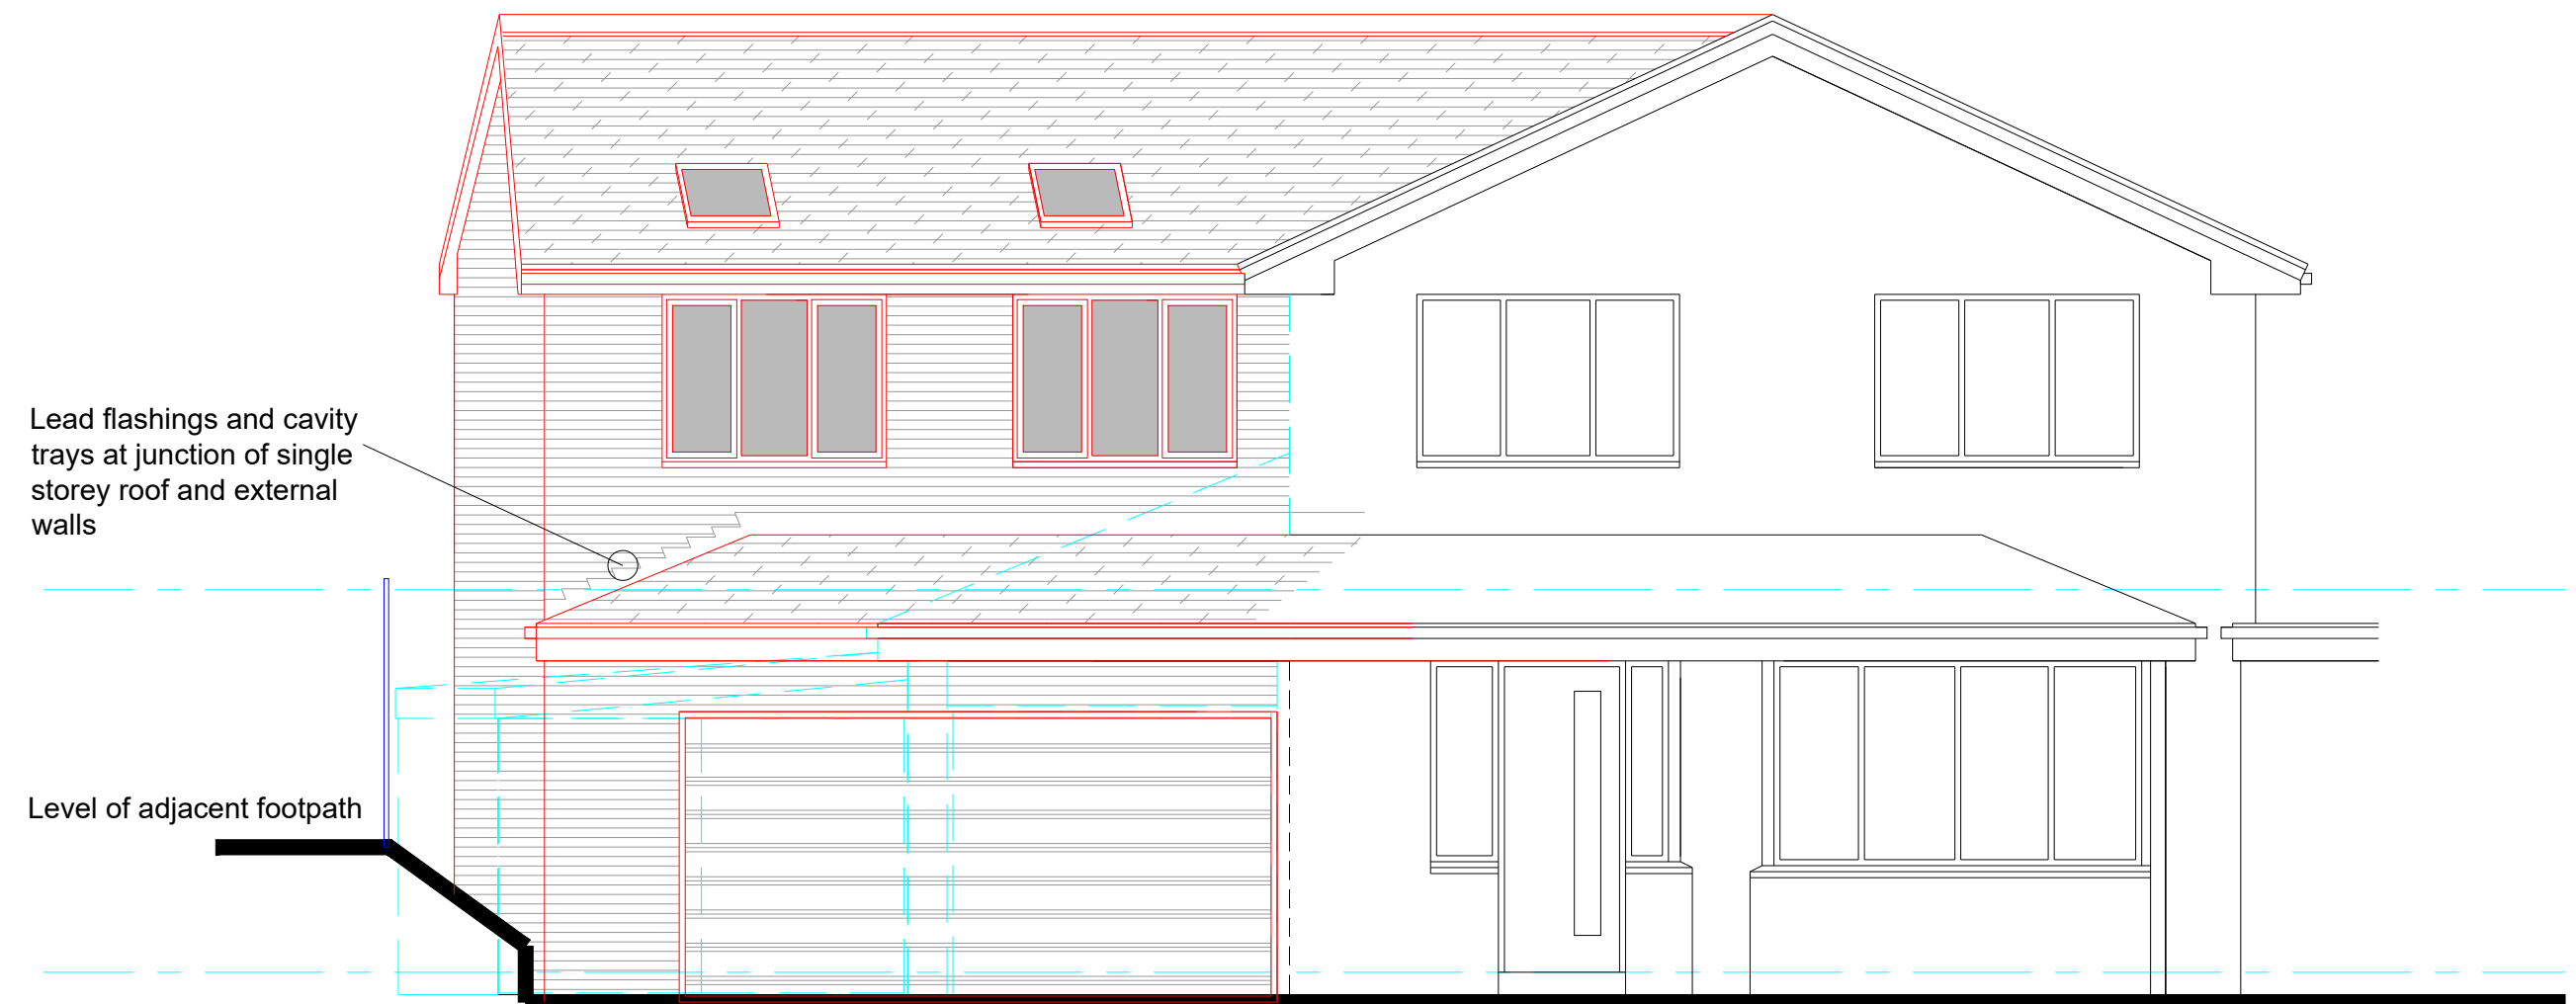

### Front Elevation



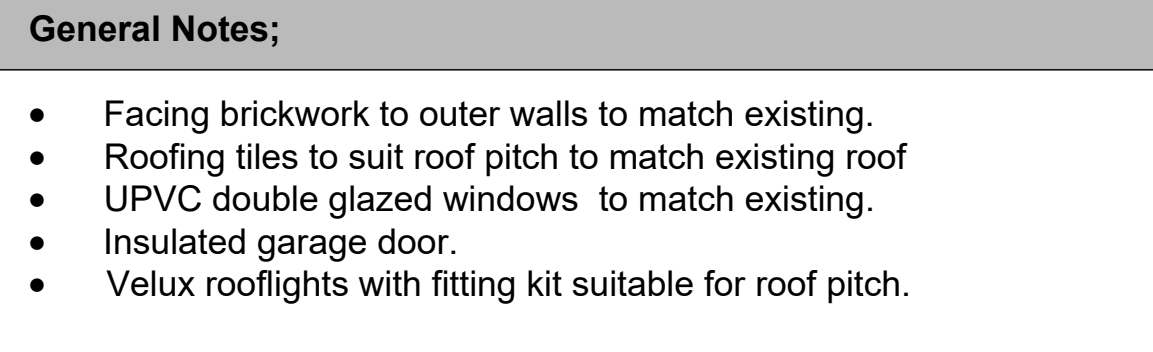


Figure 1 is a technical cross-section diagram of a building facade and roofline. The diagram shows a building with a gabled roof and a flat section. A dashed line indicates the 'Top of fence line' and another dashed line indicates the 'Level of adjacent footpath'. A person is shown standing on the footpath for scale. The roof pitch is labeled as 25°.


Side Elevation

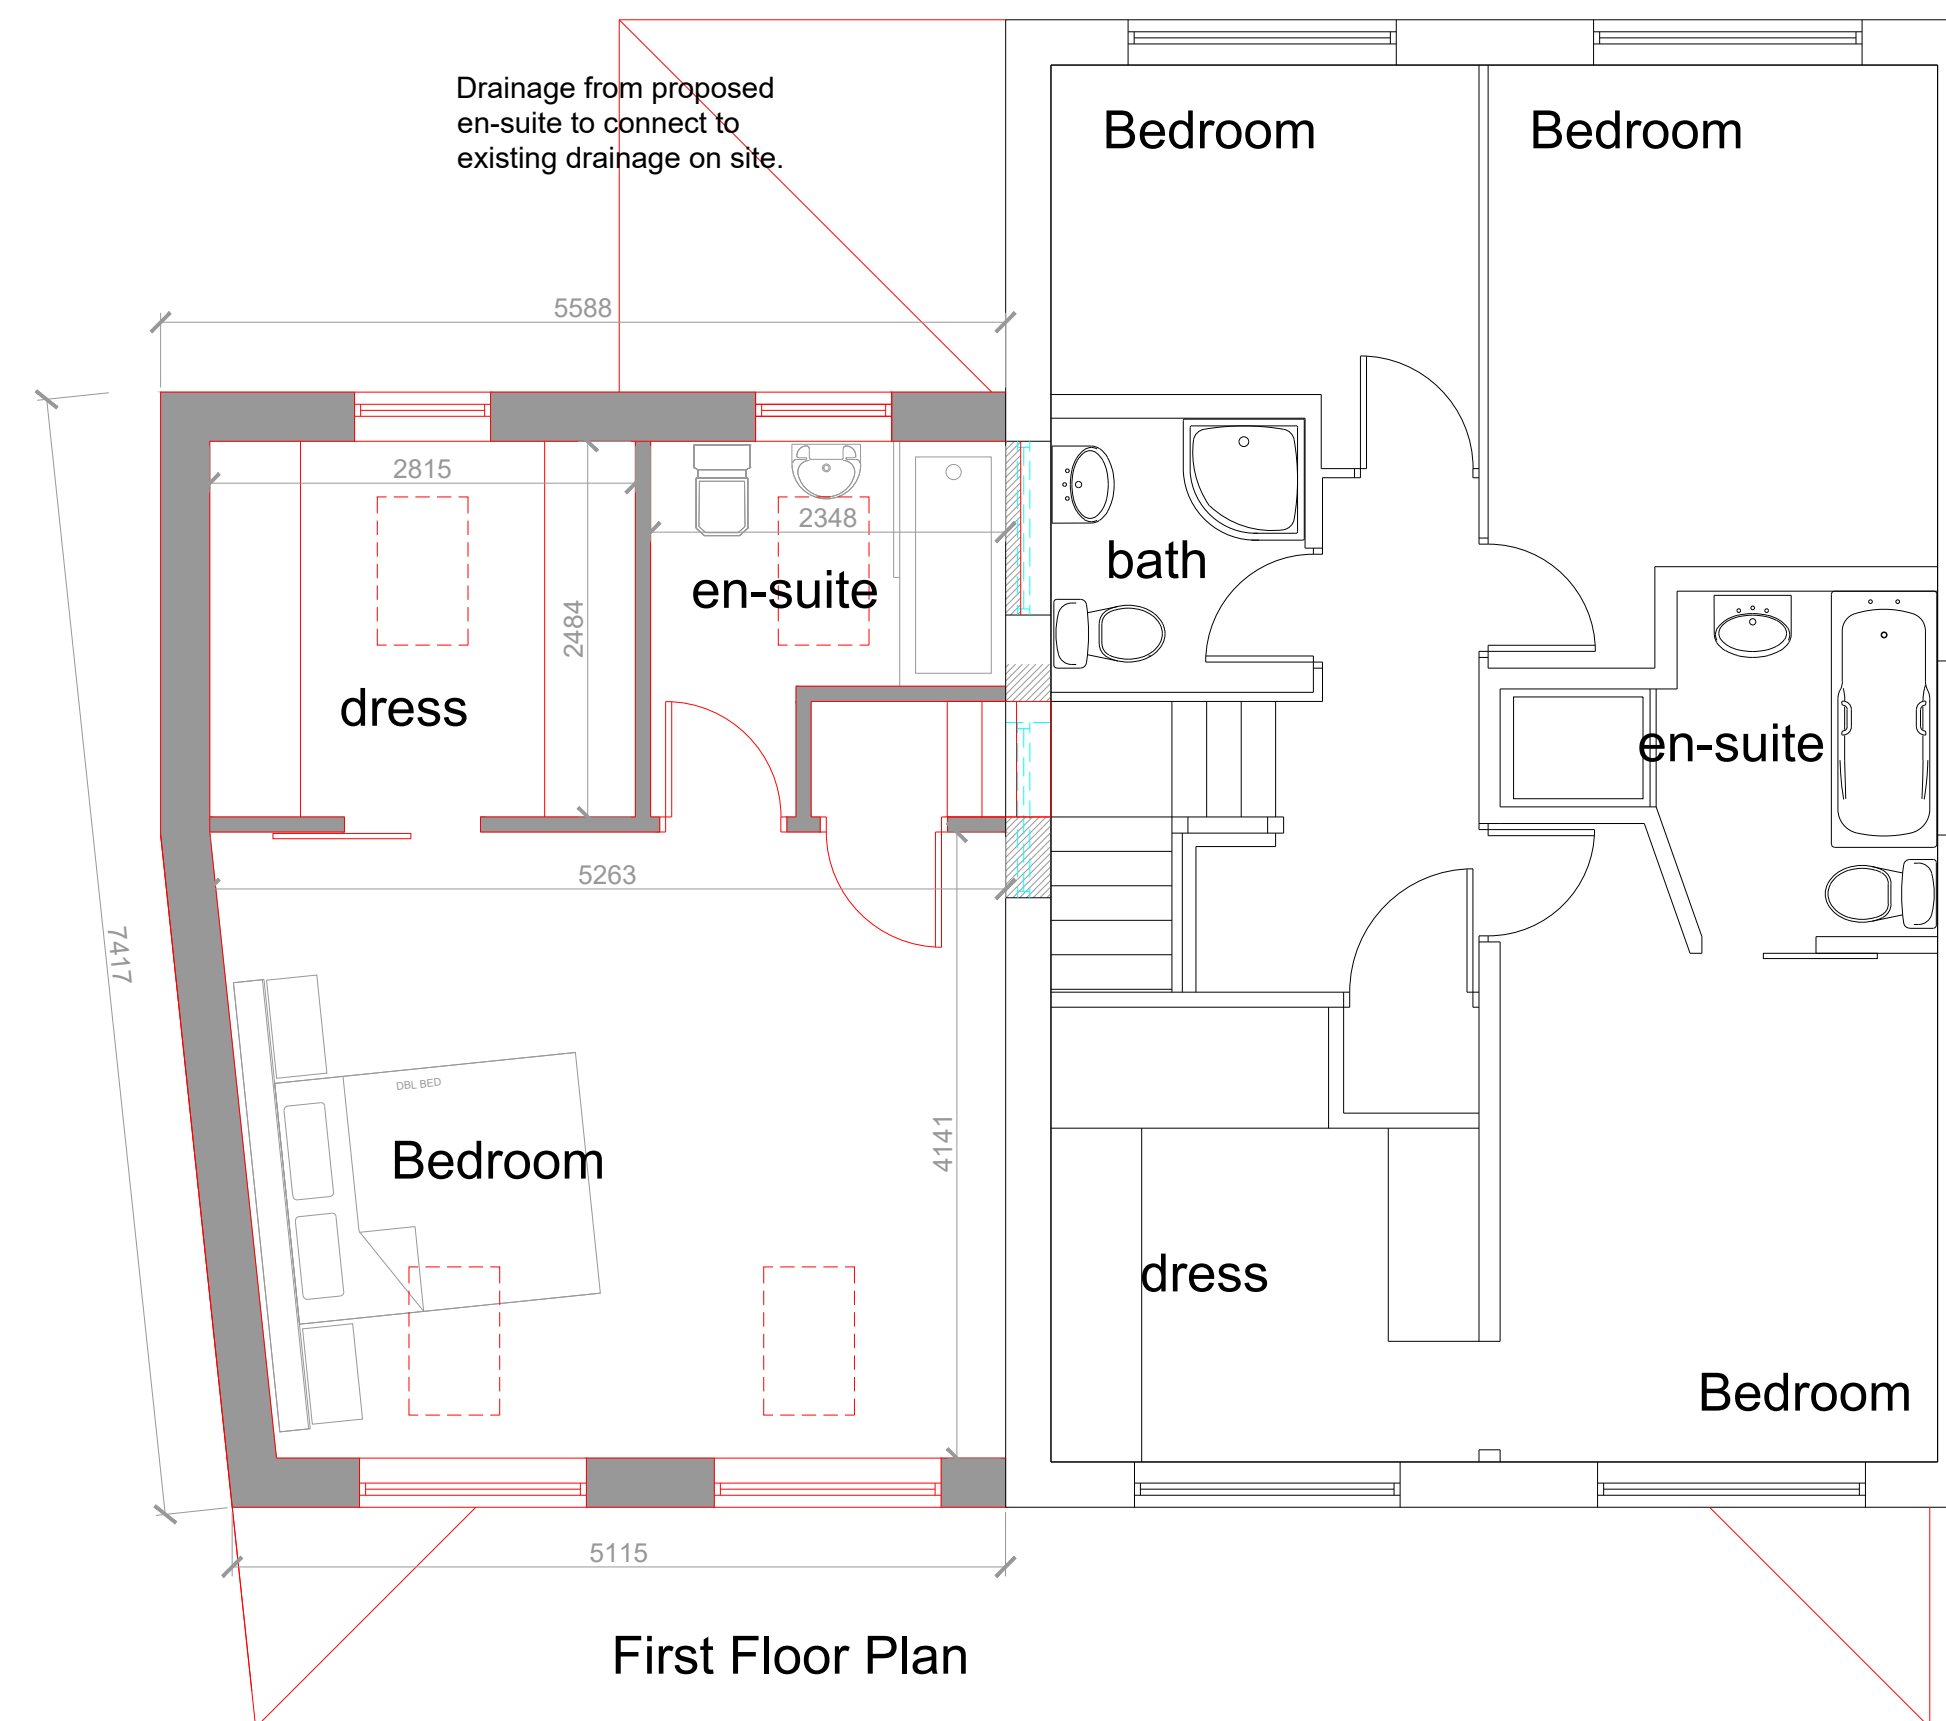

Site Plan 1:200 scale

 


### First Floor Plan

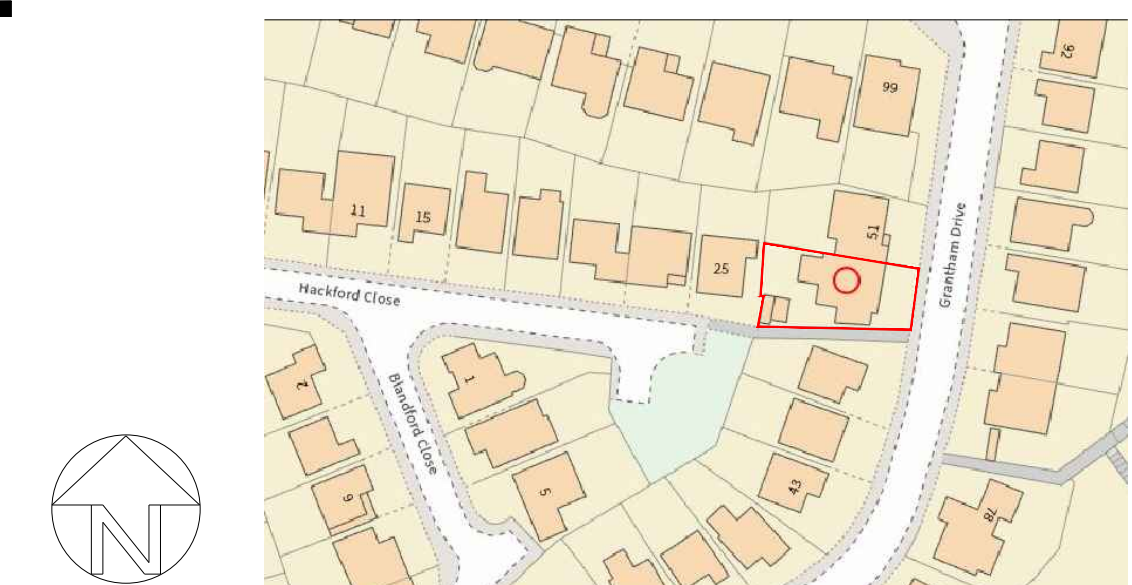

Location Plan 1:1250

**CDM:**  
Clients and contractors must fulfil their duties under the CDM regulations 2015. The client is required to notify the HSE of any projects lasting more than 30 days or involving more than 500 person days.

|      |         |   |
|------|---------|---|
| C    | 21-6-22 | Extension set in from existing fence line and reduced in width along rear.<br>Adjoining footpath details added<br>Information added as requested by L.A. |
| B    | 25-5-22 |   |
| A    | 4-4-22  |   |
| rev: | date:   | description   |

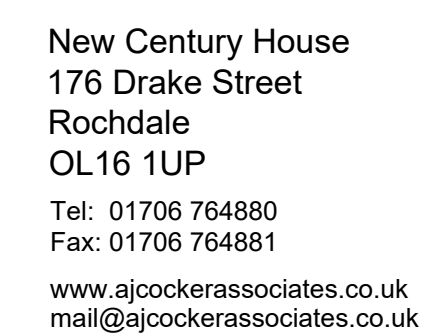

|                                     |                             |
|-------------------------------------|-----------------------------|
| Project:<br>49 Grantham Drive, Bury | scale: 1:50<br>date: Feb 22 |
| Proposals                           | drawn: NL                   |
| Client: Mr. H. Mercer               | Dwg. Nr. M430-02-C          |