


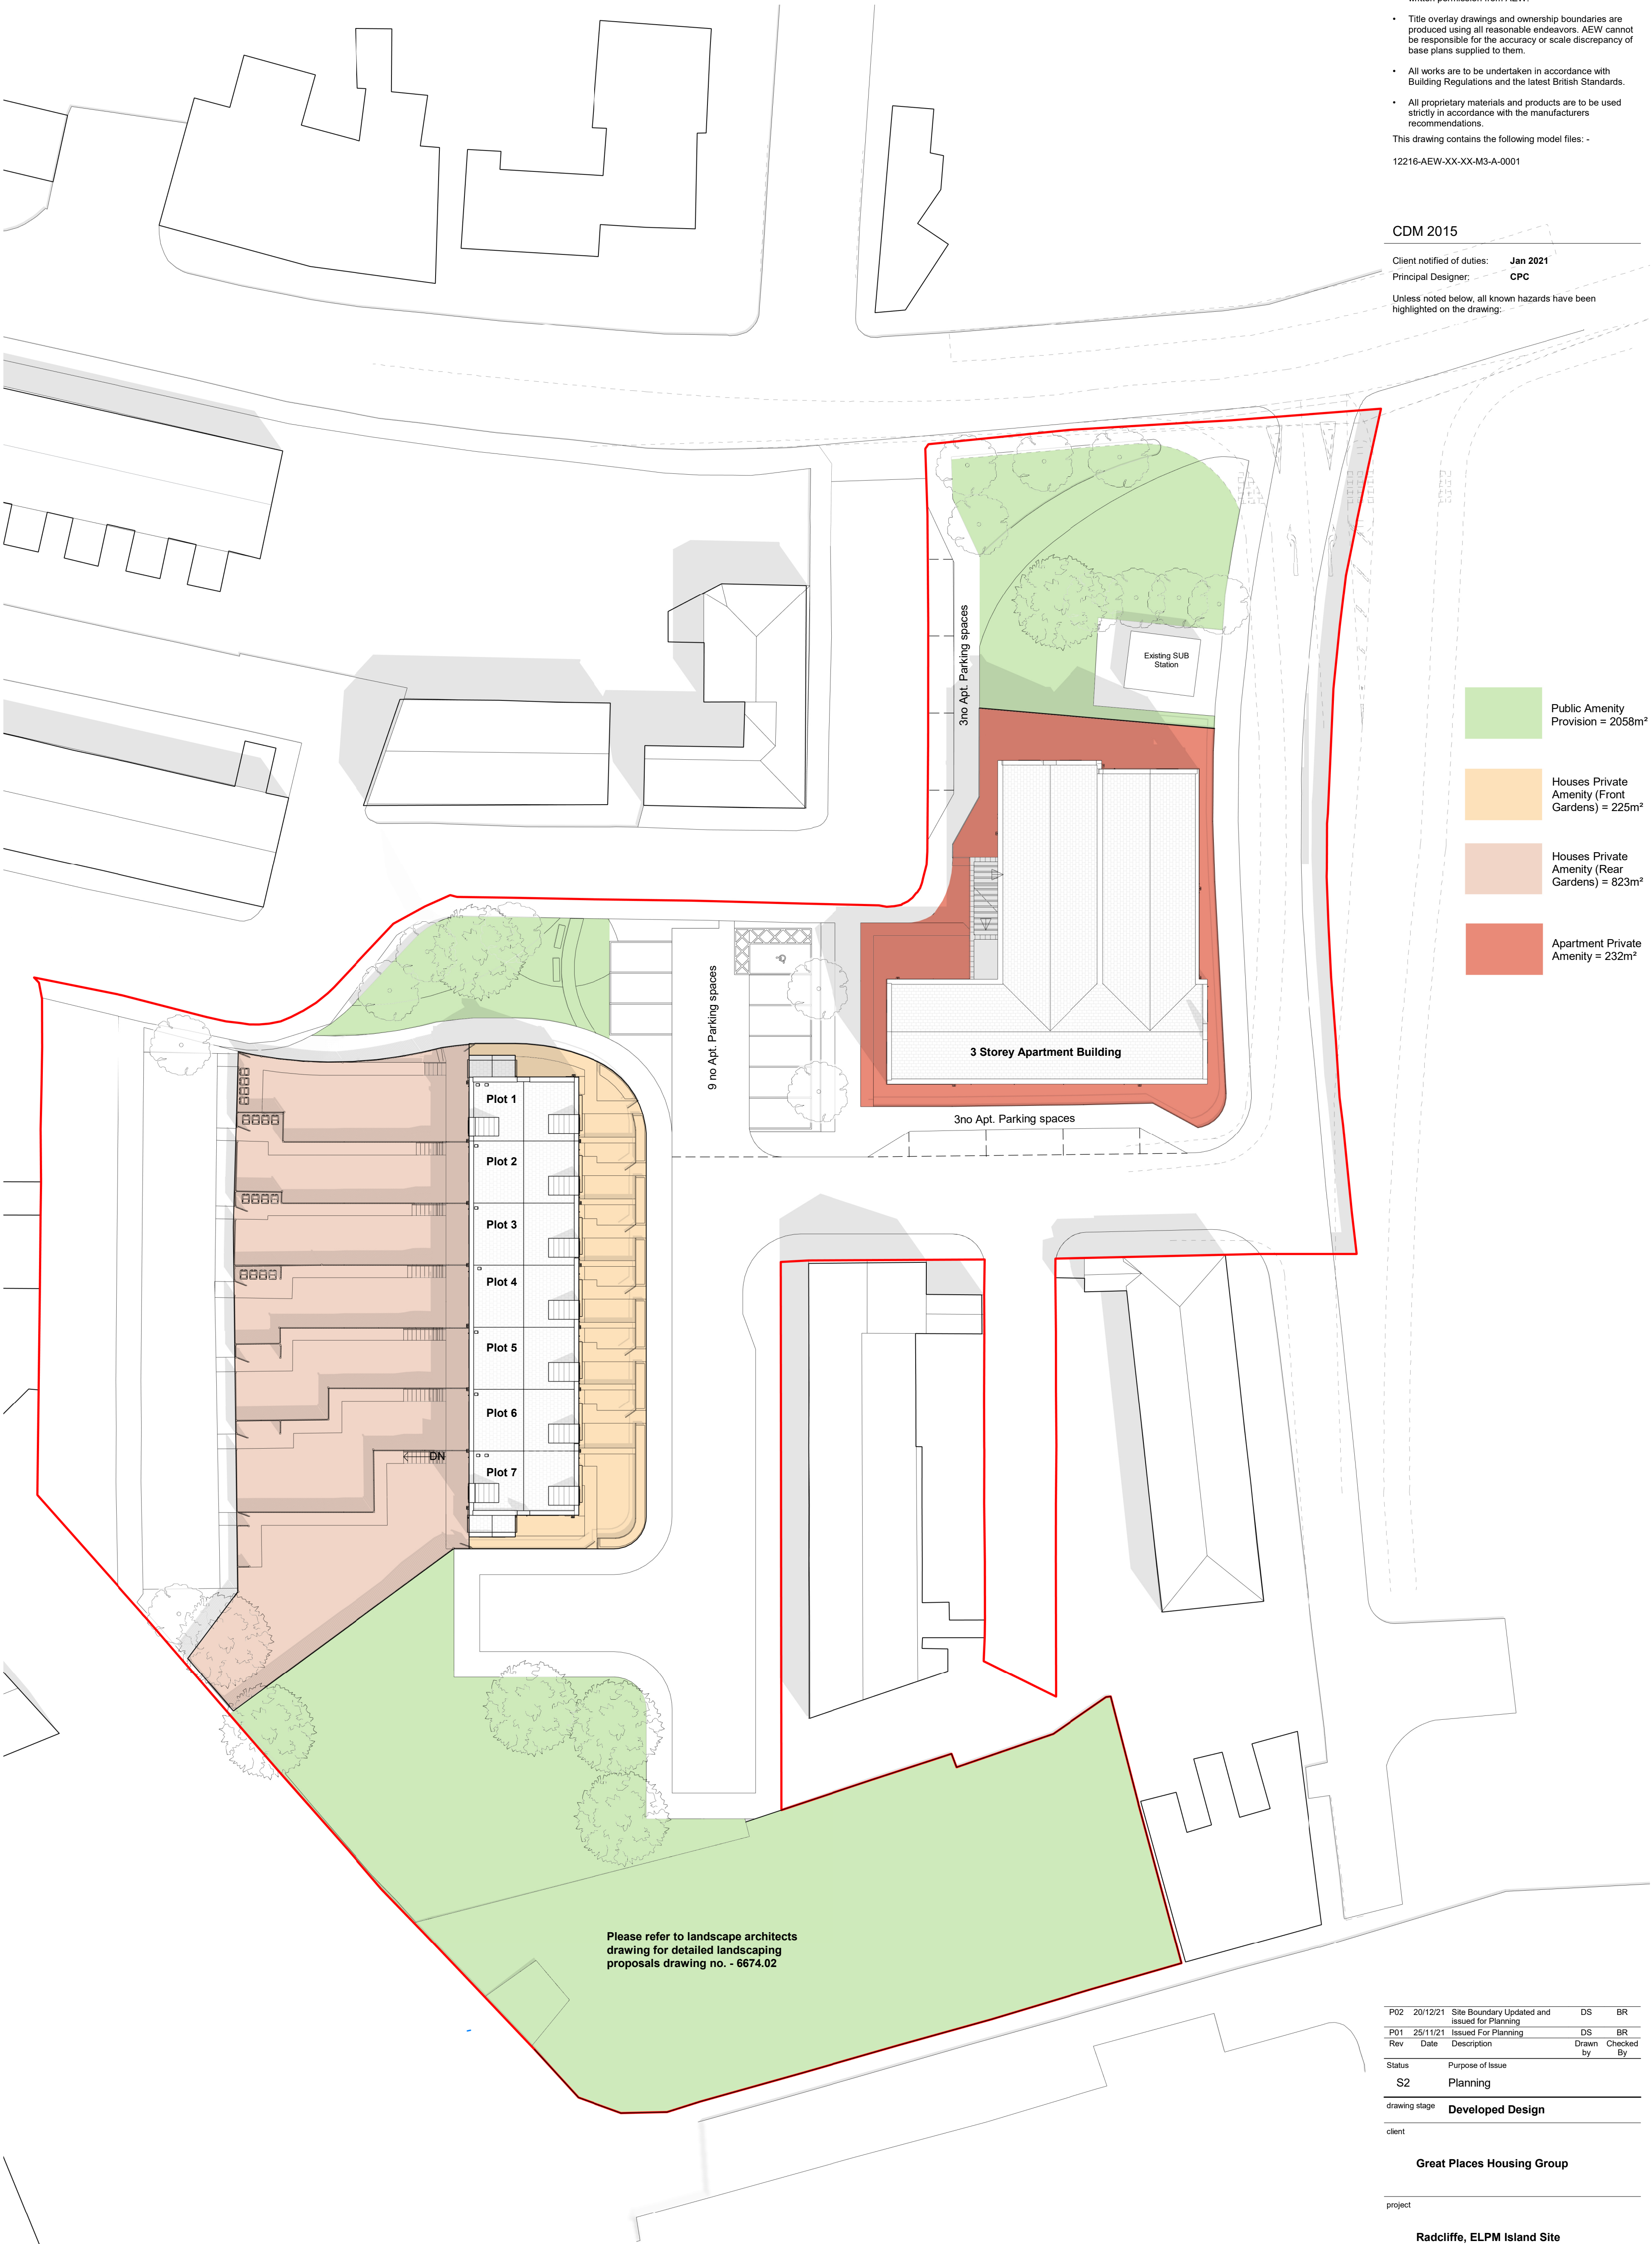

NOTES

- All dimensions and levels are to be checked on site.
 - Any discrepancies are to be reported to the architect before any work commences
 - This drawing shall not be scaled to ascertain any dimensions. Work to figured dimensions only.
 - This drawing shall not be reproduced without express written permission from AEW.
 - Title overlay drawings and ownership boundaries are produced using all reasonable endeavors. AEW cannot be responsible for the accuracy or scale discrepancy of base plans supplied to them.
 - All works are to be undertaken in accordance with Building Regulations and the latest British Standards.
 - All proprietary materials and products are to be used strictly in accordance with the manufacturers recommendations.
- This drawing contains the following model files: -
12216-AEW-XX-XX-M3-A-0001

CDM 2015

Client notified of duties: Jan 2021
Principal Designer: CPC
Unless noted below, all known hazards have been highlighted on the drawing:

P02	20/12/21	Site Boundary Updated and issued for Planning	DS	BR
P01	25/11/21	Issued For Planning	DS	BR
Rev	Date	Description	Drawn by	Checked By
Status	Purpose of Issue			
S2	Planning			
drawing stage				
Developed Design				
client				
Great Places Housing Group				
project				
Radcliffe, ELPm Island Site				
drawing title				
Proposed Site Plan - Amenity Provision				
date				
26/11/21		drawn	DS	
scale @ A1 1 : 250		checked	BR	