




EXISTING NORTH ELEVATION

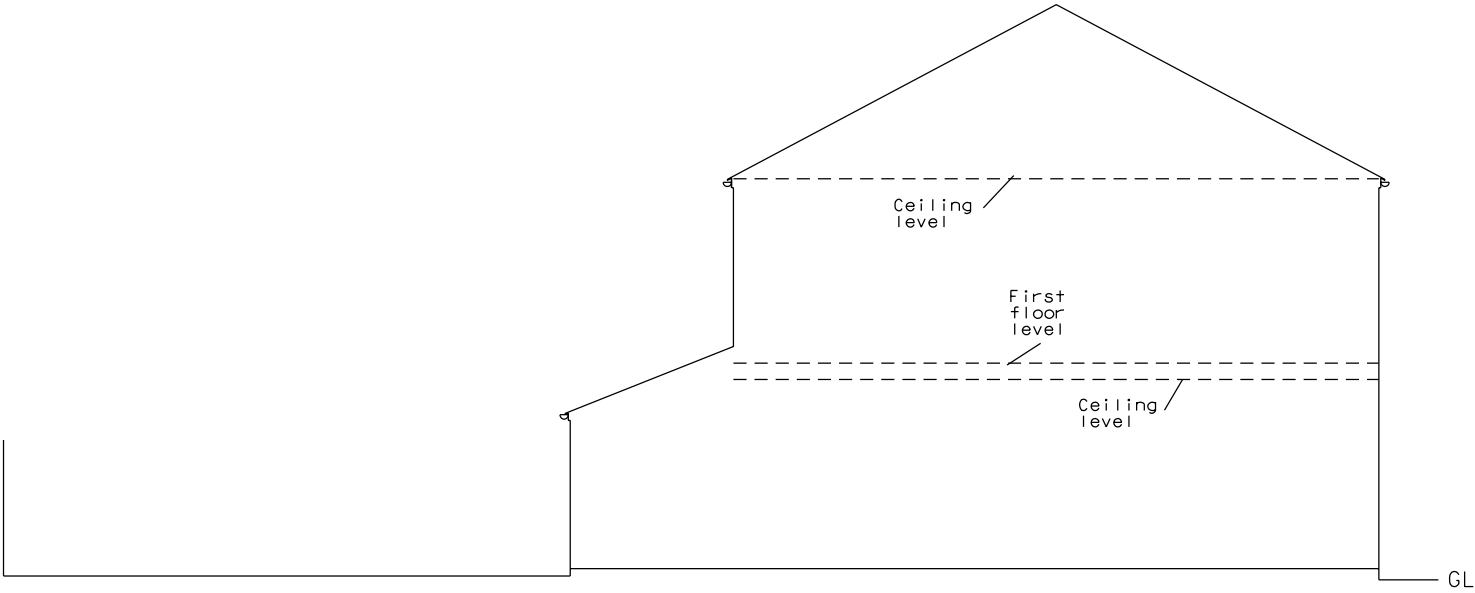


EXISTING EAST ELEVATION

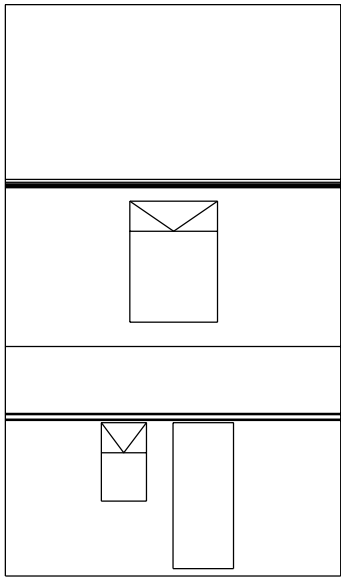


EXISTING WEST ELEVATION

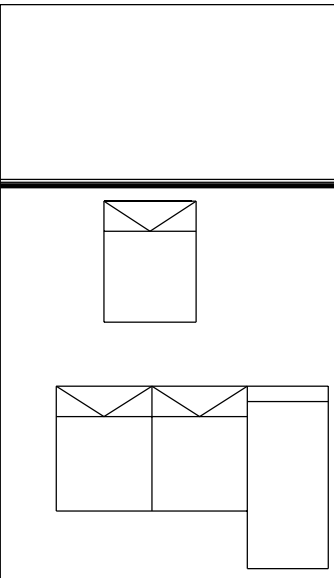


EXISTING SOUTH ELEVATION

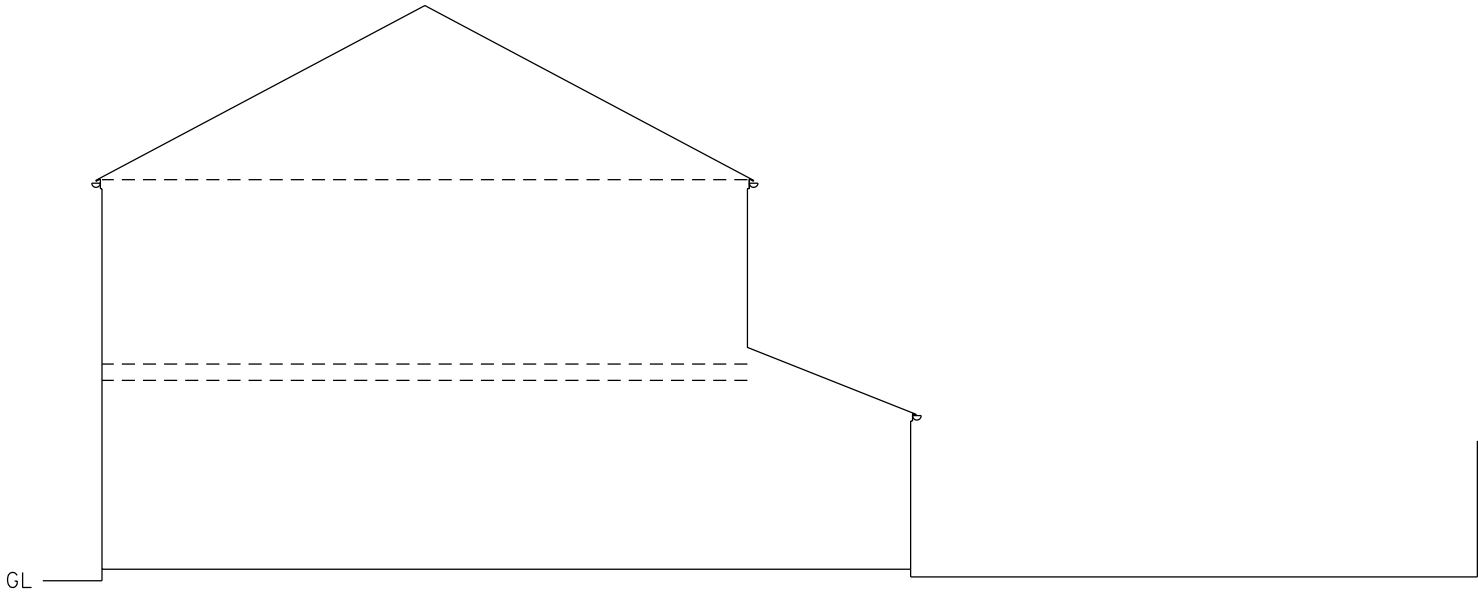

EXISTING FIRST FLOOR PLAN

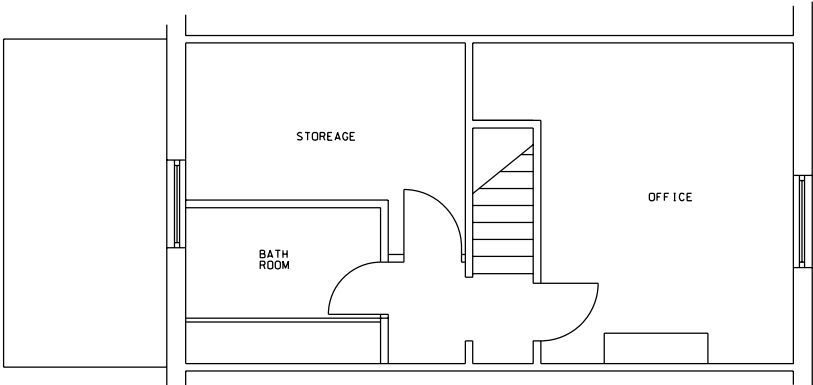

EXISTING GROUND FLOOR PLAN

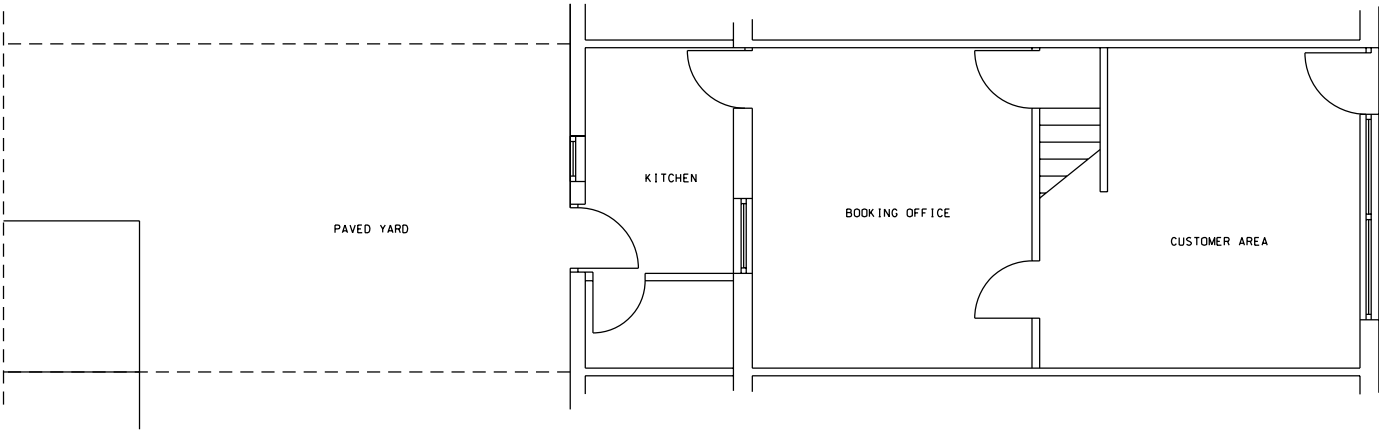

EXISTING PLANS & ELEVATIONS	
AT: 42 WALMERSLEY ROAD, BURY, BL9 6DP	
SCALE: 1:100 (A3)	ALL DIMENSIONS IN MM
DATE: 19-06-23	PC/SR/190623/1 Issue 1
EXISTING SCHEME	