




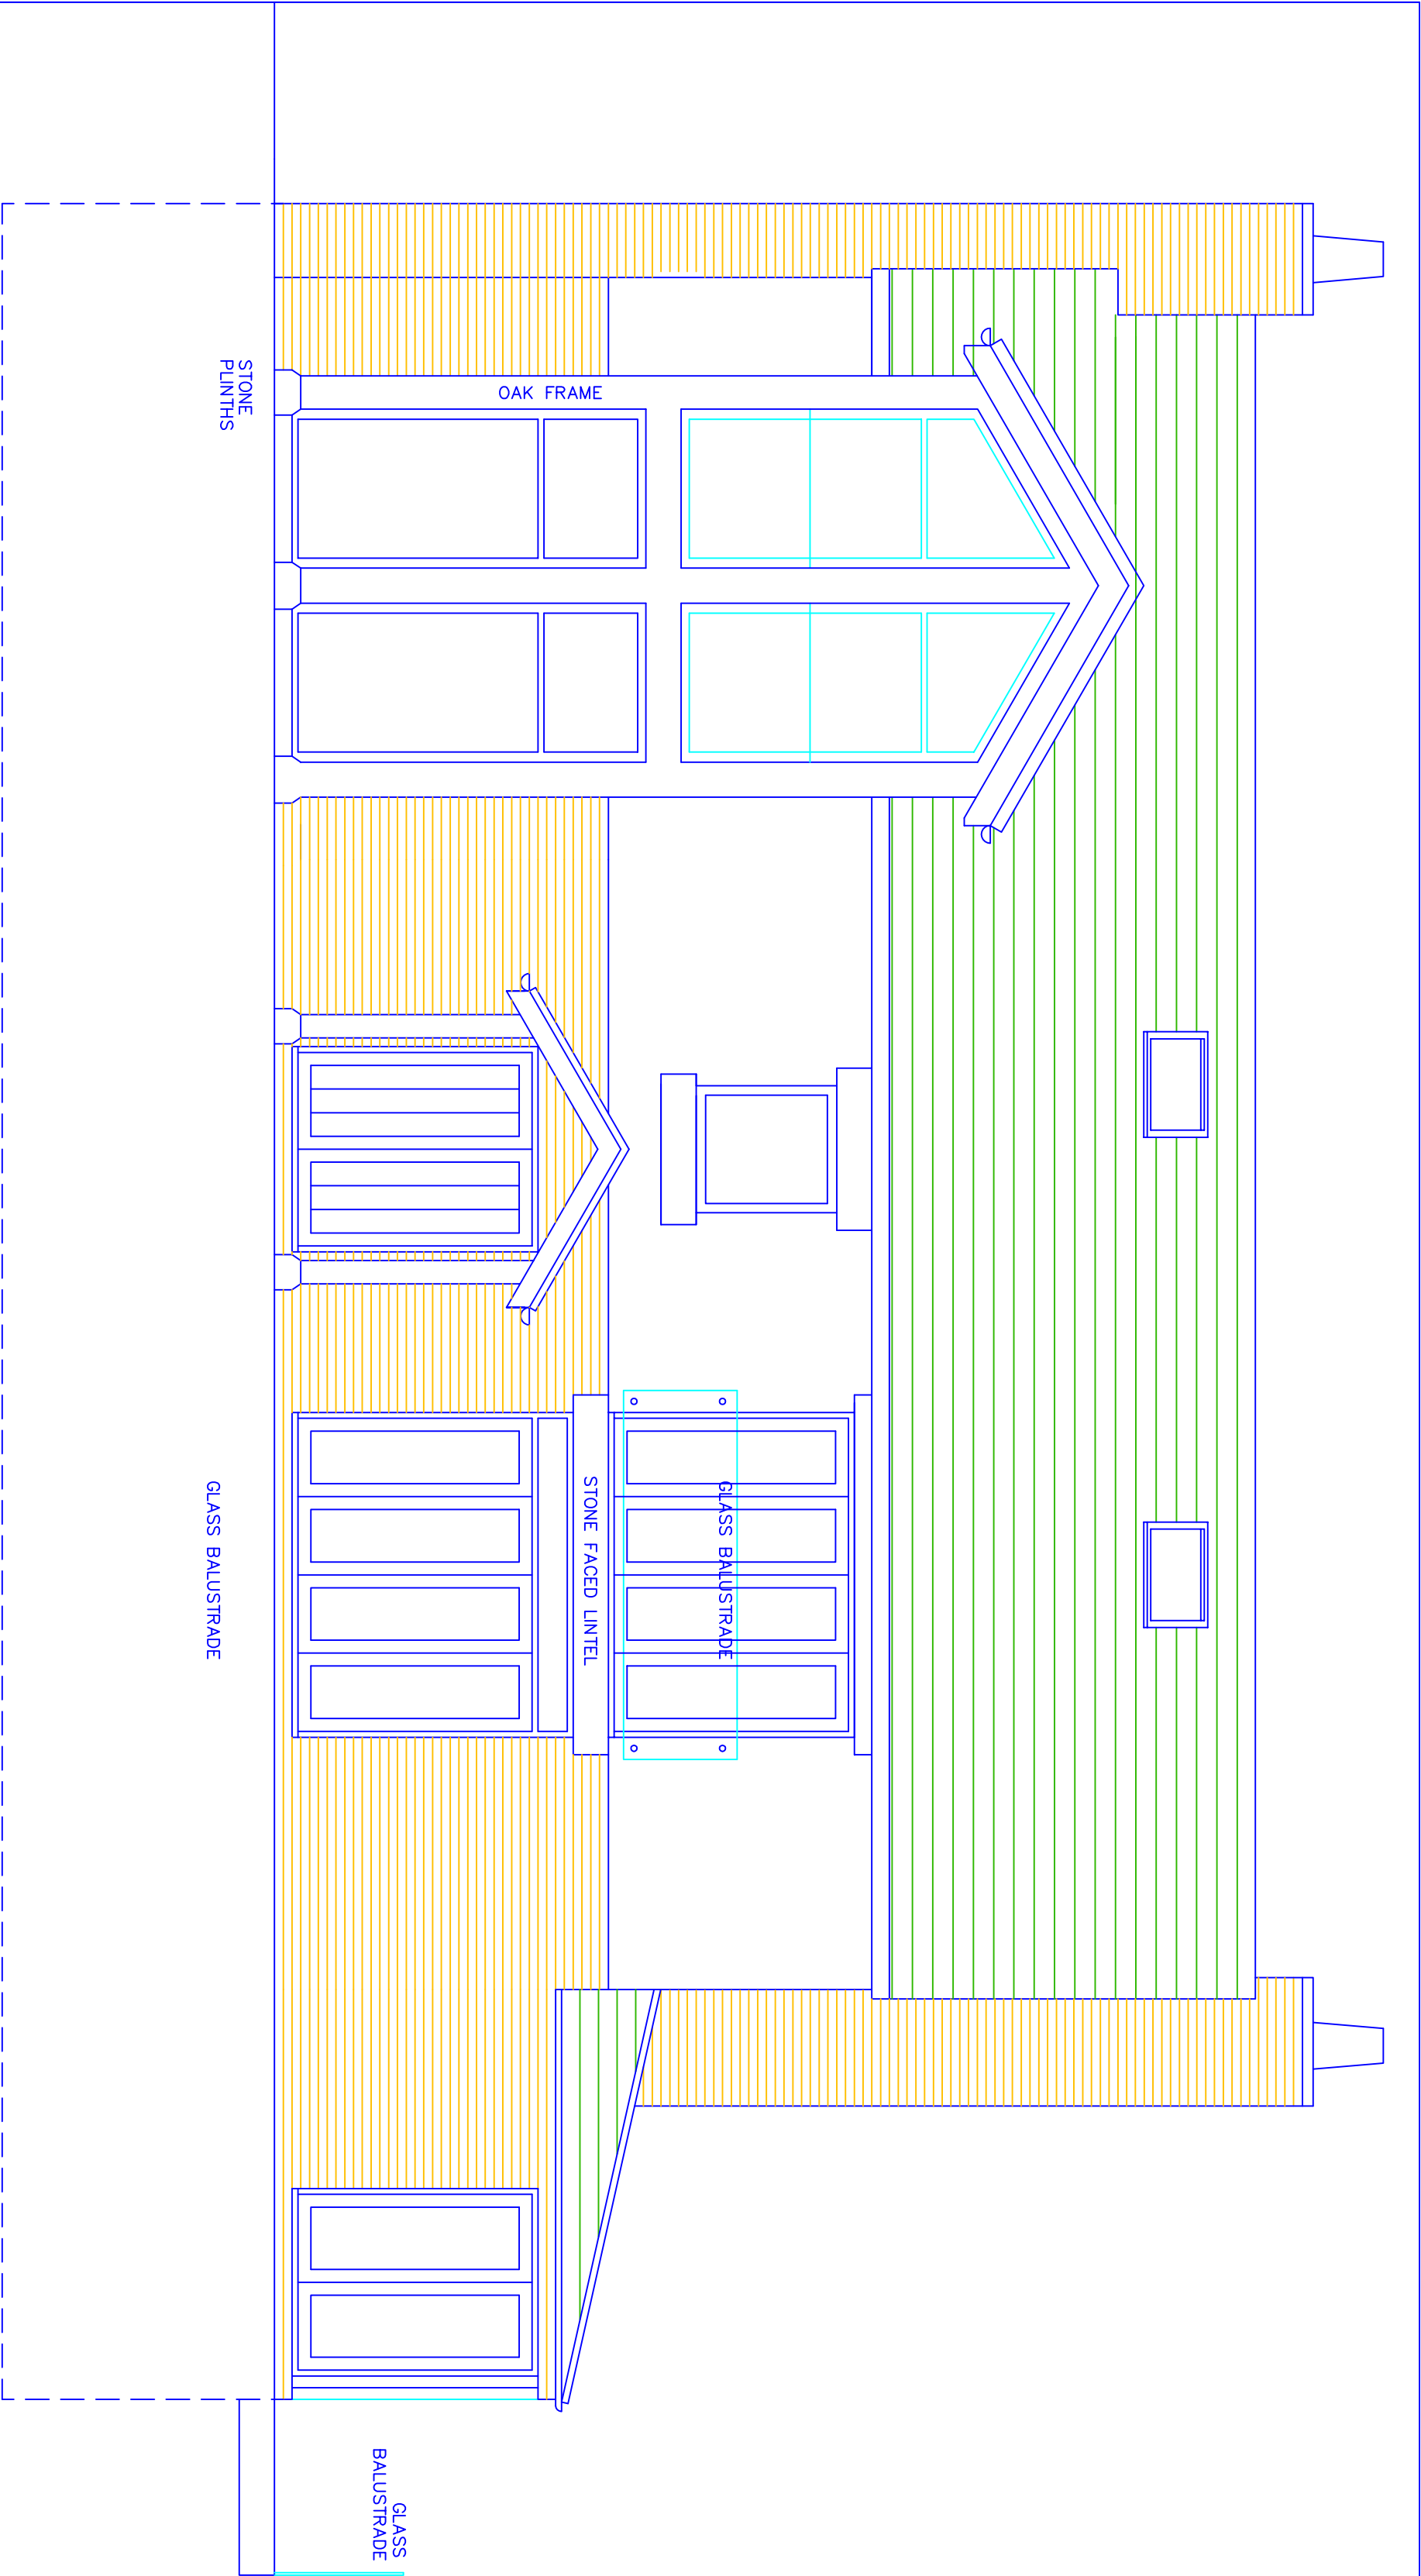


FRONT ELEVATION - WEST

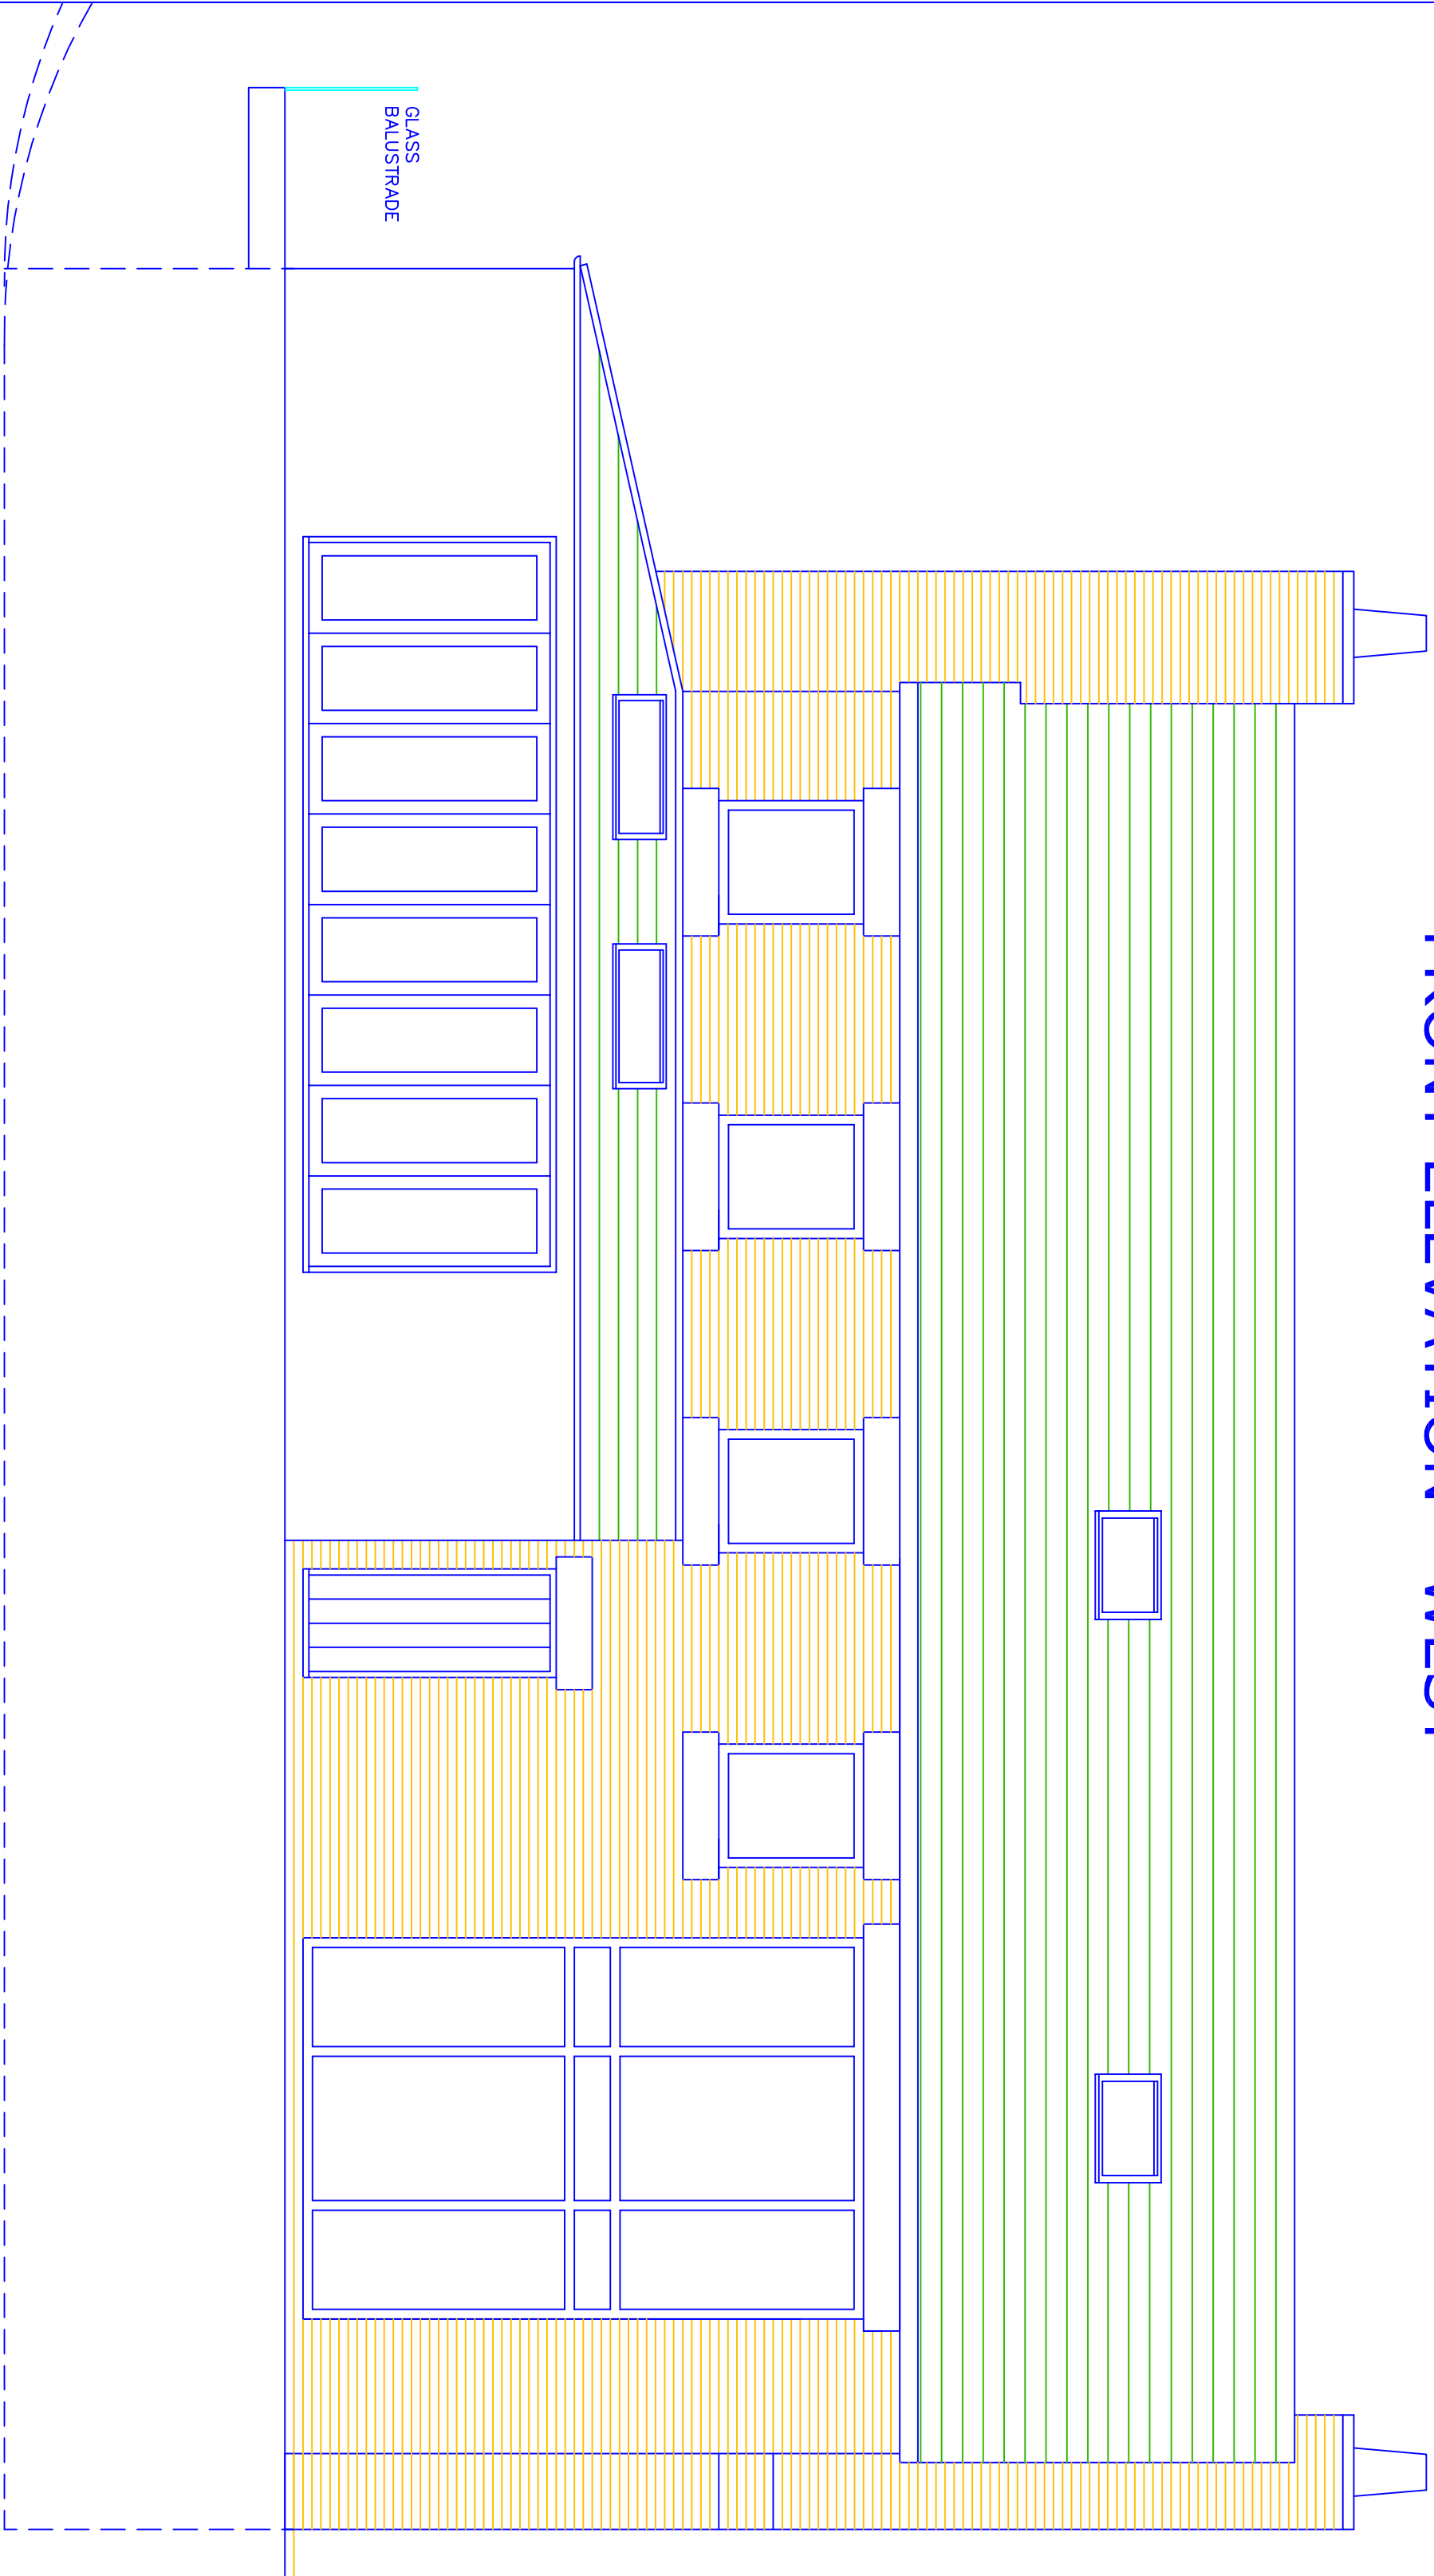

REAR ELEVATION - EAST

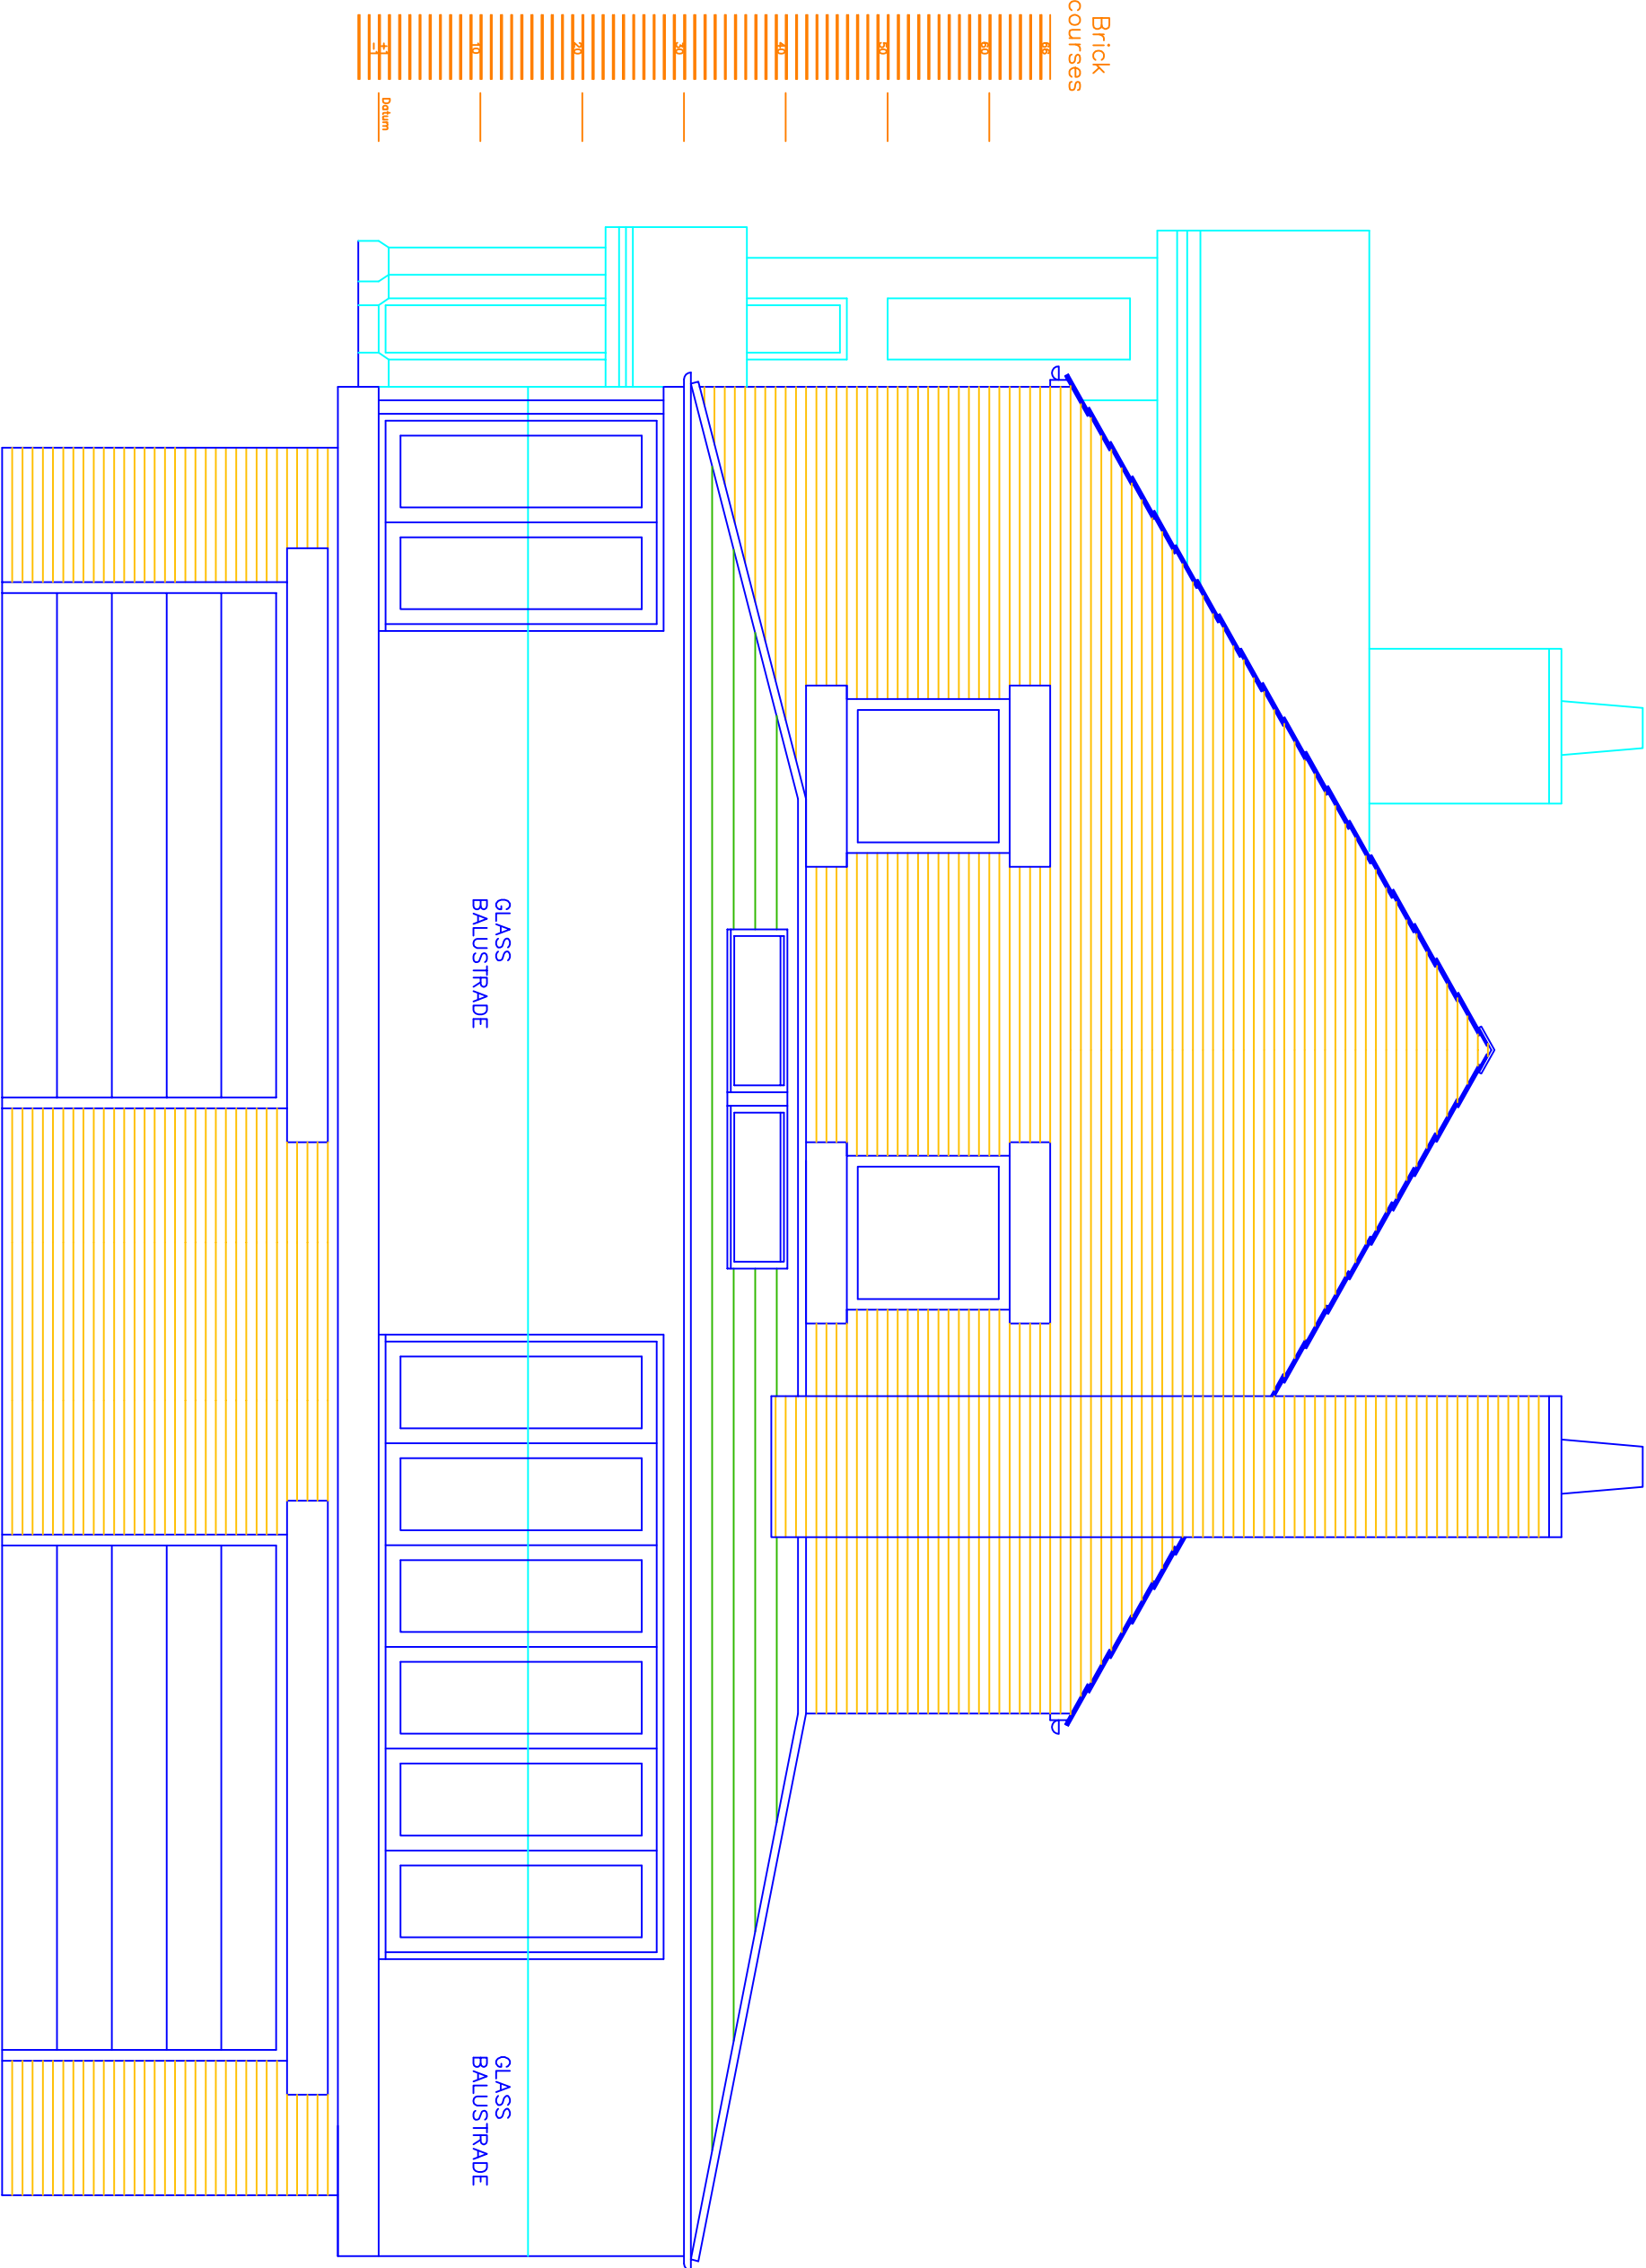

SIDE ELEVATION - SOUTH

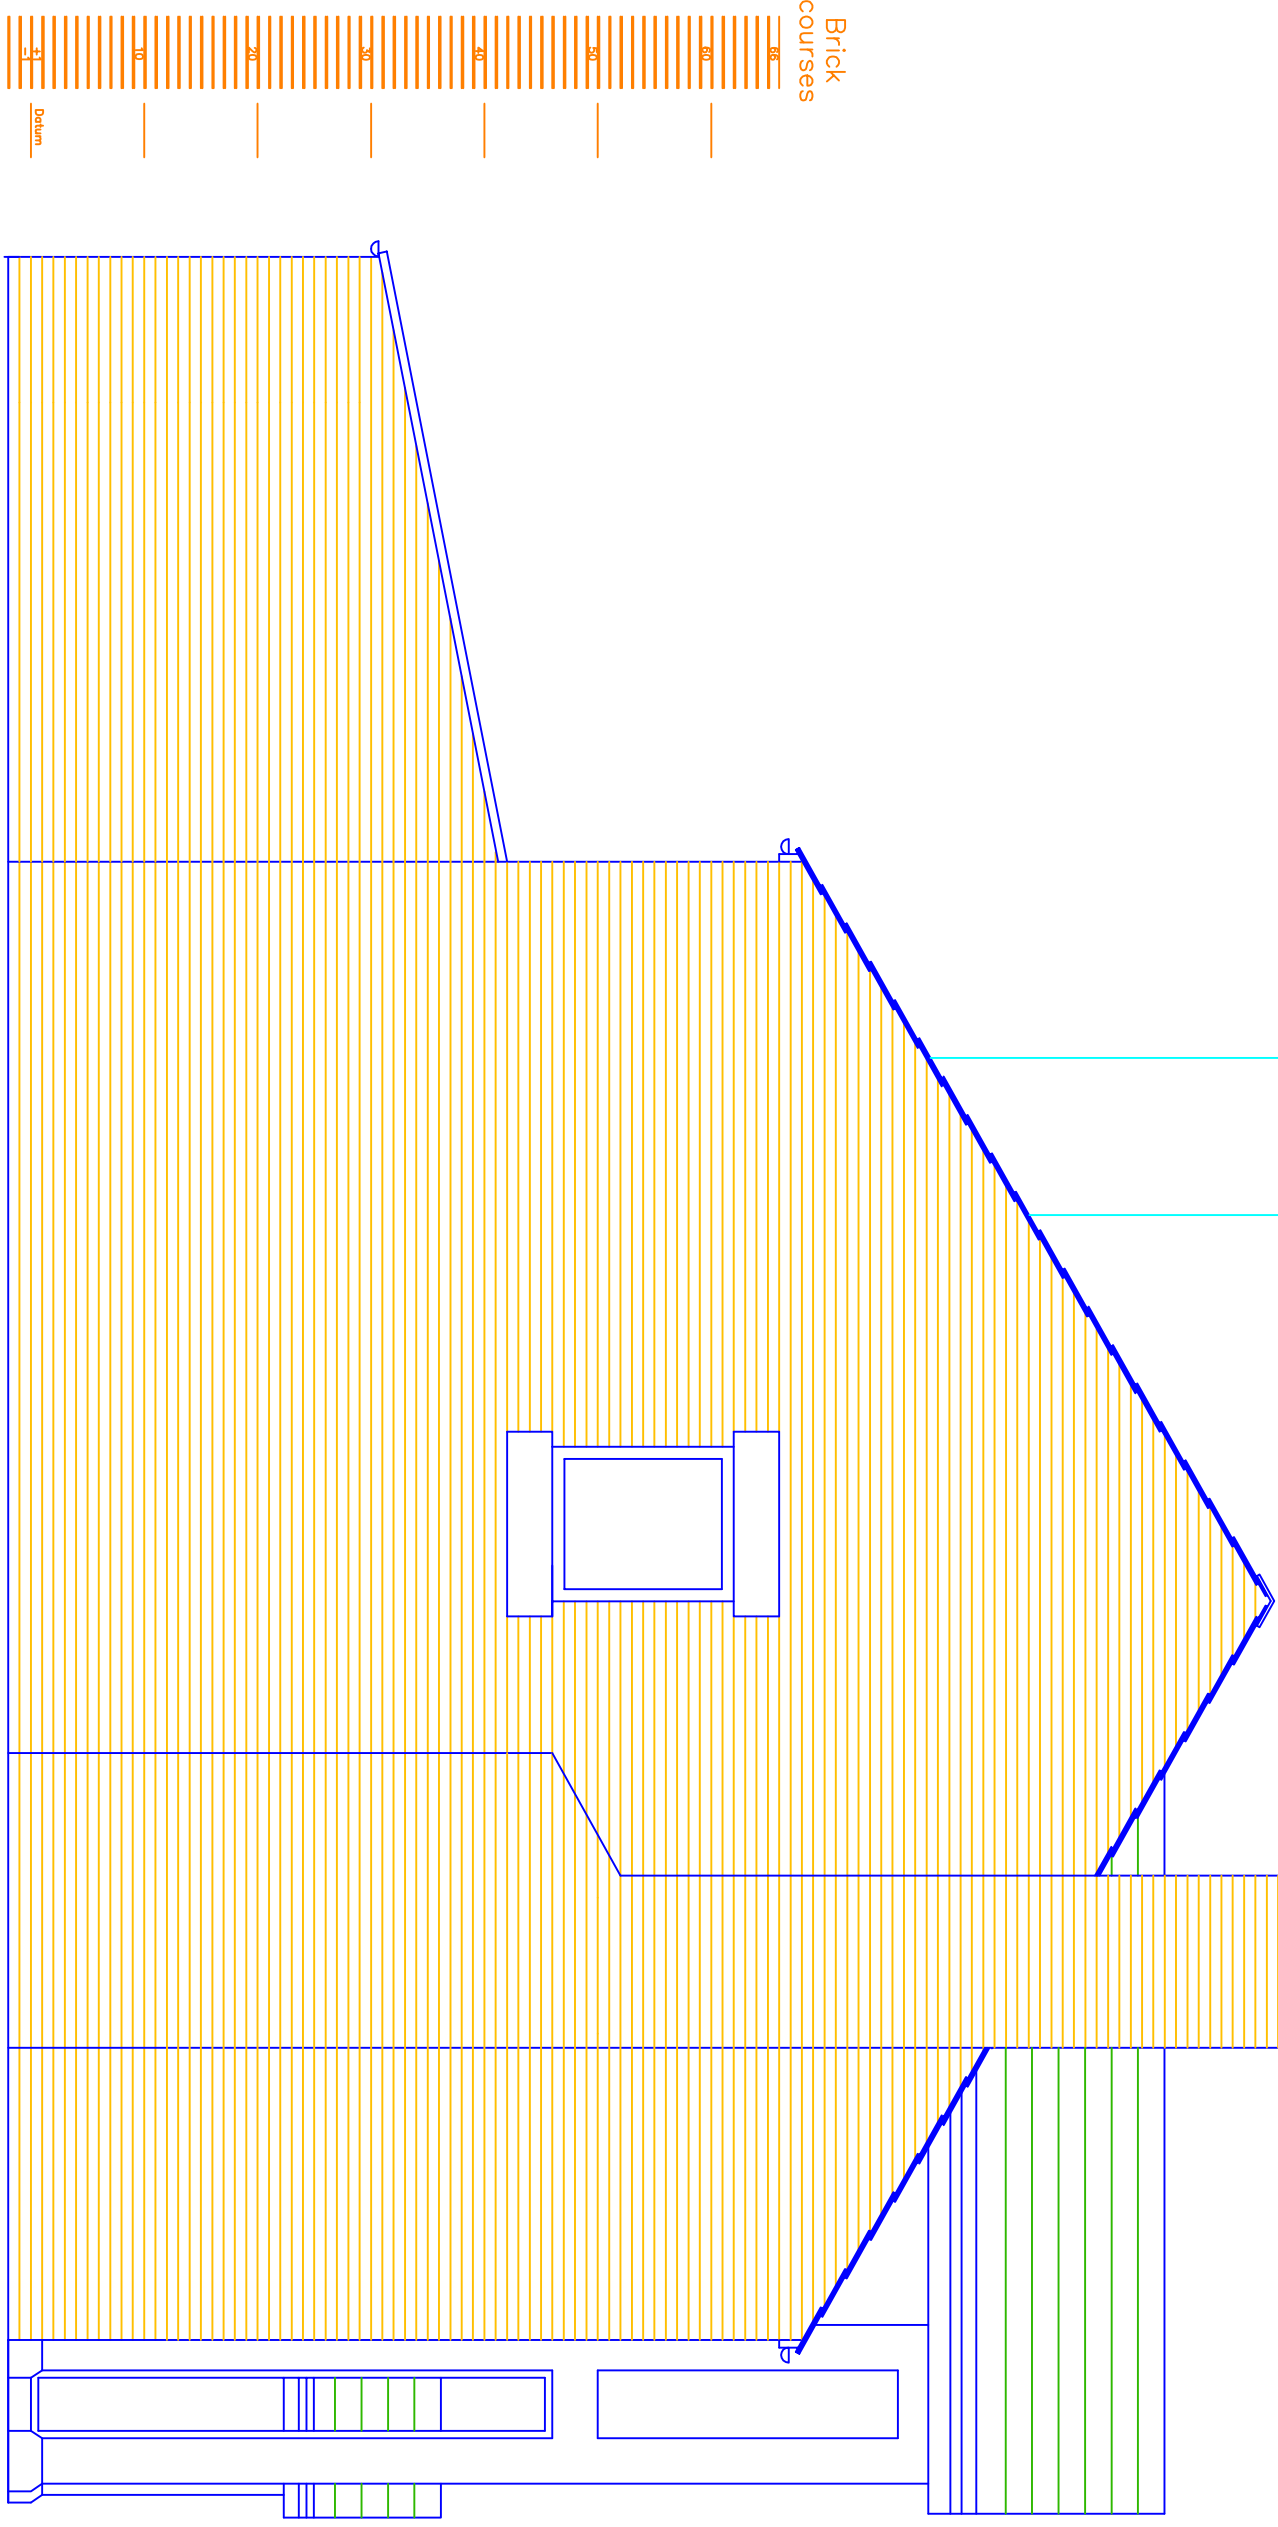

SIDE ELEVATION NORTH

This drawing and design concept is the property of PPV design. It should not be reproduced without written permission

2 Helmshore Road, Holcombe Village Ramsbottom, Lancashire BL8 4PA

Gary Dearden (BAK home) DipArch RIBA
gary@ppv-design.co.uk www.ppv-design.co.uk
T: 0706 822719 M: 07112 669482

0123m

0123m

0123m

0123m

gk1-03B

PPV design Ltd

scale 1:50 @ A1

Proposed Elevations

PLOT 1 KILLY LANE

Bury BL9 8GA

April 2020

23.05.2024

01.05.2020

0123m

0123m

0123m

0123m

gk1-03B

PPV design Ltd

scale 1:50 @ A1

Proposed Elevations

PLOT 1 KILLY LANE

Bury BL9 8GA

April 2020

23.05.2024

01.05.2020