


All dimensions are to be checked on site, any discrepancies are to be reported to the Architect before work commences. Do not scale from this drawing.

This drawing is to be read in conjunction with all relevant consultants and specialists drawings / documents, any discrepancies are to be reported to the Architect before the affected work commences.


All structural components shown are indicative only. Details / calculations of structural members are to be provided by the Structural Engineer.

This drawing is copyright.


A	First Issue	27/10/2021
B	Amendment following comments received from the client	29/10/2021

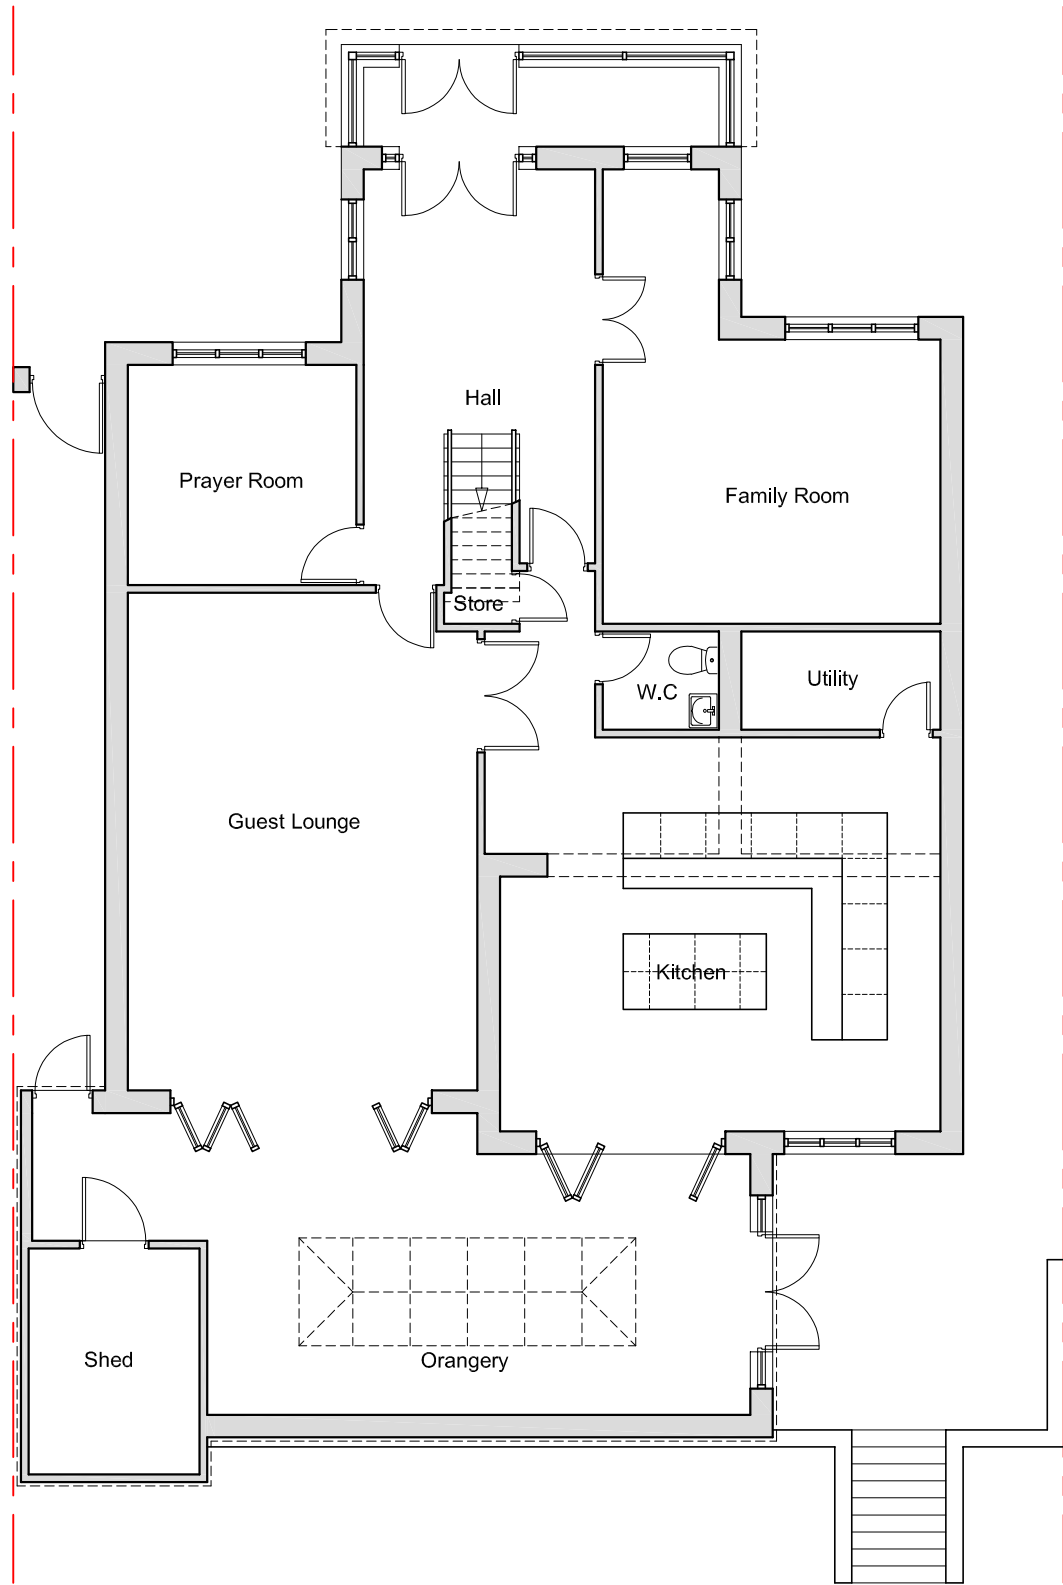


Proposed G/F Plan 1:100

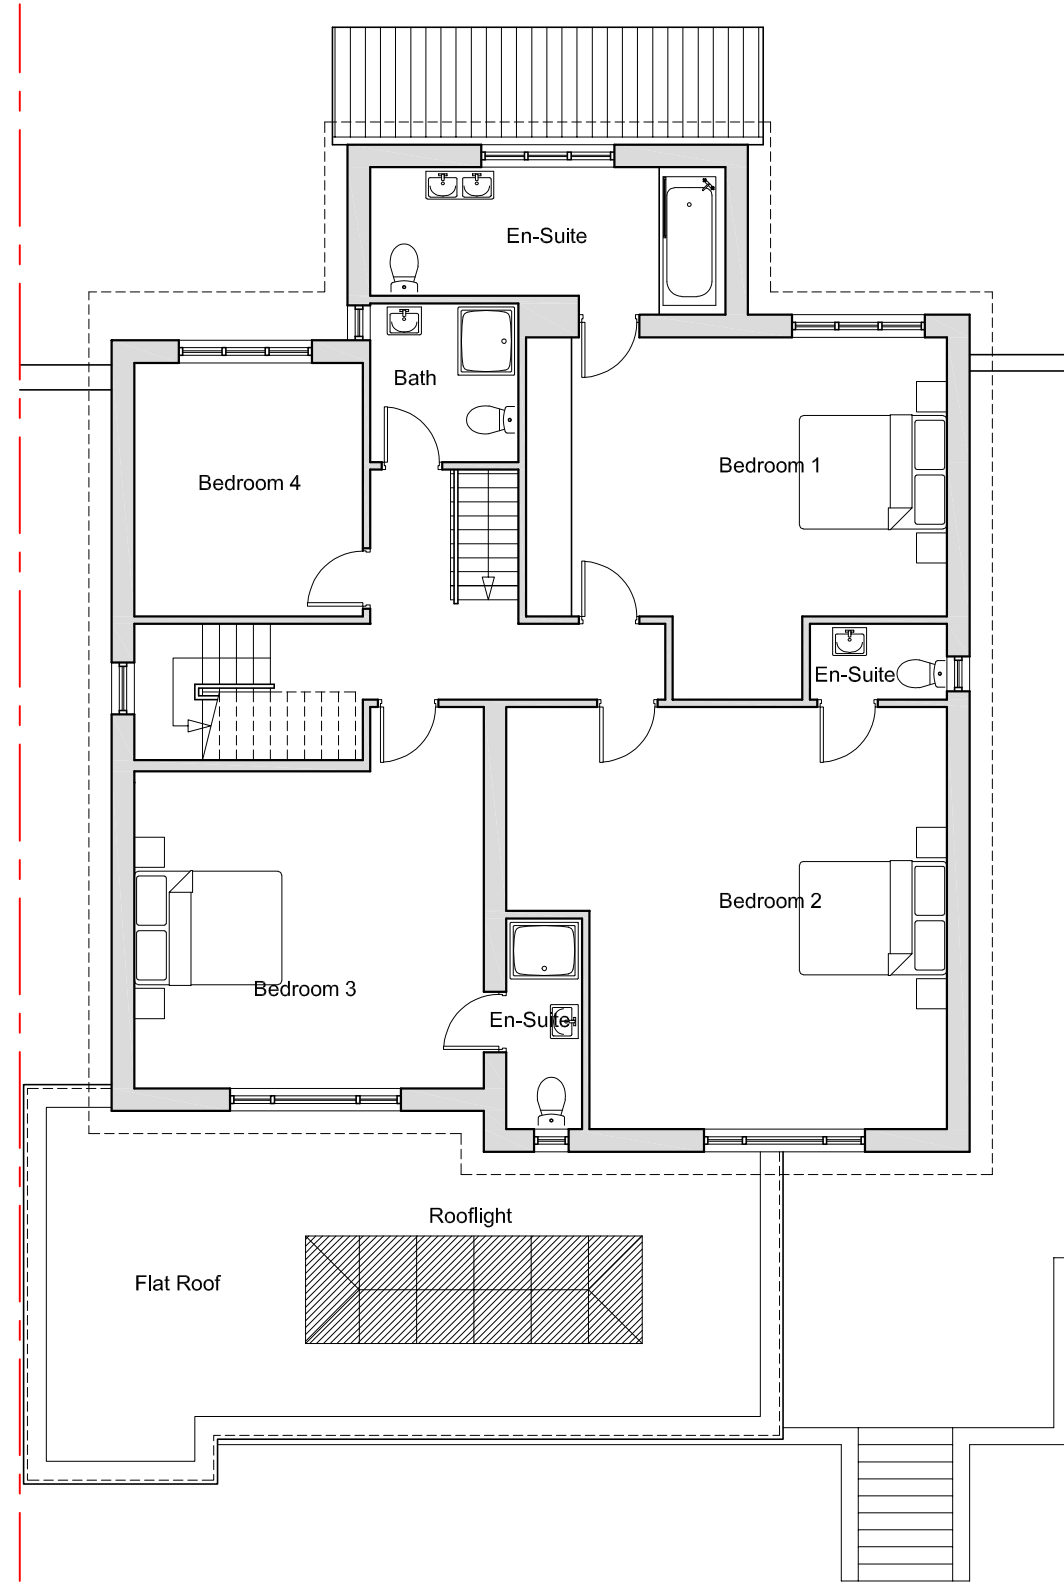


Proposed 1/F Plan 1:100

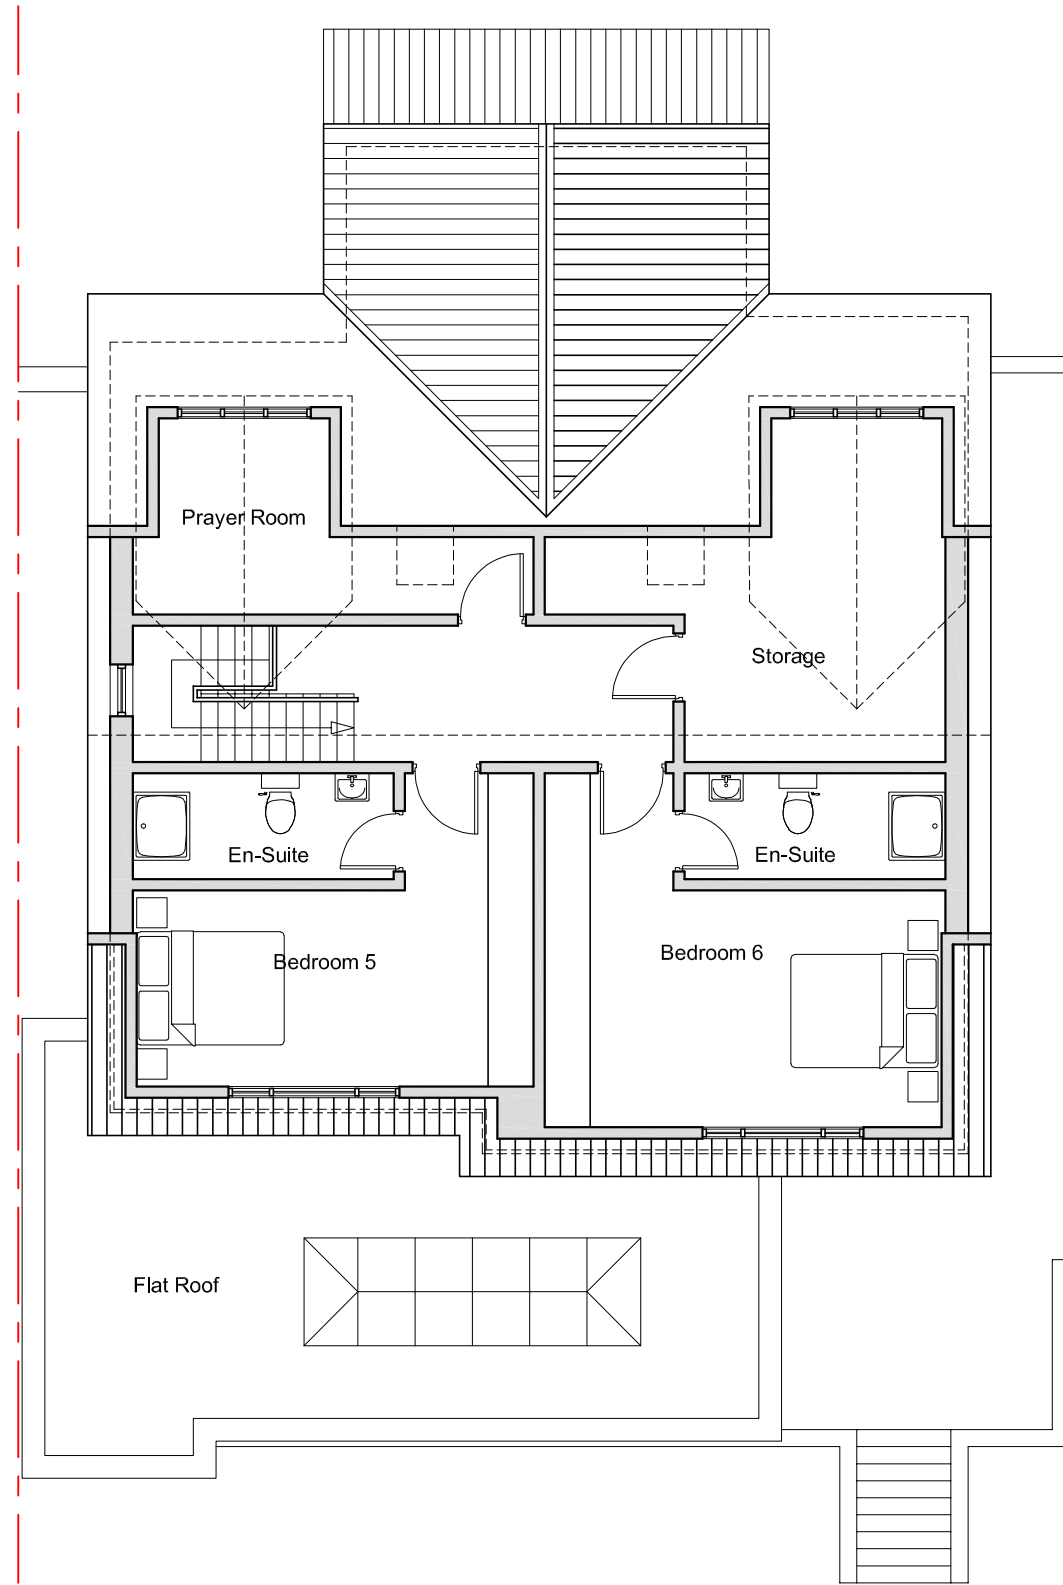



Proposed Loft Plan 1:100

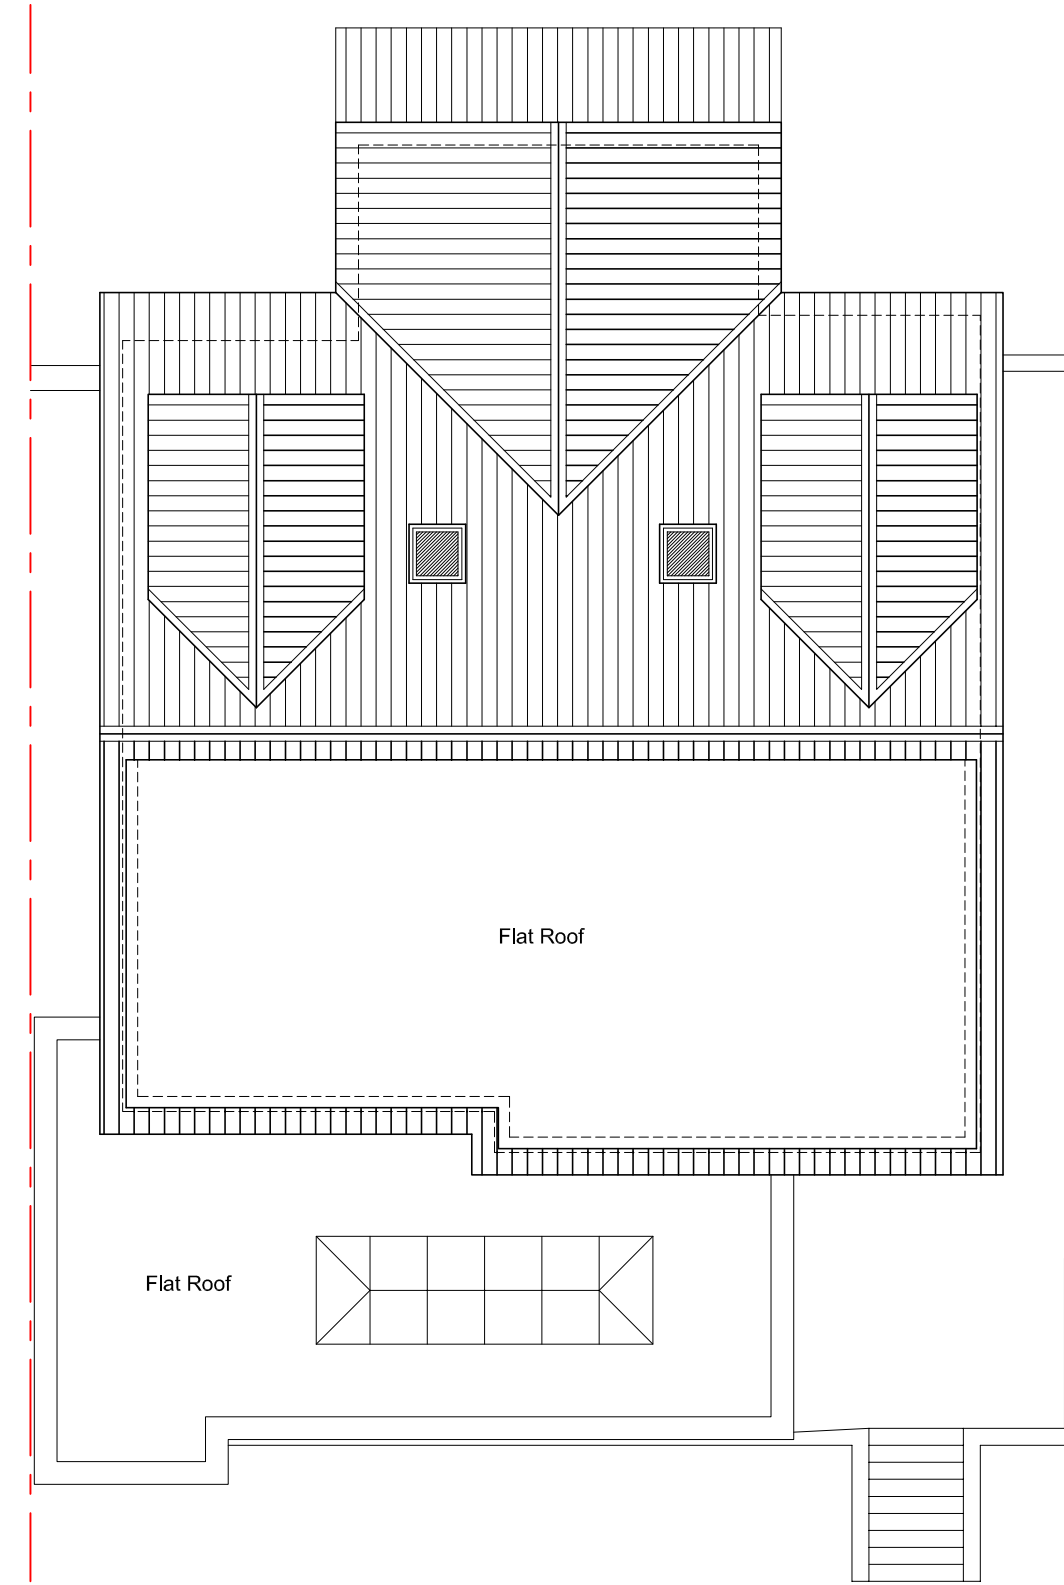


Proposed Roof Plan 1:100

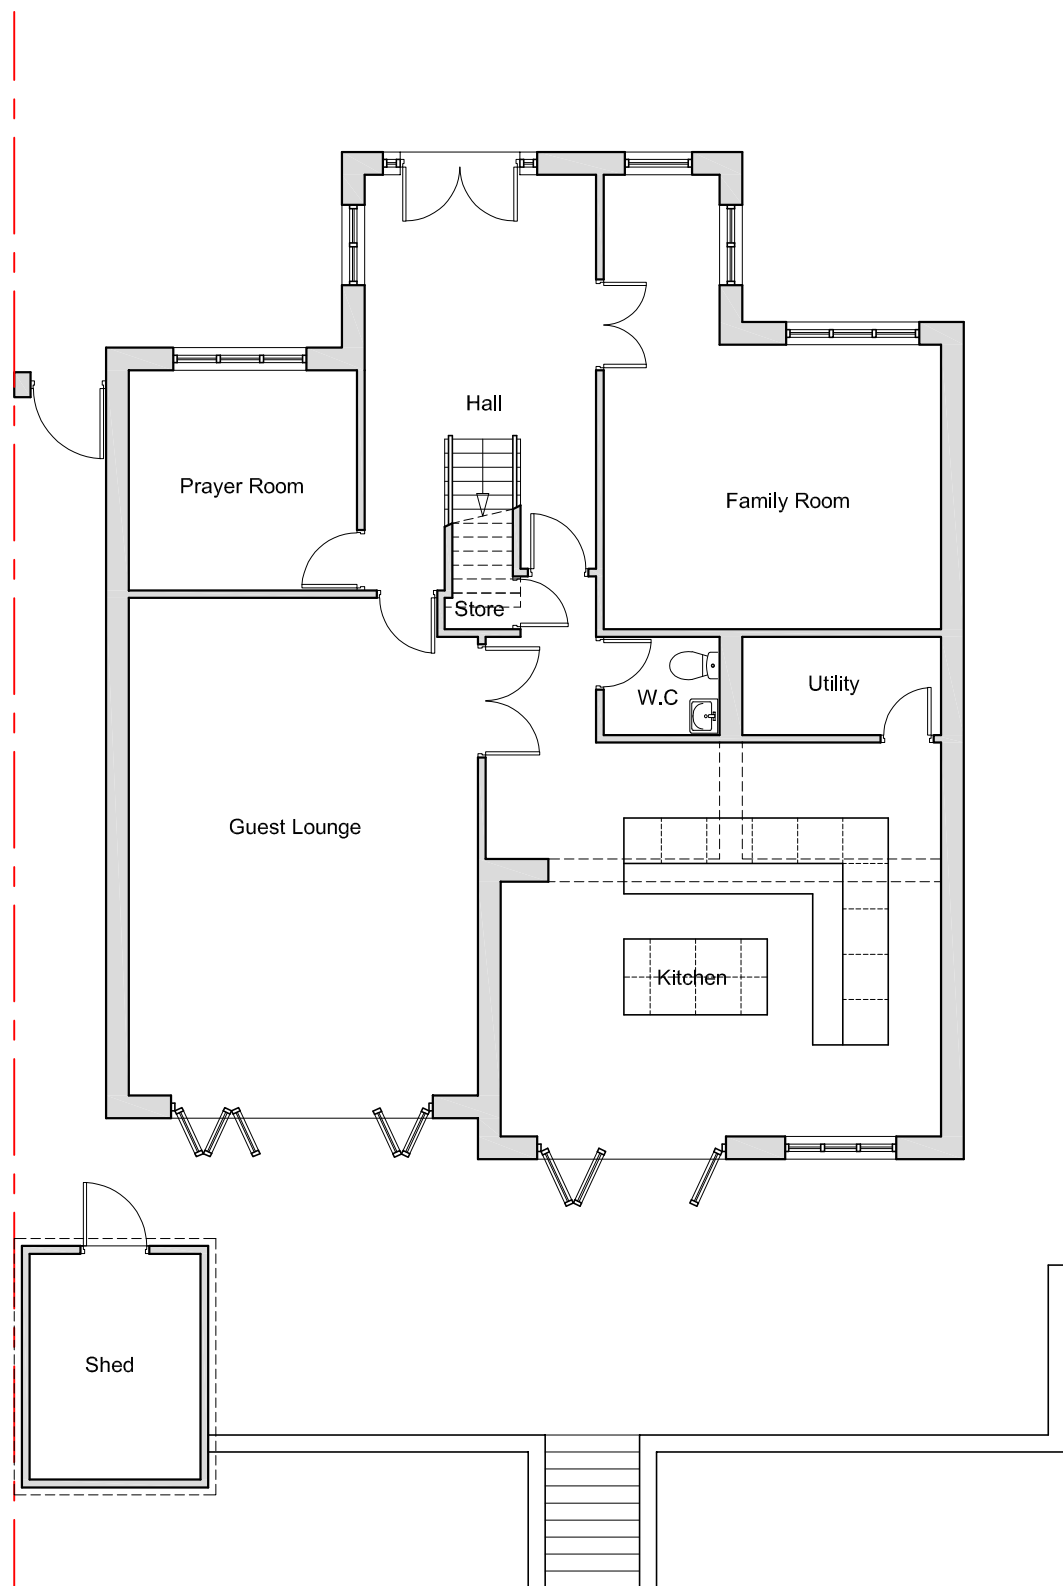

Existing G/F Plan 1:100
Scale Bar 1:100

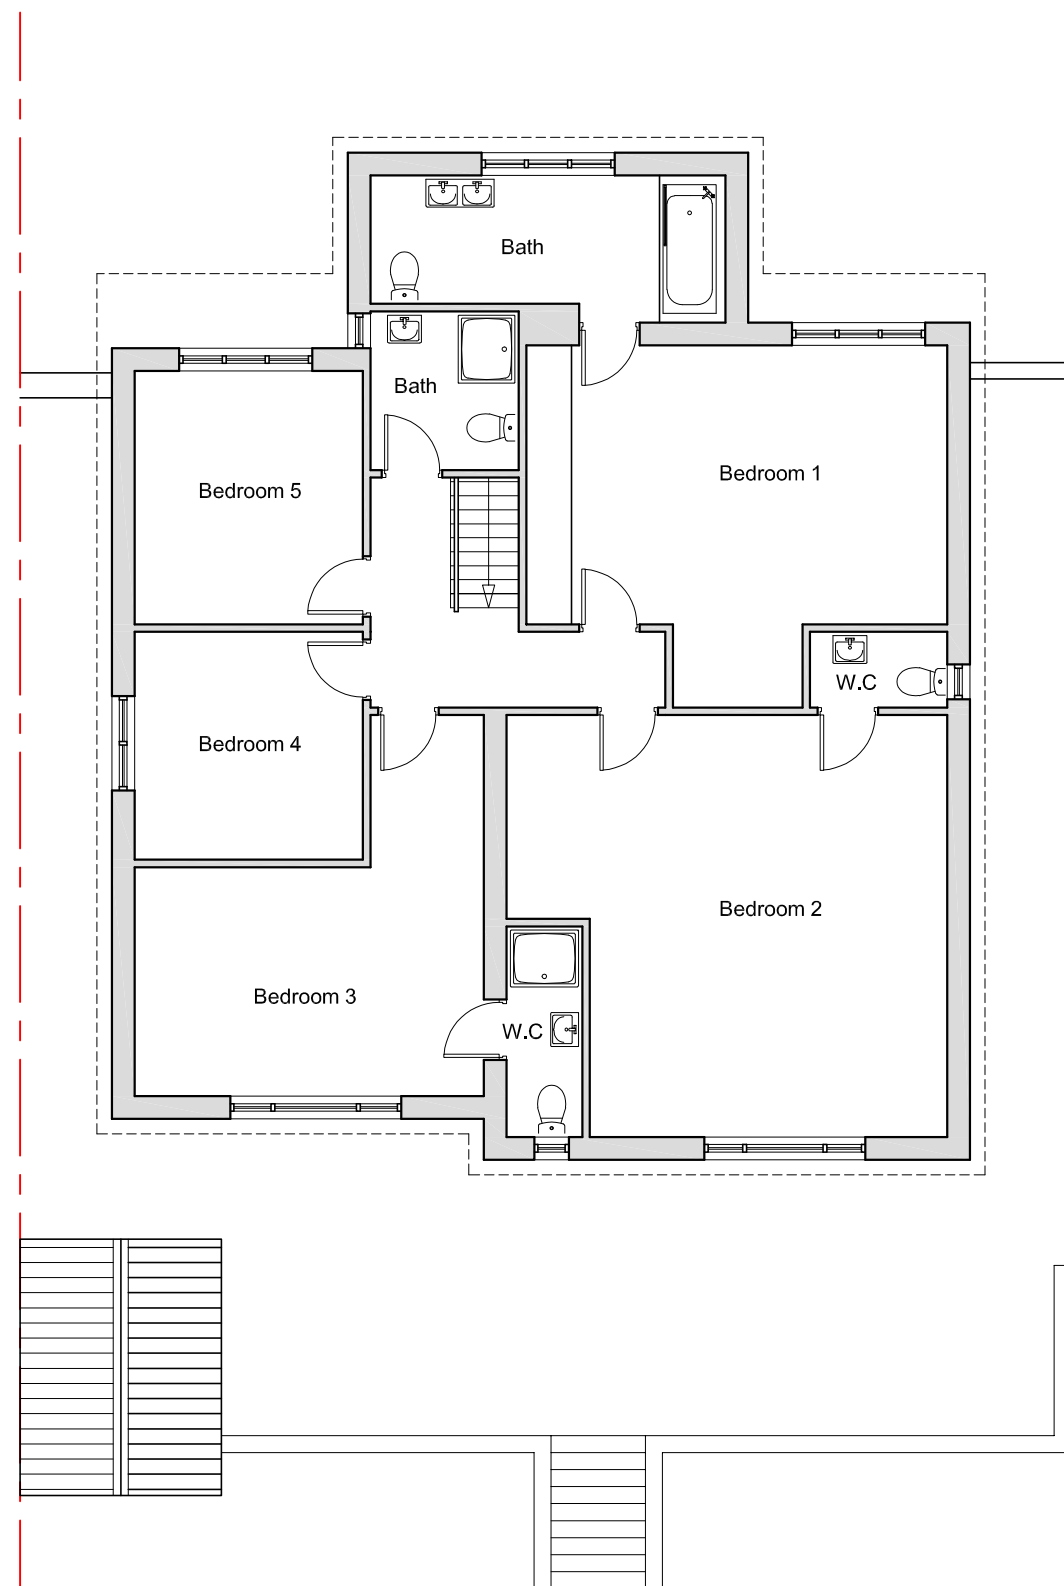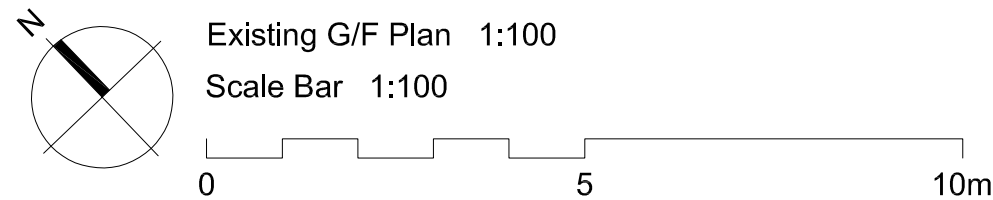

Existing 1/F Plan 1:100

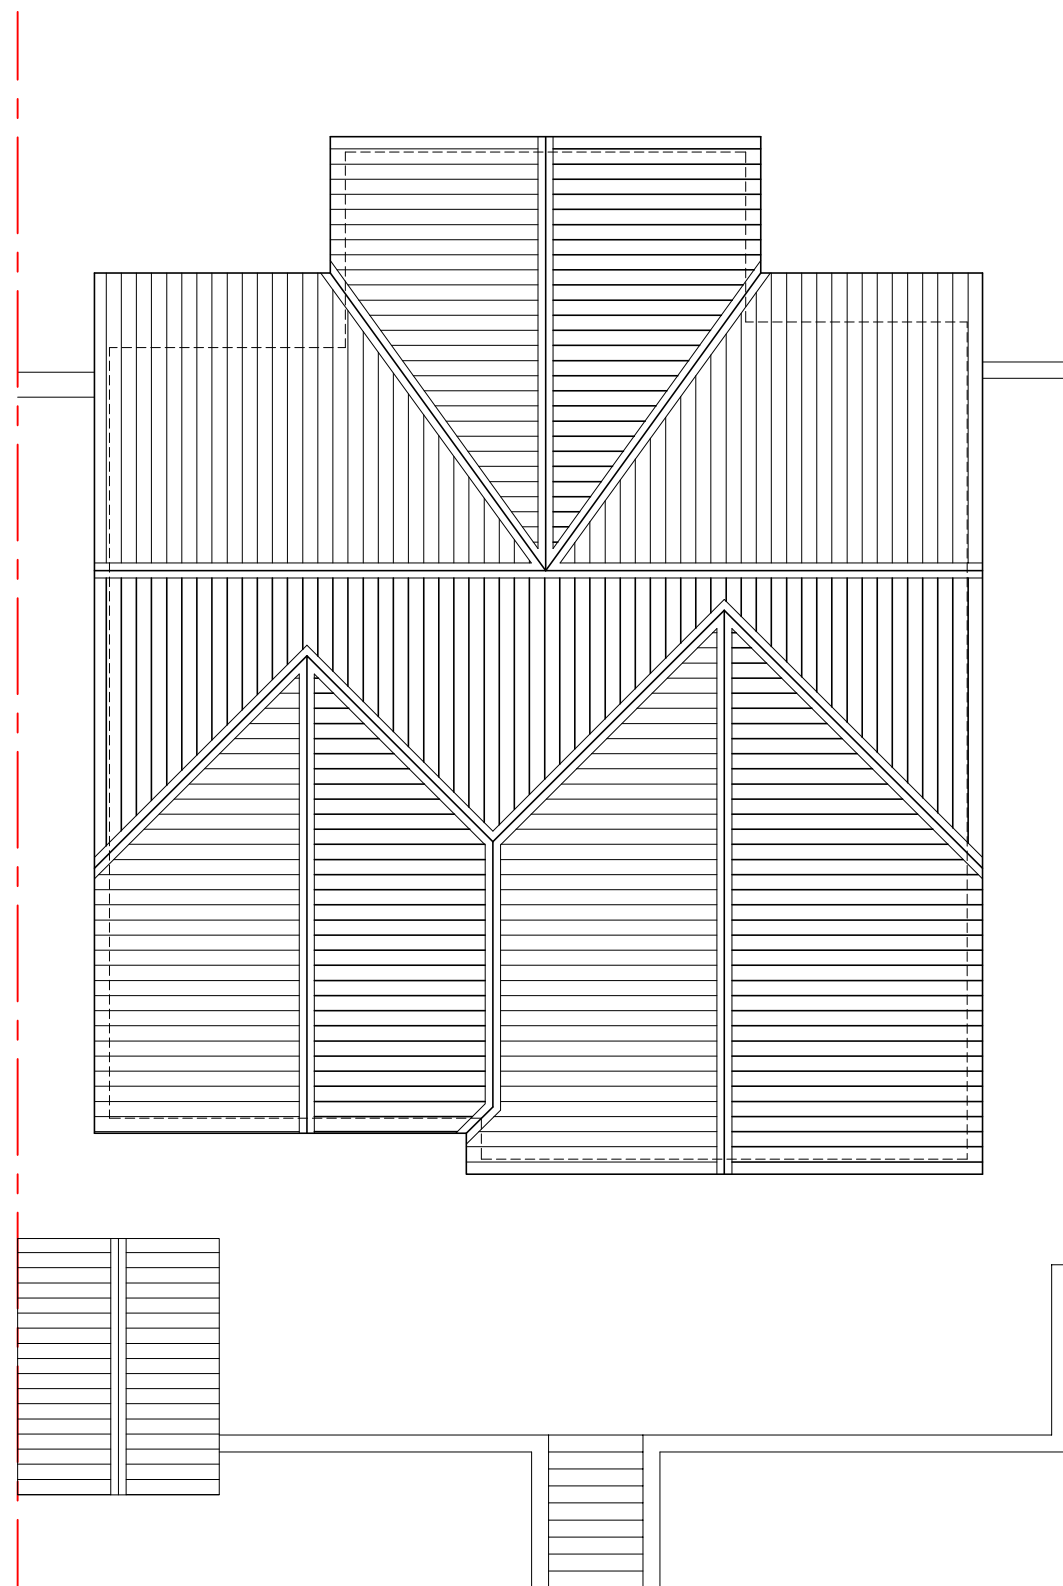

Existing Roof Plan 1:100

T+A Tang & Associates Ltd
Chartered Architects

Tel : 0161 877 8587
e-mail: barrytang@tangassociates.co.uk
Entrance W1, 1/F, Westwood House,
Greenwood Business Centre,
Manchester, M5 4QH, UK

Client:

Mr. & Mrs. D. Sarwal

Project:

61 Prestwich Hills, Manchester M25 9PY

Drawing Title:

Existing and Proposed Floor Plans

Scale:

1:100 @ A1

Date:

October 2021

Drawing No:

9064/111

Revision:

B