


revisions:




existing side elevation (west)

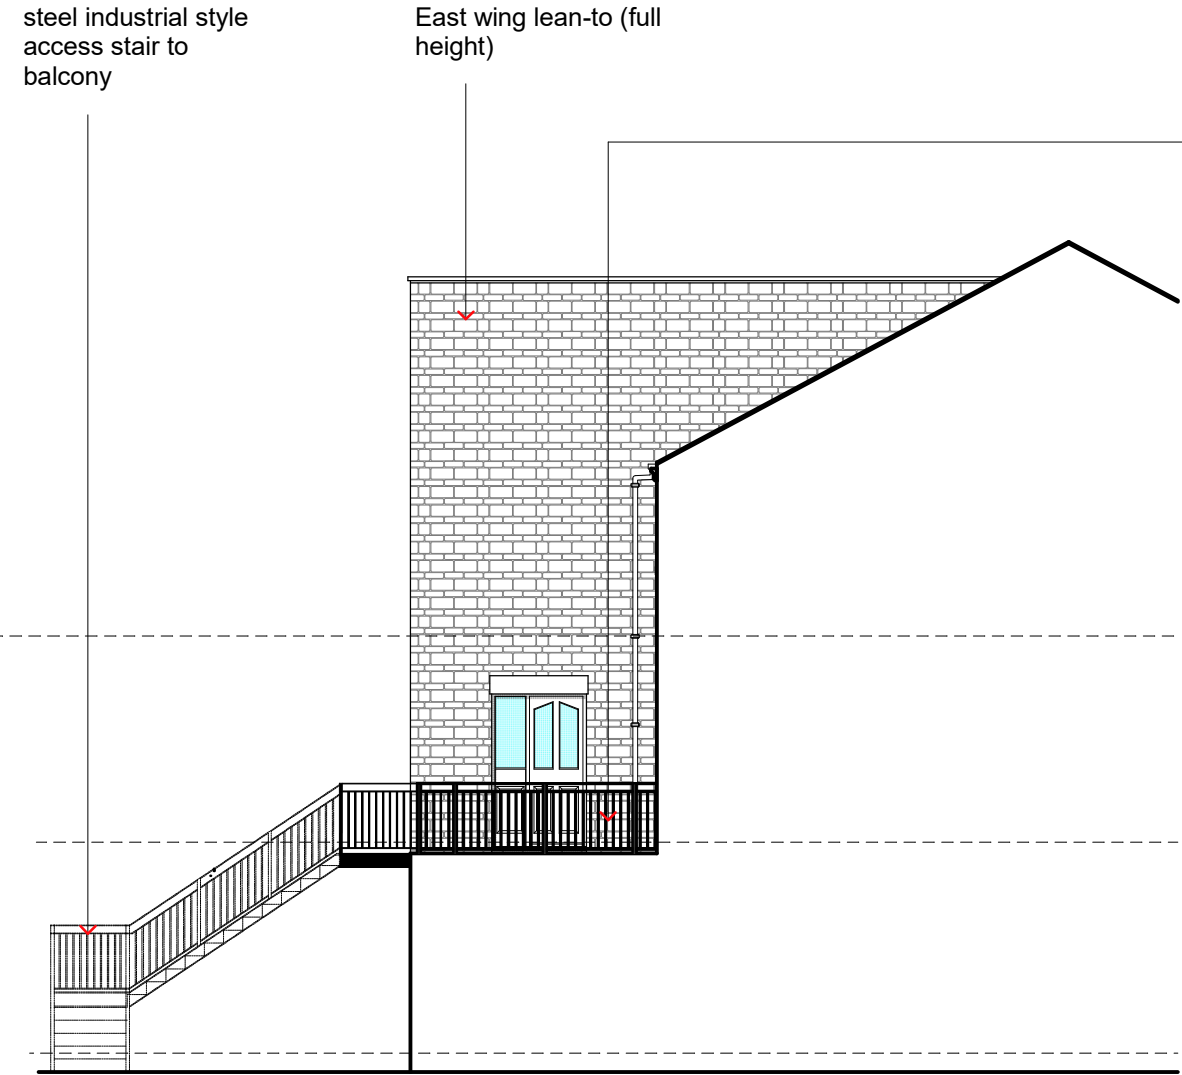

existing rear elevation (north)

Existing Elevations 1 : 100

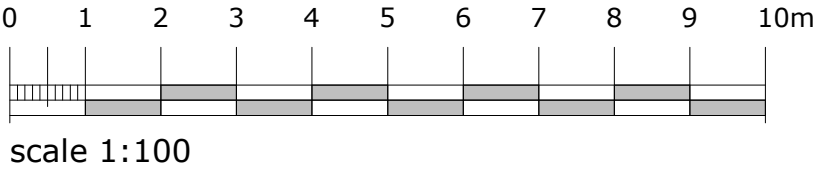

AREM architectural design

Client : Skells & Caldwell

Conservatory

6 Crown Mews Hawkshaw

Sheet : Existing Elevations

Drawing No :	AD2108	04	
--------------	--------	----	--

scale : 1:100 @A3

date : 01.08.21

drawn : rk check : ep emma@aremdesign.co.uk

© ALL DRAWINGS AND WRITTEN MATERIAL HEREIN CONSTITUTE THE ORIGINAL AND UNPUBLISHED WORK OF THE ARCHITECT/DESIGNER, AND THE SAME MAY NOT BE DUPLICATED, USED, OR DISCLOSED WITHOUT THE WRITTEN CONSENT OF THE ARCHITECT/DESIGNER.

8 Mint Street
Ramsbottom
Bury
BL0 0PE
07715535188