


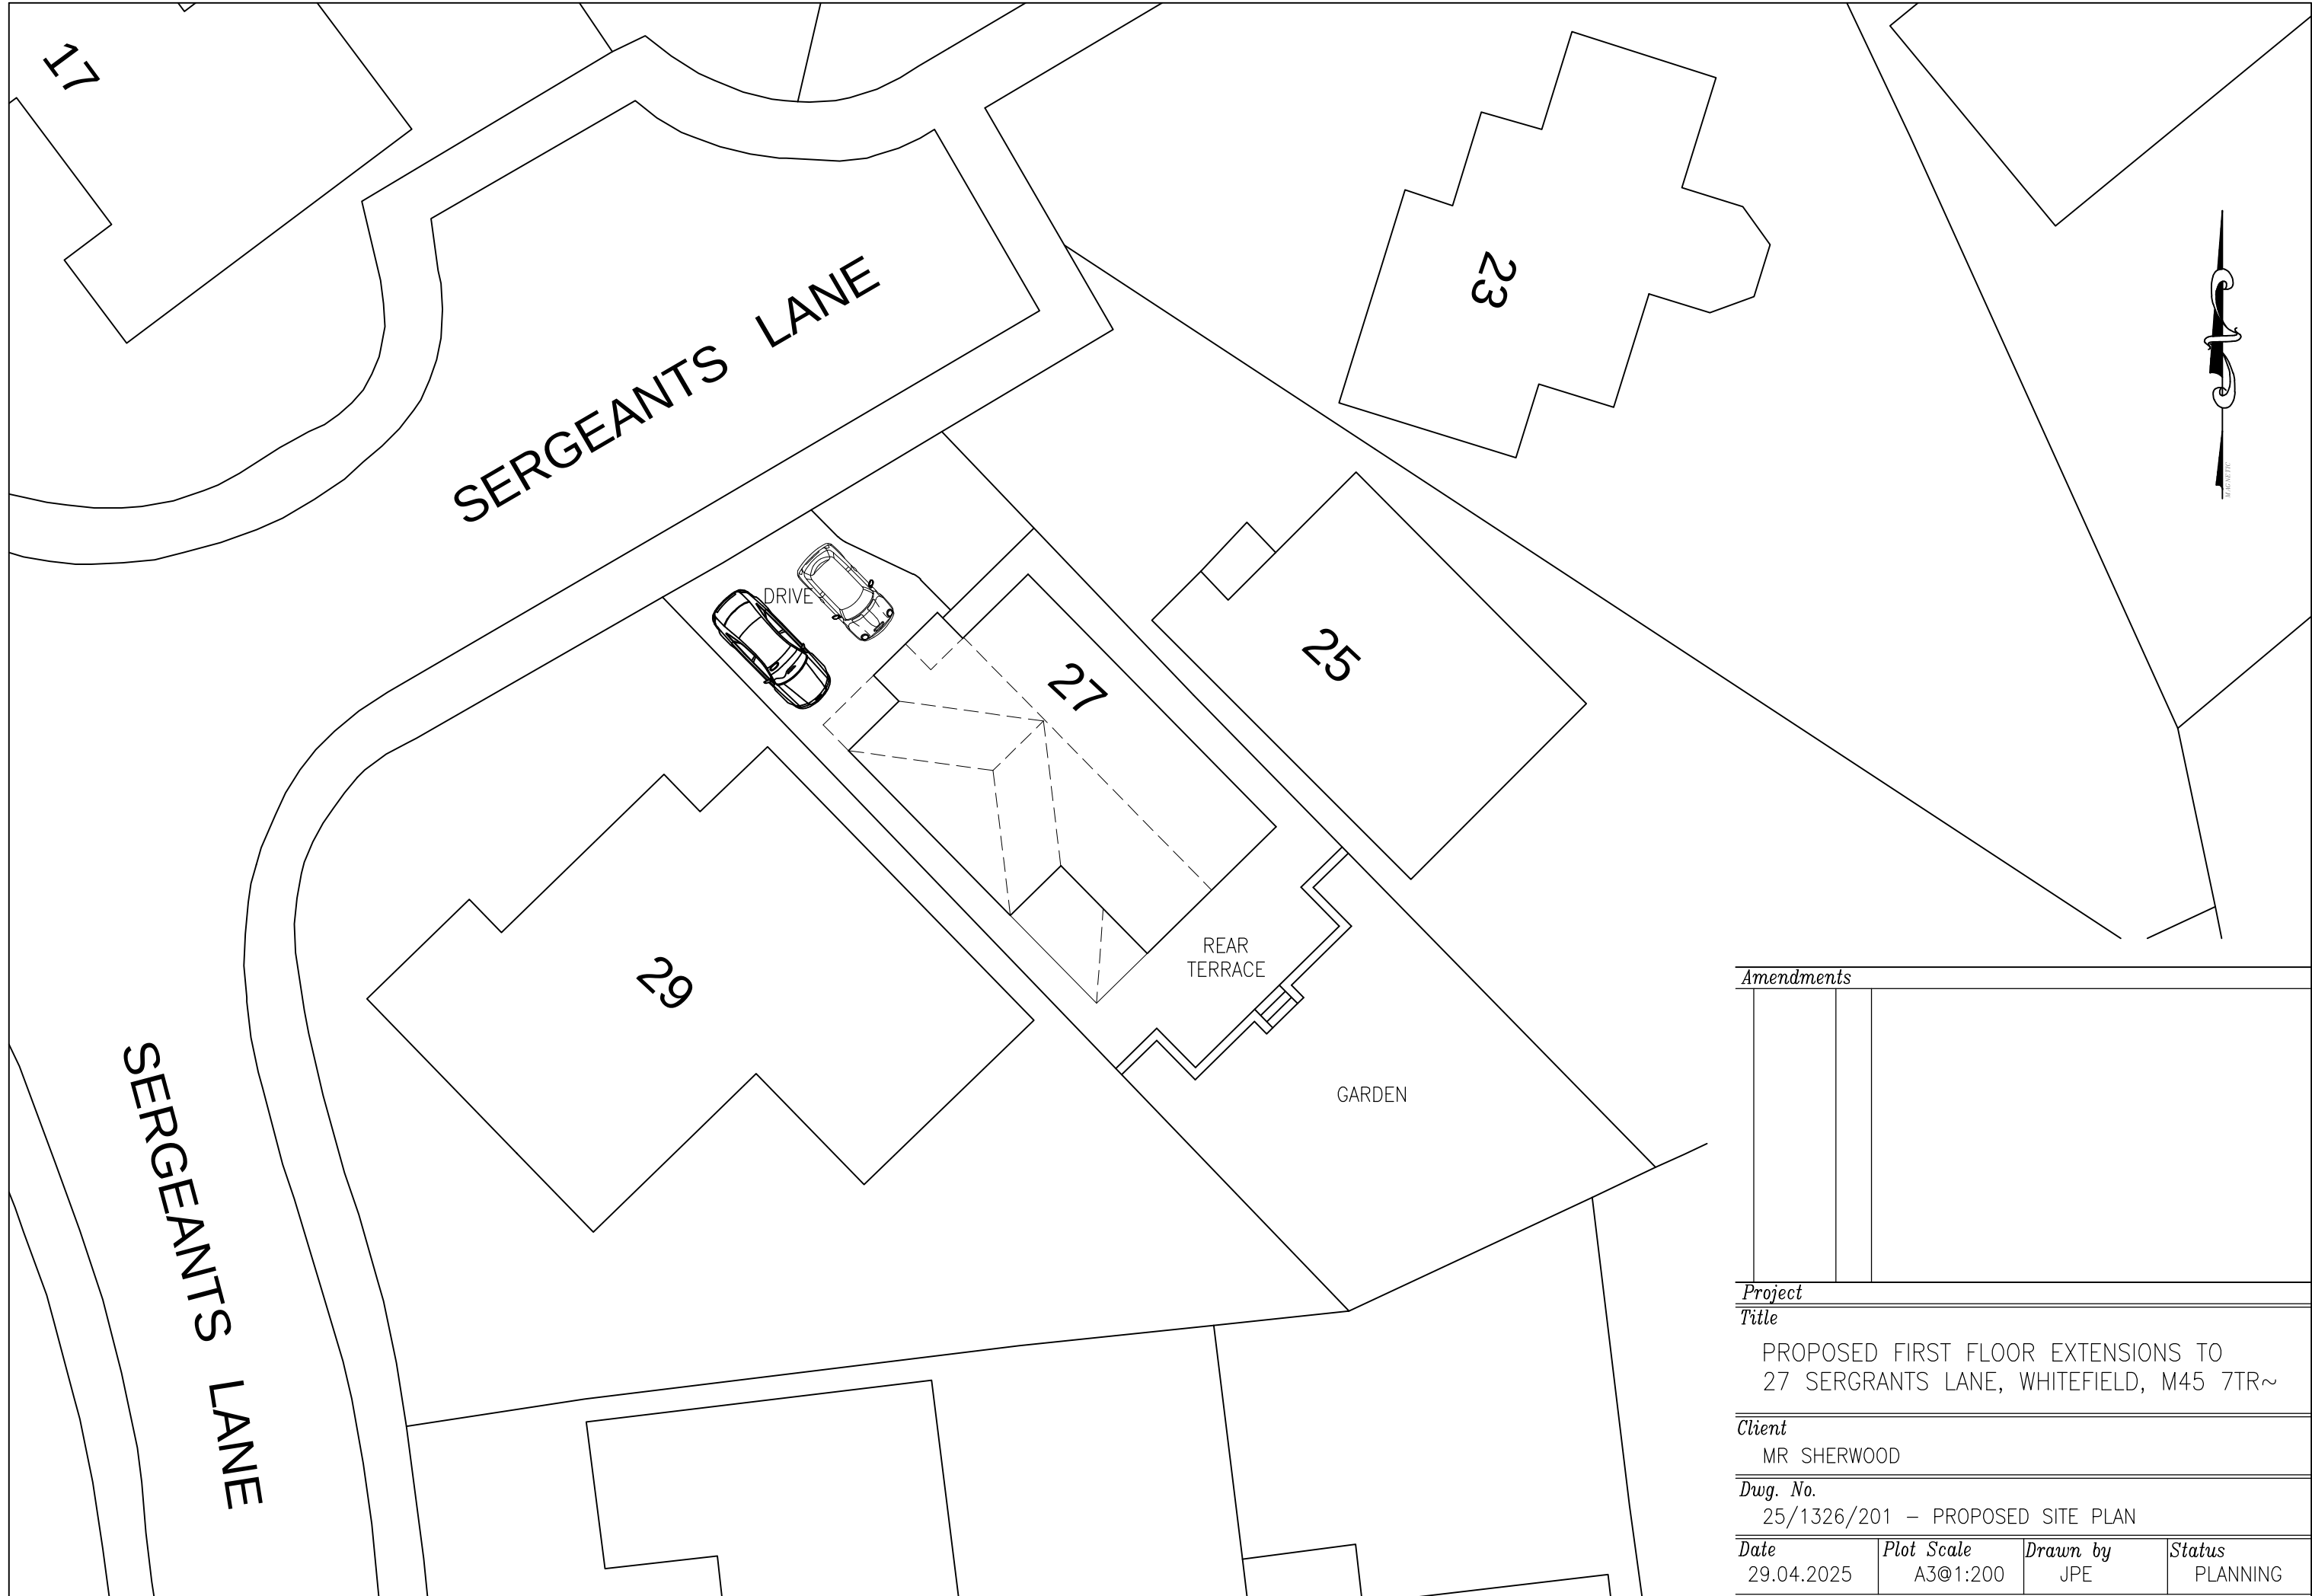

Amendments			
Project			
Title			
PROPOSED FIRST FLOOR EXTENSIONS TO 27 SERGRANTS LANE, WHITEFIELD, M45 7TR~			
Client			
MR SHERWOOD			
Dwg. No.			
25/1326/201 – PROPOSED SITE PLAN			
Date	Plot Scale	Drawn by	Status
29.04.2025	A3@1:200	JPE	PLANNING