


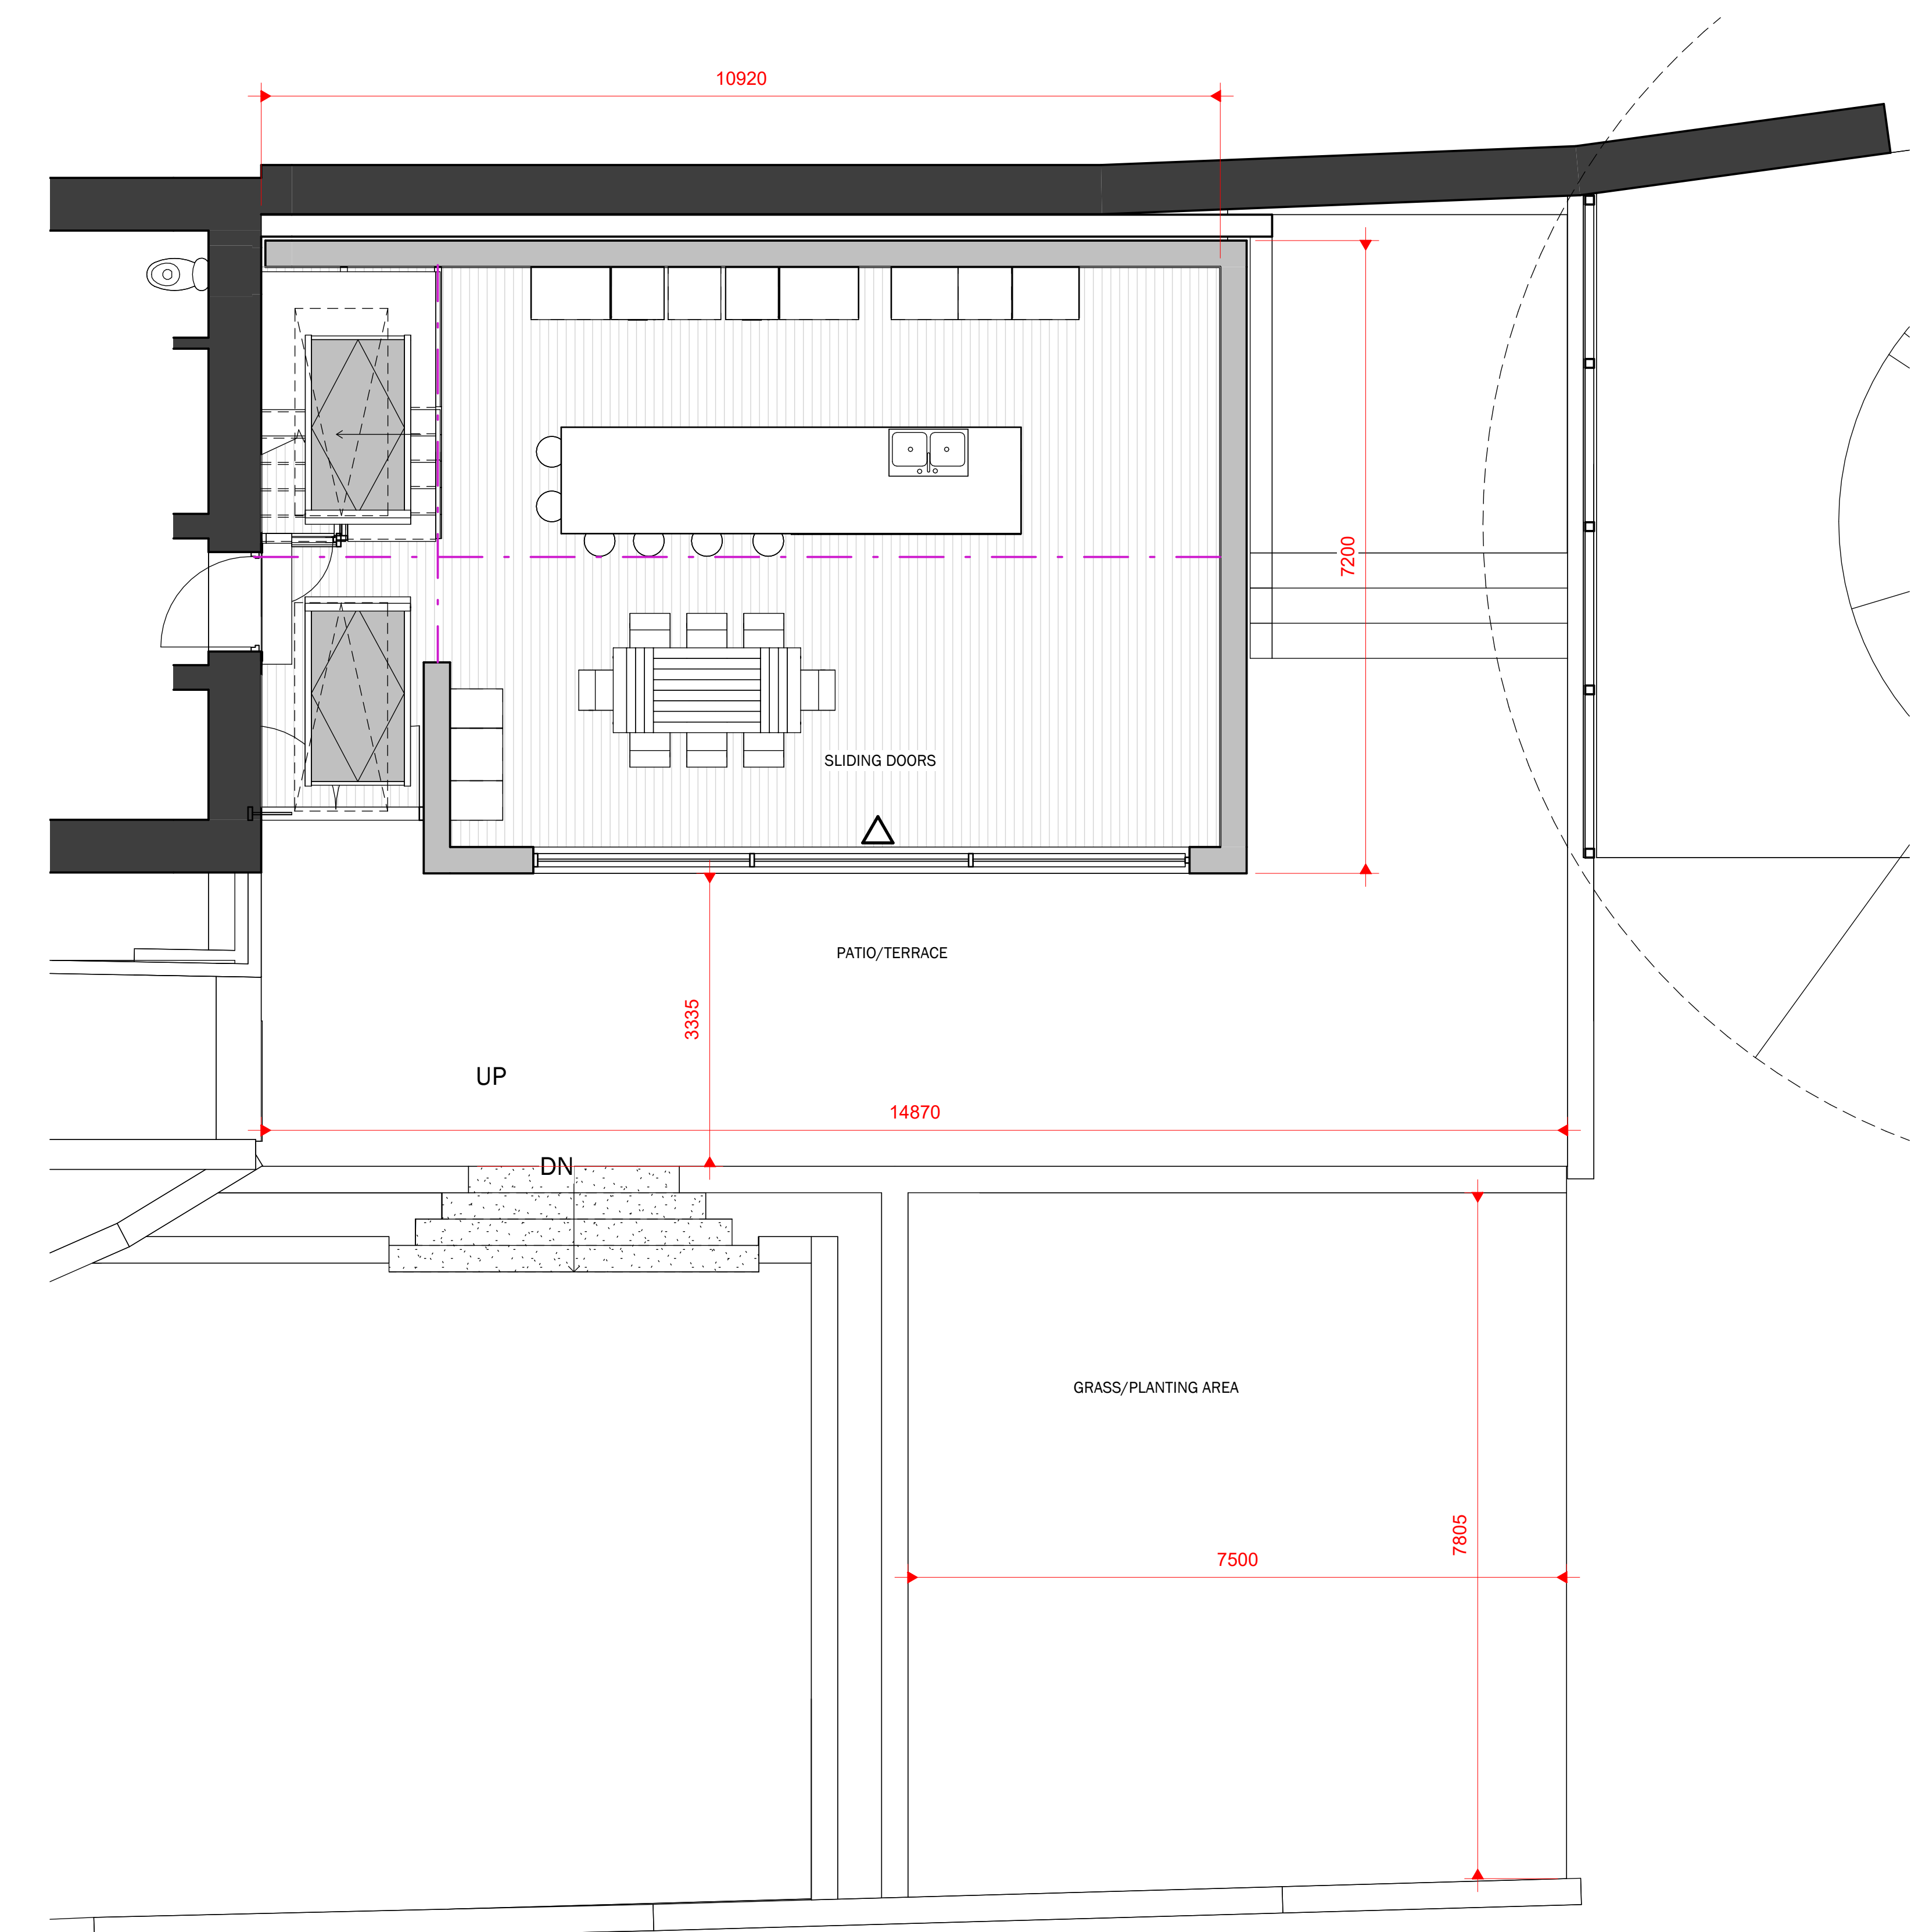

1 0 PROPOSED GROUND FLOOR PLAN
1 : 50

Peter Hitchen
Architects

Marathon House
The Sidings Business Park
Whalley, BB7 9SE

01254 823 885

www.peterhitchenarchitects.co.uk

NOTES:

No.	Description	Date

CLIENT:

JON BOTTOMLEY

PROJECT:
NORCOT, MOORBOTTOM
ROAD, HOLCOMBE,
RAMSBOTTOM

SHEET: **PROPOSED
GROUND FLOOR
PLAN**

Project number	PHA/646
Date	14/07/2023
Drawn by	LW
Checked by	PH

A1.6

Scale	1 : 50
Sheet size	A1