



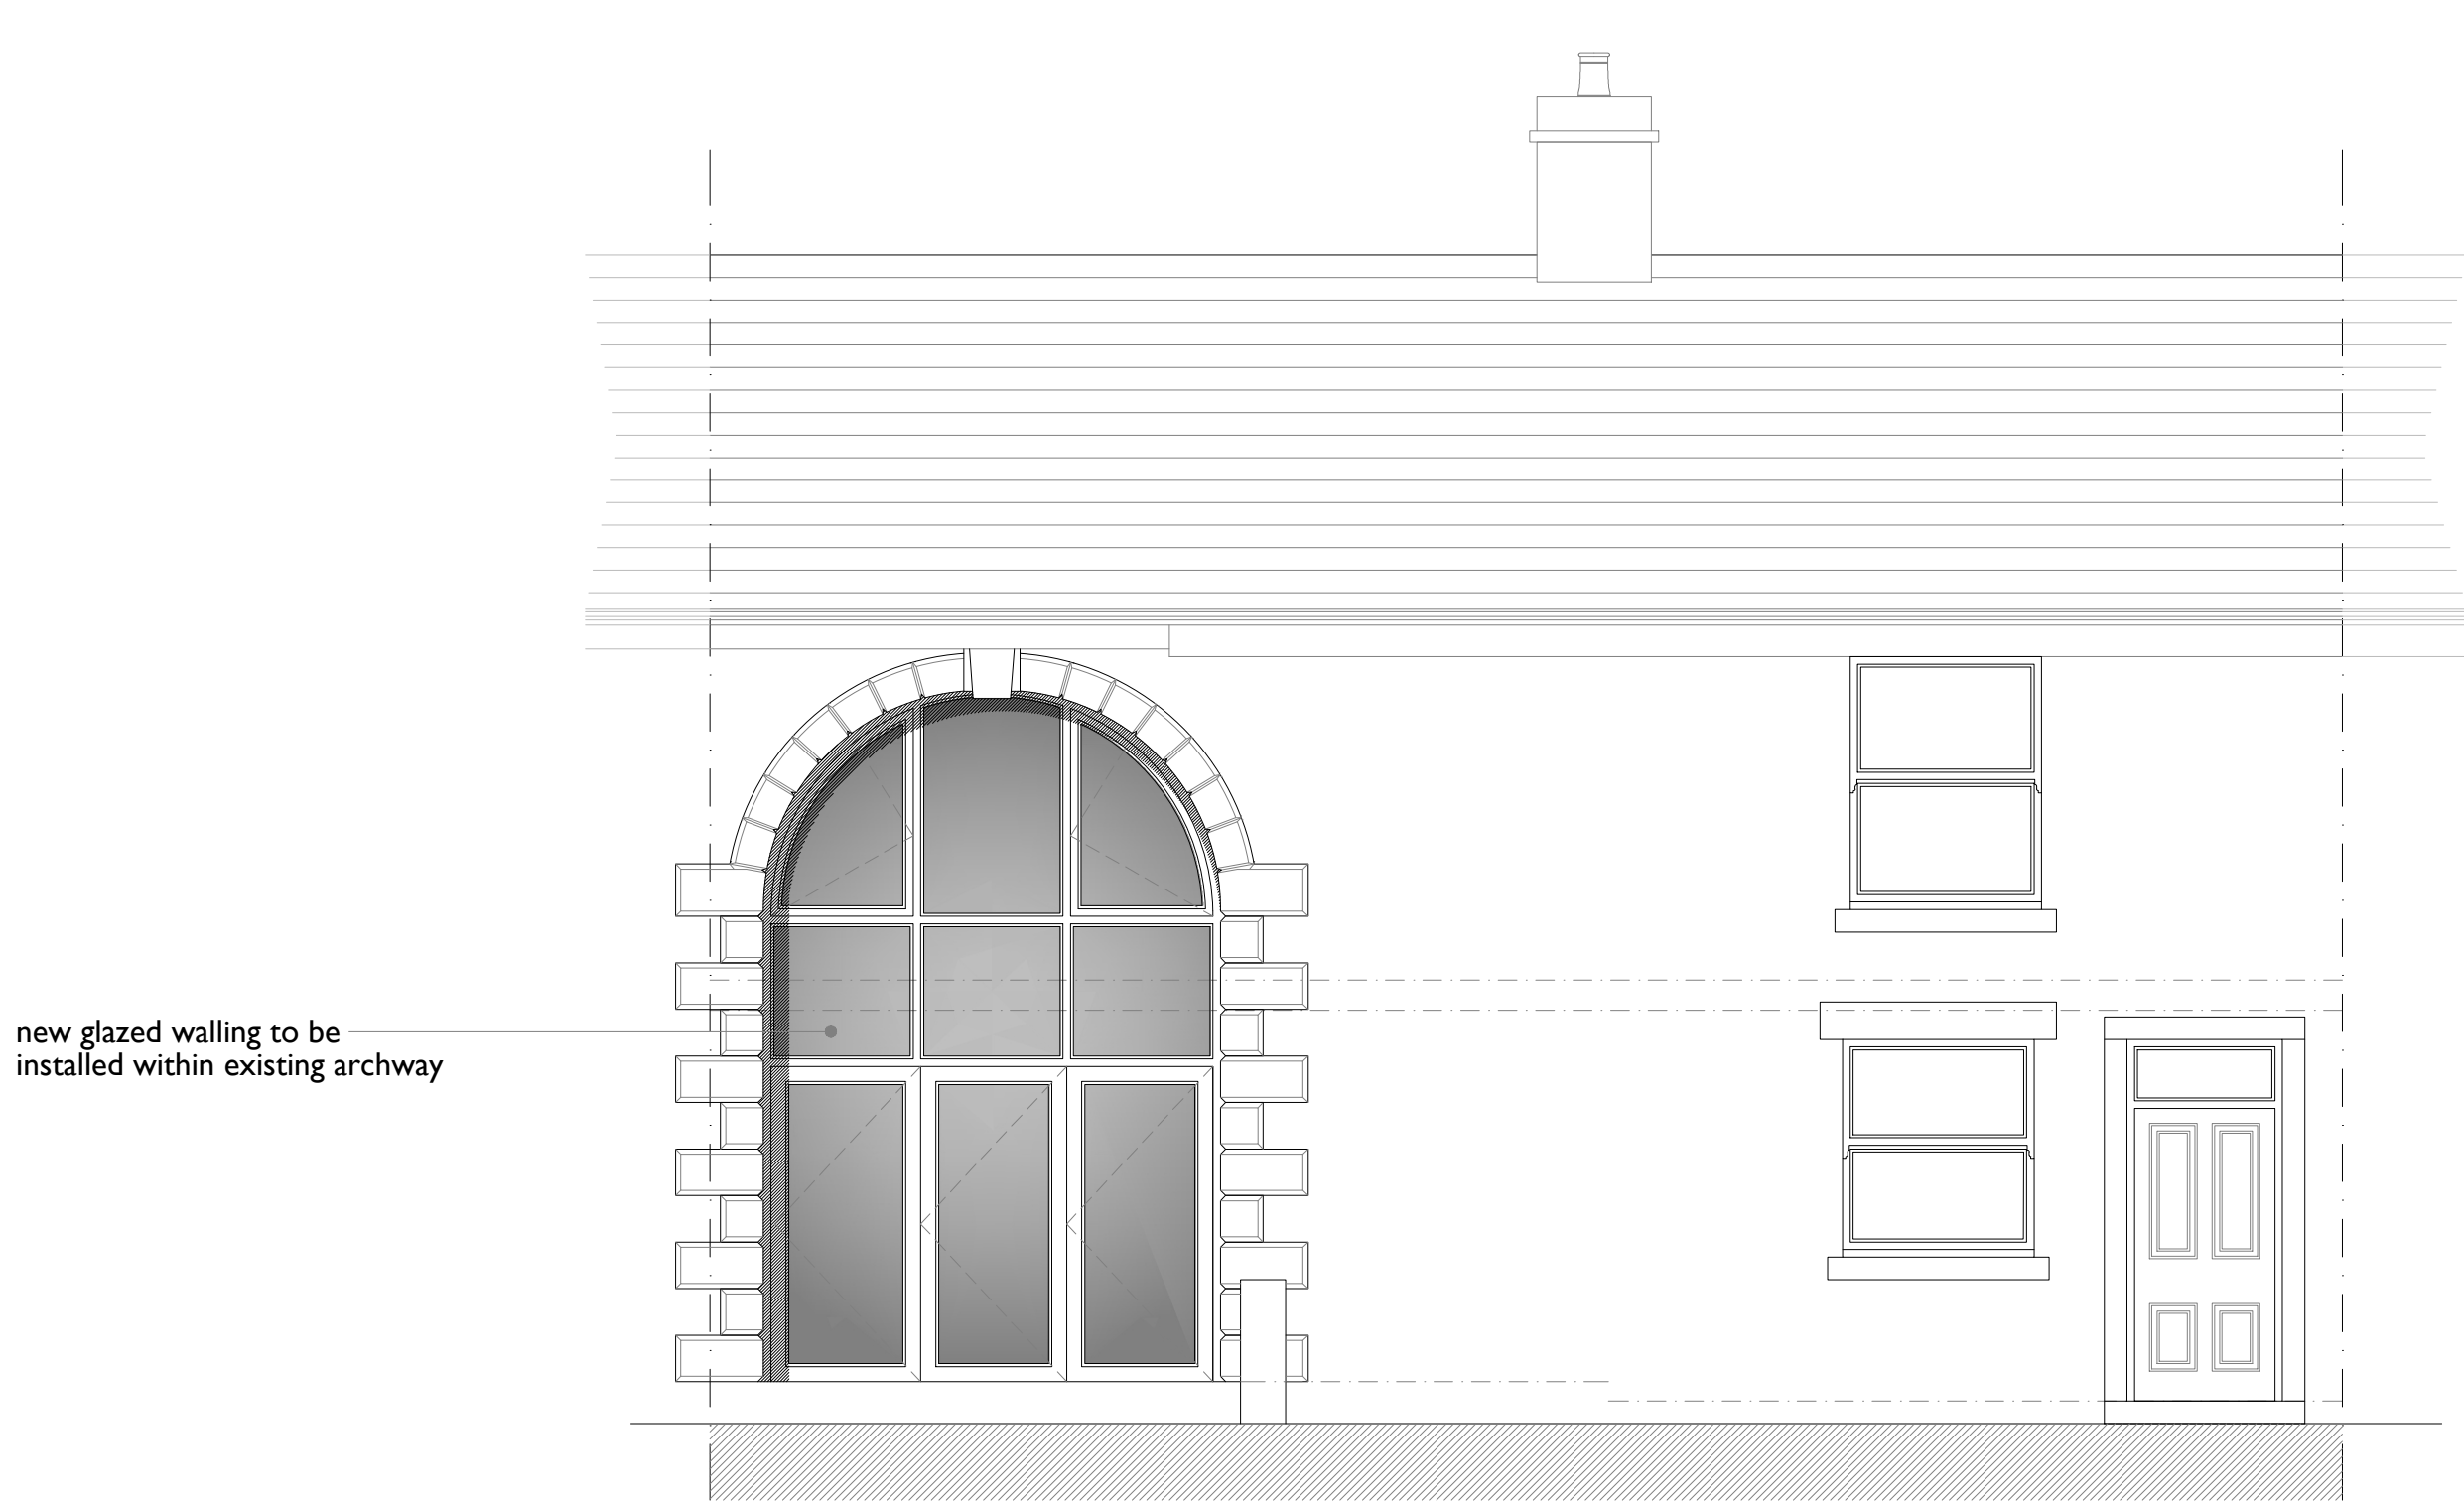


concept front elevation
(east facing)



concept rear elevation
(west facing)

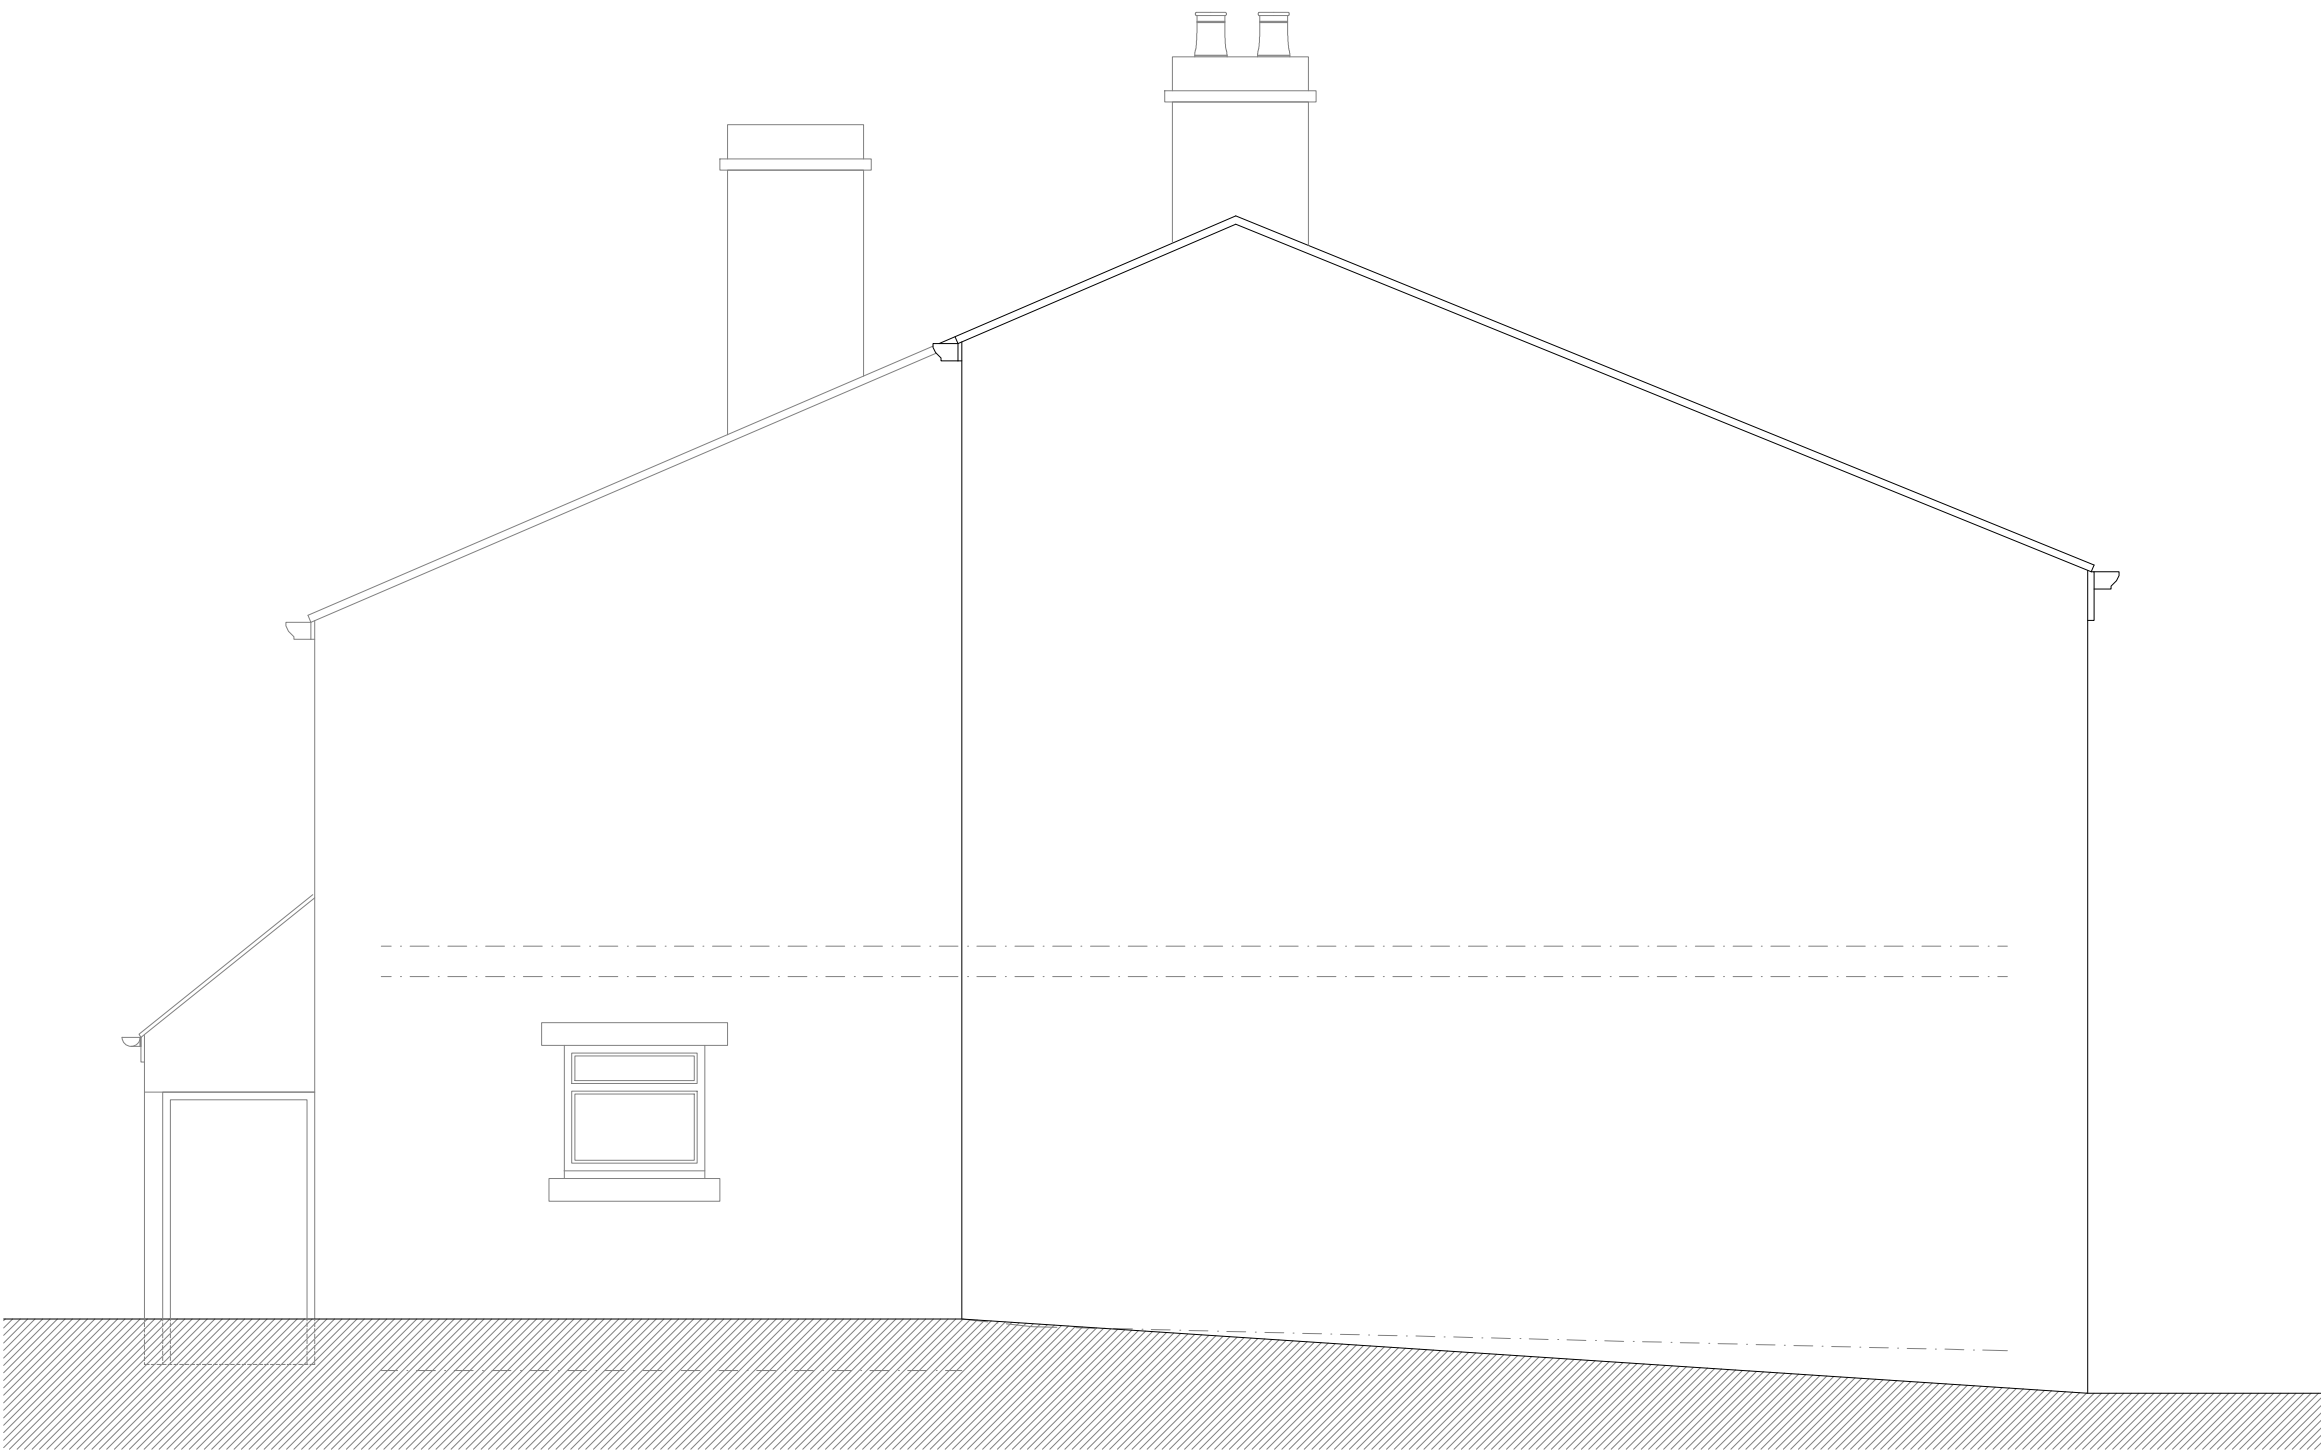

concept side elevation
(west facing)

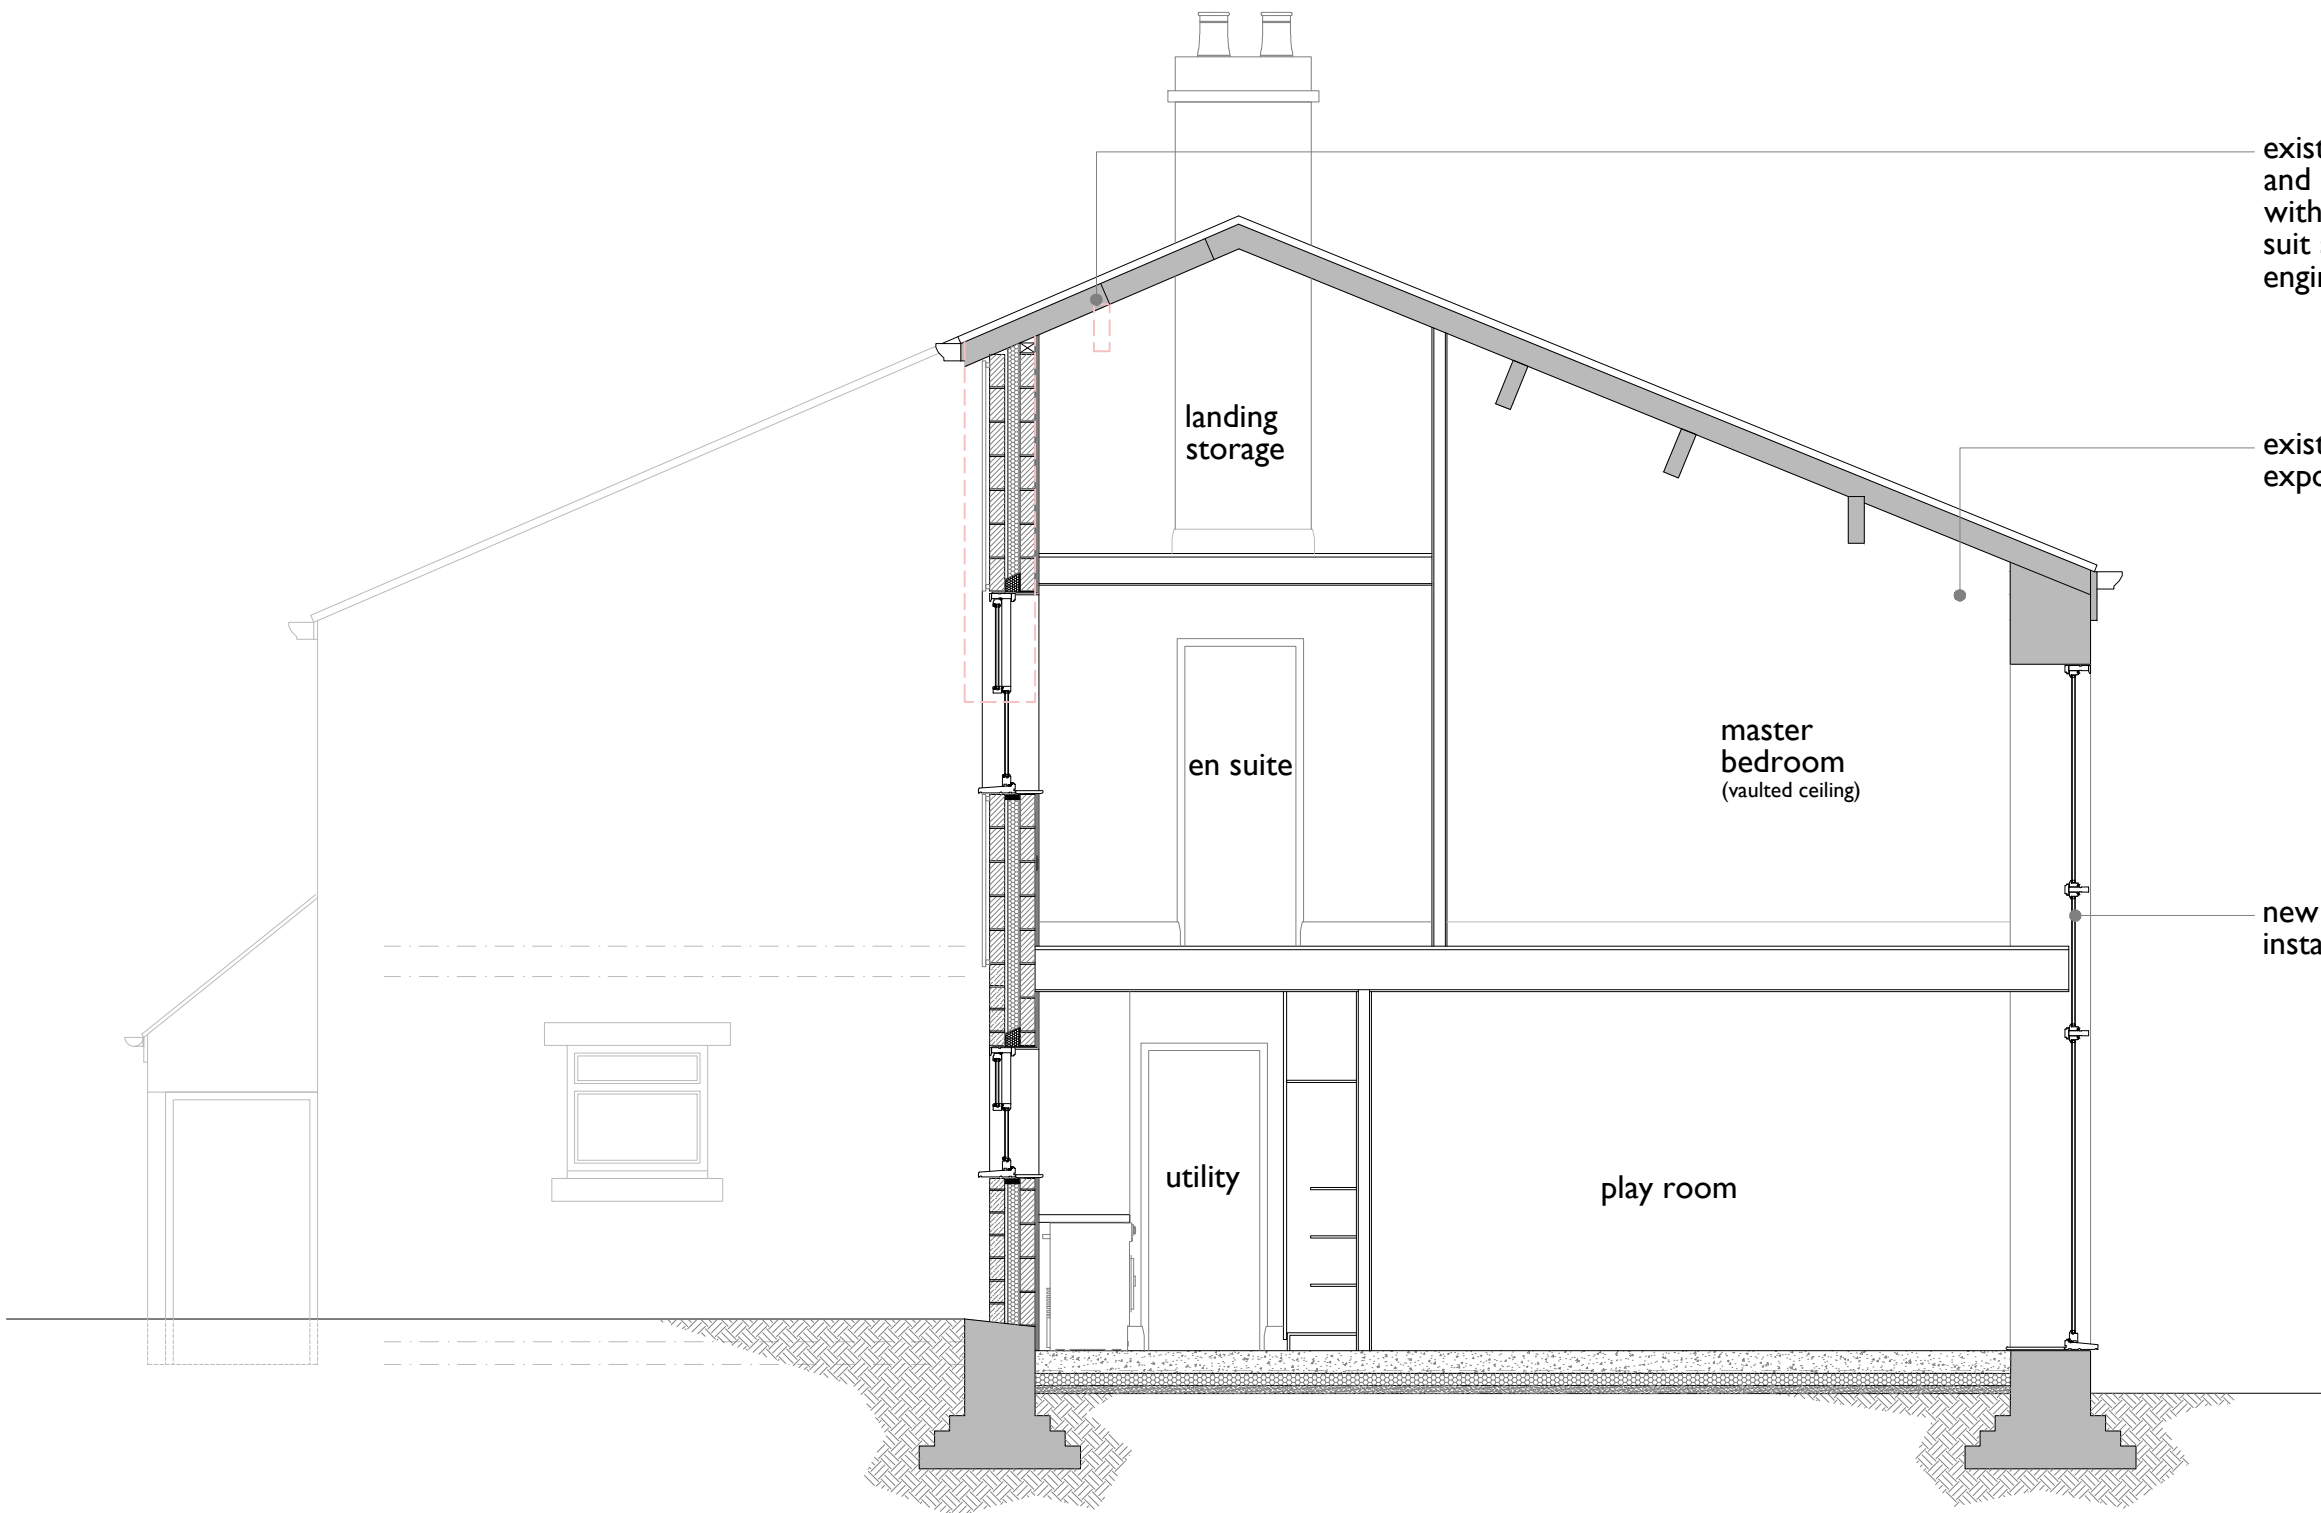

concept section

notes:

- red dashed lines indicate extent of existing construction to be removed
- shaded areas indicate extent of existing construction to be retained

SKY architecture, design & consulting	e: james@skyarchitecture.co.uk	Client Chris and Stacey Sudders	Drawing Title Concept Elevations and Section	Job Number 23005	Date February 2023	Paper Size A1	Revision
	t: 07743644720	Site Address 33 Sunny Bower Street, Tottington, BL8 3HL		Drawing Number 102	Stage Planning	Scale 1:50	
	w: www.skyarchitecture.co.uk						