


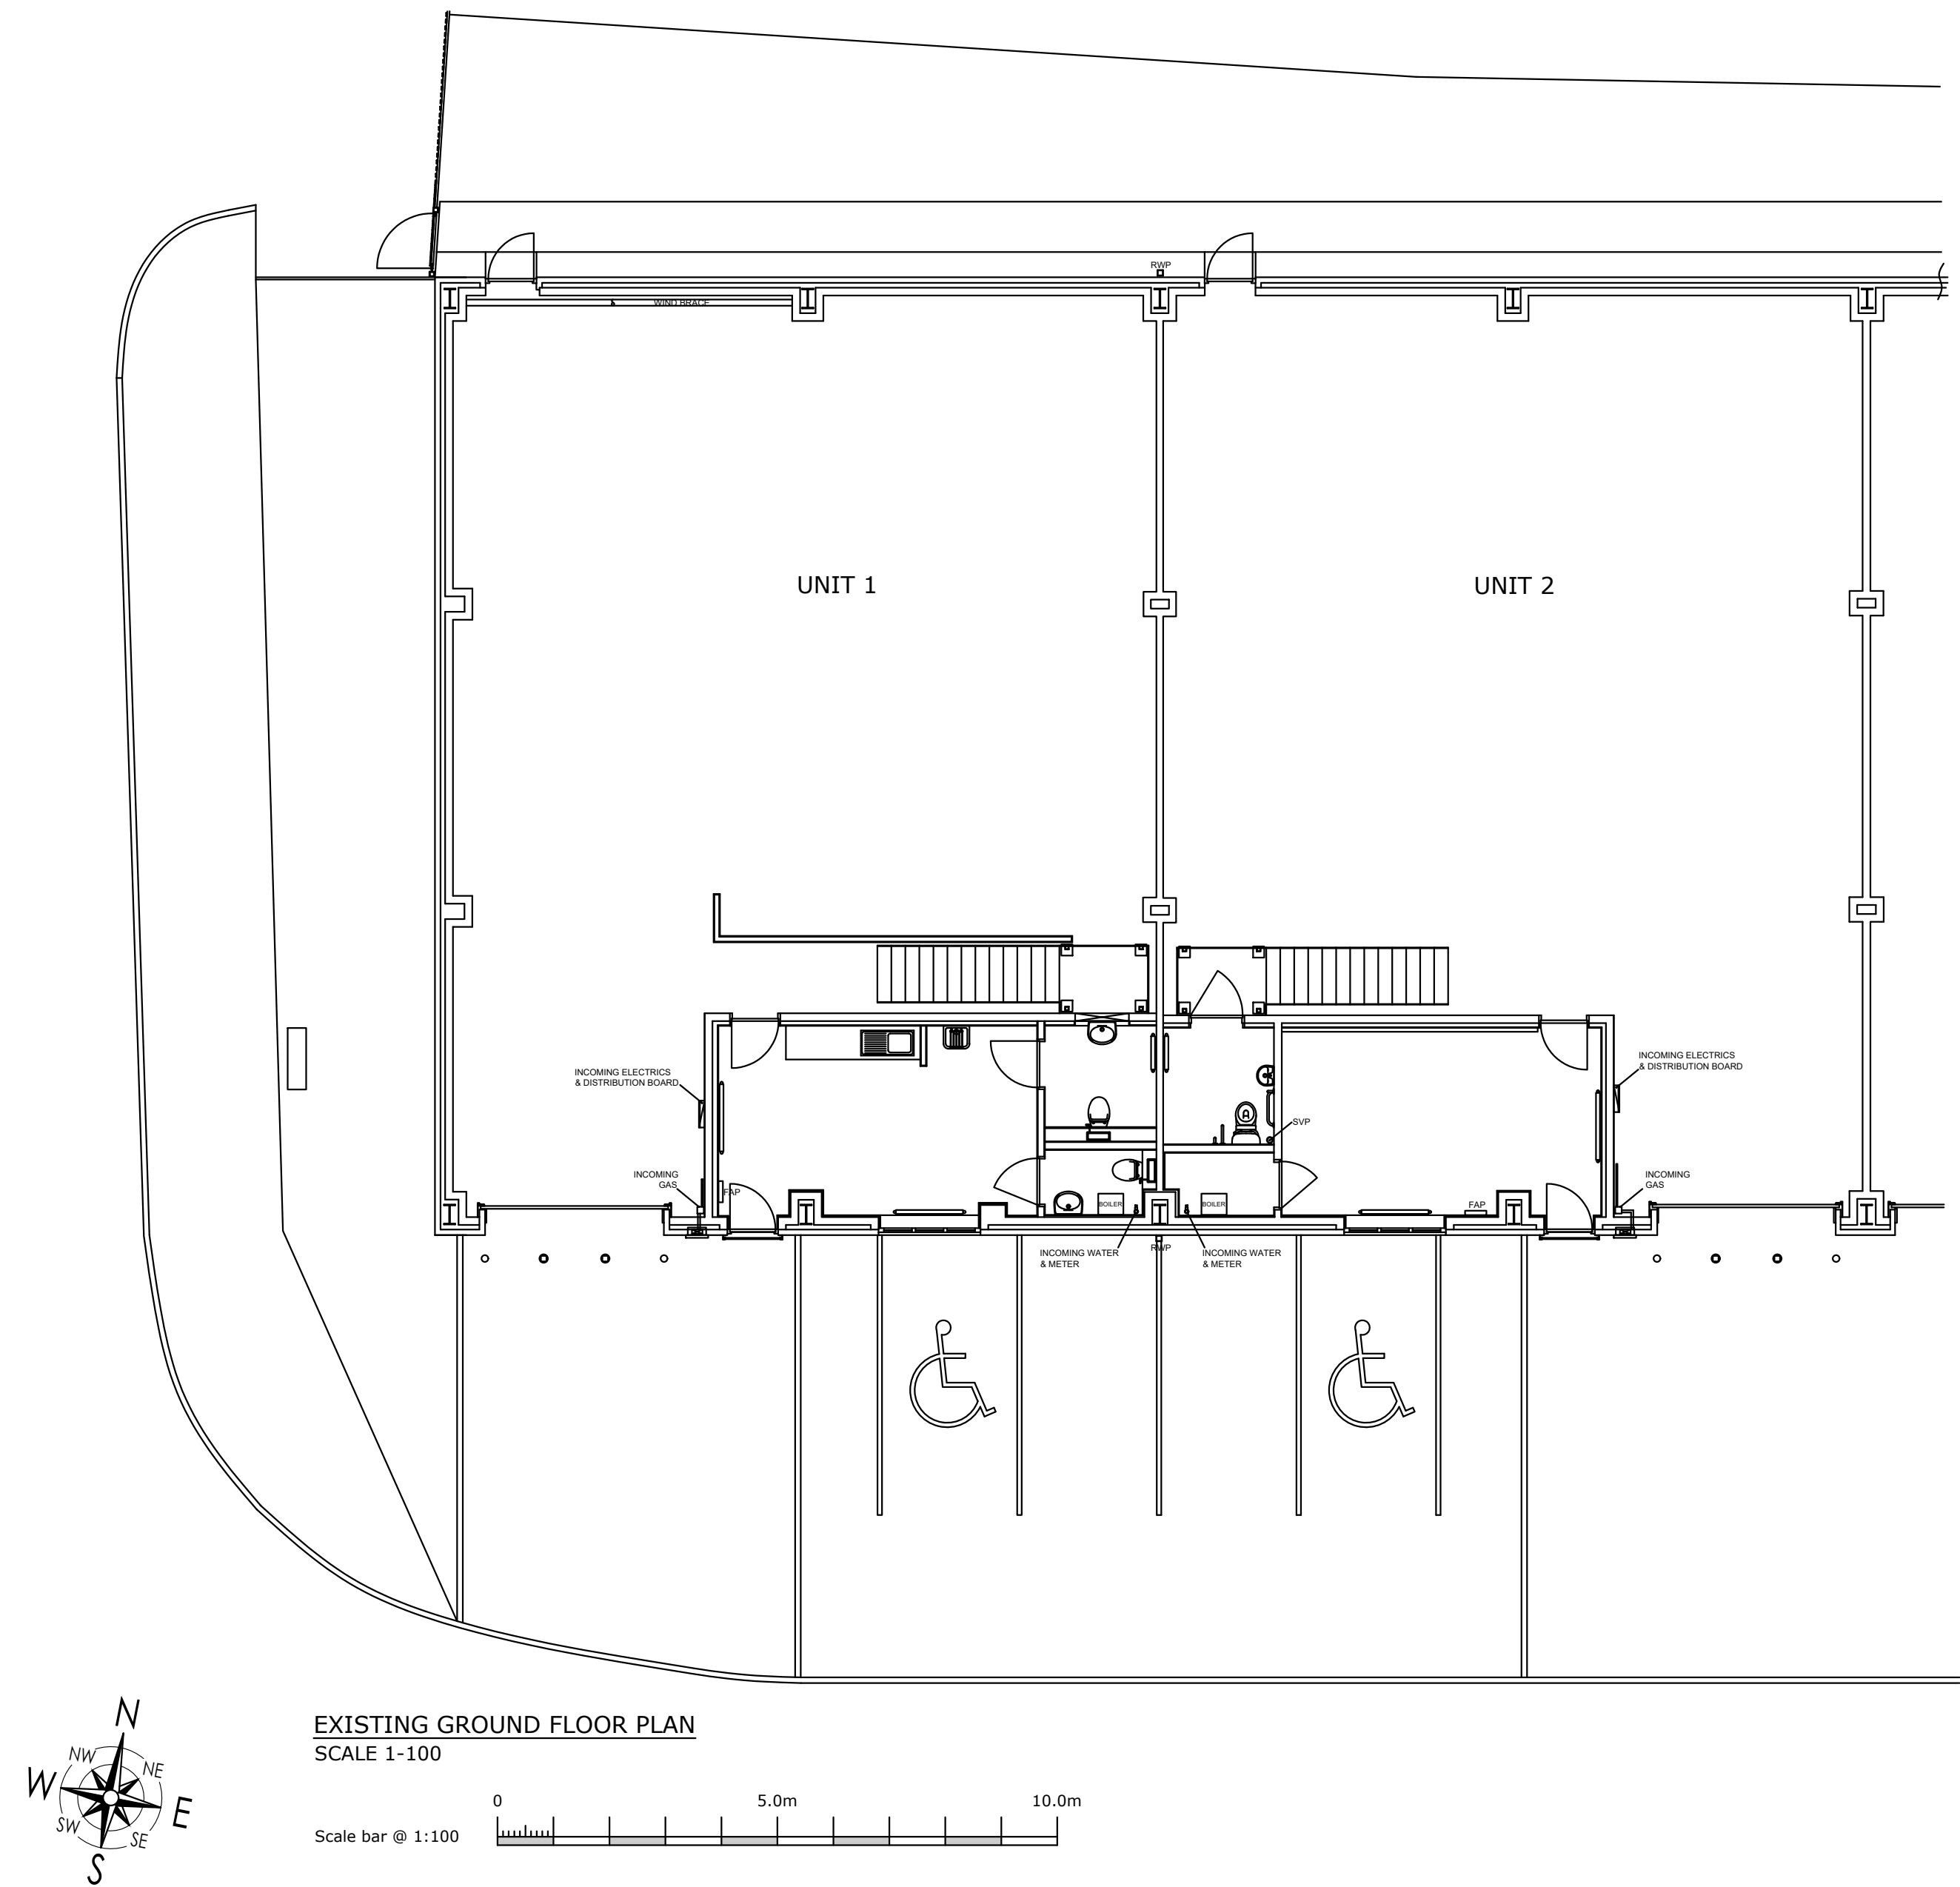

EXISTING GROUND FLOOR PLAN
SCALE 1-100



EXISTING MEZZANINE FLOOR PLAN
SCALE 1-100



REV	DESCRIPTION	BY	DATE
-----	-------------	----	------

Drawing status:-

PLANNING DRAWING

Client:-



Project:-

TRADE COUNTER

Address:-

Units 1 & 2 Sedgely Park
Trading Estate
Prestwich M25 9WD

Title:-

EXISTING
PLAN LAYOUT

DWG No. 10715-103-01

Date Created	19/10/2023	Revision	-
--------------	------------	----------	---

Drawn By	Checked By	Scale	Sheet Size
MPA	BIL	As Noted	A1

Please note: - No alterations may be made to the method of manufacture, materials specified & dimensions shown on this drawing without prior consultation with BIL cad dept. Any products specified on this drawing MUST be used in accordance with the manufacturers specification. Should any costs be incurred due to unconfirmed alterations the manufacturer may be liable.

